

12

3

4

5


6

7

8

NOTES

- ARRANGEMENT AS SHOWN IS DESIGNED FOR "LYSAGHT NEETASCREEN FENCING". WHEN OTHER TYPES OF METALLIC FENCING ARE ENCOUNTERED THE SAME PRINCIPLE IS TO BE APPLIED.
- FENCE TO BE ERECTED IN ACCORDANCE WITH MCI0006.

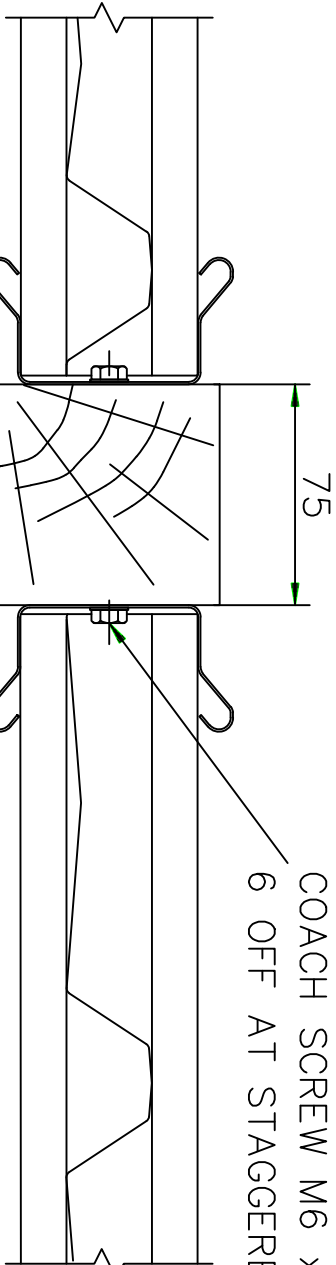


POST SECTION CUT TO HEIGHT OF PANEL. DO NOT ALLOW TO CONTACT GROUND.

SECTION X-X
SCALE 1:2.5

HARDWOOD 75 x 75 x LENGTH REQUIRED NOT TO BE PAINTED WITH METALLIC BASED PAINTS (i.e. MUST NOT BE ELECTRICALLY CONDUCTIVE).


EPR DANGER SIGN (616)
142mm x 100mm

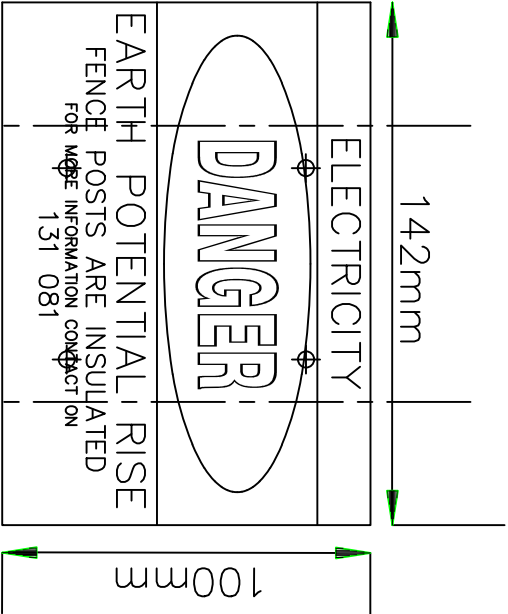

EPR DANGER SIGN SPECIFICATION
SCALE 1:2

NOTES

- 1.5MM WHITE RAVEK OR APPROVED EQUIVALENT
- DANGER SIGN SYMBOL A/W AS1319-1994 (WHITE LETTERING ON RED OVAL ON BLACK BACKGROUND)
- BLACK LETTERING ON WHITE BACKGROUND UNLESS STATED

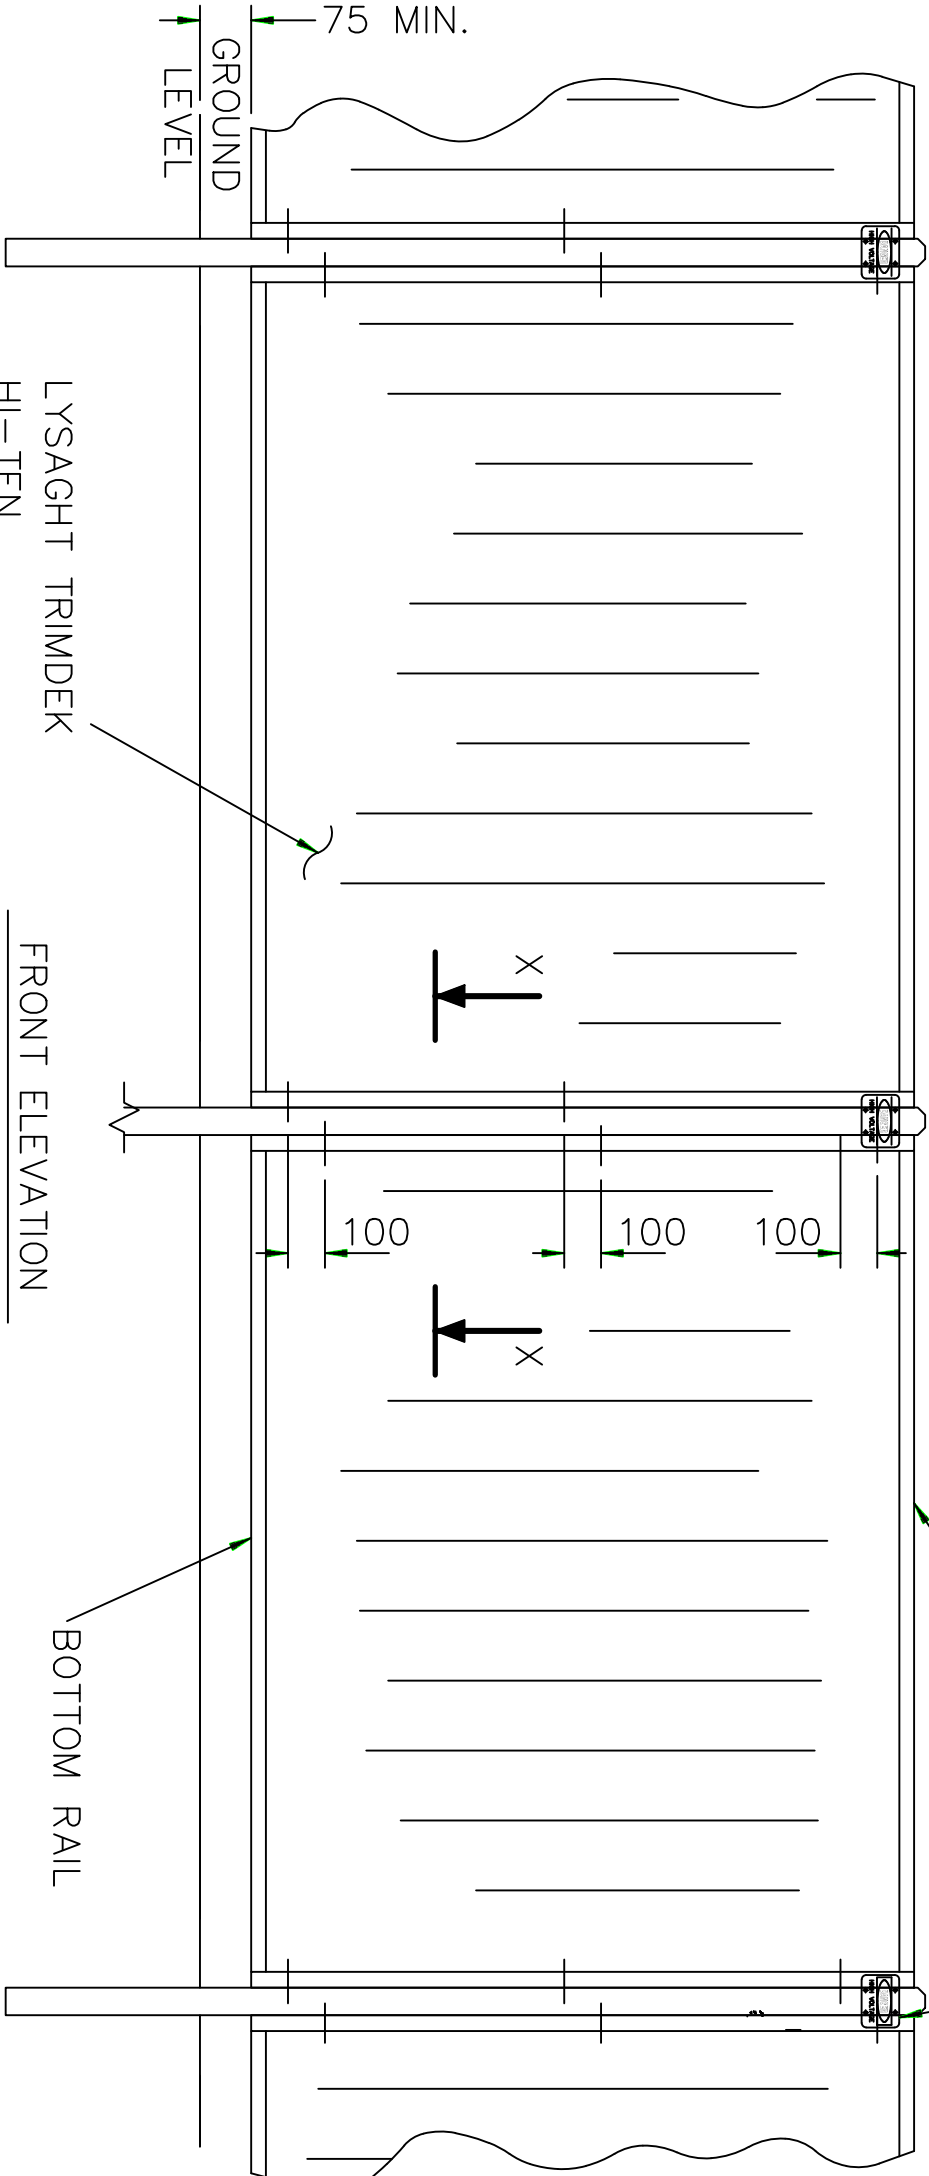

LYSAGHT TRIMDEK
HI-TEN
FRONT ELEVATION
SCALE 1:20

AMENDMENTS			
A	ORIGINAL ISSUE		
	J R No.	900201	
C	DR'N	RH	
	CH'D	RH	
	DATE	18-6-99	
	JR No	WX911159	
CLAUSE 4.3' DELETED FROM NOTE 2.			
D	MNAT	JK	
	DR'N	BPR	
	CH'D	GA	
	DATE	18.11.10	
E	JR No	.	
	DR'N	GSF	
	CH'D	GSF	
	DATE	26-11-15	
DANGER SIGNS ADDED			
NOTE 2 REVISED MCI0006 WAS SDI 104.			
NSM		C. Crisafulli	

		THIS DRAWING AND THE COPYRIGHT THEREIN IS THE PROPERTY OF ENDEAVOUR ENERGY AND MAY NOT BE REPRODUCED, COPIED, DISTRIBUTED, LOANED OR USED WITHOUT THE WRITTEN CONSENT OF ENDEAVOUR ENERGY.
	ORIGINAL SCALE	AS SHOWN
	APPROVED	C. Howat
DRAWN	B.G.H	
DATE	01-3-91	
CH'D	B.G.H	



DO NOT SCALE
DIMENSIONS IN MILLIMETRES

REFERENCE DRAWINGS

PARTS AND ACCESSORY LIST

AUTHORISED

D.B. Britten/CH

ASSIST. G.M. ENG.

01-3-91

INSULATED FENCE POST AND EPR

DANGER SIGN

A3

061674

E

SHEET No 1 OF 1 SHEETS