


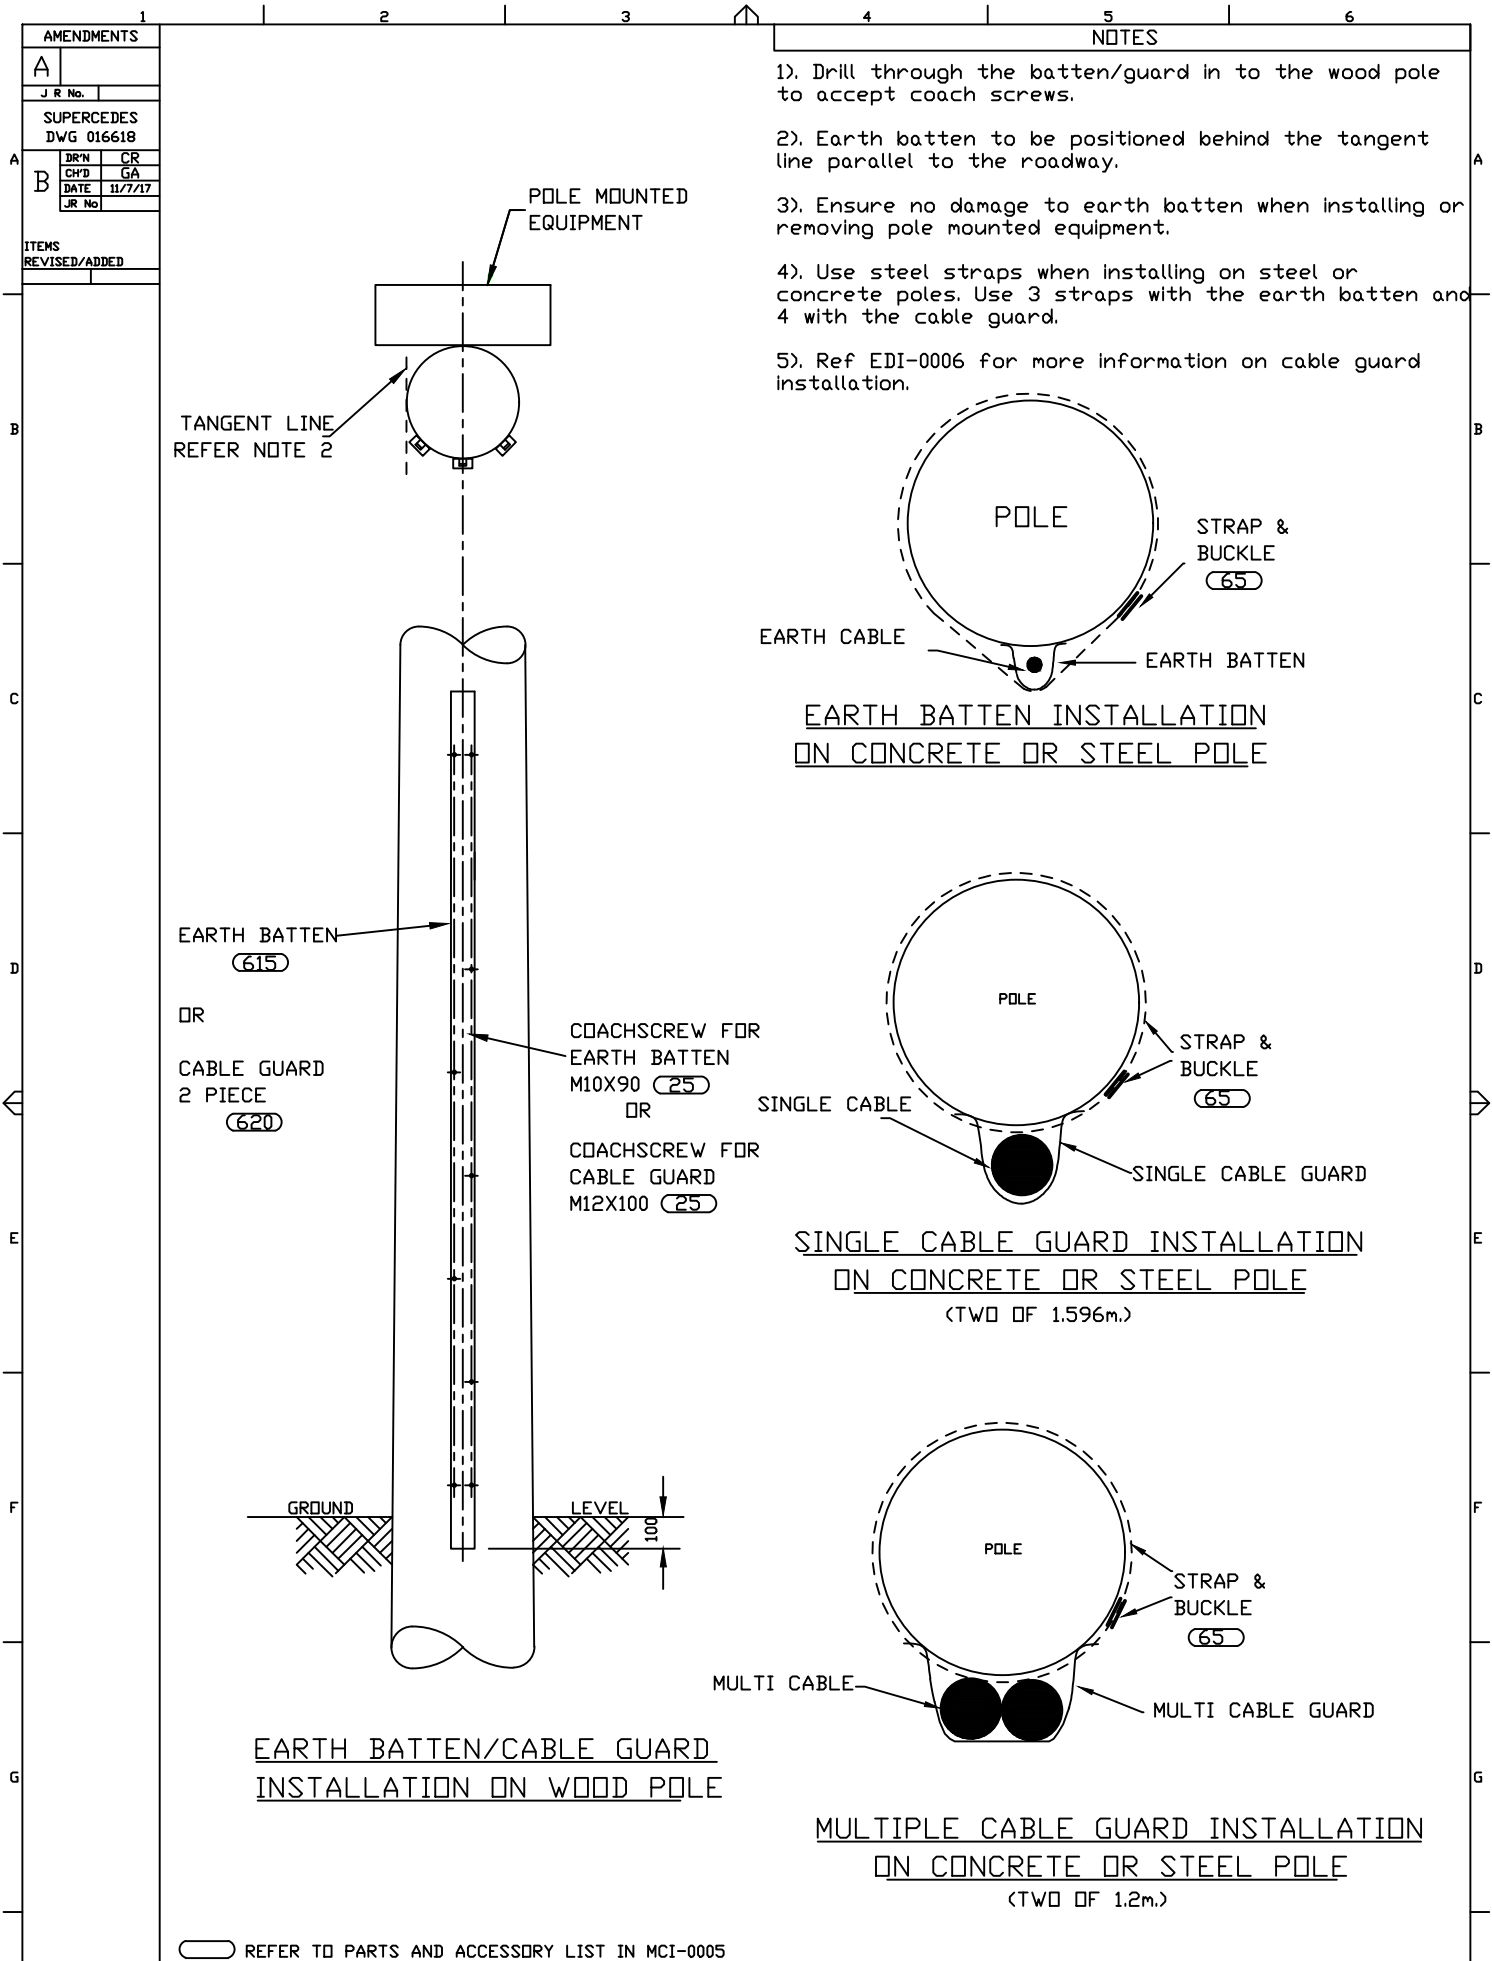

 	 THIS DRAWING AND THE COPYRIGHT THEREIN IS THE PROPERTY OF ENDEAVOUR ENERGY AND MAY NOT BE COPIED, REPRODUCED, DISTRIBUTED, LOANED OR USED WITHOUT THE WRITTEN CONSENT OF ENDEAVOUR ENERGY.		STANDARD ASSEMBLY		332002	THIS ISSUE PAGE NO					
	APPROVED C. CRISAFULLI		REFERENCE DRAWINGS		DRG. NO.	ISSUE IDENTIFICATION ED I-0006					
			DO NOT SCALE DIMENSIONS IN MILLIMETRES		J. Perera MANAGER PRIMARY SYSTEMS						
			EARTH BATTEN/CABLE GUARD INSTALLATION ON POLE		SUB 348249 B						
DATE 26-02-14		THIS ISSUE			PAGE NO.						
CH'D T.M.N.		SHEET No 1 OF 1 SHEETS		INDEX REF							
1		2		3		4		5		6	