



Ø TANK
MAXIMUM TANK LENGTH

- NOTES:
THE FOLLOWING CRITERIA ARE MANDATORY:
- 1) A- BUSHING LOCATIONS
 - B- CABLE LOCATIONS AND QUANTITY
 - C- GENERAL LOCATIONS OF CONTROL CUBICLE AND OLTC

- 2) TANK SIZE
- 3) RADIATORS TO REMAIN WITHIN RADIATOR AREA

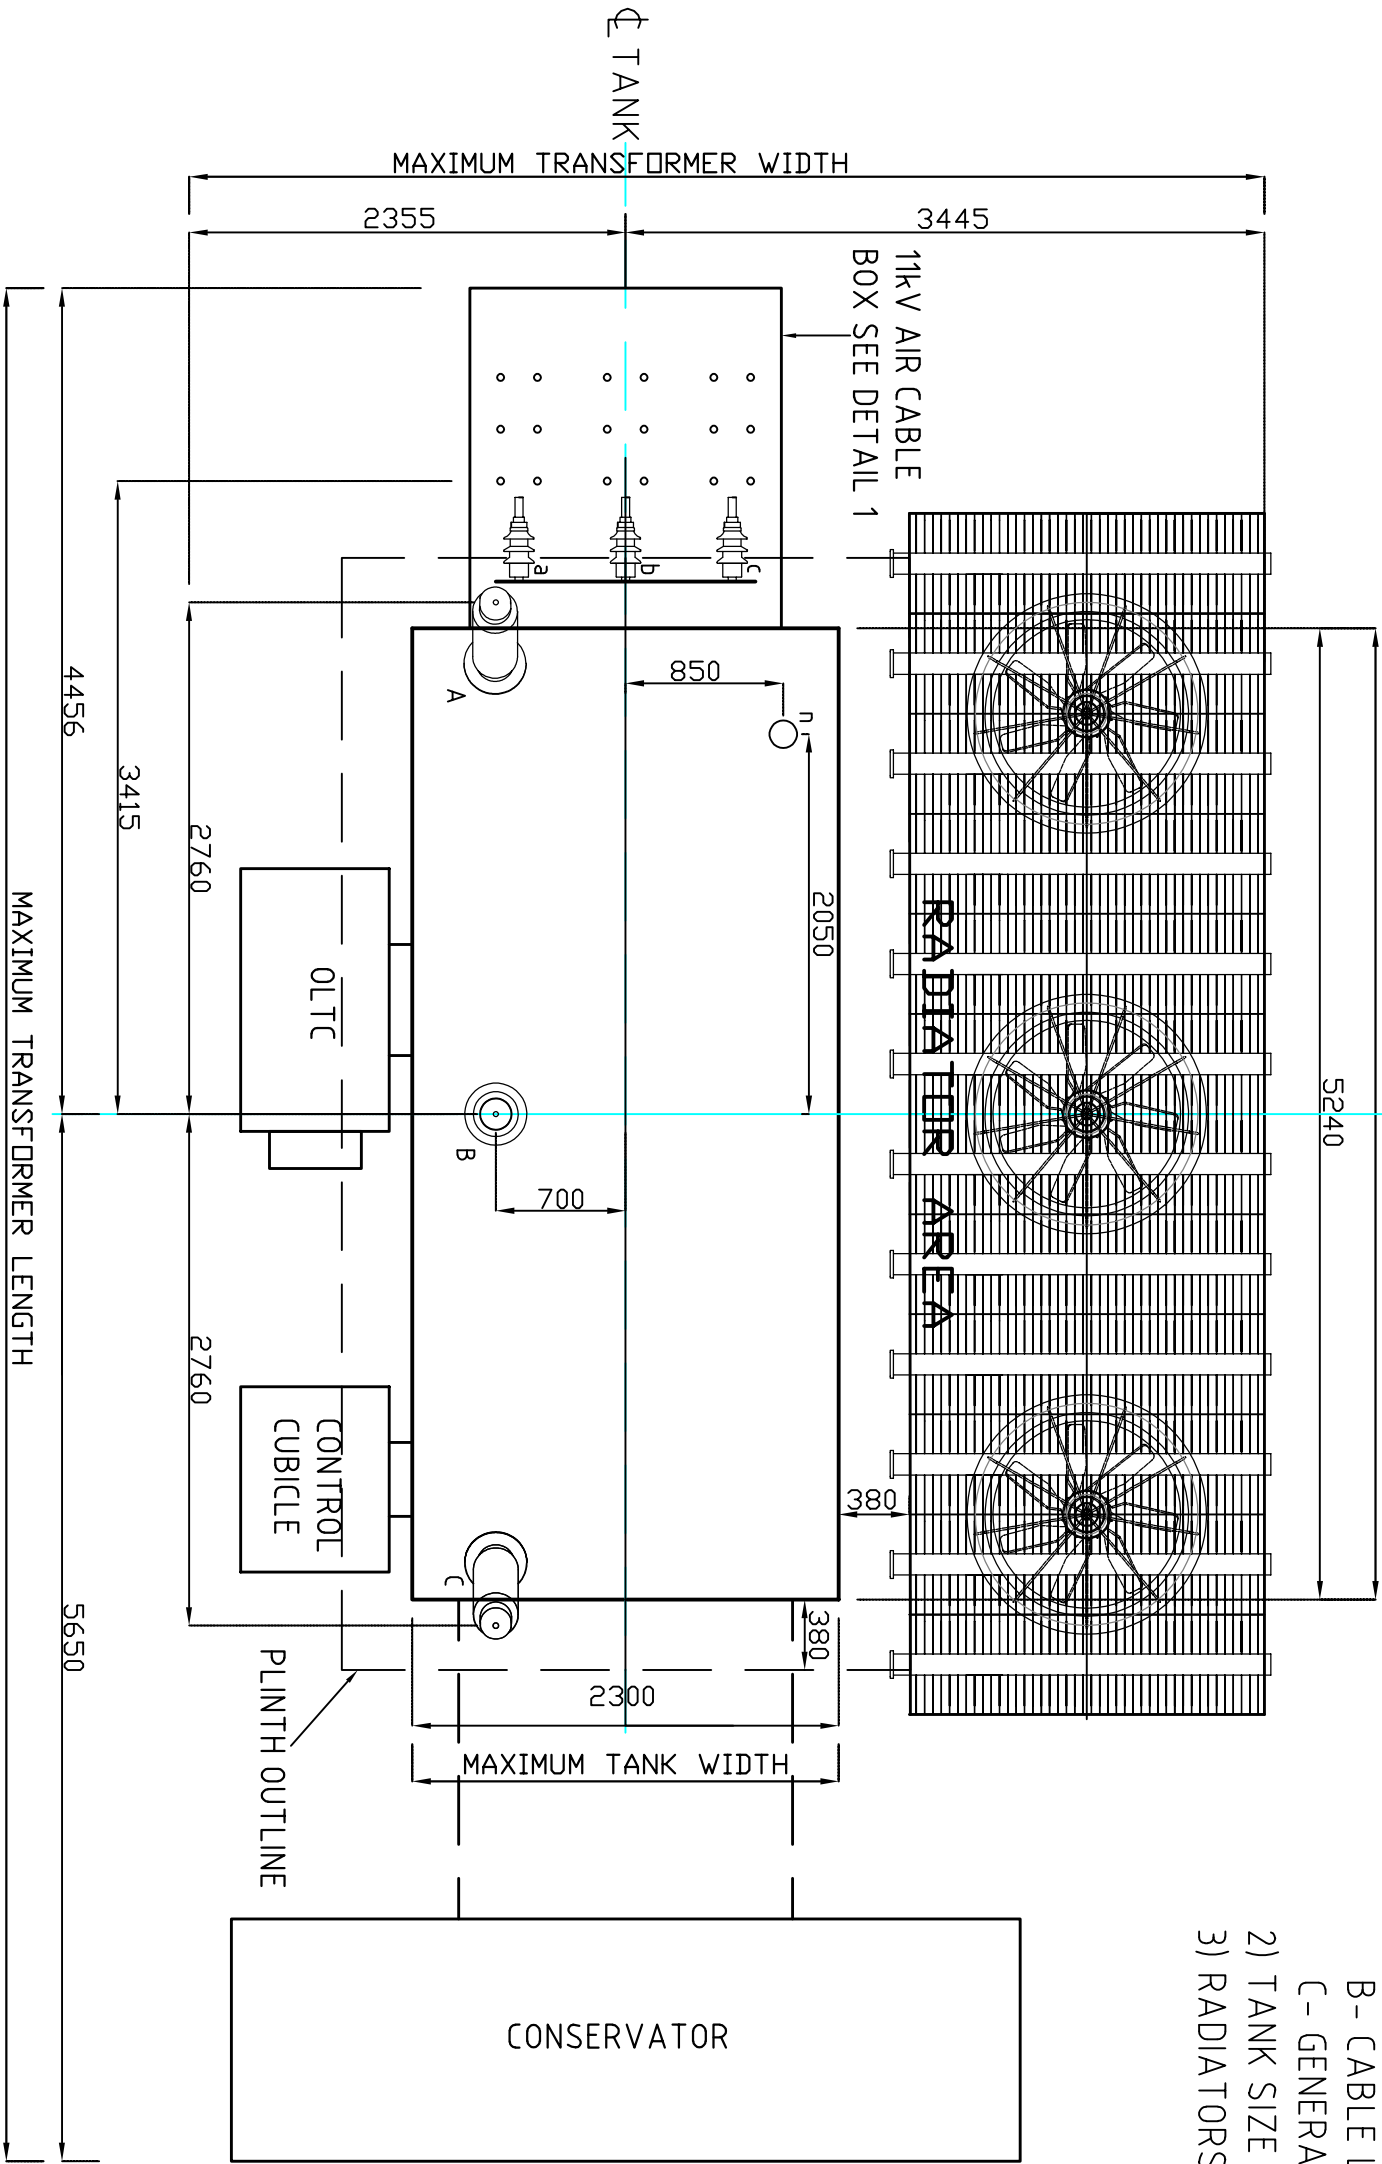

DETAIL 1: 11kV AIR CABLE BOX

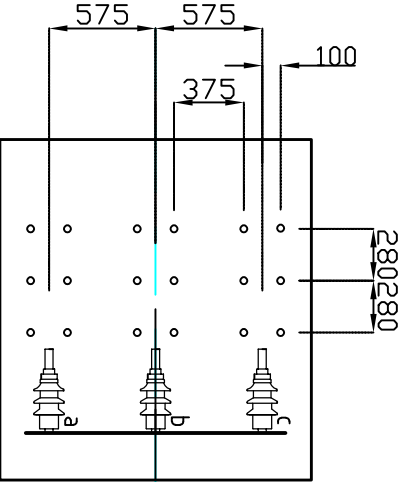

AMENDMENTS	
ORIGINAL ISSUE	
Job No.	

DRAWN	ORIGINAL SCALE	APPROVED
DATE	DBAJIC	P.RAMSAY
CHD	26-02-25	

This drawing and the copyright therein is the property of Endeavour Energy and may not be copied, reproduced, attributed, loaned or otherwise used without the written consent of Endeavour Energy.



TENDER BASE DESIGN
TRANSFORMER 132/11kV 45MVA
HV BUSHING & LV CABLE ATTACHED RADIATOR
GENERAL ARRANGEMENT

DO NOT SCALE	
DIMENSIONS IN MILLIMETRES	
REFERENCE DRAWINGS	
AUTHORISED	
A2	536523
SHEET No 1 OF 1 SHEETS	Rev. A