AMENDMENTS	
A	ORIGINAL ISSUE
B	DR'N BTB CH'D DH DATE 9.8.10 JR No - - NEW CIRCUIT AND UPDATED FRAME. ADDED 2ND SHEET.
M.A.E.	T.P.

P.E Cell operated

FINAL L.V. & S.L. CIRCUIT

SCALE : NONE

LAY 240mm sq 4C Al XLPE/PVC CABLE
R.L. = XXXm C.L. = XXXm

LAY 1 x 16 Sq.mm. 2C XLPE/PVC CABLES
R.L. = xxm. C.L. = xxm.

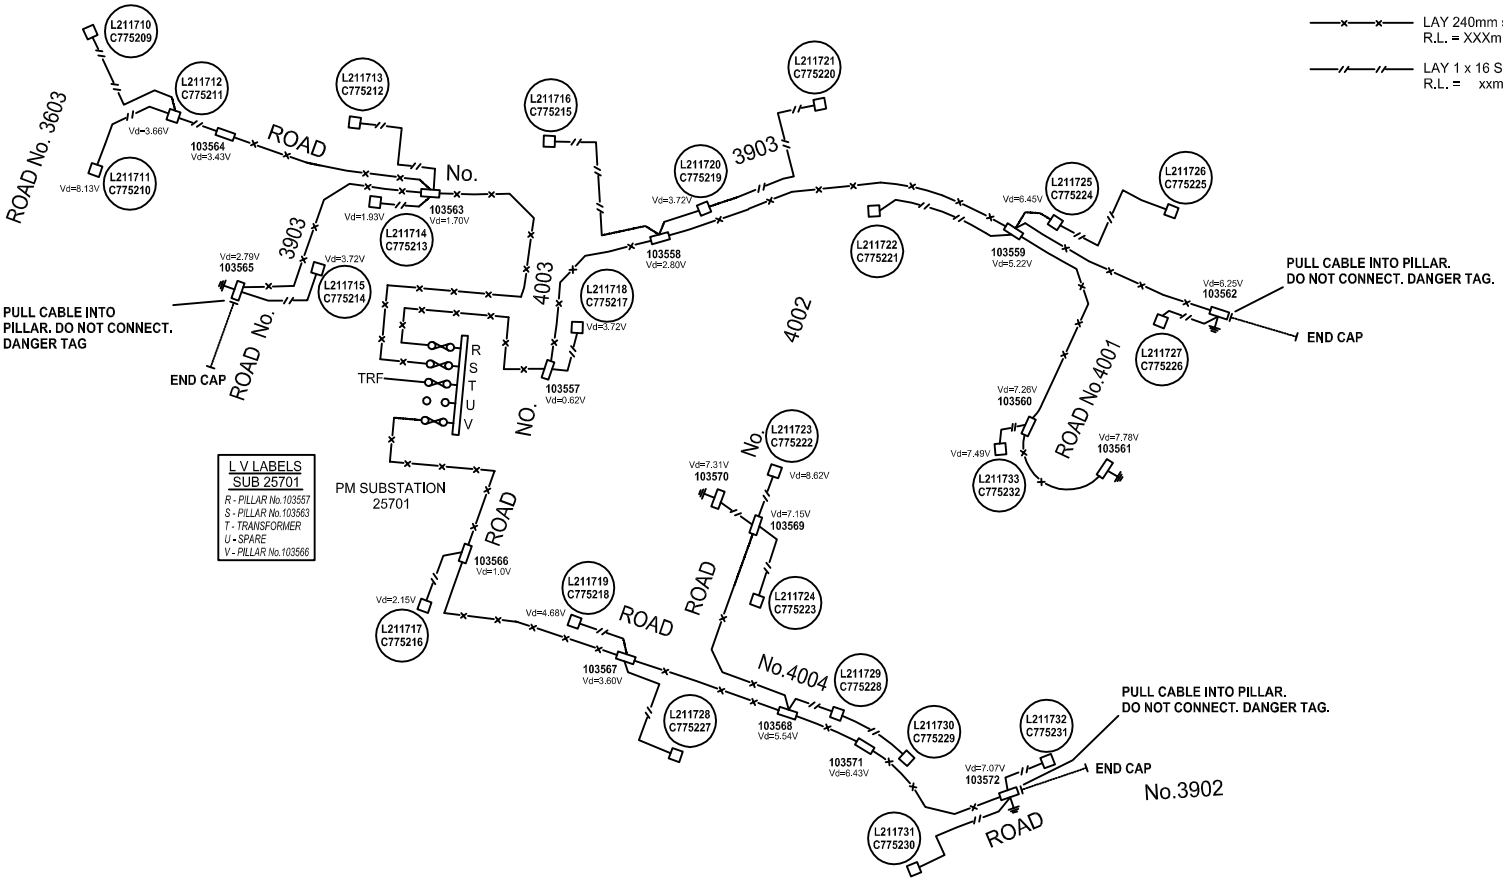

L V LABELS SUB 25701
R - PILLAR No.103557
S - PILLAR No.103563
T - TRANSFORMER
U - SPARE
V - PILLAR No.103566

This drawing and the copyright therein is the property of Endeavour Energy and may not be loaned, copied, distributed, issued or used without the written consent of Endeavour Energy.

Endeavour Energy

ORIGINAL SCALE	APPROVED
DRAWN BH	
DATE 24.3.94	
CH'D BH	

DO NOT SCALE
DIMENSIONS IN MILLIMETRES

REFERENCE DRAWINGS

AUTHORISED
W. ISLEY
MANAGER DISTRIBUTION ENGINEERING 24.3.94

TYPICAL STREETLIGHT CONTROL CIRCUIT ELECTRICAL DIAGRAM

A4 287040 B

SHEET No 2 OF 2 SHEETS