AMENDMENTS		
A	ORIGINAL ISSUE	Frank H. 8/7/98
B	DRN —, CHK —, DATE 17.2.2000, JOB No — —	REDRAWN IN ACAD
C	MAE —, DRN —, CHK —, DATE 18.4.2000, JOB No — —	CHANGES TO DRAWING FRAME
D	MAE —, DRN —, CHK —, DATE 24.1.2001, JOB No — —	NOTE ADDED FOR NEW INSTALLATIONS

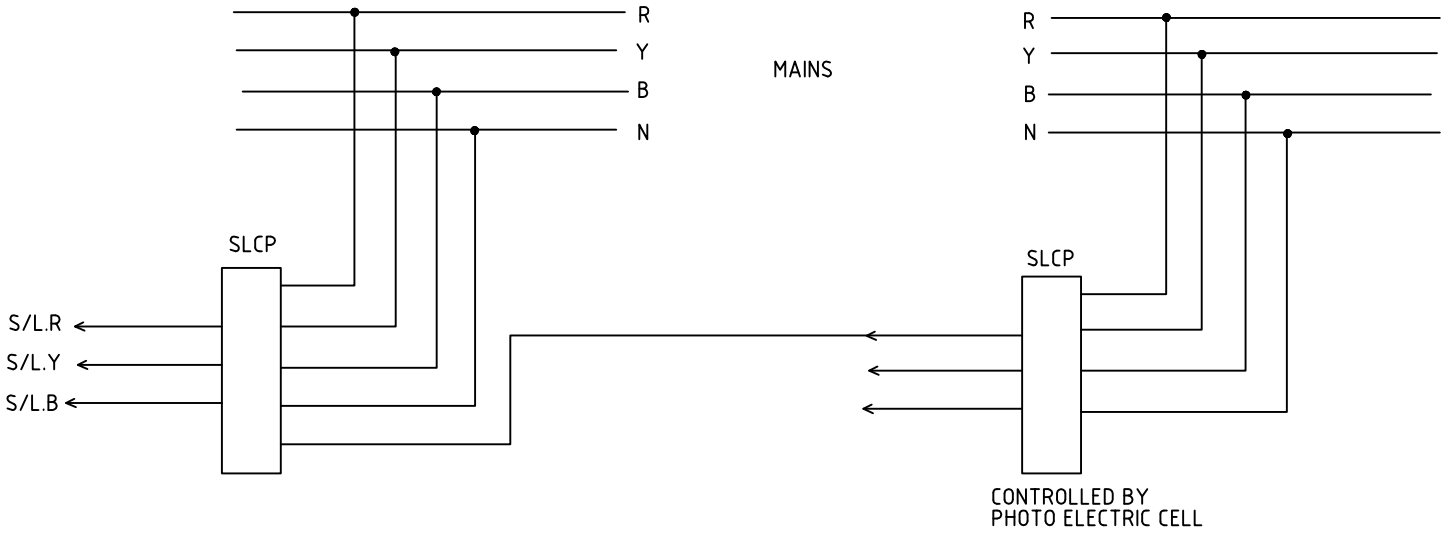

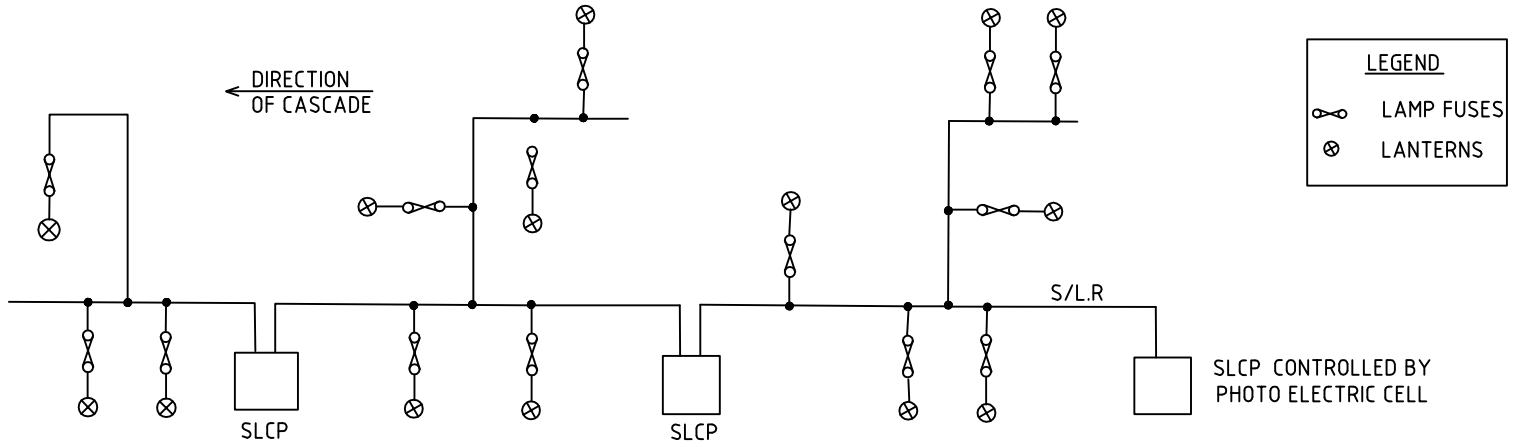

LEGEND

LAMP FUSES

LANTERNS

NOT TO BE USED FOR NEW INSTALLATIONS

©This drawing and the copyright therein is the property of Endeavour Energy and may not be copied, reproduced, distributed, stored or used without the written consent of Endeavour Energy.

ORIGINAL SCALE	APPROVED B. H.
DRAWN	B.J.H.
DATE	30/3/01
CH'D	B.H.

Endeavour Energy

REFERENCE DRAWINGS

DO NOT SCALE
DIMENSIONS IN MILLIMETRES

AUTHORISED
W. ISLEY
MANAGER DISTRIBUTION ENGINEERING 5/4/04

STREETLIGHT CASCADE CONTROL
TYPICAL ARRANGEMENT

A4 287052 D

SHEET No 1 OF 1 SHEETS