



NOTES:  
- FLOODLIGHT SUPPLY TO BE FROM THE LINE  
SIDE OF THE STREET LIGHT LUMINAIRE TERMINAL  
BLOCK.

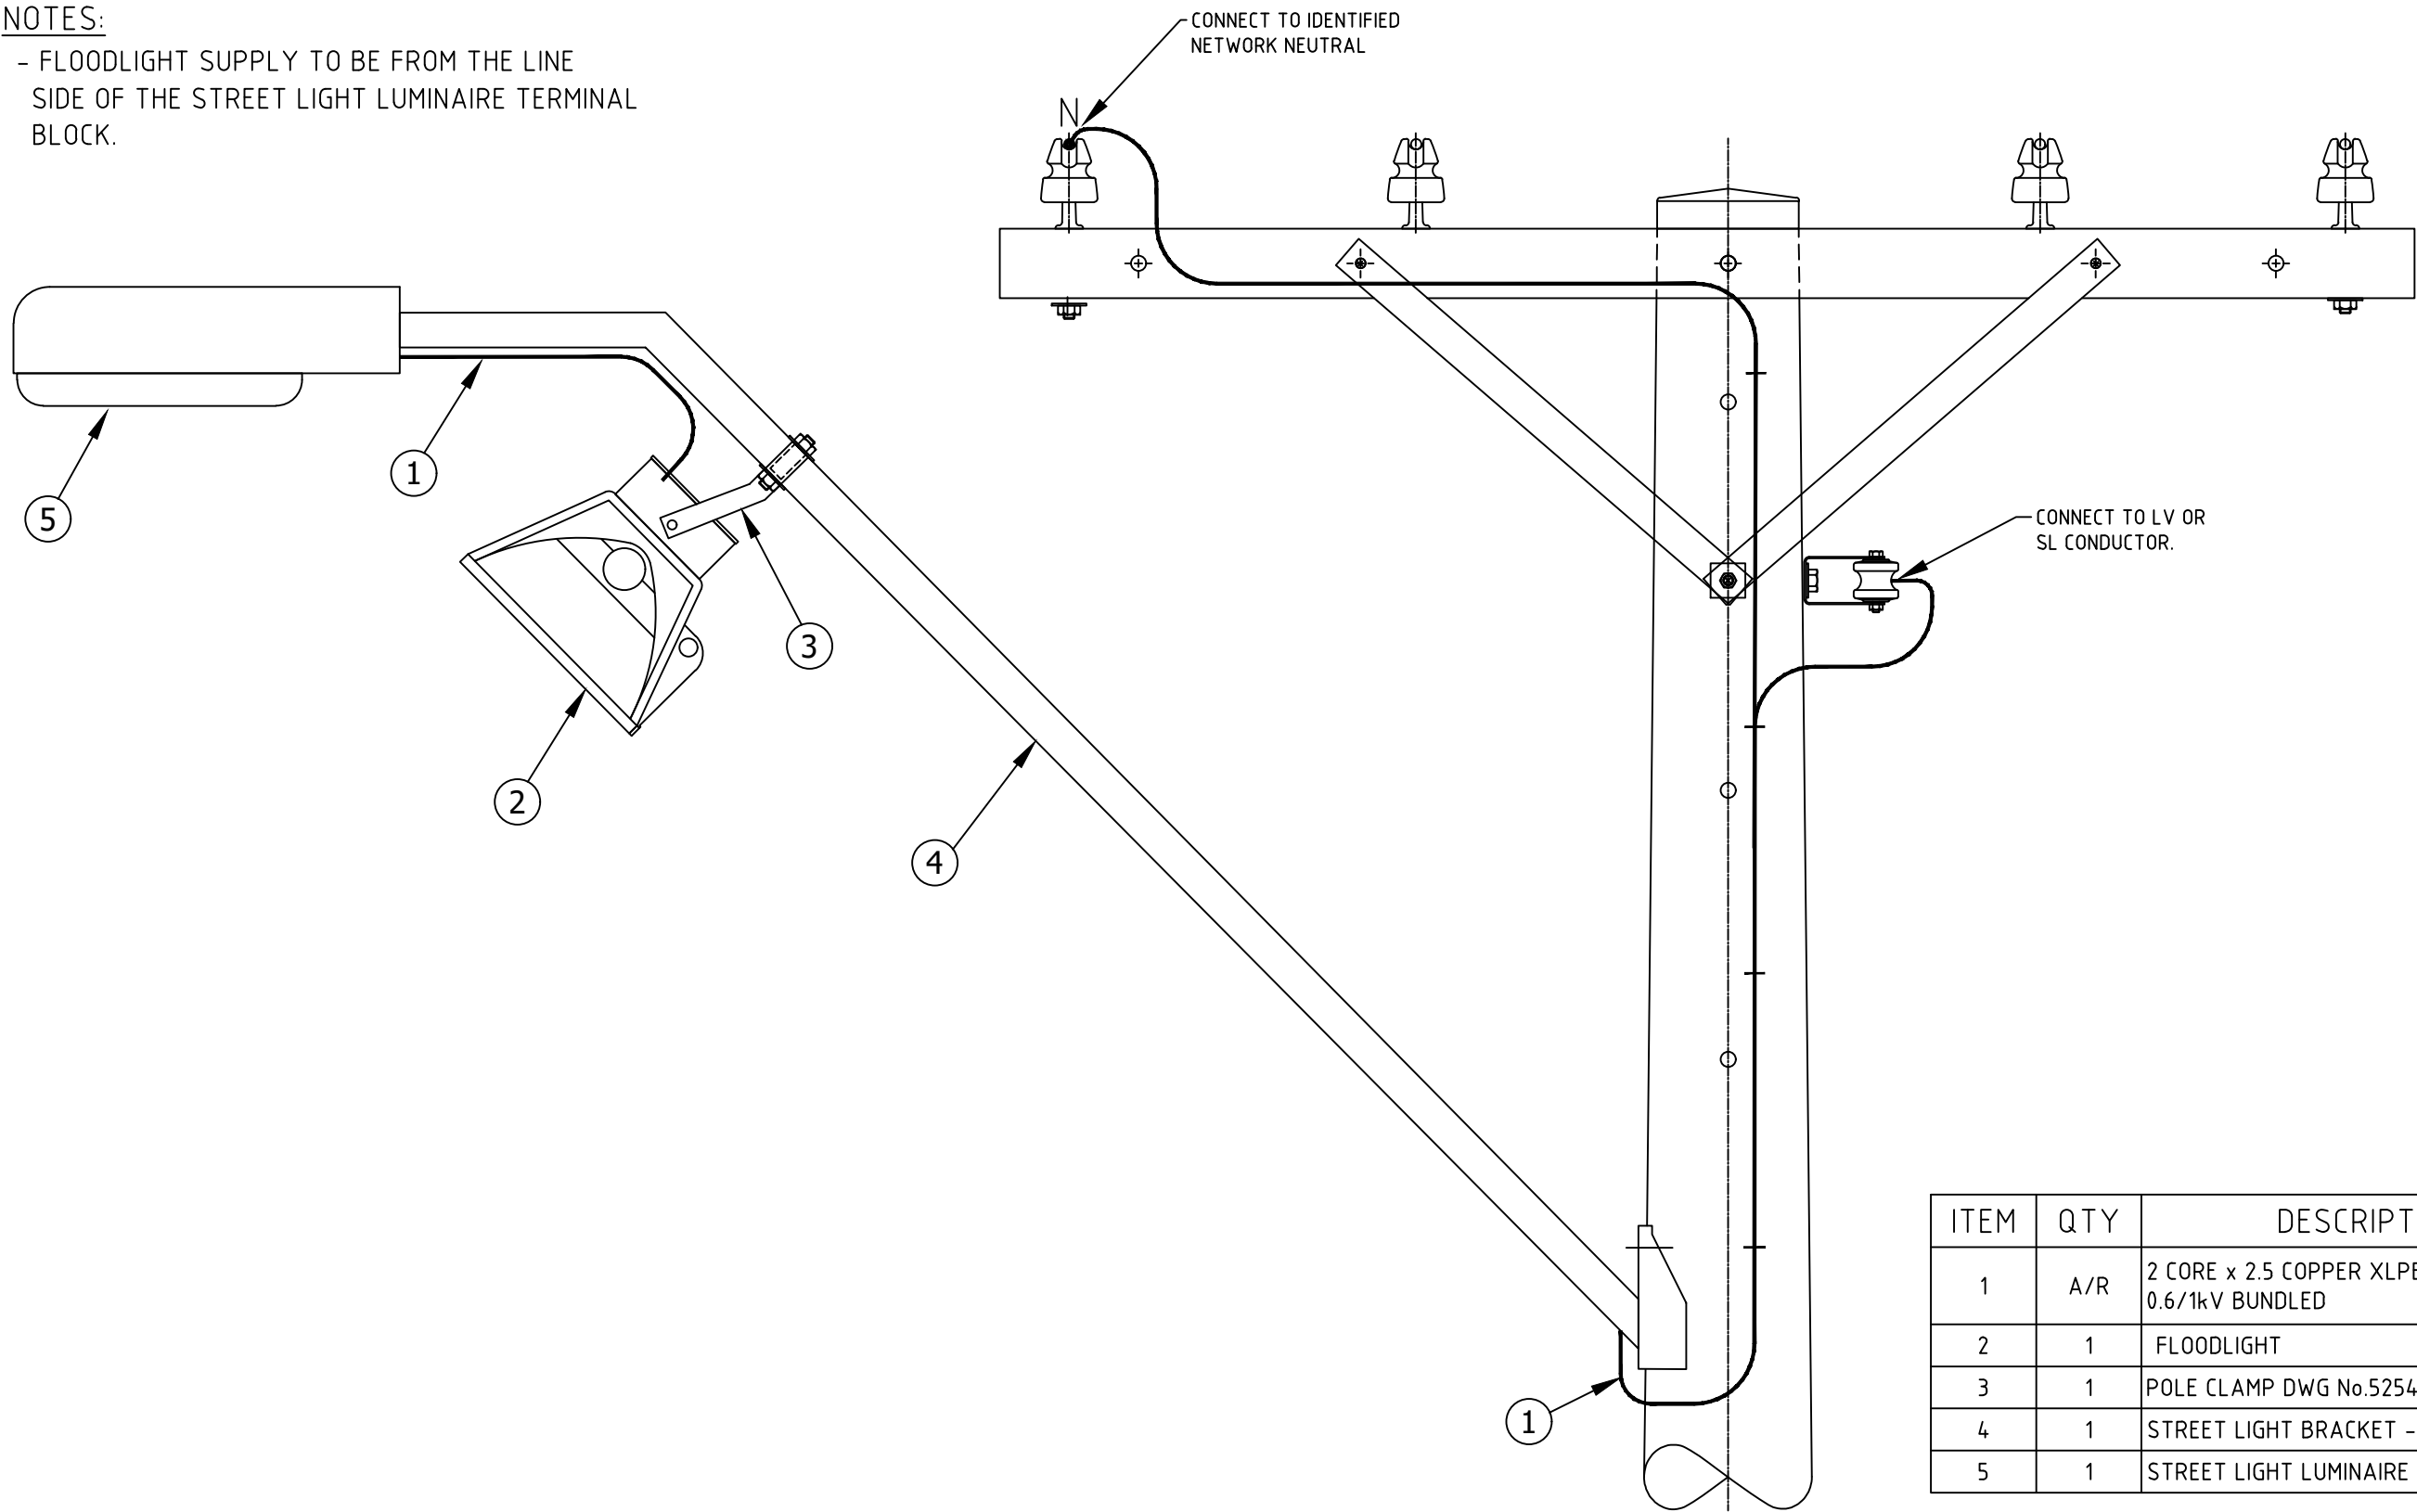

| ITEM | QTY | DESCRIPTION                                           | MATERIAL No. |
|------|-----|-------------------------------------------------------|--------------|
| 1    | A/R | 2 CORE x 2.5 COPPER XLPE/PVC CABLE<br>0.6/1kV BUNDLED | 1000006070   |
| 2    | 1   | FLOODLIGHT                                            | -            |
| 3    | 1   | POLE CLAMP DWG No.525448                              | 100001883    |
| 4    | 1   | STREET LIGHT BRACKET - AS SPEC.                       | -            |
| 5    | 1   | STREET LIGHT LUMINAIRE                                | -            |

| AMENDMENTS                                                                              | HISTORY | REVISION A | ORIGINAL ISSUE |
|-----------------------------------------------------------------------------------------|---------|------------|----------------|
| JOB No/NA<br>DESIGN/Adrian G.<br>DR'N KT<br>CH'D Geof C.<br>DATE 31/03/25<br>APP'D/K.S. |         |            |                |
| A                                                                                       |         |            |                |

|                                                                                      |                                                                                       |   |          |
|--------------------------------------------------------------------------------------|---------------------------------------------------------------------------------------|---|----------|
|  |  | © This drawing and the copyright therein is the property of Endeavour Energy and may not be copied, reproduced, distributed, loaned or used without the written consent of Endeavour Energy. |          |
|  | ORIGINAL SCALE NTS                                                                    | APPROVED   |          |
| DESIGNED                                                                             | G.C                                                                                   | DATE   | 17.03.22 |
| DRAWN                                                                                | KT                                                                                    |   |          |
| CHECKED                                                                              | G.C                                                                                   |   |          |

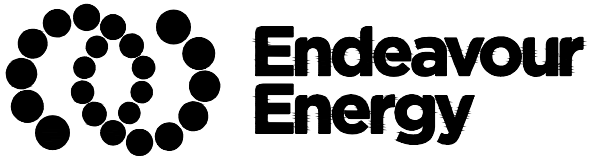

FLOODLIGHT MOUNTED ON STREET LIGHT BRACKET  
WITH STREET LIGHT LUMINAIRE

|                                           |  |                           |  |
|-------------------------------------------|--|---------------------------|--|
| DO NOT SCALE<br>DIMENSIONS IN MILLIMETRES |  | AUTHORISED/CERTIFIED      |  |
|                                           |  | SUBSTATION DESIGN MANAGER |  |
| A3                                        |  | 525859                    |  |
|                                           |  | SHEET No 1 OF 1 SHEETS    |  |