


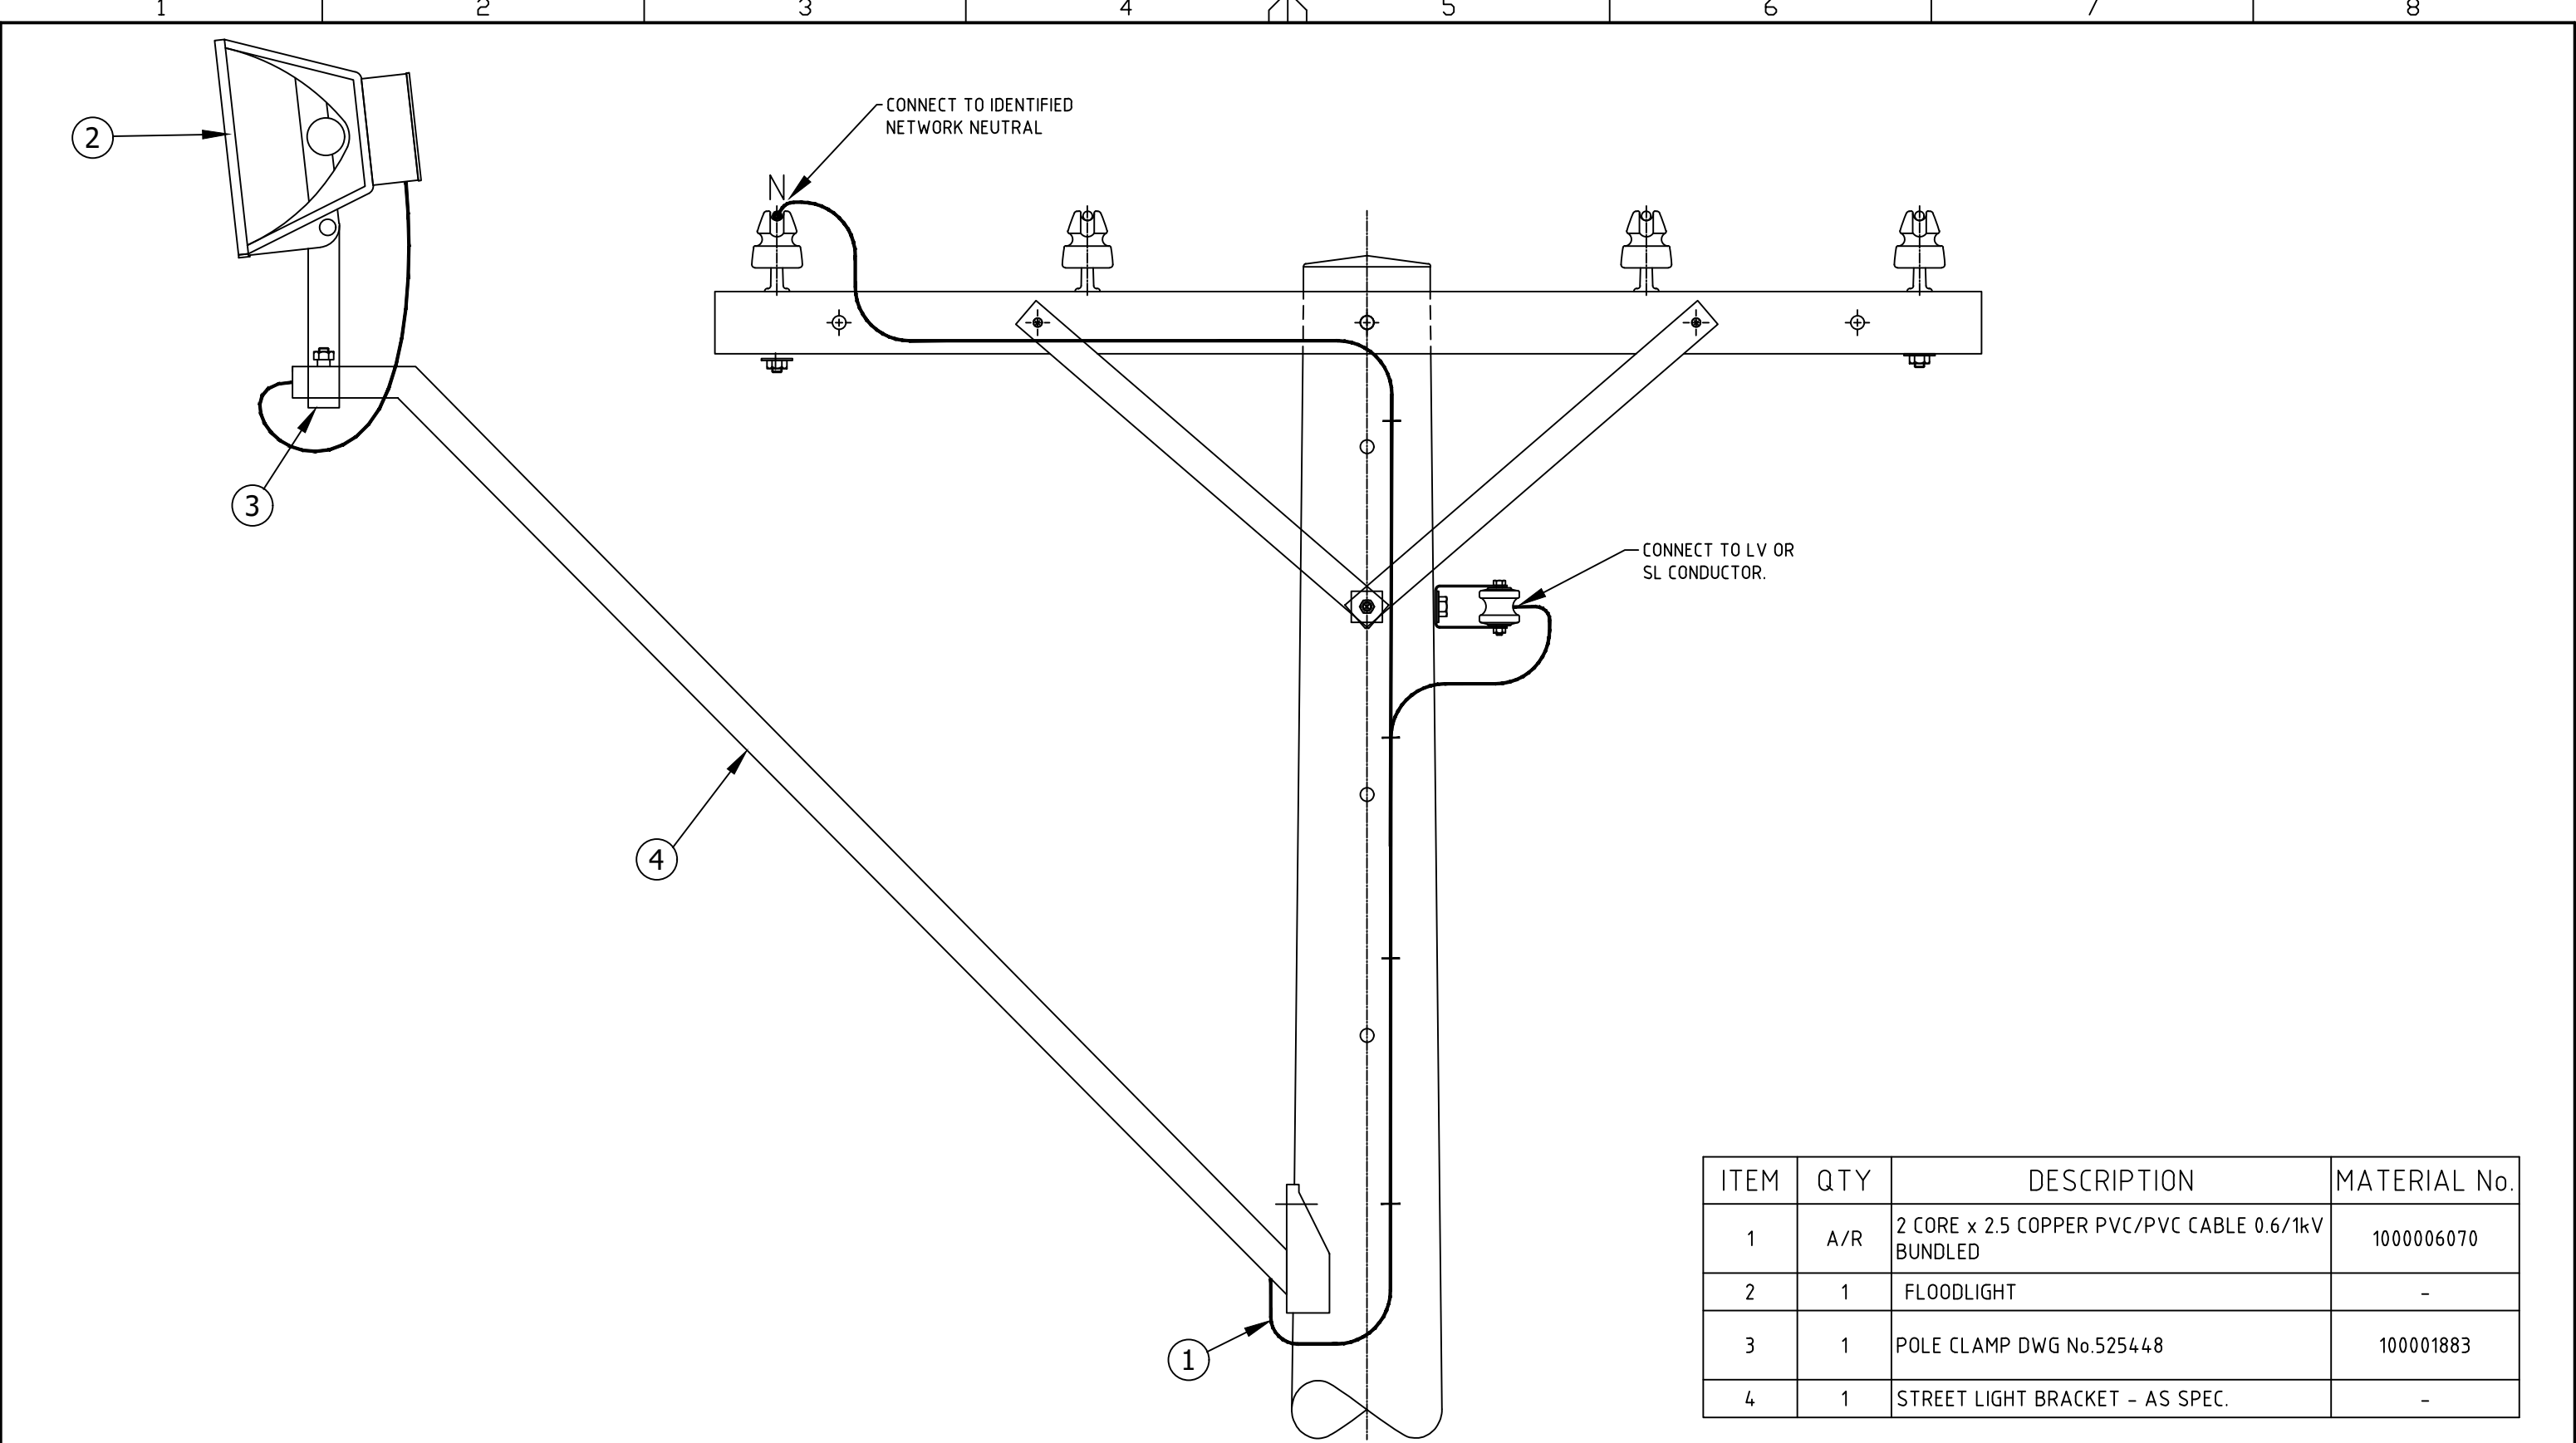

ITEM	QTY	DESCRIPTION	MATERIAL No.
1	A/R	2 CORE x 2.5 COPPER PVC/PVC CABLE 0.6/1kV BUNDLED	1000006070
2	1	FLOODLIGHT	-
3	1	POLE CLAMP DWG No.525448	100001883
4	1	STREET LIGHT BRACKET - AS SPEC.	-

AMENDMENTS

JOB No	NA
DESIGN	Adrian G.
DR'N	KT
CH'D	Geof C.
DATE	29/01/26
APP'D	DISP.
HISTORY	
REVISION A	ORIGINAL ISSUE
REVISION B	REDRAWN.
REVISION C	TITLE MODIFIED.
REVISION D	CHANGED CABLE SIZE TO 2.5mm.
REVISION E	NOTES DELETED. FLOODLIGHT WAS FL42.
DRAWING AMENDMENT TO REFLECT CONSTRUCTION METHOD & STOCK.	

Endeavour Energy

DESIGNED

B.Harrigan

DRAWN

Frank H.

CHECKED

B.Harrigan

ORIGINAL SCALE

NTS

APPROVED

S.Turki

DATE

12.12.96

© This drawing and the copyright therein is the property of Endeavour Energy and may not be copied, reproduced, distributed, loaned or used without the written consent of Endeavour Energy.

FLOODLIGHT MOUNTED ON STREET LIGHT BRACKET

A3

E03136

SHEET No 1 OF 1 SHEETS

DO NOT SCALE

DIMENSIONS IN MILLIMETRES

AUTHORISED/CERTIFIED

W.Isley

SUBSTATION DESIGN MANAGER

17.04.2009

FRAME_A3.DWG_v1.2

1

2

3

4

5

6

7

8