
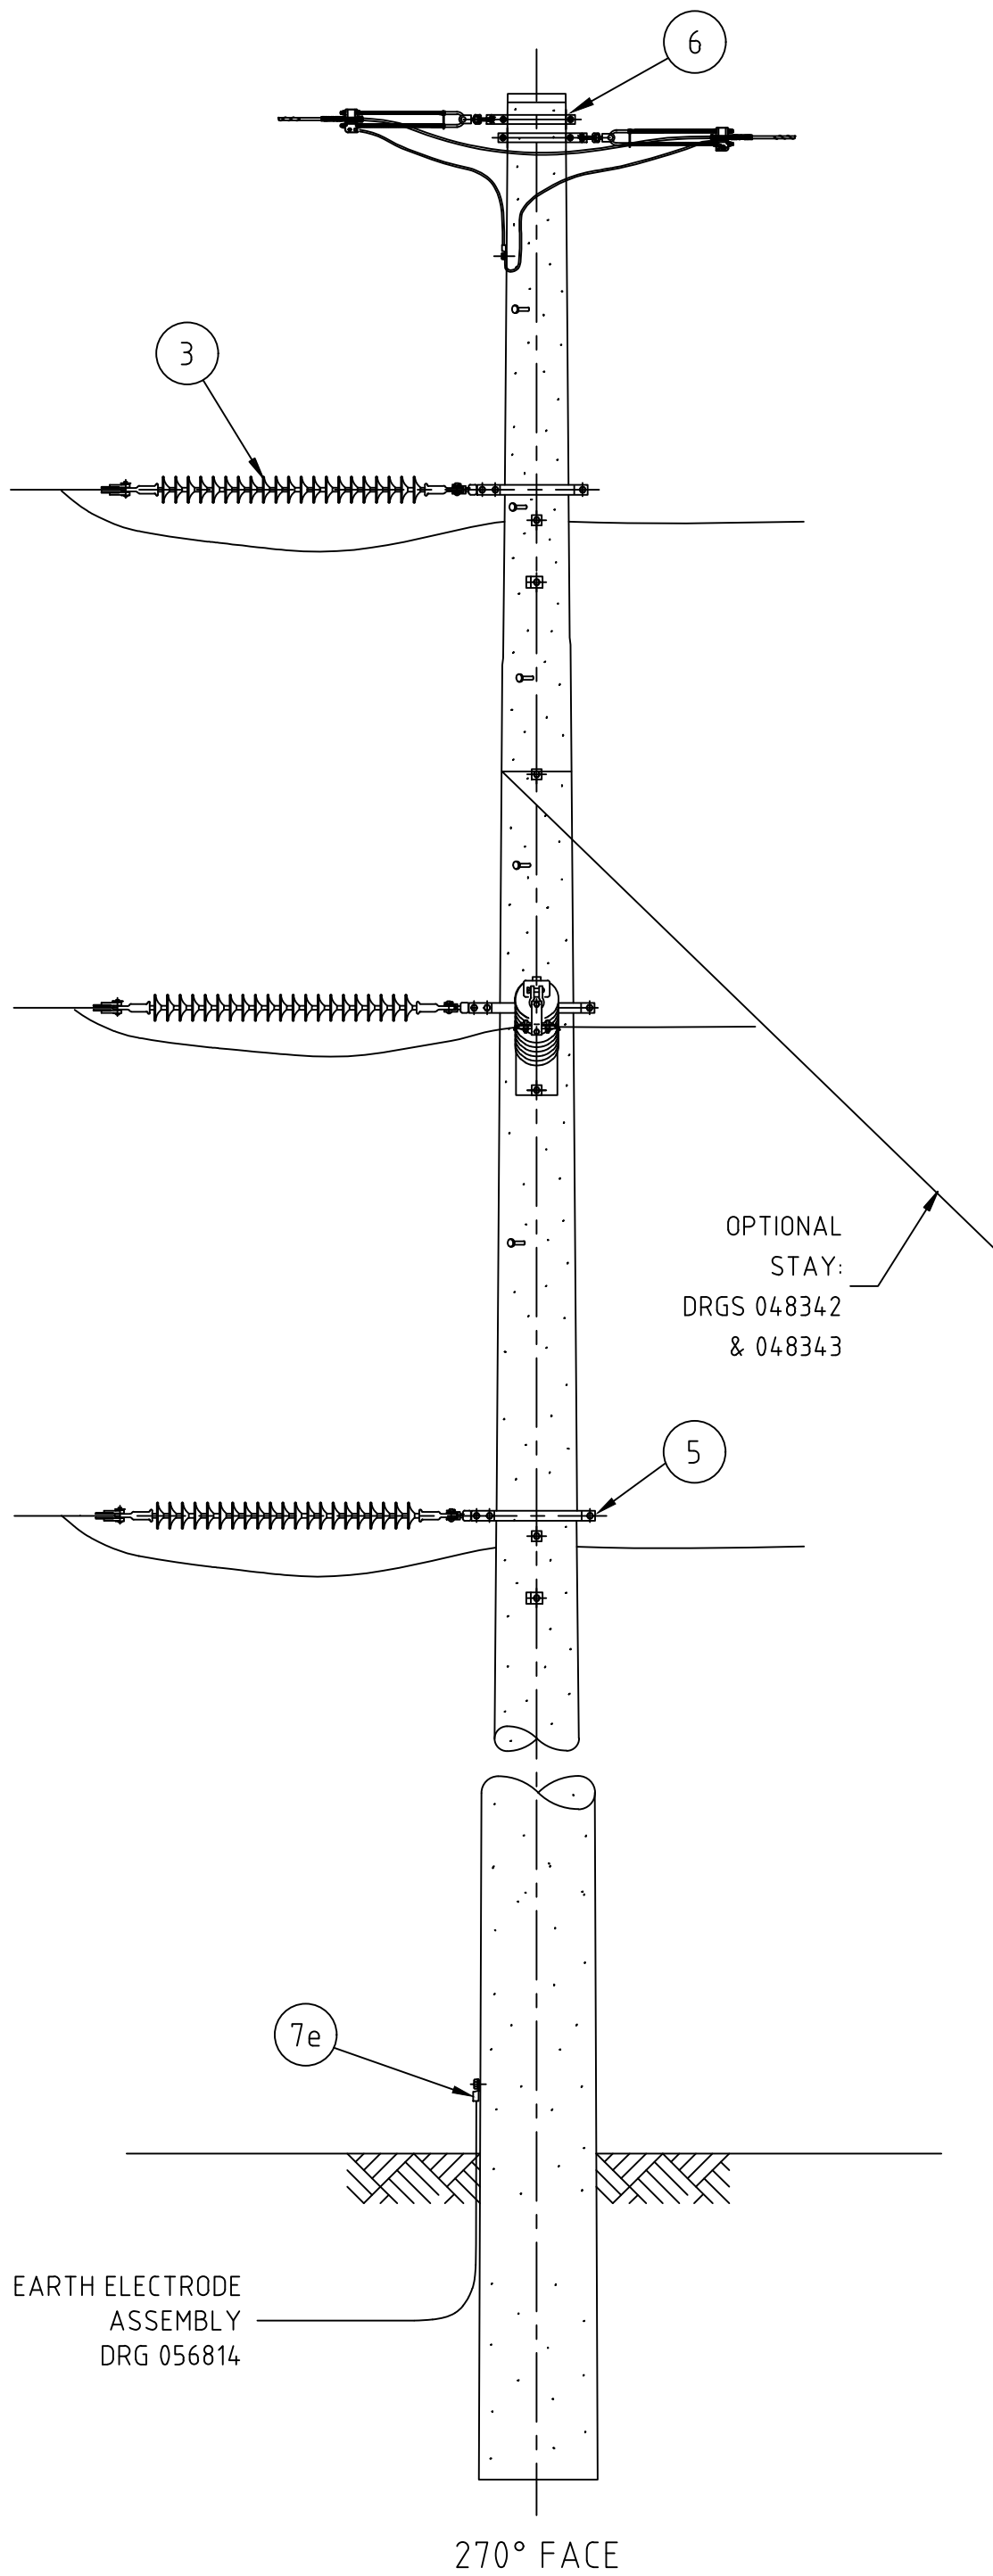


[illegible]

ITEM	PART/ASSEMBLY NUMBER	DRG Nos.	DESCRIPTION	QTY
1	-	REFER PROJECT	POLE GALVANISED STEEL	1
2	1000006147	370399	STEP,POLE,HEX,M16x180MM(L),50MM(T),+NUTS	A/R
3	ALR001	398038	INSULATOR LONG ROD ASSEMBLY	3
4	ALP002	398036	INSULATOR LINE POST ASSEMBLY BONDING	3
5	-	048761	POLE BAND 125kN (DIAMETER TO SUIT)	3
6	-	REFER PROJECT	OPGW ASSEMBLY (NOMINAL SHOWN)	1
7a	AEC-A	051125	EARTH CONNECTION AEC-A	1
7b	AEC-B	051125	EARTH CONNECTION AEC-B	1
8b	ASP001	398036	M20 BOLT ASSEMBLY FOR LINE POST INSULATOR	6

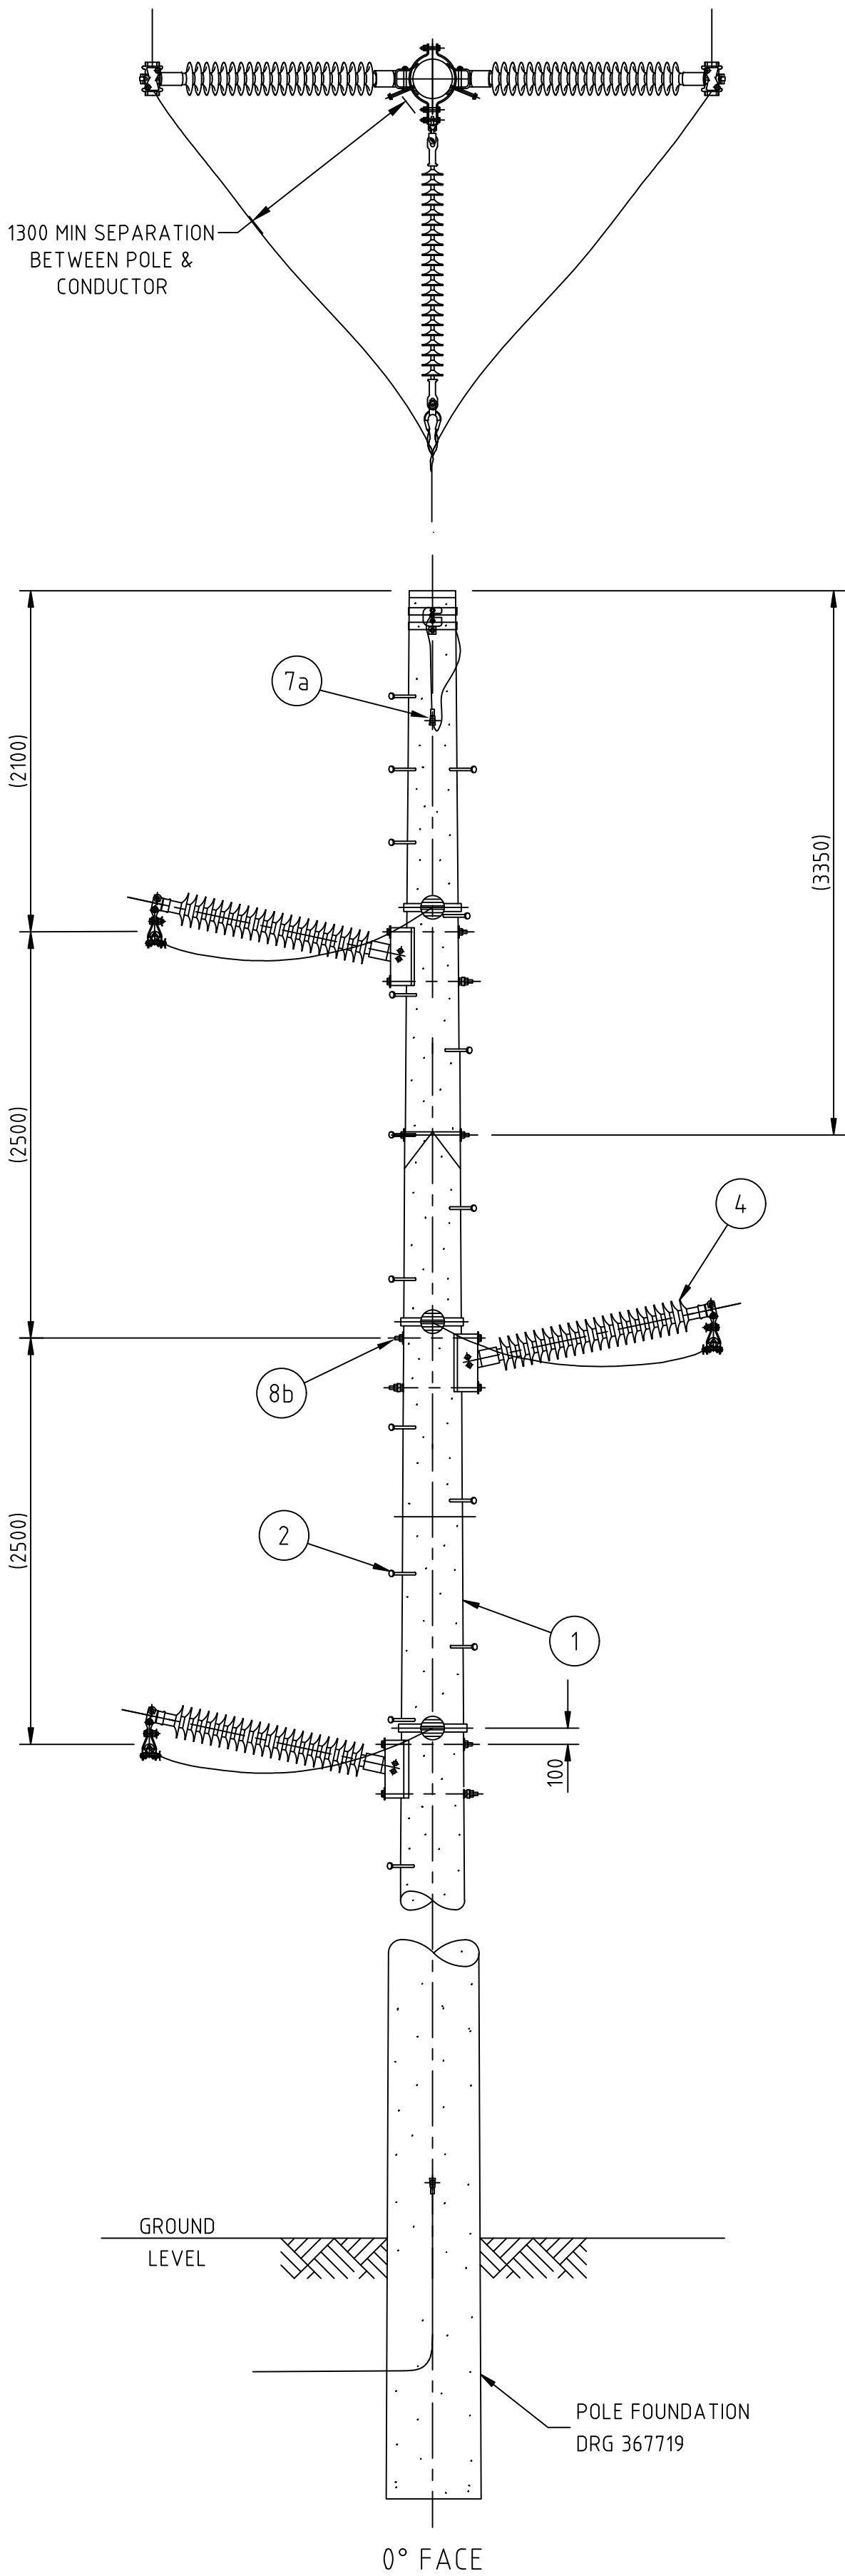

		© This drawing and the copyright therein is the property of Endeavour Energy and may not be copied, reproduced, distributed, loaned or used without the written consent of Endeavour Energy.		DO NOT SCALE DIMENSIONS IN MILLIMETRES		REFERENCE DRAWINGS		AUTHORISED D.Mate			
ORIGINAL SCALE 1:34		APPROVED S.F.Williams		OVERHEAD TRANSMISSION 132kV CONSTRUCTION No.86VS VERTICAL TERMINATION		NETWORK MAINS MANAGER		31.10.14			
DRAWN KT		DATE 02.06.14				A2P		397806		Rev. B	
CH'D J.B./R.L.		CH'D J.B./R.L.						SHEET No 1 OF 1 SHEETS			