AMENDMENTS	
A	ORIGINAL ISSUE
Job No.	
B	DESIGN: N/A
	DR'N: TV
	CH'D: MA/MB
	DATE: 12.11.25
A.E.M.: S.P.	
STOCK CODES UPDATED	

NOTES

1. POLE STEPS ARE REQUIRED TO BE INSTALLED FROM 8.3m ABOVE GROUND LEVEL. WHERE NORMAL VEHICLE ACCESS IS NOT AVAILABLE (OFF ROAD) POLE STEPS WILL BE REQUIRED FROM 6m ABOVE GROUND LEVEL.
2. LINE POST INSULATOR (ITEM 4) TO BE LOCATED INSIDE ANGLE TO MINIMISE BOND LENGTH.

ITEM	PART/ASSEMBLY NUMBER	DRG Nos.	DESCRIPTION	QTY
1	-	REFER PROJECT	POLE TIMBER	1
2	1000000477	015357	STEP,POLE,WOOD,M16x260MM(L),GALV	A/R
3	ALR001	398038	INSULATOR LONG ROD ASSEMBLY	6
4	ALP002	398035	INSULATOR LINE POST ASSEMBLY BONDING	3
5	SEE TABLE	399844	SLEEVE NON TENSION TO SUIT CONDUCTOR	3
6	-	REFER PROJECT	OPGW ASSEMBLY (NOMINAL SHOWN)	1
7	ATP012	054798	INSULATED DOWN LEAD ASSEMBLY	1
8	ATP002	054798	M20 BOLT ASSEMBLY FOR LINE POST INSULATOR	6
9	ATP006	054798	M20 EYEBOLT ASSEMBLY	6

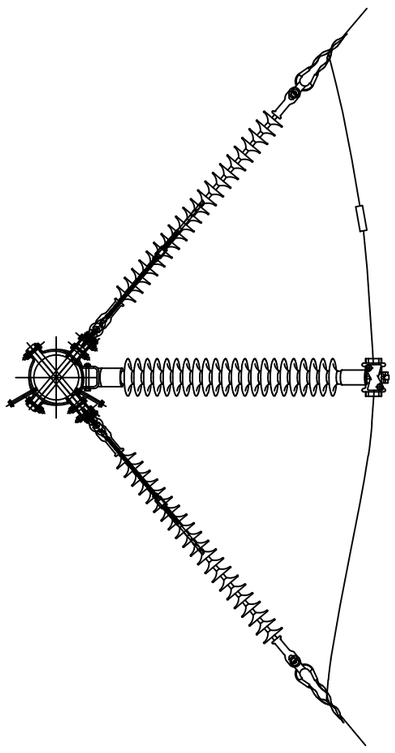

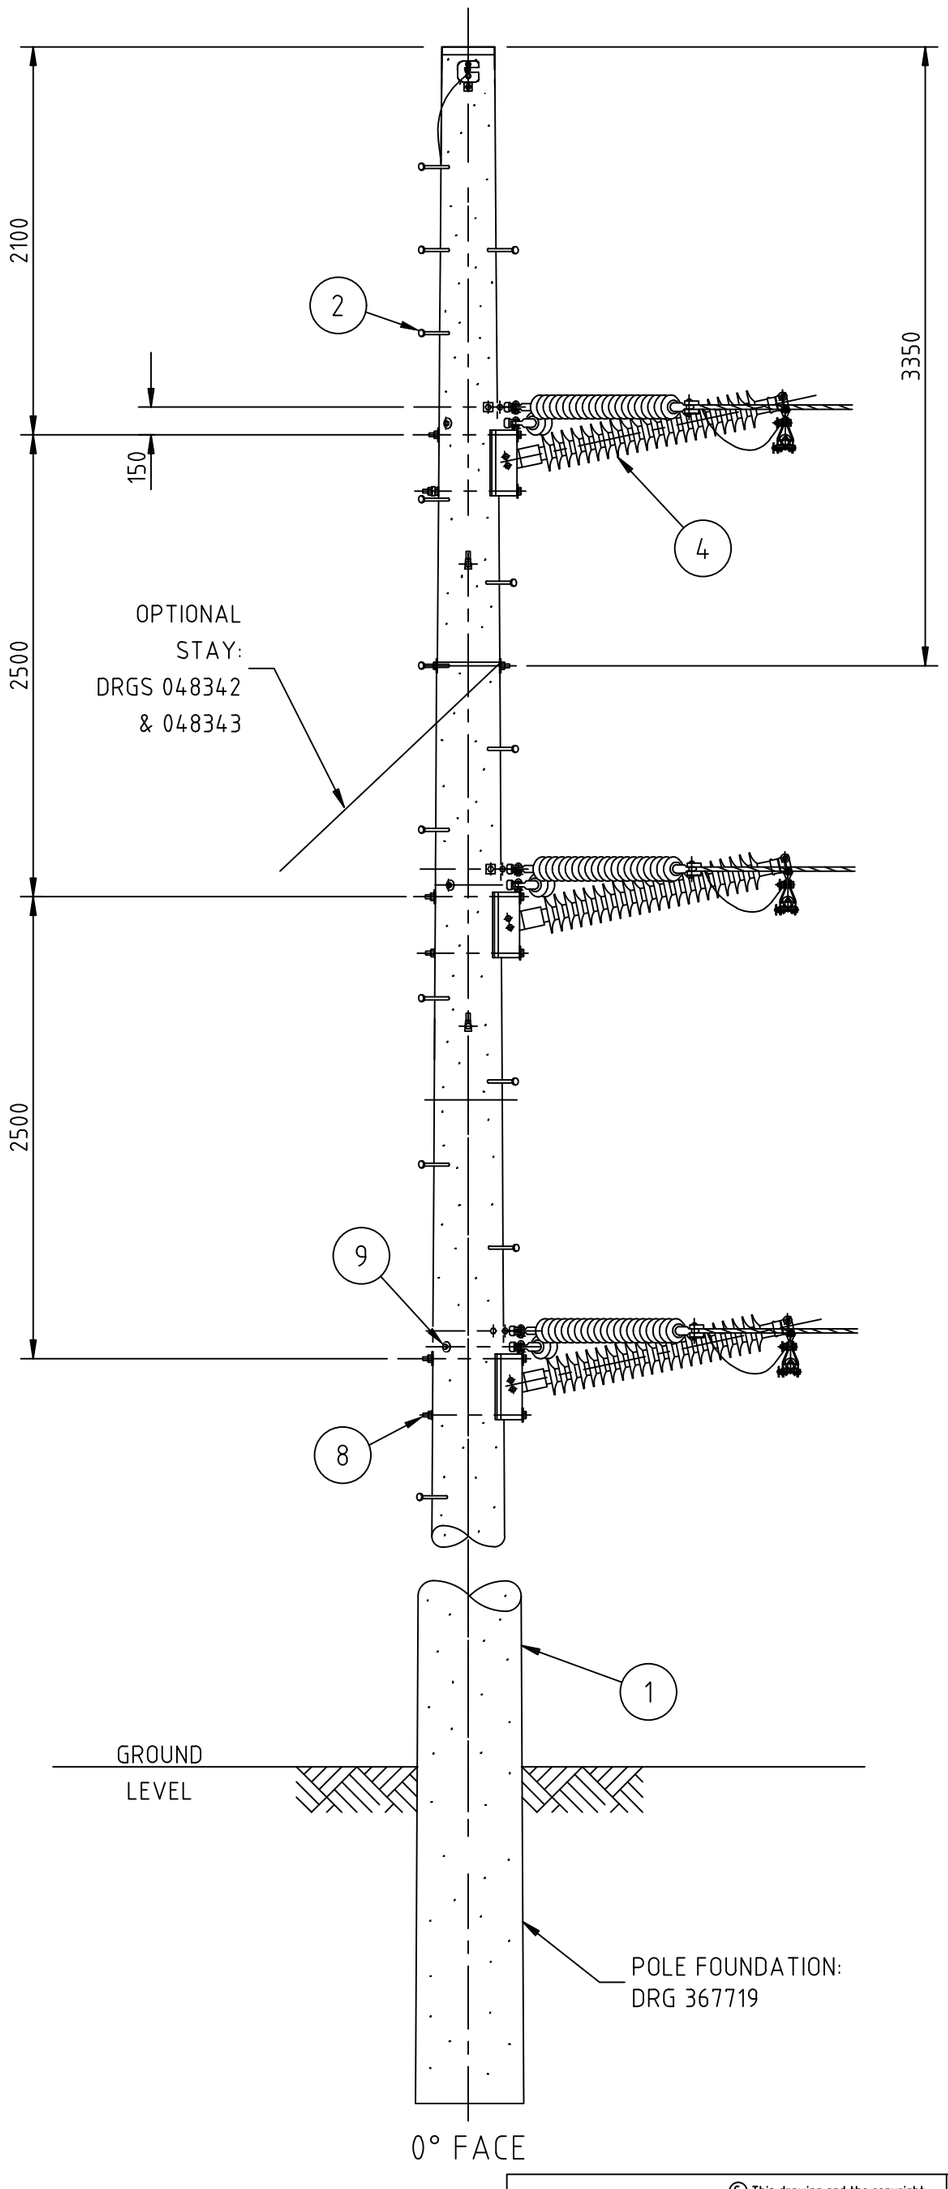

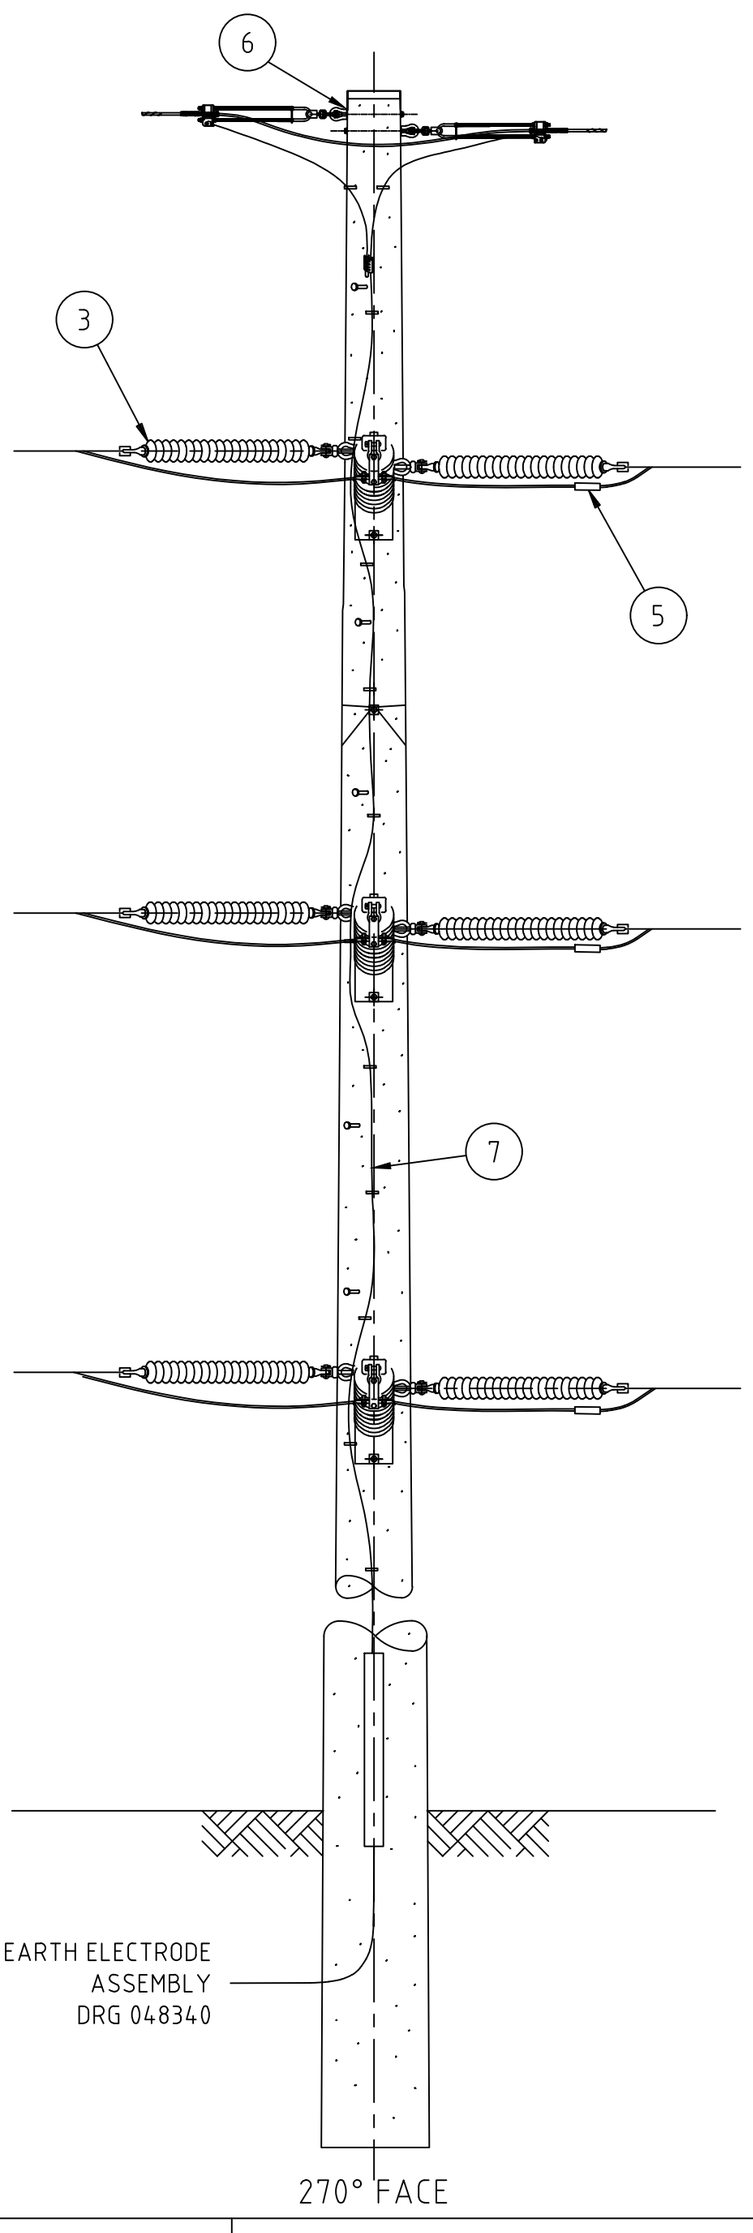

© This drawing and the copyright therein is the property of Endeavour Energy and may not be copied, reproduced, distributed, loaned or used without the written consent of Endeavour Energy.

ORIGINAL SCALE	NTS	APPROVED	S.F.Williams
DRAWN	KT		
DATE	29.08.14		
CH'D	J.B./R.L.		

Endeavour Energy

REFERENCE DRAWINGS

DO NOT SCALE
DIMENSIONS IN MILLIMETRES

AUTHORISED: D.Mate — NETWORK MAINS MANAGER — 31.10.14

OVERHEAD TRANSMISSION
132kV CONSTRUCTION No.83T
VERTICAL THROUGH STRAIN
DEVIATION 0-60 DEGREES

A2P 397813 Rev. B

SHEET No 1 OF 1 SHEETS