
AMENDMENTS	
A	ORIGINAL ISSUE


Job No.	
B	DESIGN: N/A
	DR'N: NK
	CH'D: MA/MB
	DATE: 15.10.25
A.E.M.	S.P.
STOCK CODES UPDATED	

NOTES

1. POLE STEPS ARE REQUIRED TO BE INSTALLED FROM 8.3m ABOVE GROUND LEVEL. WHERE NORMAL VEHICLE ACCESS IS NOT AVAILABLE (OFF ROAD) POLE STEPS WILL BE REQUIRED FROM 6m ABOVE GROUND LEVEL. ALL CONCRETE AND STEEL POLES SHOULD HAVE FERRULES FROM 6m REGARDLESS.
2. LINE POST INSULATOR (ITEM 4) TO BE LOCATED INSIDE ANGLE TO MINIMISE BOND LENGTH.

ITEM	PART/ASSEMBLY NUMBER	DRG Nos.	DESCRIPTION	QTY
1	-	REFER PROJECT	POLE GALVANISED STEEL	1
2	1000006147	370399	STEP,POLE,HEX,M16x180MM(L),50MM(T),+NUTS	A/R
3	ALR002	398038	INSULATOR LONG ROD ASSEMBLY	6
4	ALP004	398035	INSULATOR LINE POST ASSEMBLY BONDING	3
5	SEE TABLE	399844	SLEEVE NON TENSION TO SUIT CONDUCTOR	3
6	-	REFER PROJECT	OPGW ASSEMBLY (NOMINAL SHOWN)	1
7a	AEC-A	051125	EARTH CONNECTION AEC-A	1
7e	AEC-E	051125	EARTH CONNECTION AEC-E	1
8	ASP001	398036	M20 BOLT ASSEMBLY FOR LINE POST INSULATOR	3
9	-	048761	POLE BAND 125kN (DIAMETER TO SUIT)	6

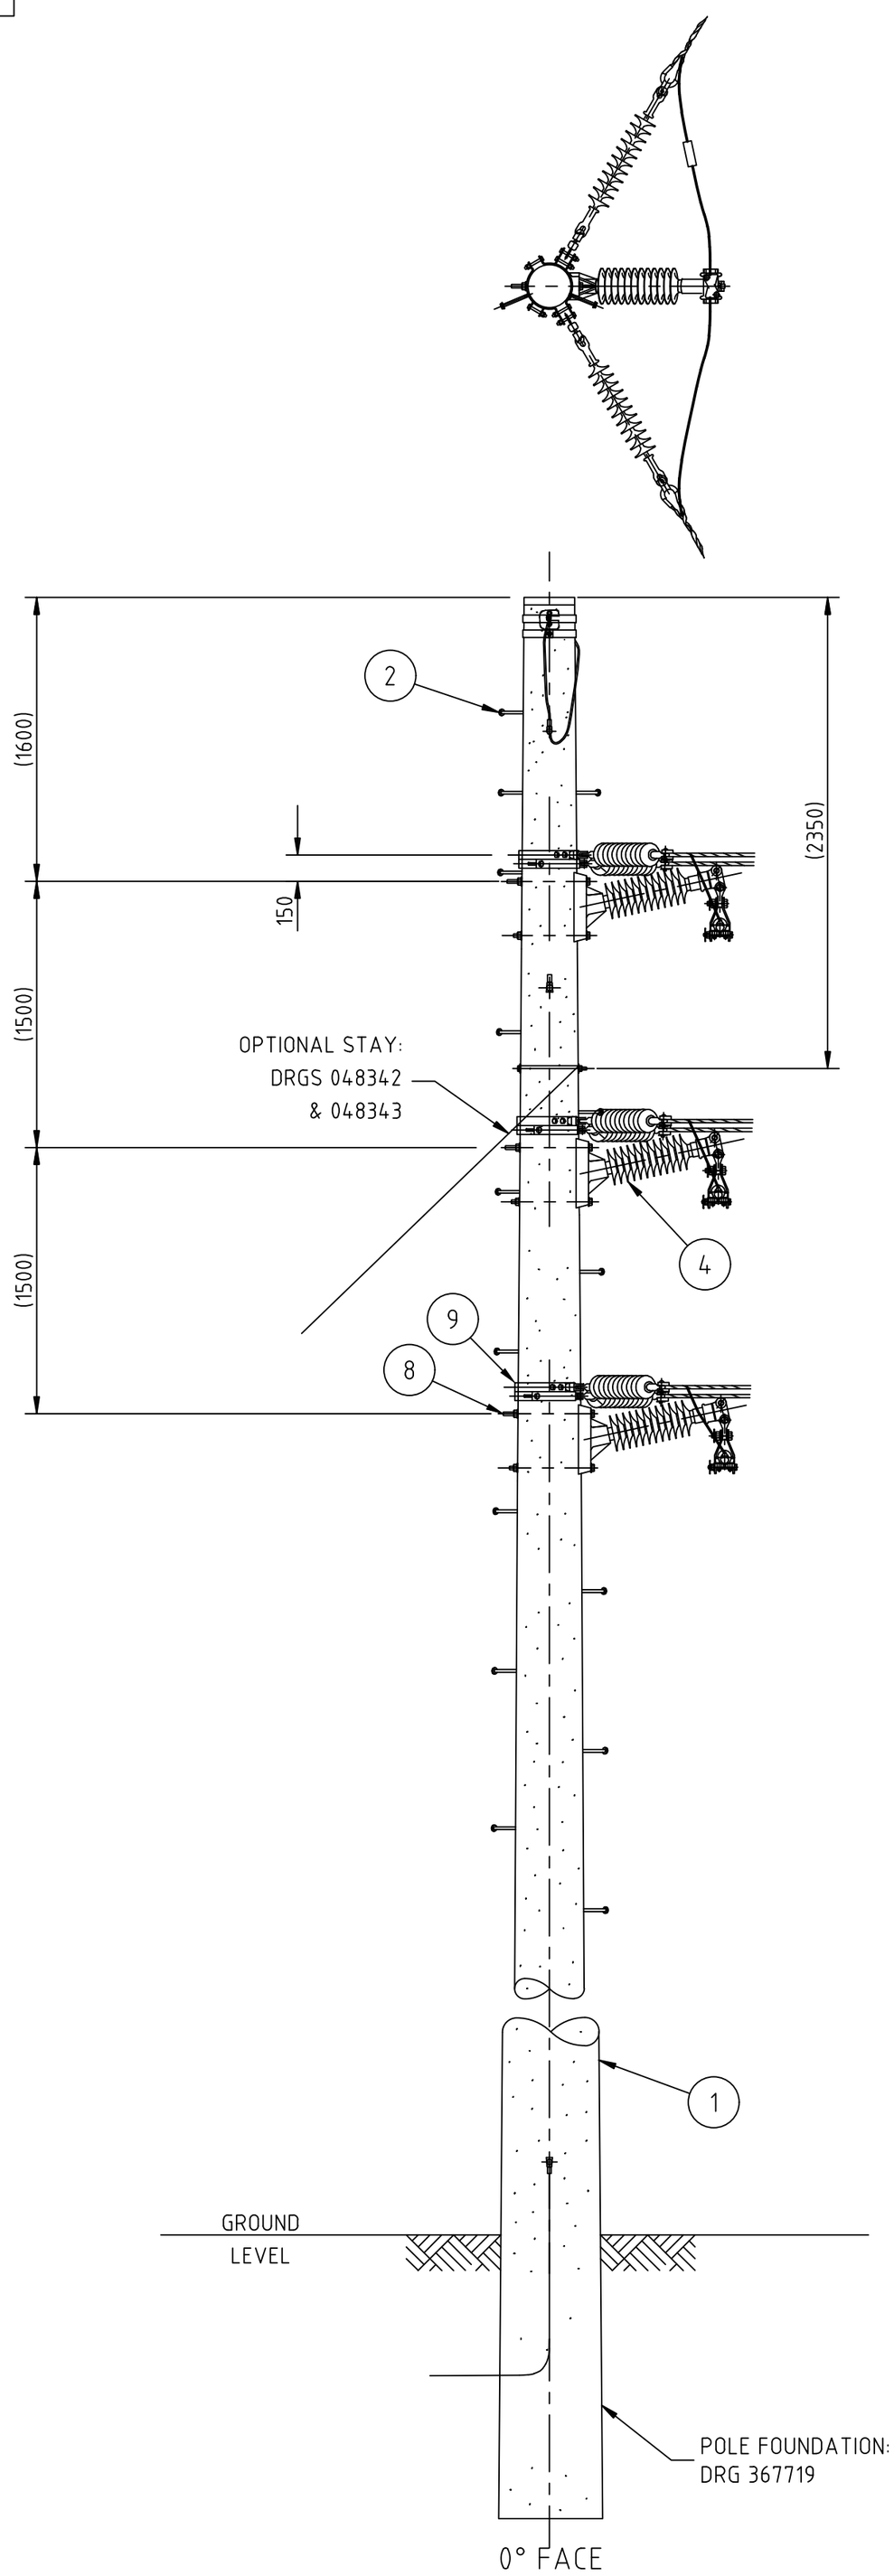

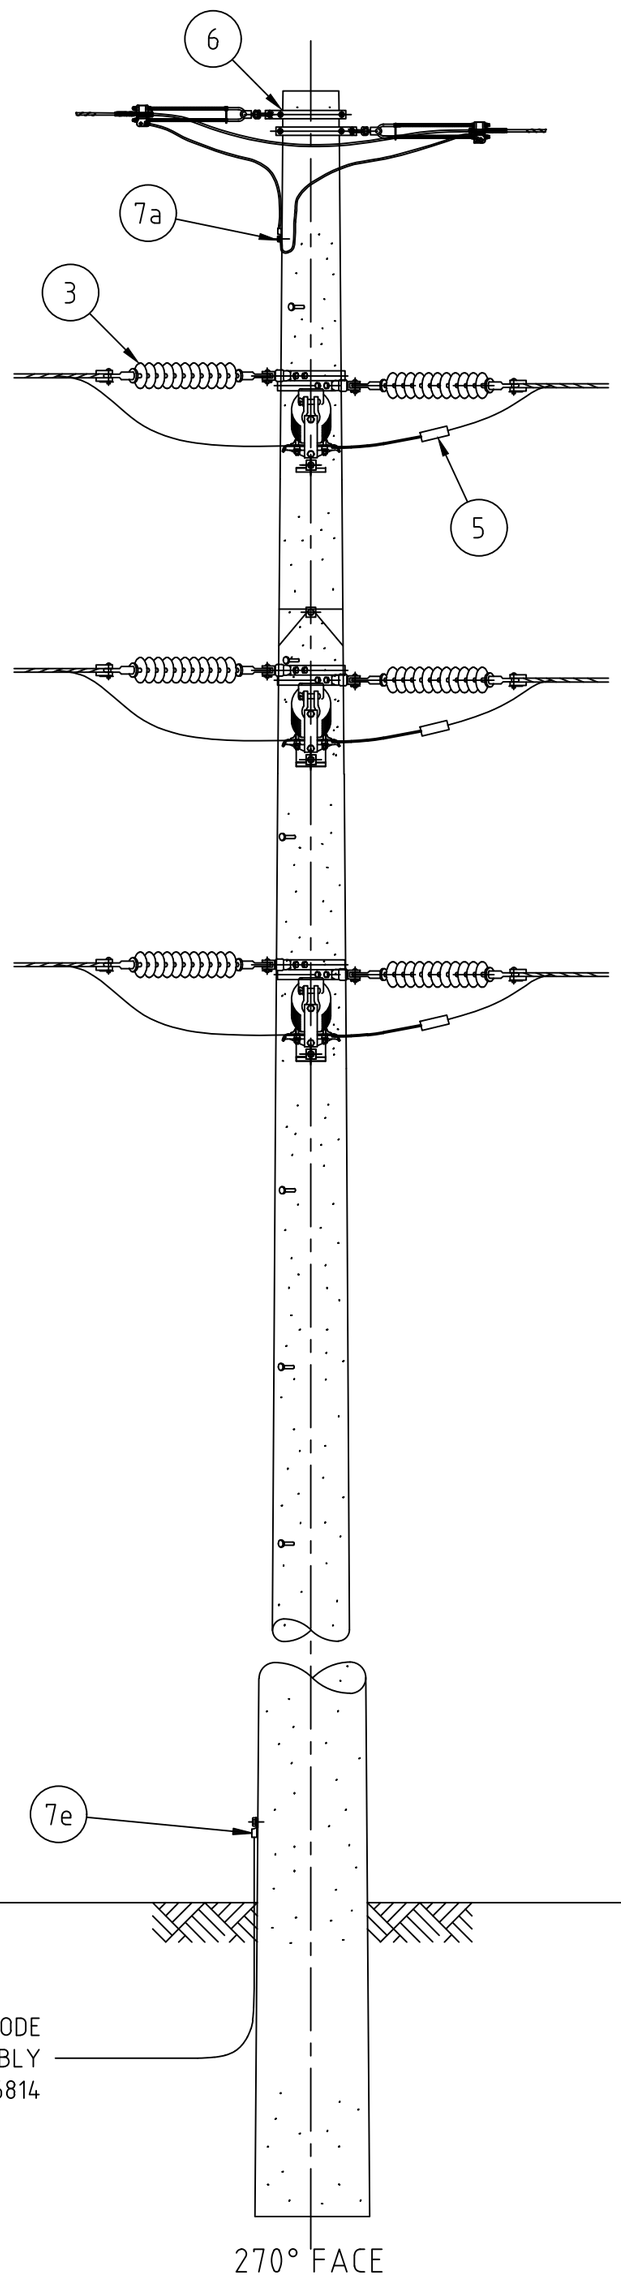

© This drawing and the copyright therein is the property of Endeavour Energy and may not be copied, reproduced, distributed, loaned or used without the written consent of Endeavour Energy.

ORIGINAL SCALE NTS		APPROVED S.F.Williams	
DRAWN	CP		
DATE	2/09/2014		
CH'D	J.B./R.L.		

Endeavour Energy

REFERENCE DRAWINGS

DO NOT SCALE
DIMENSIONS IN MILLIMETRES

AUTHORISED
D.Mate

NETWORK MAINS MANAGER 31.10.14

OVERHEAD TRANSMISSION 33/66kV CONSTRUCTION No.63S VERTICAL THROUGH STRAIN DEVIATION 0-60 DEGREES

A2P 398013 Rev. B

SHEET No 1 OF 1 SHEETS