





AMENDMENTS		ITEM		PART		DRG		DESCRIPTION		QTY	
A	ORIGINAL	1	-	2	-	3	-	4	POLE AS PER PROJECT DRAWING	5	1
	ISSUE	6	-	7	-	8	-	9	OVERHEAD EARTHWIRE AS PER PROJECT DRAWING		-
Job No.		3		4		5		6		7	
B	DESIGN	N/A		399844		015320		STRAP,INSULR BRACKET,R/ANG,TWISTED,175MM		A/R	
	DR'N	TV		399844		054798		M20 EYEBOLT ASSEMBLY FOR CONCRETE POLE		A/R	
	CH'D	MA/MB		048761		051125		M20 EYEBOLT ASSEMBLY FOR STEEL POLE		1	
	DATE	11.11.25		048761		048340		EARTH CONNECTION FOR CONCRETE/STEEL POLE			
A.E.M. S.P.											
STOCK CODES											
UPDATED											

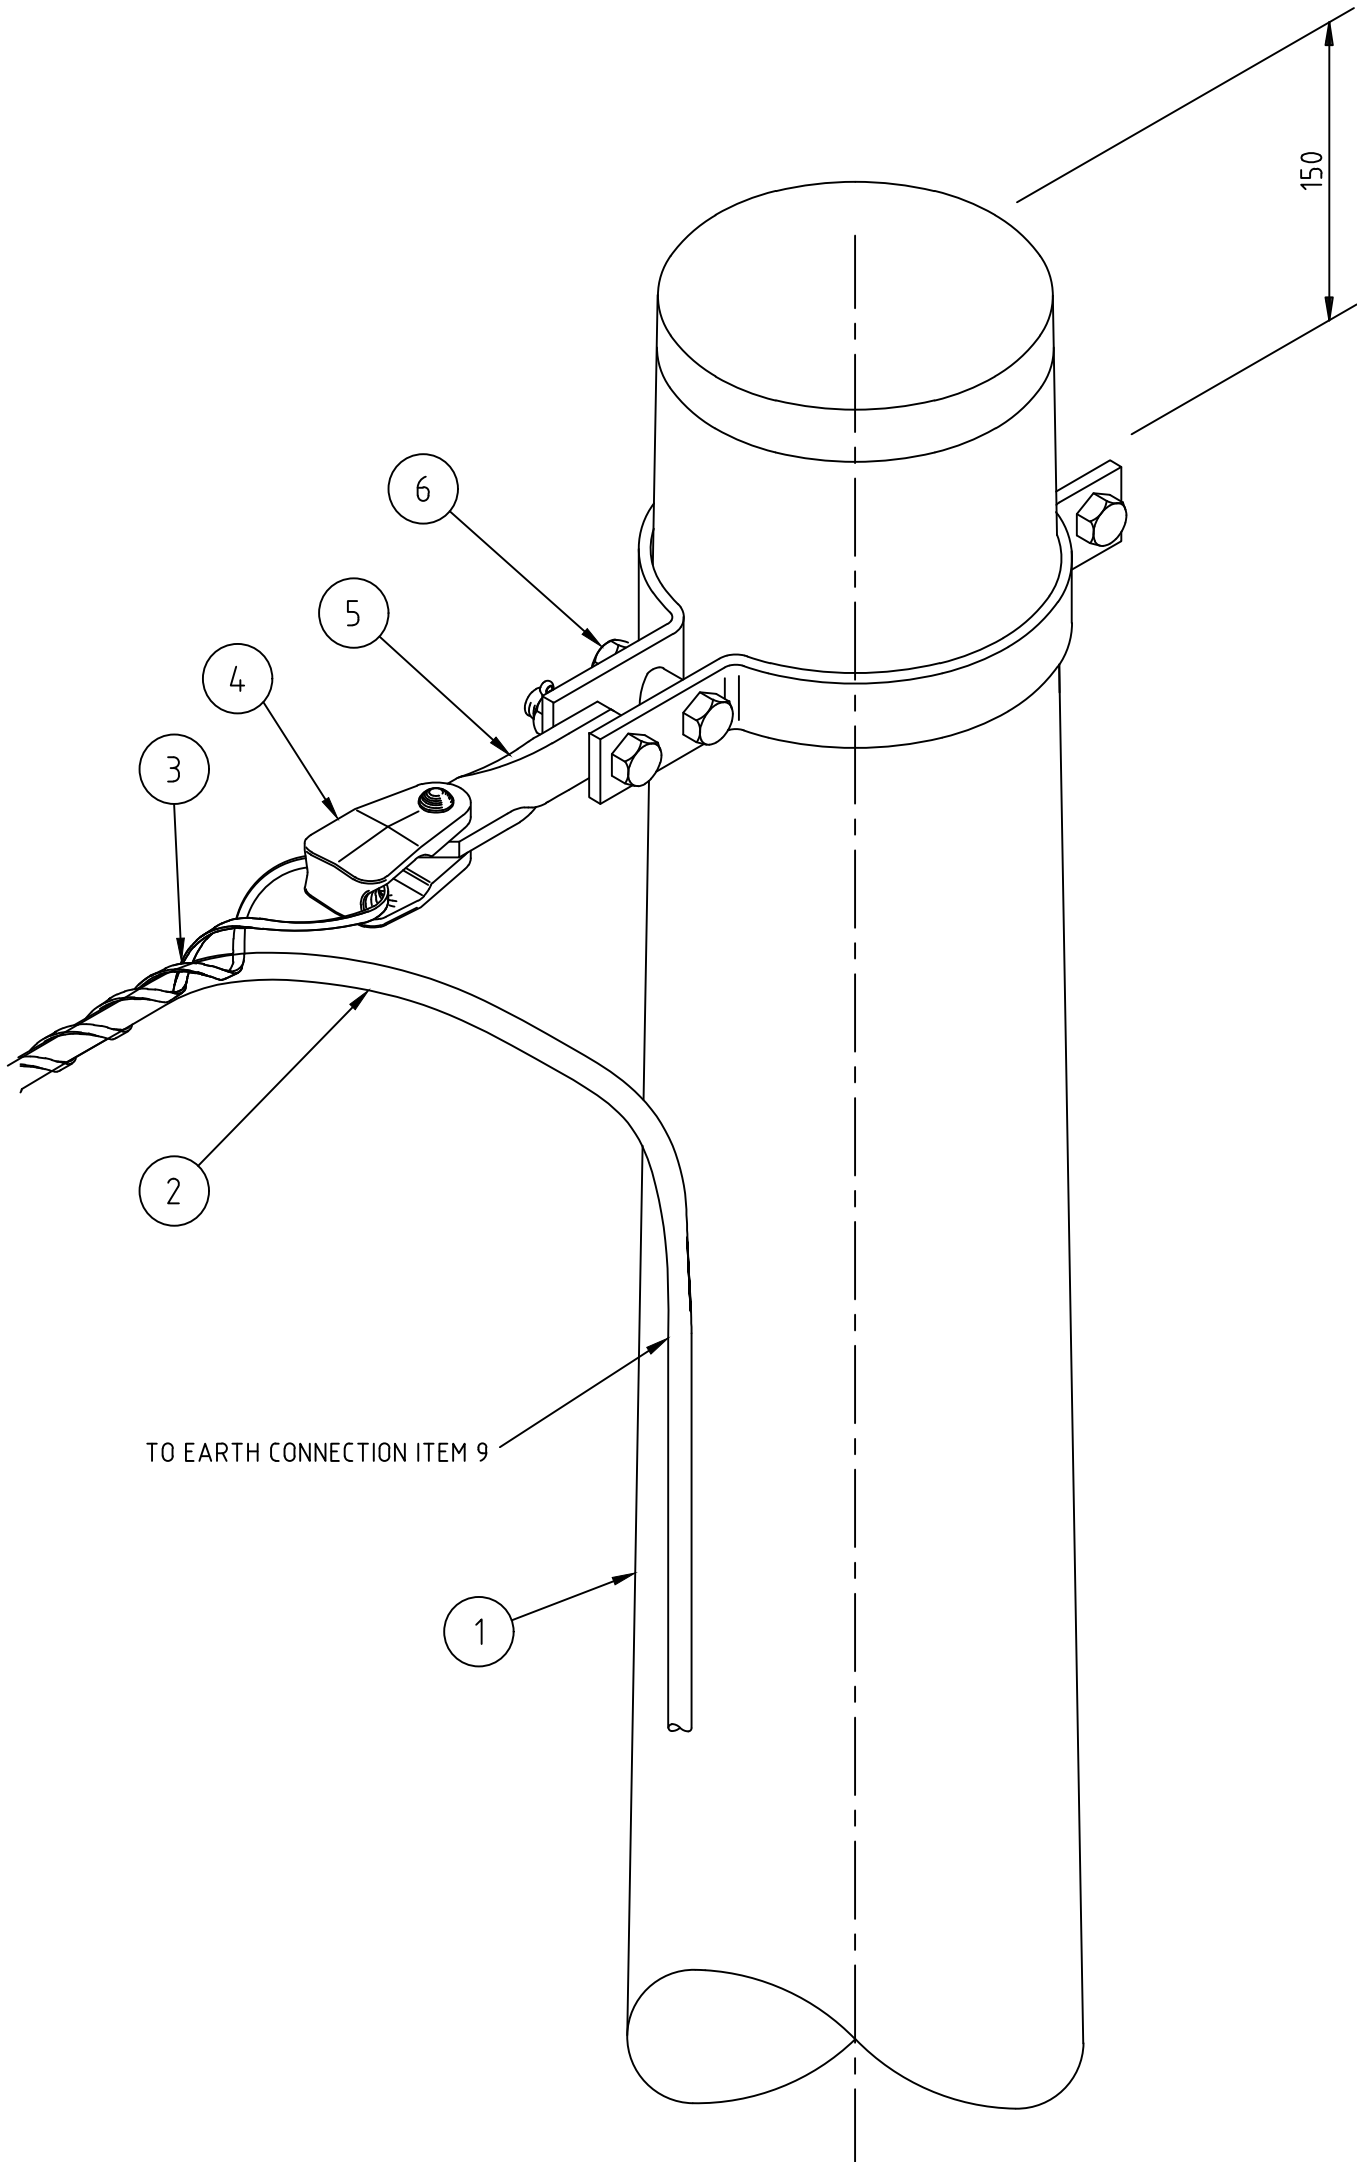

ALTERNATIVE ARRANGEMENT FOR POLE BAND

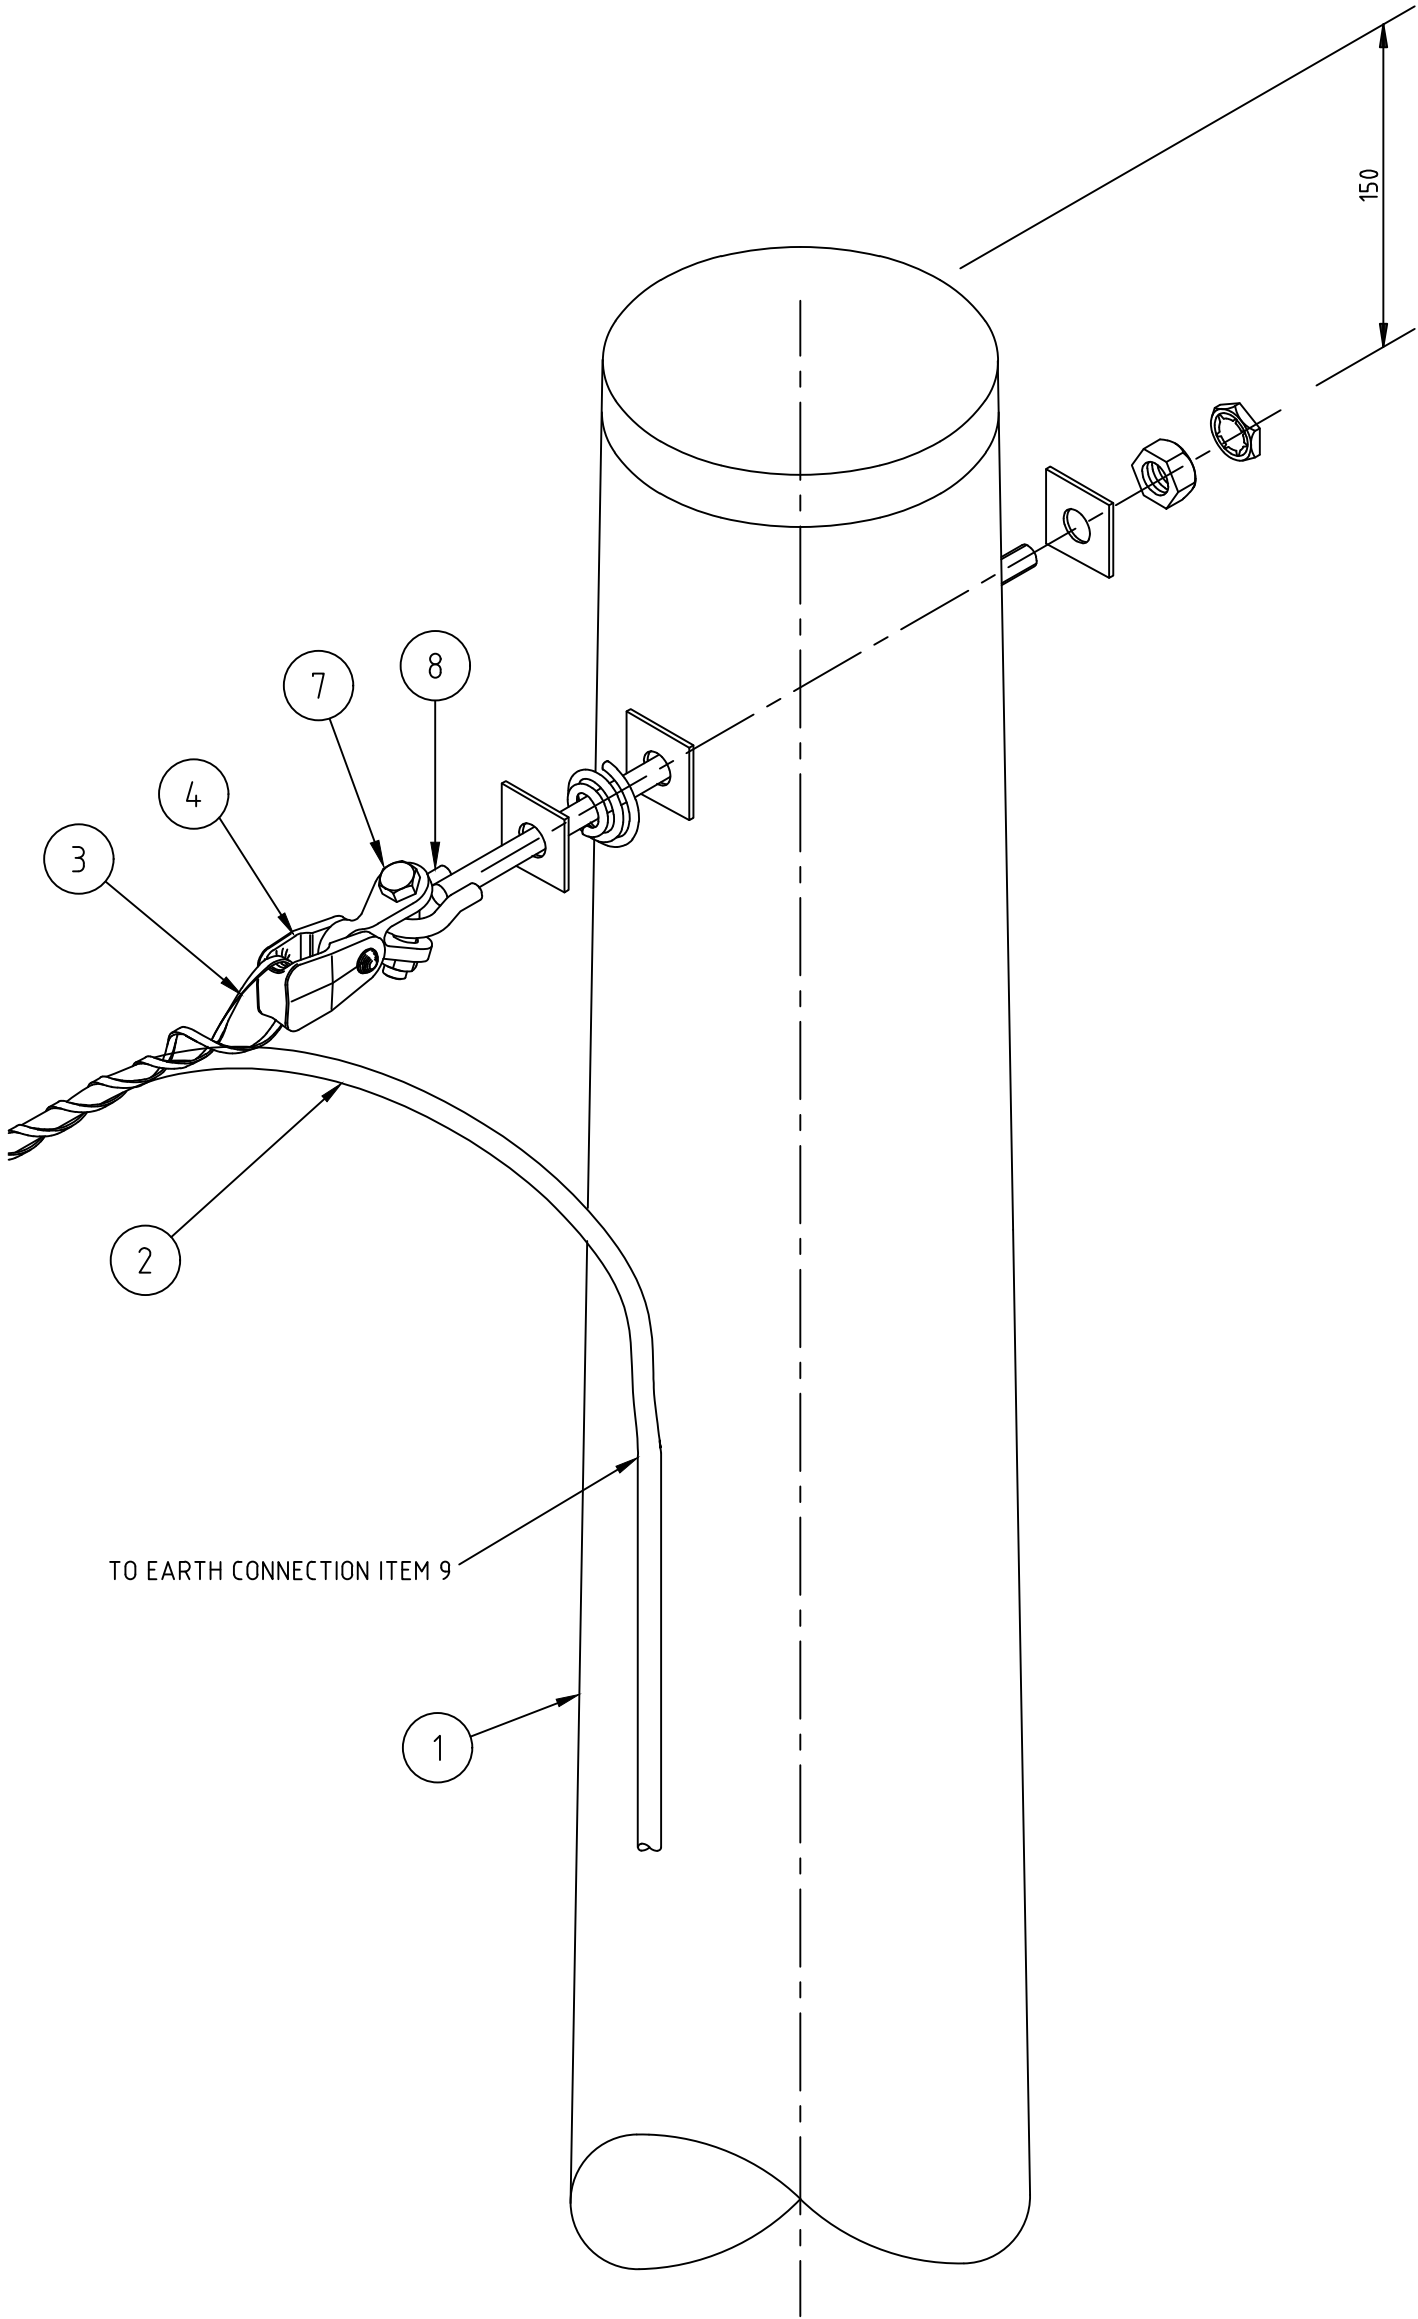

ALTERNATIVE ARRANGEMENT FOR EYEBOLT.

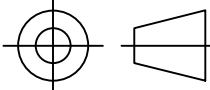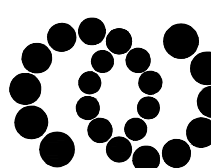		© This drawing and the copyright therein is the property of Endeavour Energy and may not be copied, reproduced, distributed, loaned or used without the written consent of Endeavour Energy.				REFERENCE DRAWINGS		
		ORIGINAL SCALE NONE	APPROVED S Williams 27/4/17			DO NOT SCALE DIMENSIONS IN MILLIMETRES	AUTHORISED Samuel Morris	
DRAWN	BGH			OVERHEAD TRANSMISSION OHEW ASSEMBLY TYPE 4 TERMINATION			Mains Asset Manager	27/4/17
DATE	27/04/17						A2P	Rev.
CH'D	MA 27/4/17							B
							SHEET No 1 OF 1 SHEETS	