
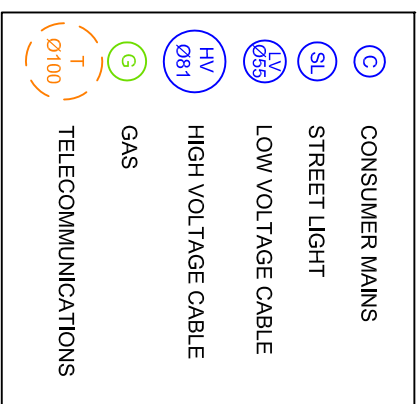
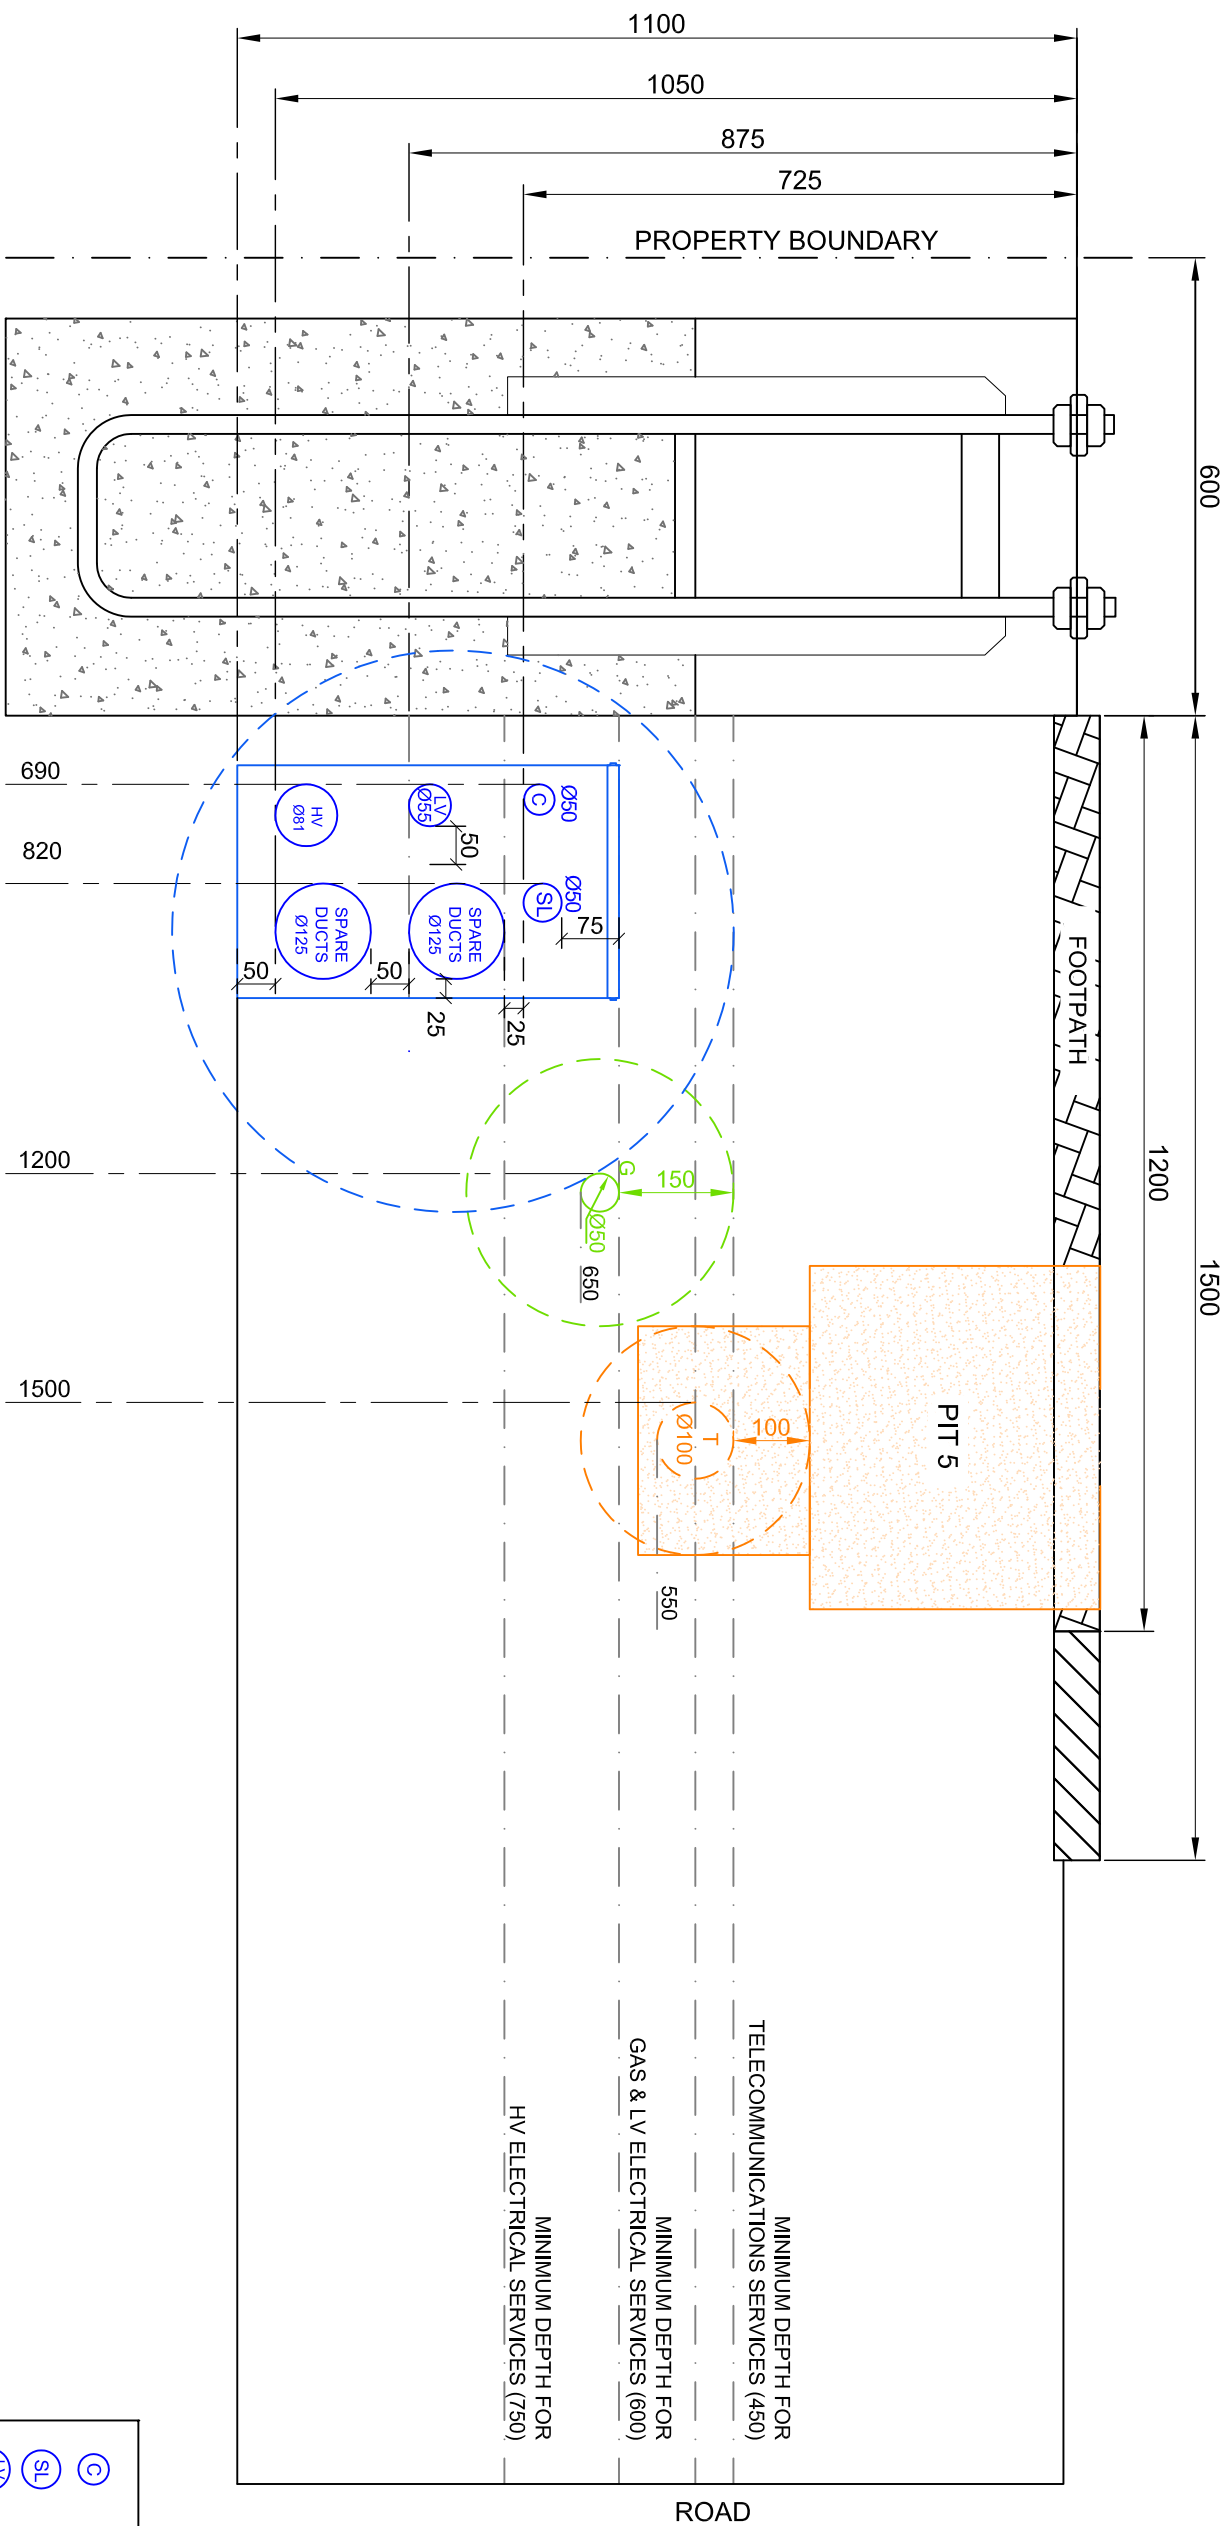
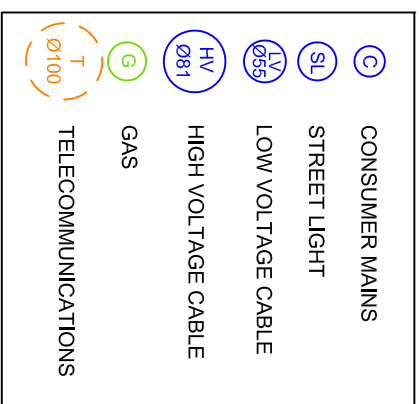
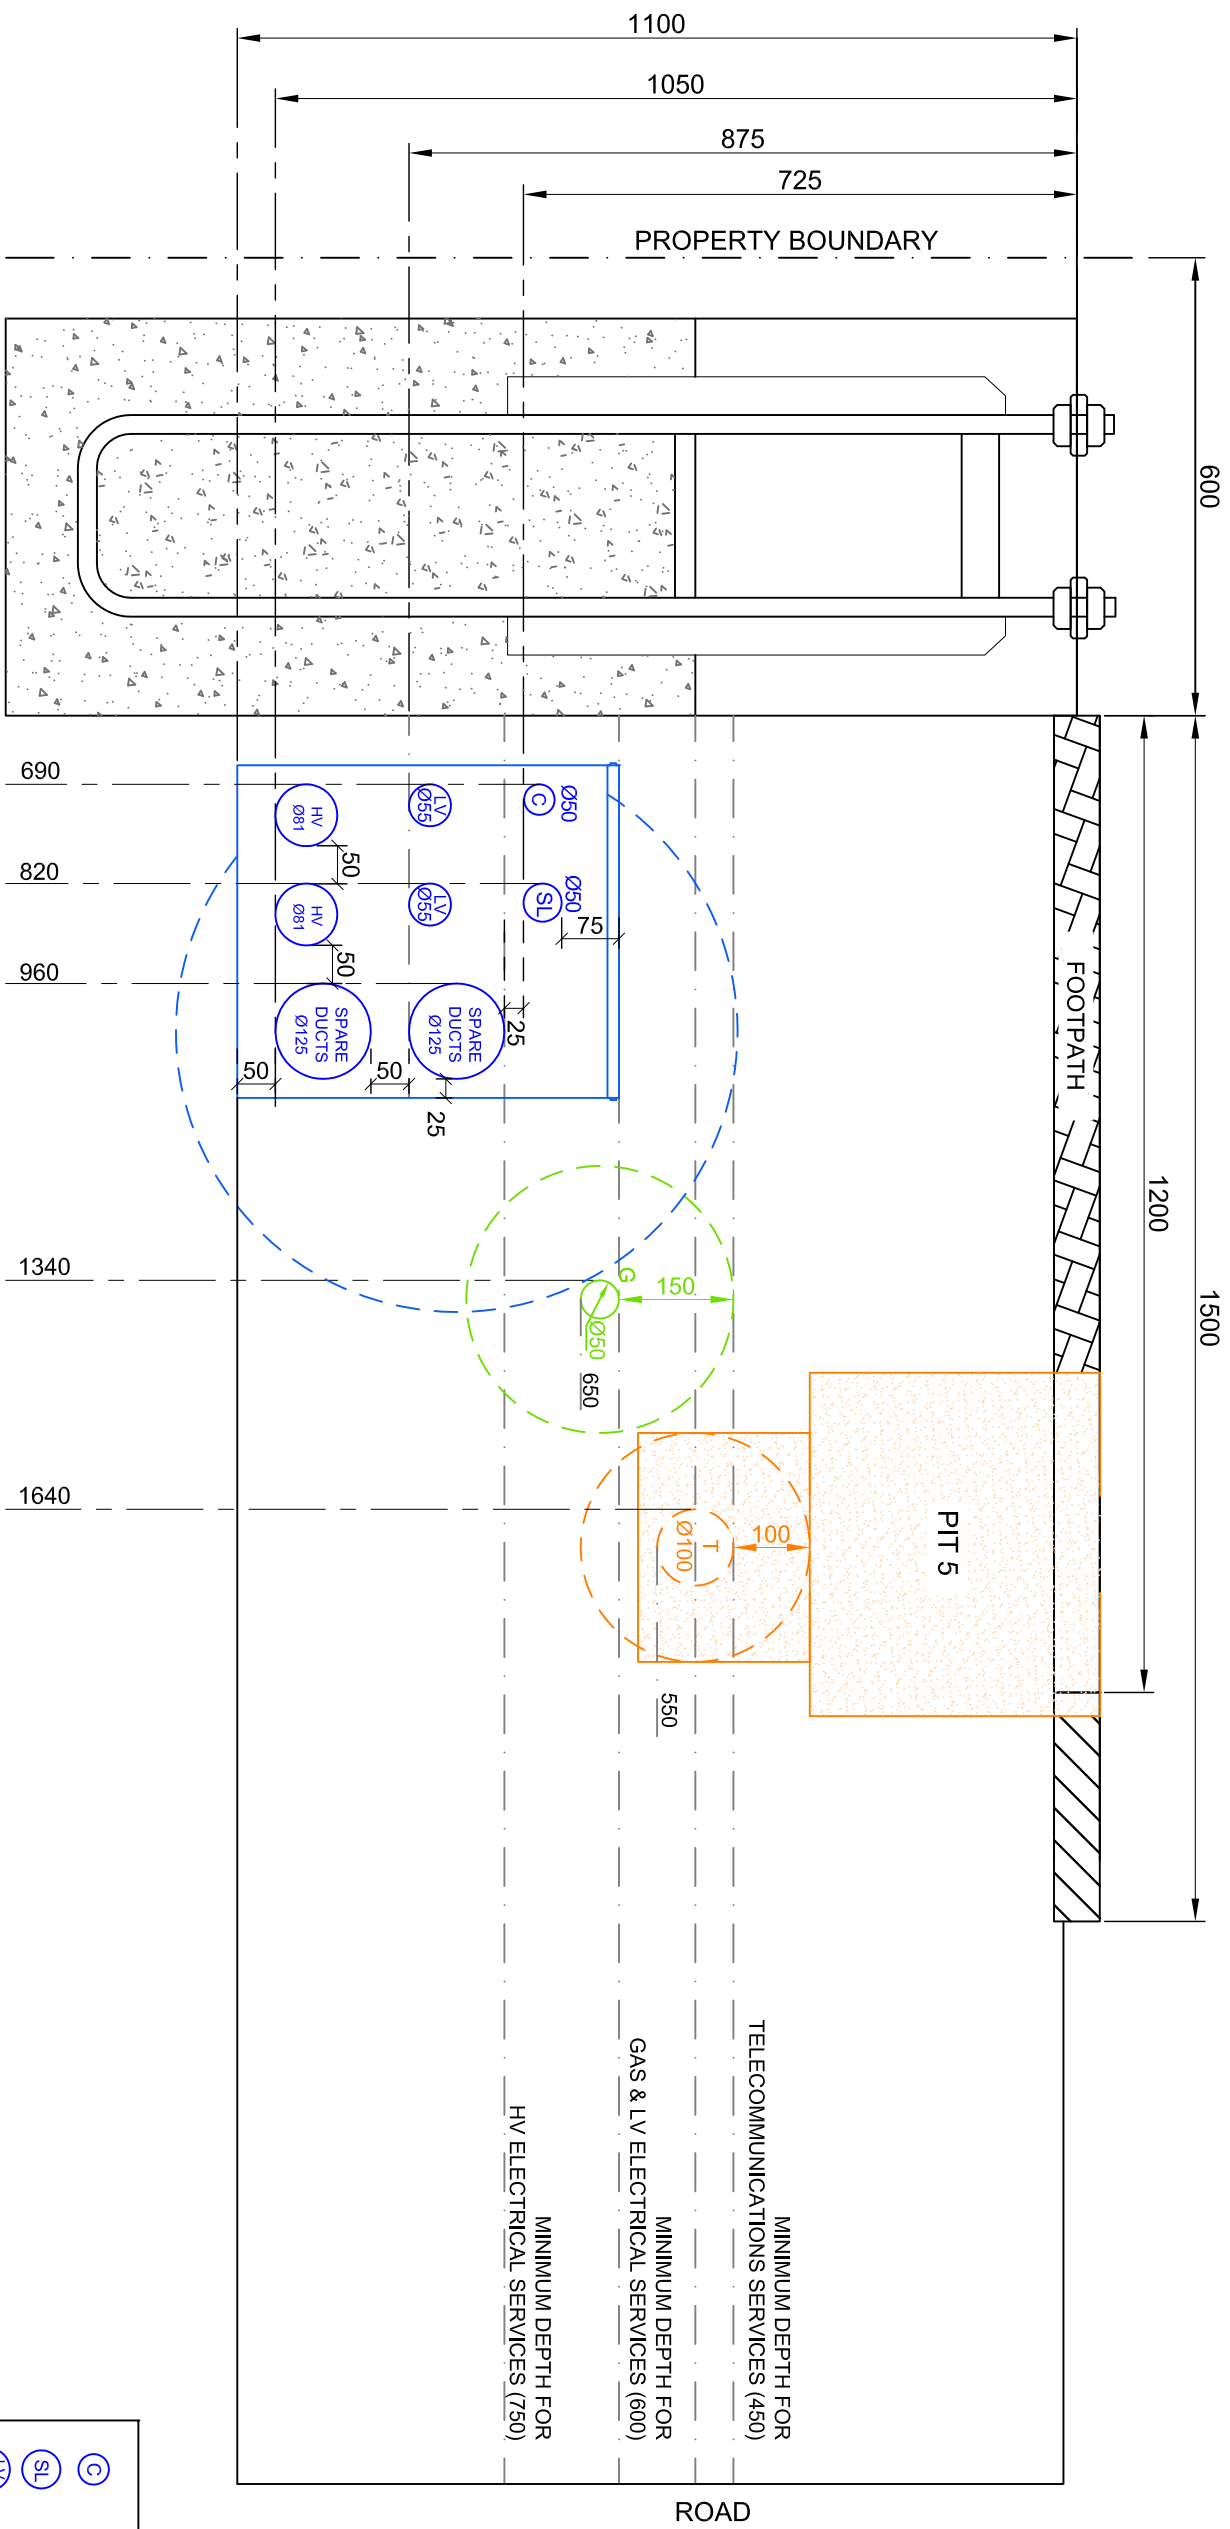
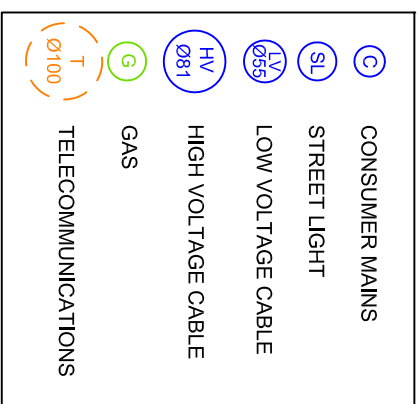
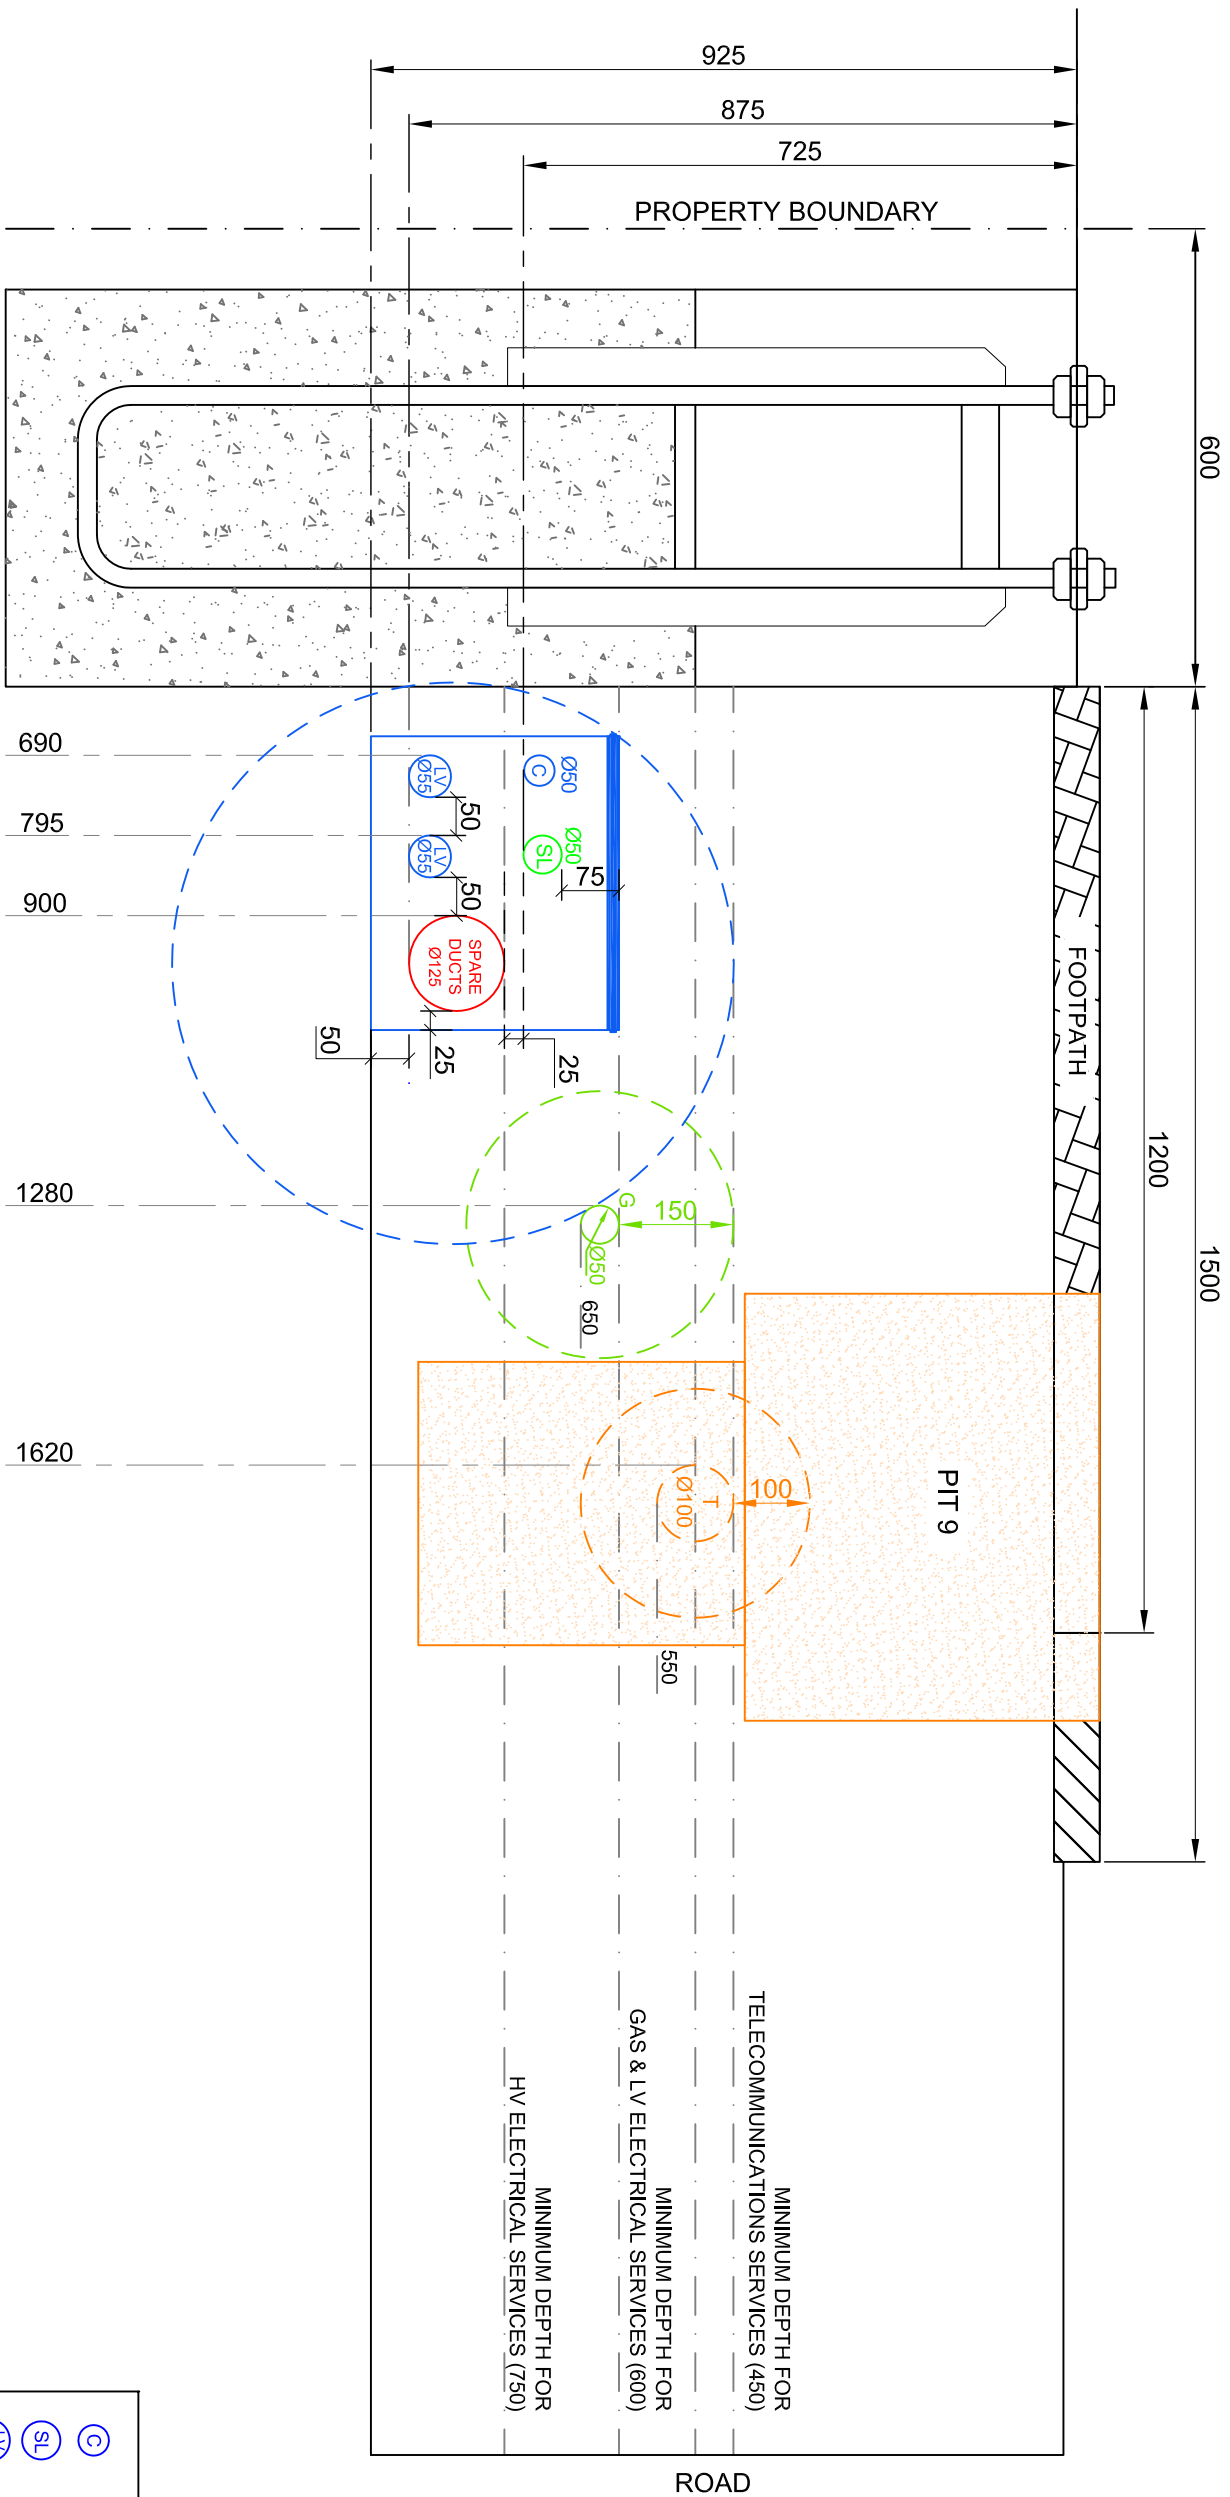
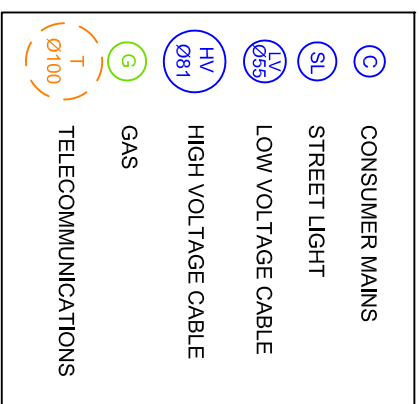



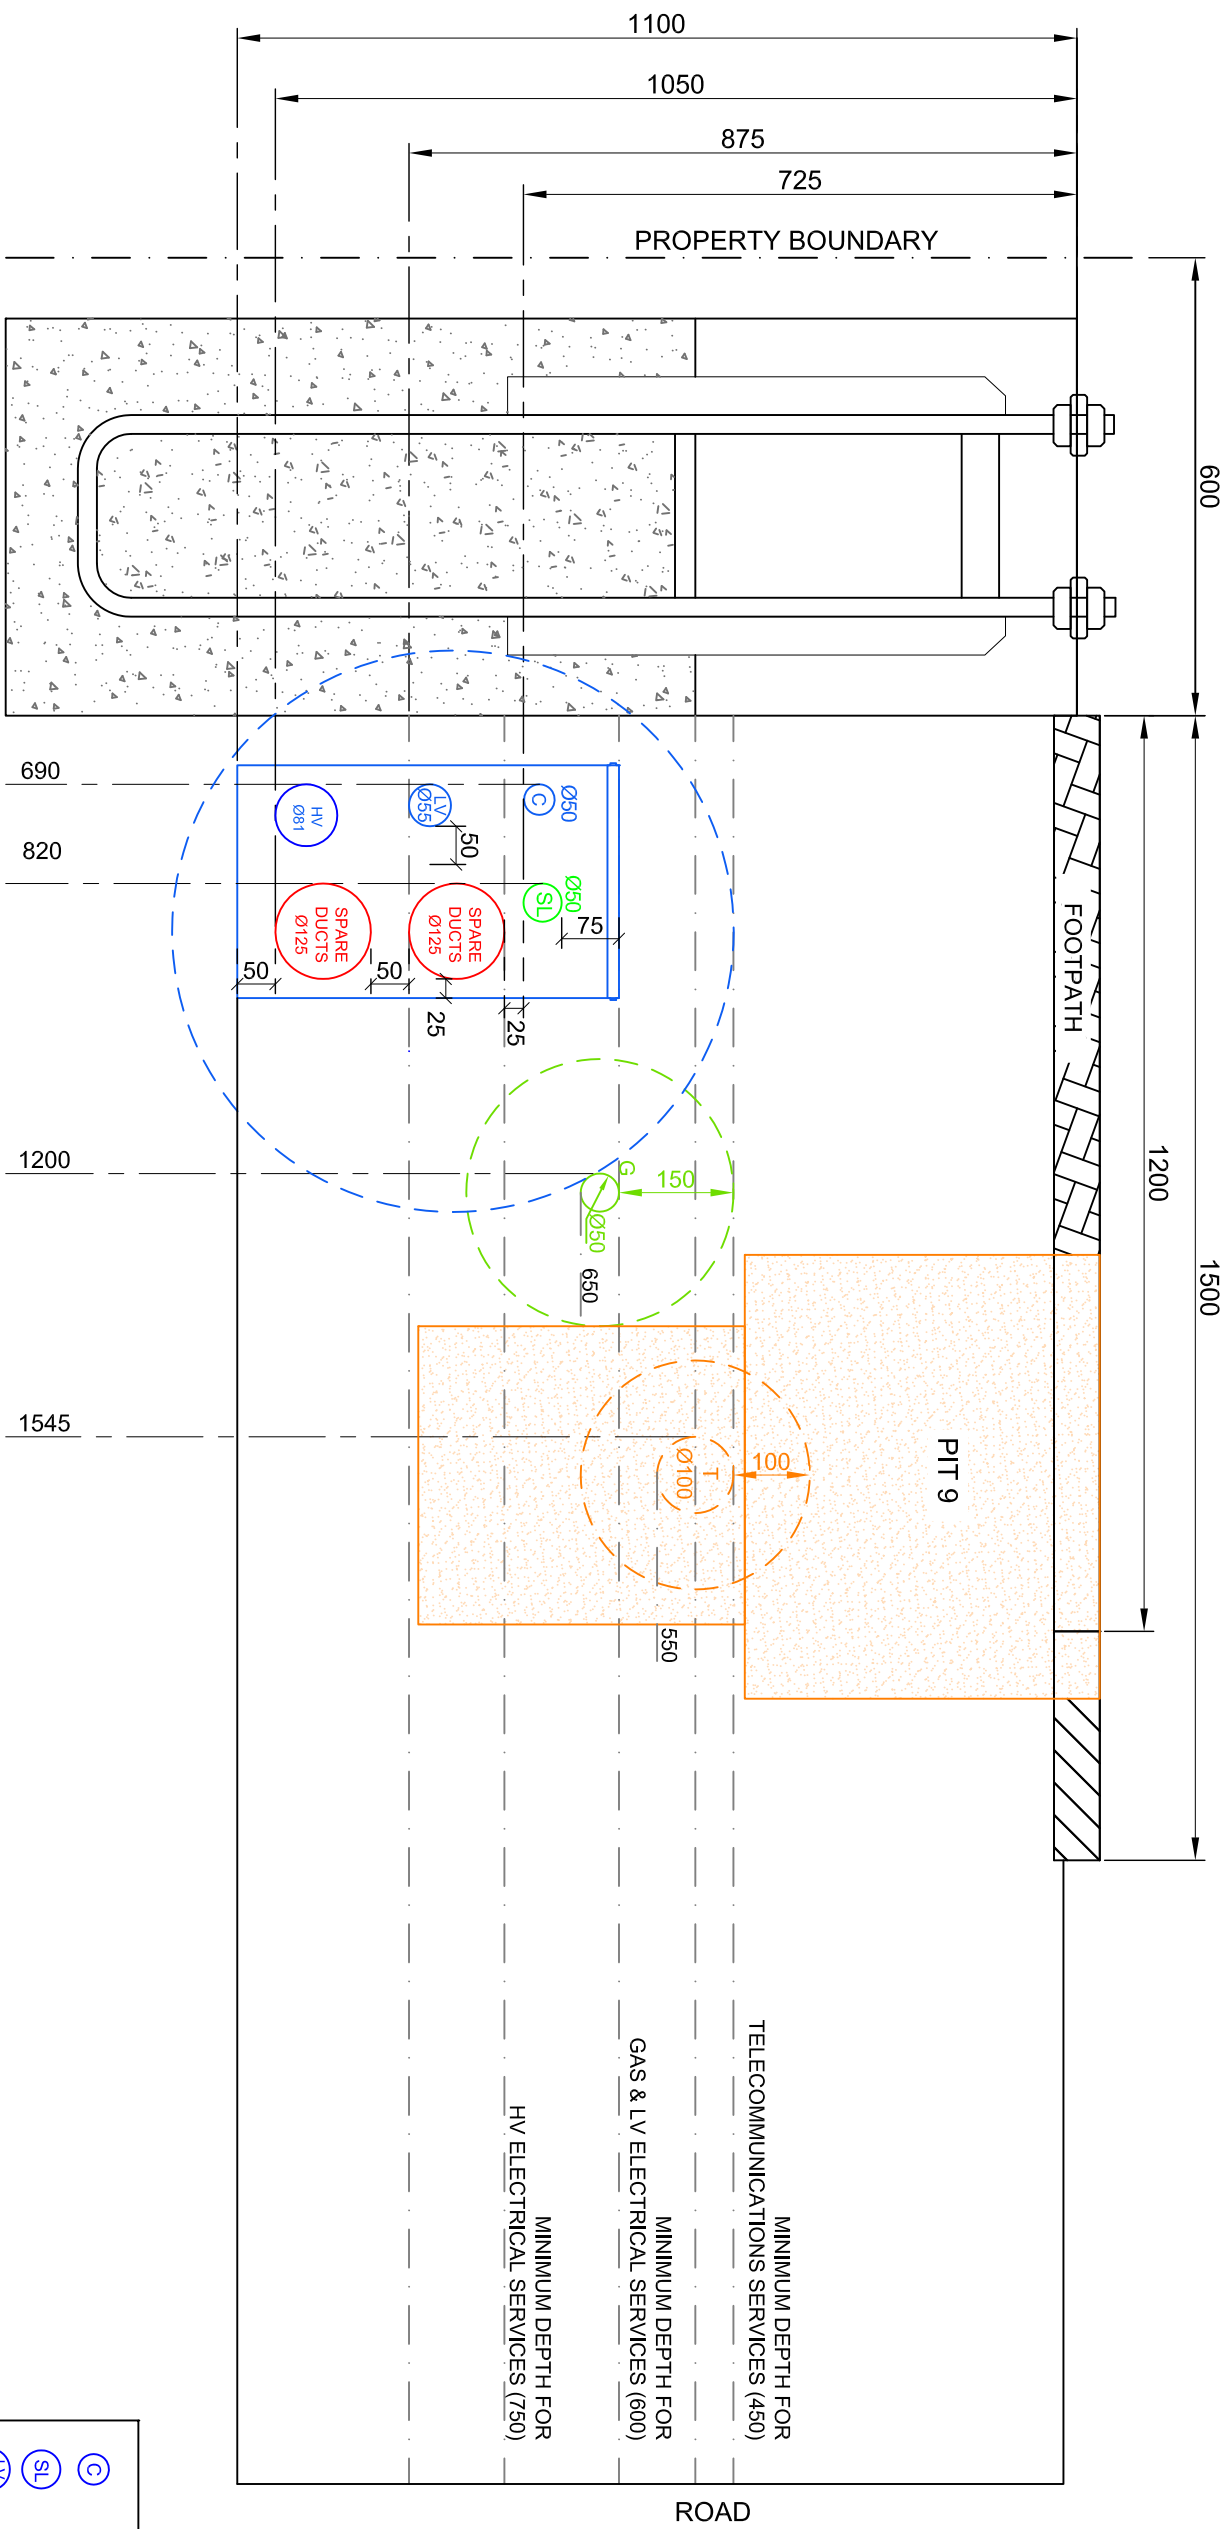


AMENDMENTS	
A	ORIGINAL ISSUE
DRAFT No. 01	

[illegible]

[illegible]

[illegible]

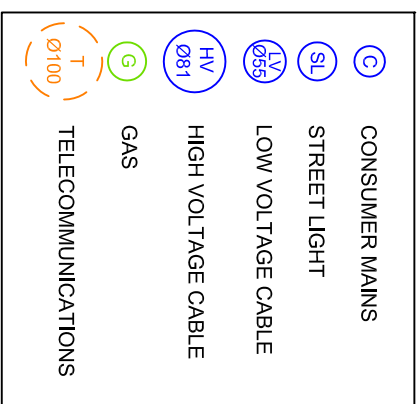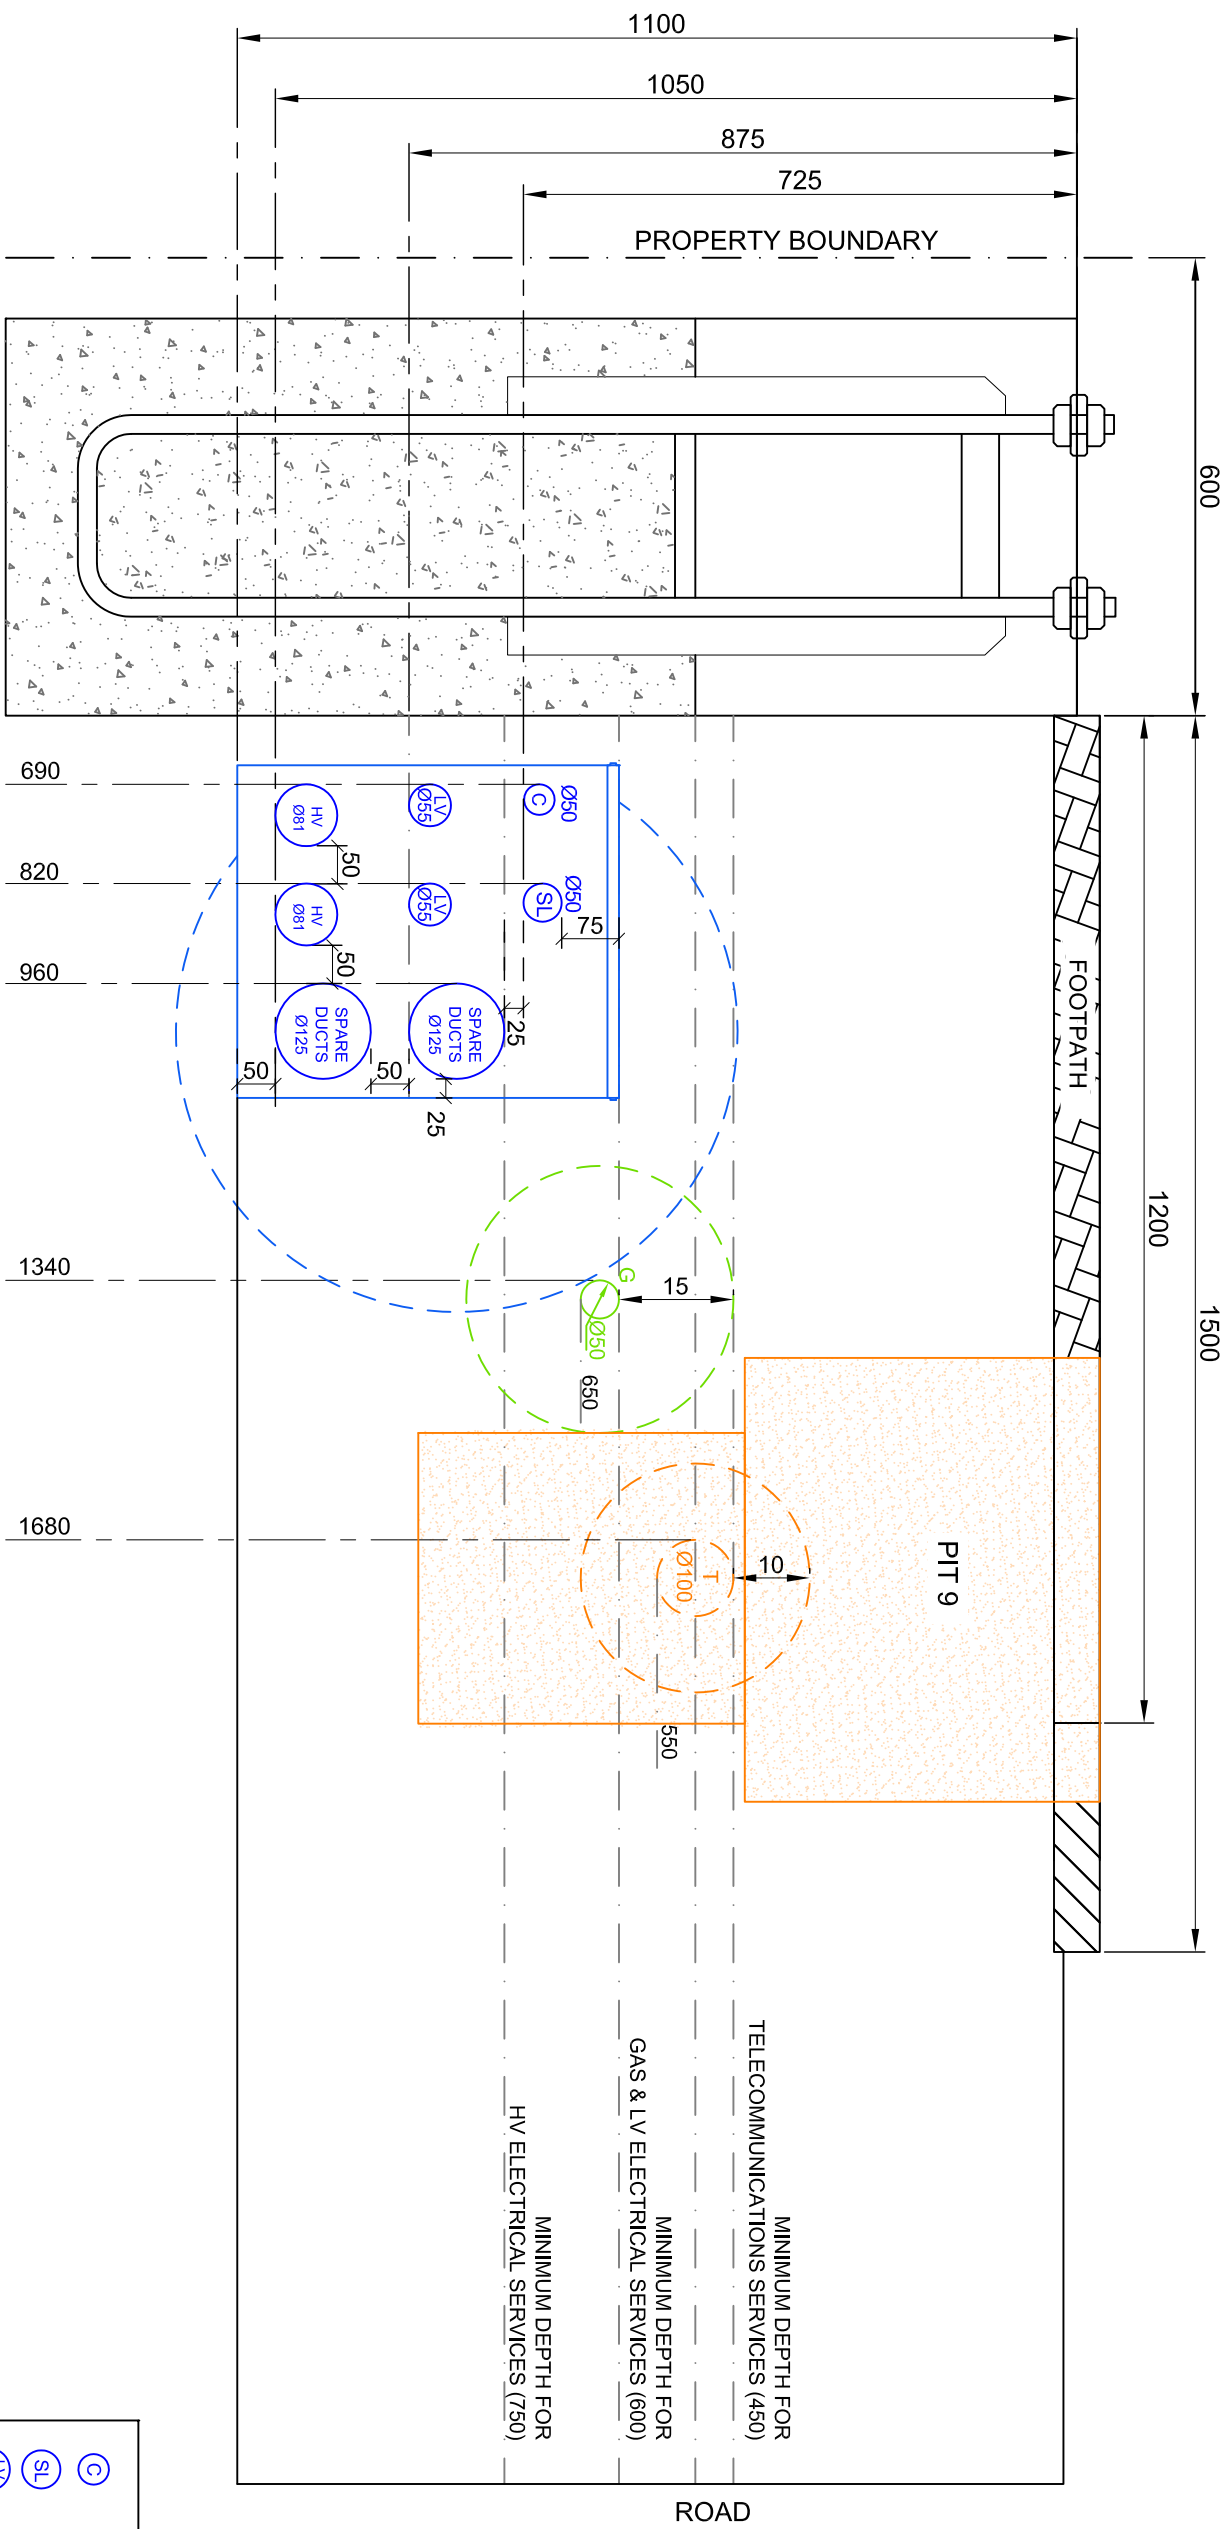

AMENDMENTS	
A	ORIGINAL ISSUE
DRAFT No. 01	

 		NOTE: This is the only drawing that is the property of the Engineer. Excessive copying, reproduction, reuse, or reuse without the written consent of the Engineer is prohibited.
SCALE NTS		
DATE	M.C.	APPROVED D. SHEPHERD
CHD	M.S.	



**Endeavour
Energy**

TRENCHING, DUCTS AND CABLE INSTALLATION
TRENCHING REQUIREMENTS FOR GREENFIELD URD/UID/UCD AREAS
ANNEXURE 6
2 LV + 2 HV CABLES + SMALL GAS + COMMS PIT 9

AUTHORISED	
J. PERERA	
MANAGER PRIMARY SYSTEMS	
A3	403230 A
SHEET No. 6 OF 12 SHEETS	

REFERENCE DRAWINGS

J. PERERA



MANAGER PRIMARY SYSTEMS



3A

403230



A

SHEET No 6 OF 12 SHEETS

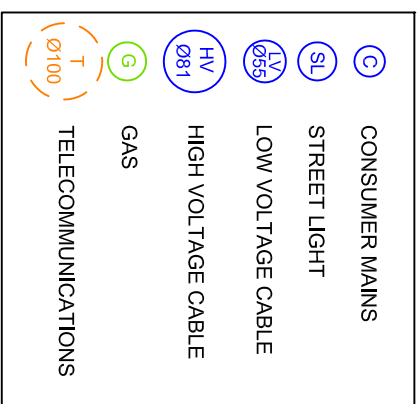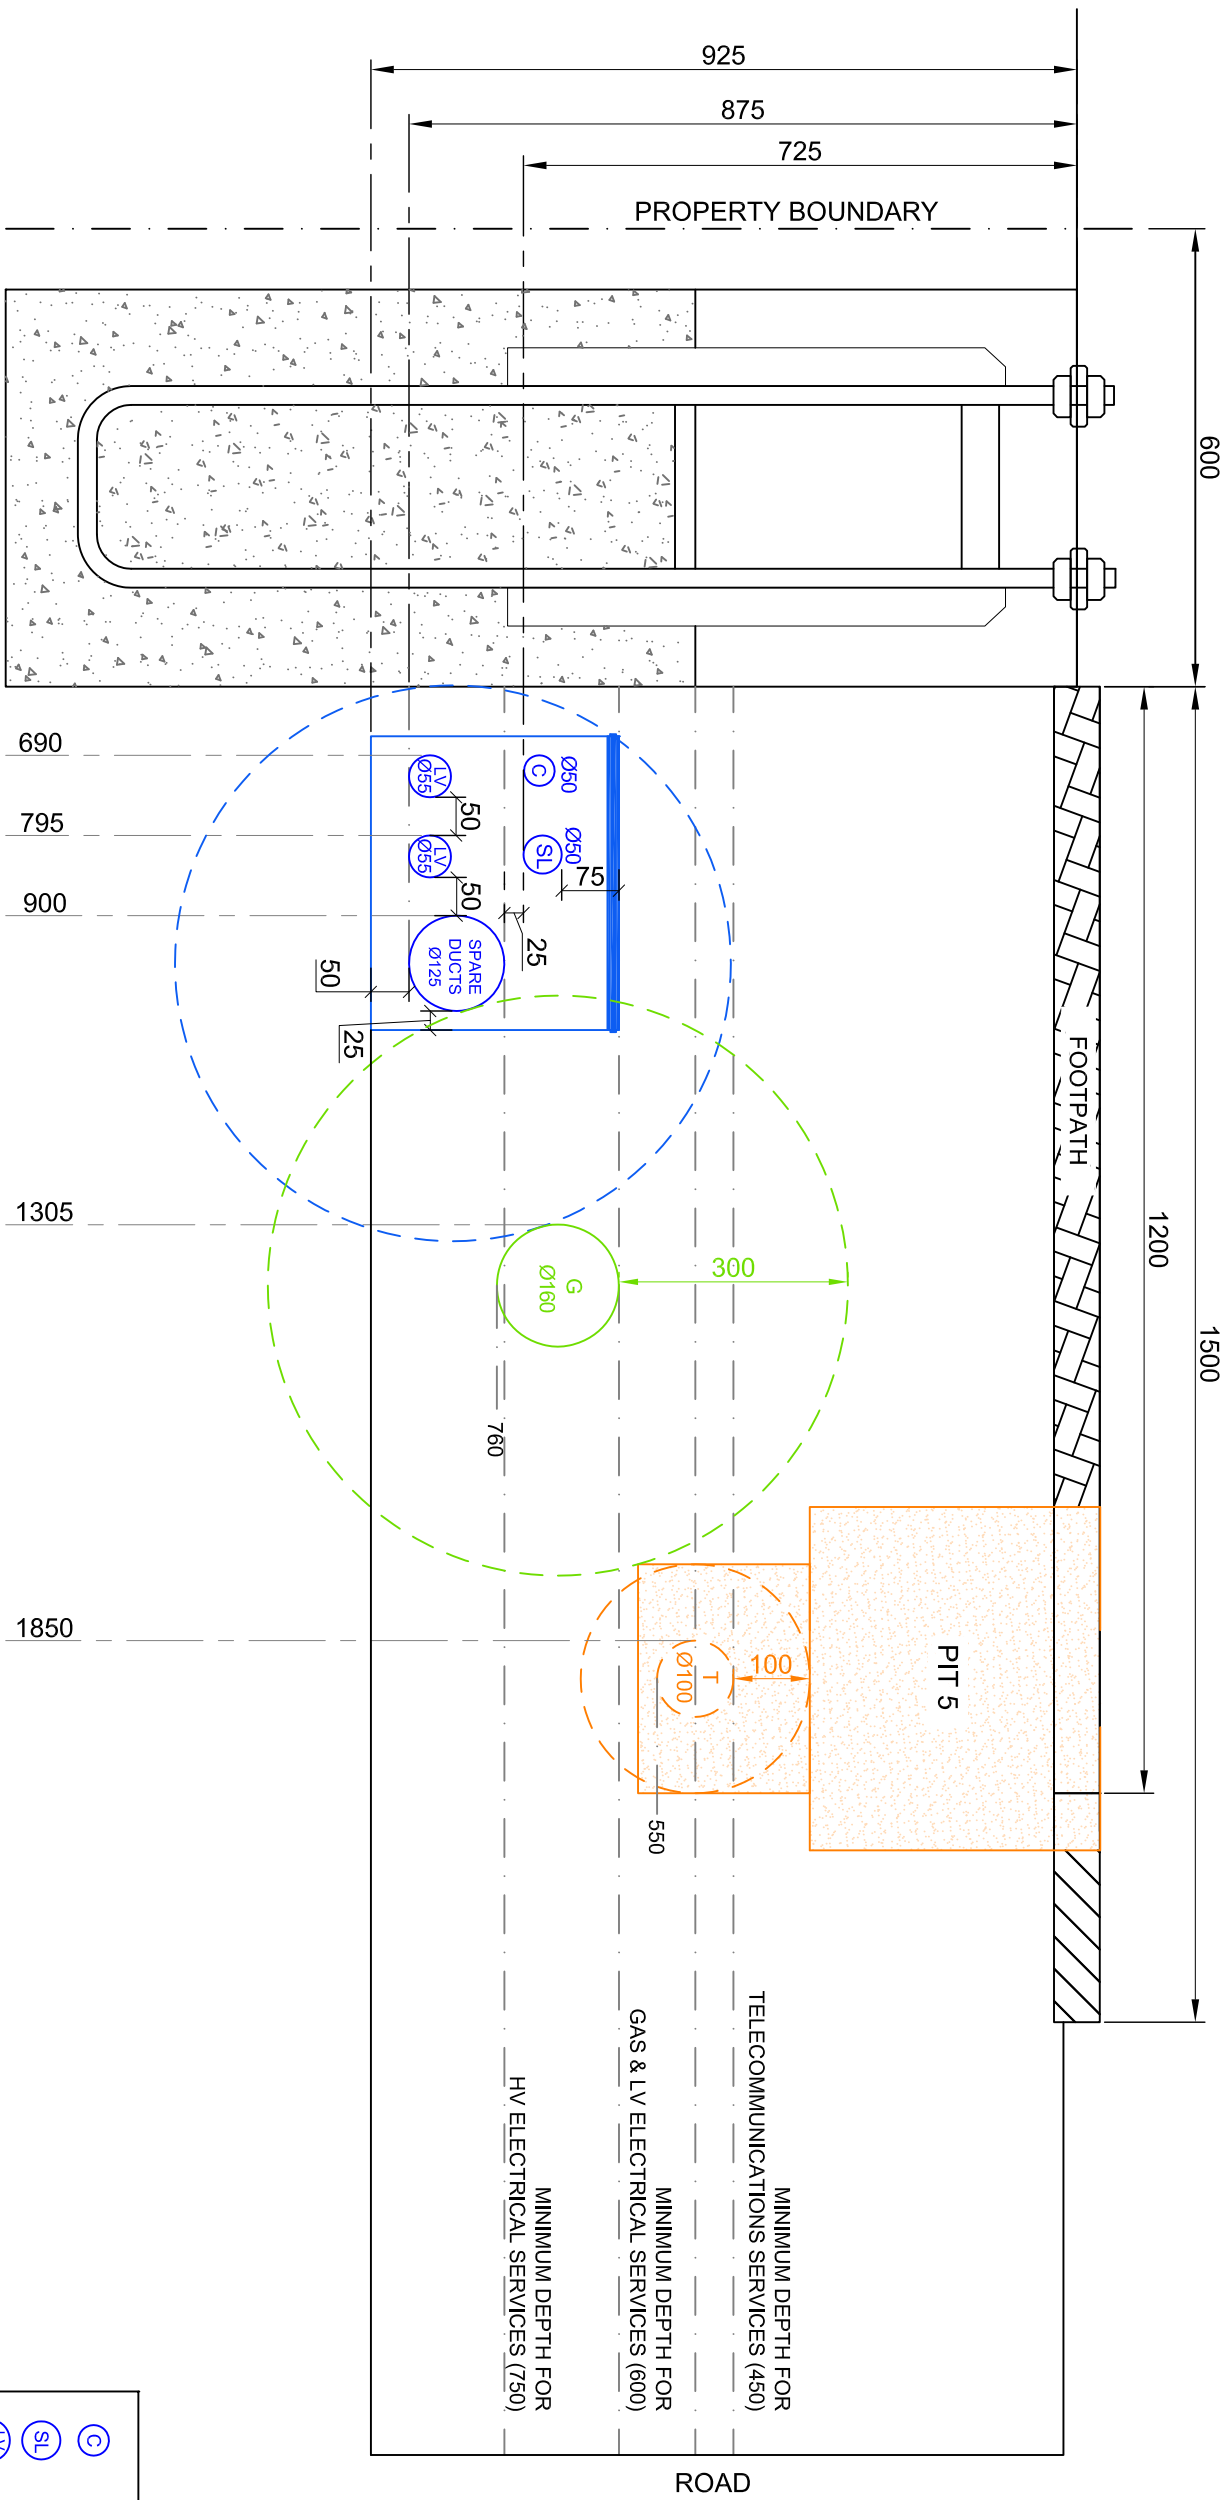[illegible]

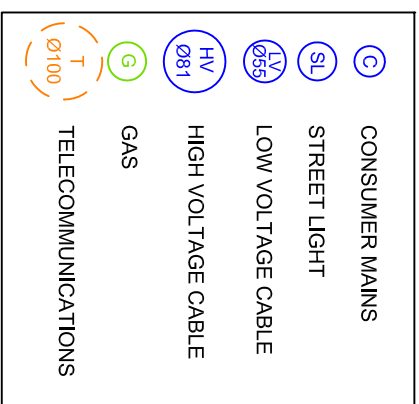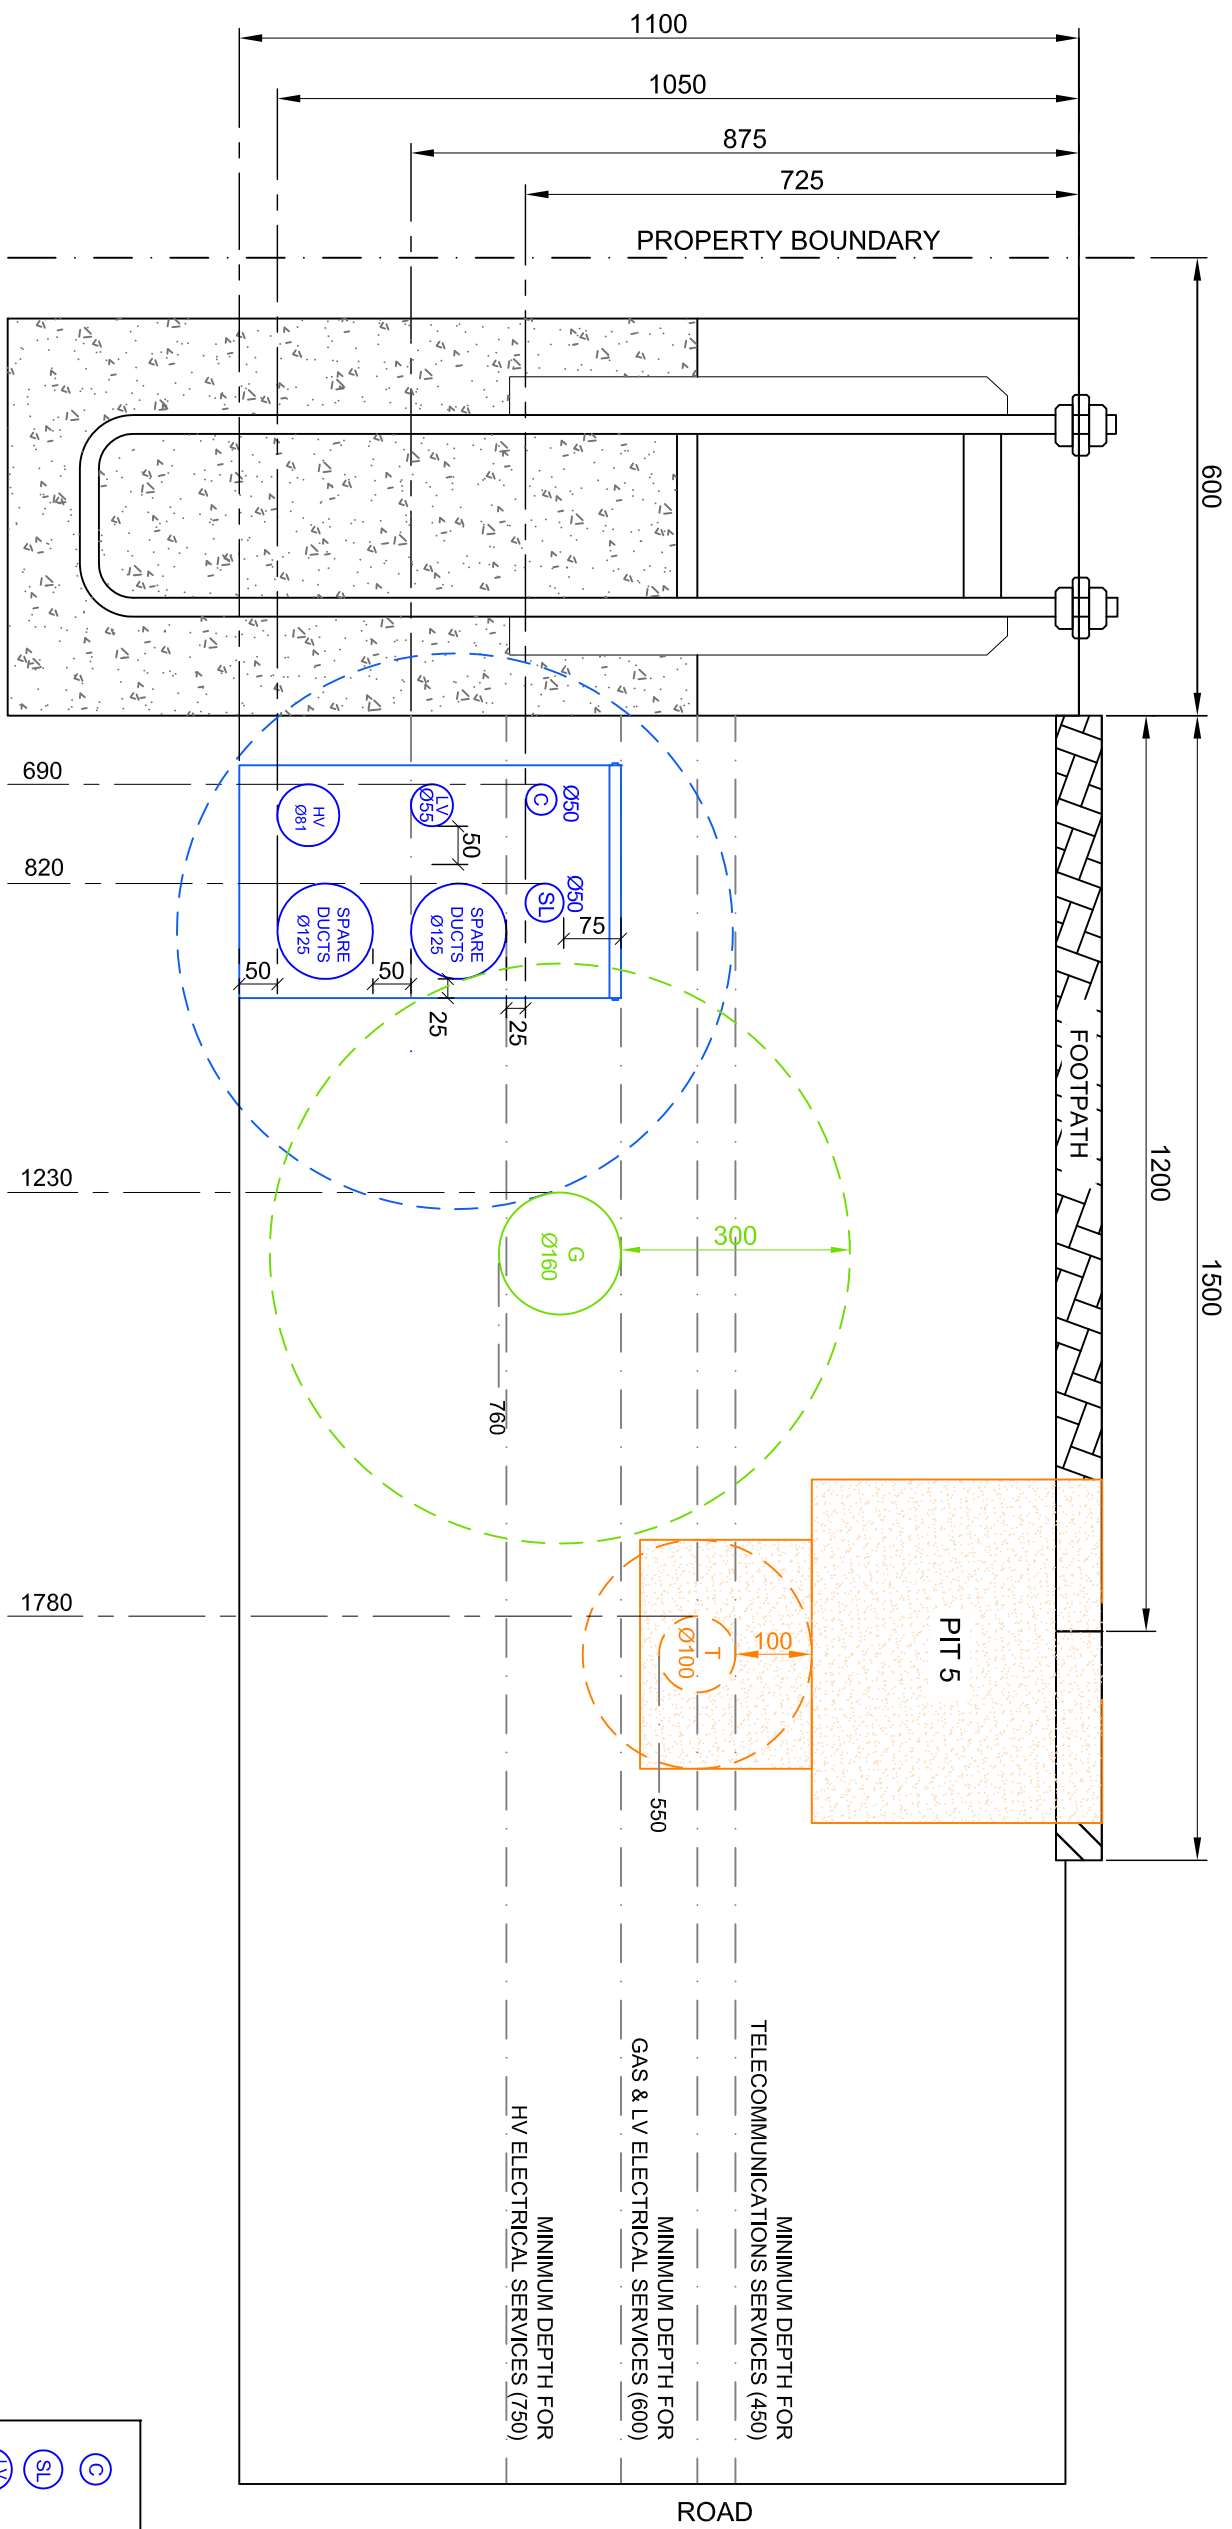
[illegible]

 									
	© is reserved and the copyright belongs to Endeavour Energy Endeavour Energy and may not be copied, reproduced, distributed based or used without the written consent of Endeavour Energy.		APPROVED						
				DO NOT SCALE DIMENSIONS IN MILLIMETRES		REFERENCE DRAWINGS			
				AUTHORISED J. PERERA		MANAGER PRIMARY SYSTEMS			
				A3		403230		A	
				SHEET No 8 OF 12 SHEETS					

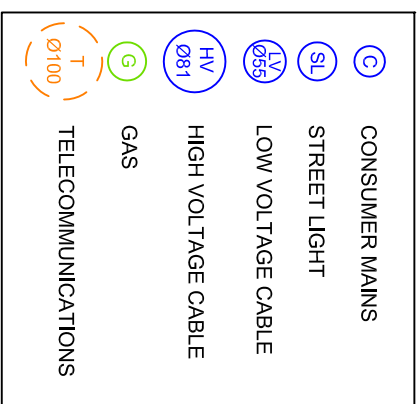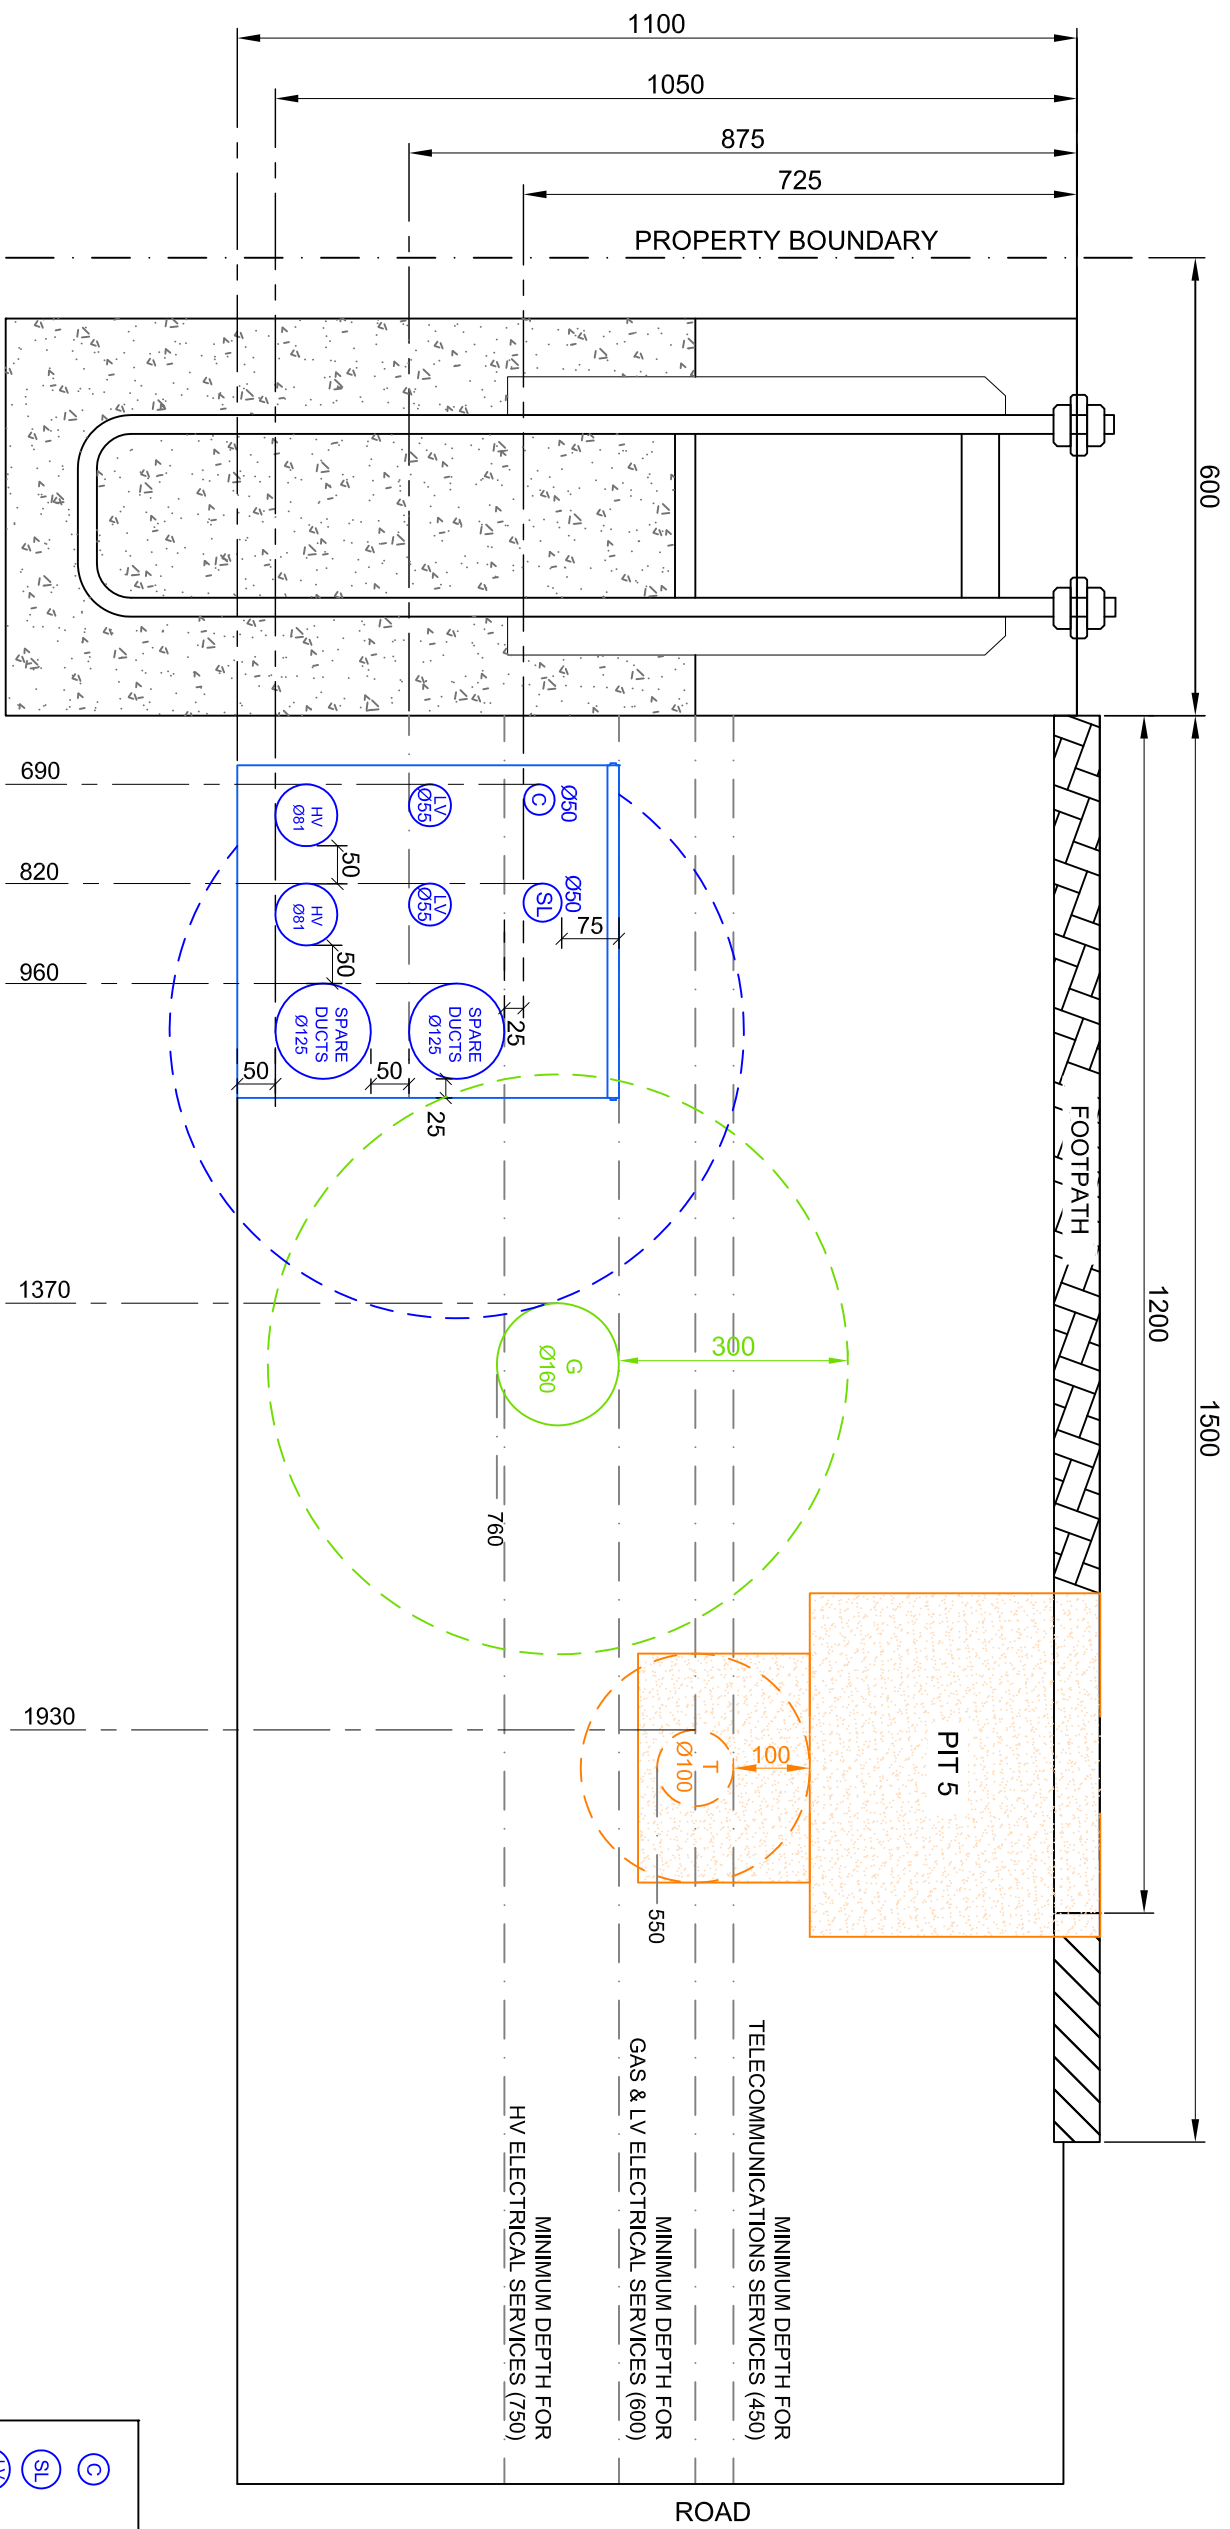

AMENDMENTS	
A	ORIGINAL ISSUE
DRAFT No. 01	

 	 Endeavour Energy					
	© is drawing and the copyright belongs to Endeavour Energy. Endeavour Energy and may not be copied, reproduced, distributed, based or used without the written consent of Endeavour Energy.					
	SCALE NTS		APPROVED			
D. SHEPHERD						
DRAWN M.C.						
DATE 6.02.2015						
CHD A.G.						
TRENCHING, DUCTS AND CABLE INSTALLATION REQUIREMENTS FOR GREENFIELD URD/UID/UCD AREAS ANNEXURE 9 2 LV + 2 HV CABLES + LARGE GAS + COMMS PIT 5						
DO NOT SCALE DIMENSIONS IN MILLIMETRES			REFERENCE DRAWINGS			
AUTHORISED J. PERERA			MANAGER PRIMARY SYSTEMS			
A3			403230			A
SHEET No 9 OF 12 SHEETS						

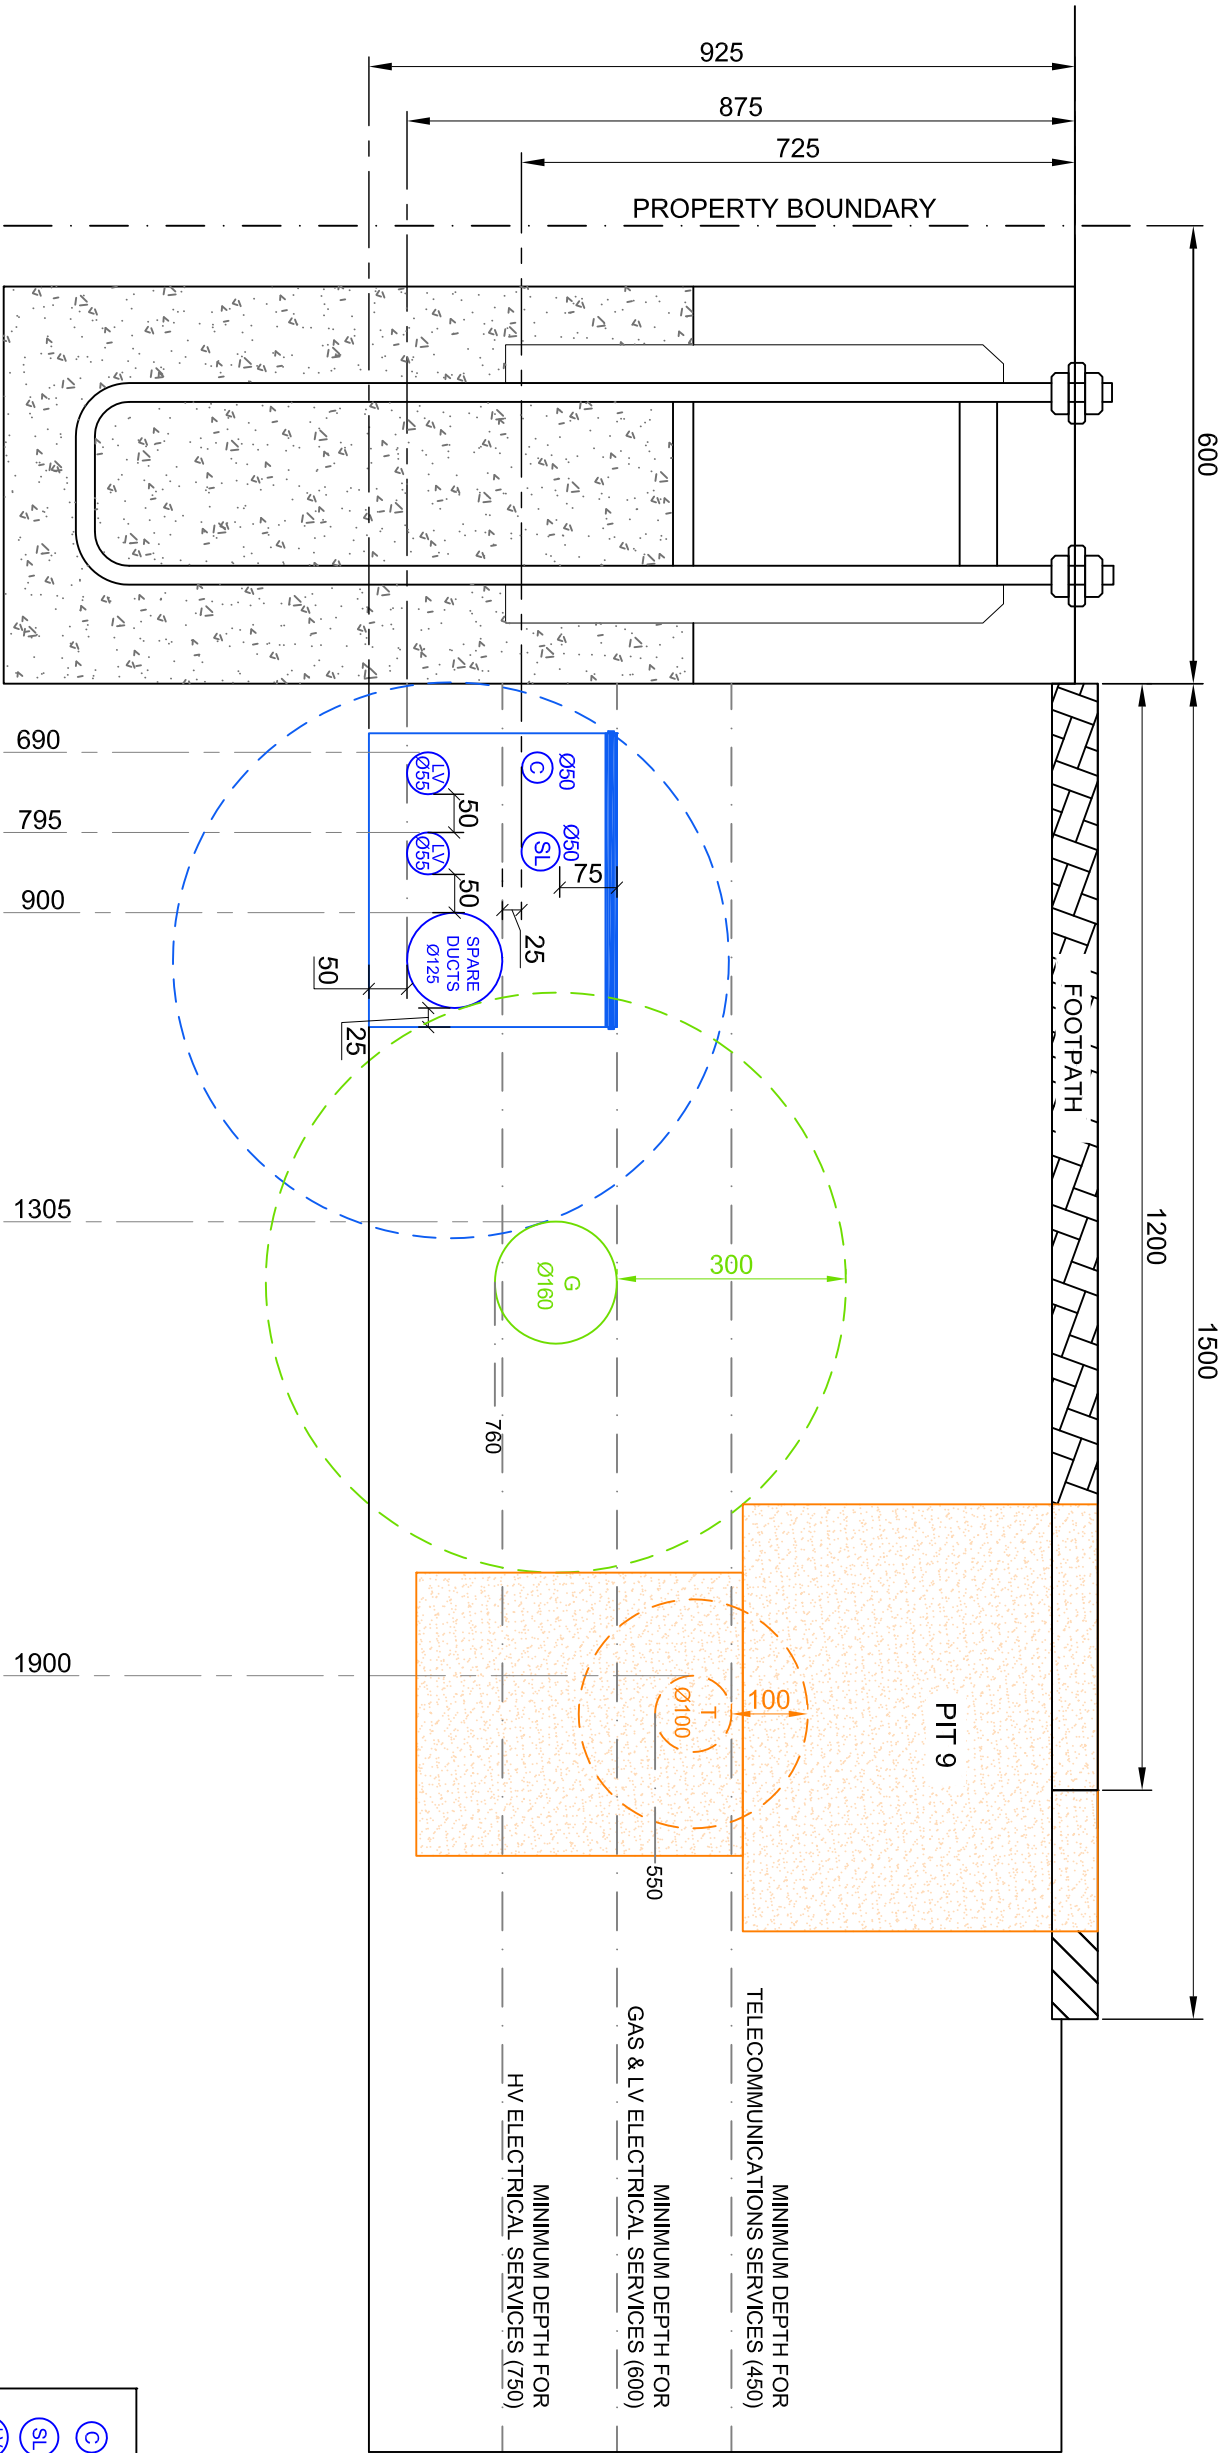




AMENDMENTS	
A	ORIGINAL ISSUE
DRAFT No. 01	

		This drawing and the copyright therein is the property of Endeavour Energy and may not be reproduced or used without the written consent of Endeavour Energy.
	SCALE NTS	
	APPROVED	D. SHEPHERD
DRAWN	M.C.	
DATE	6.02.2015	
CHD	A.G.	

TRENCHING, DUCTS AND CABLE INSTALLATION
TRENCHING REQUIREMENTS FOR GREENFIELD URD/UCD AREAS
ANNEXURE 10
2 LV CABLES + LARGE GAS + COMMS PIT 9

DO NOT SCALE DIMENSIONS IN MILLIMETRES	
REFERENCE DRAWINGS	
AUTHORISED	
MANAGER PRIMARY SYSTEMS	
J. PERERA	
A3	403230
SHEET No 10 OF 12 SHEETS	A

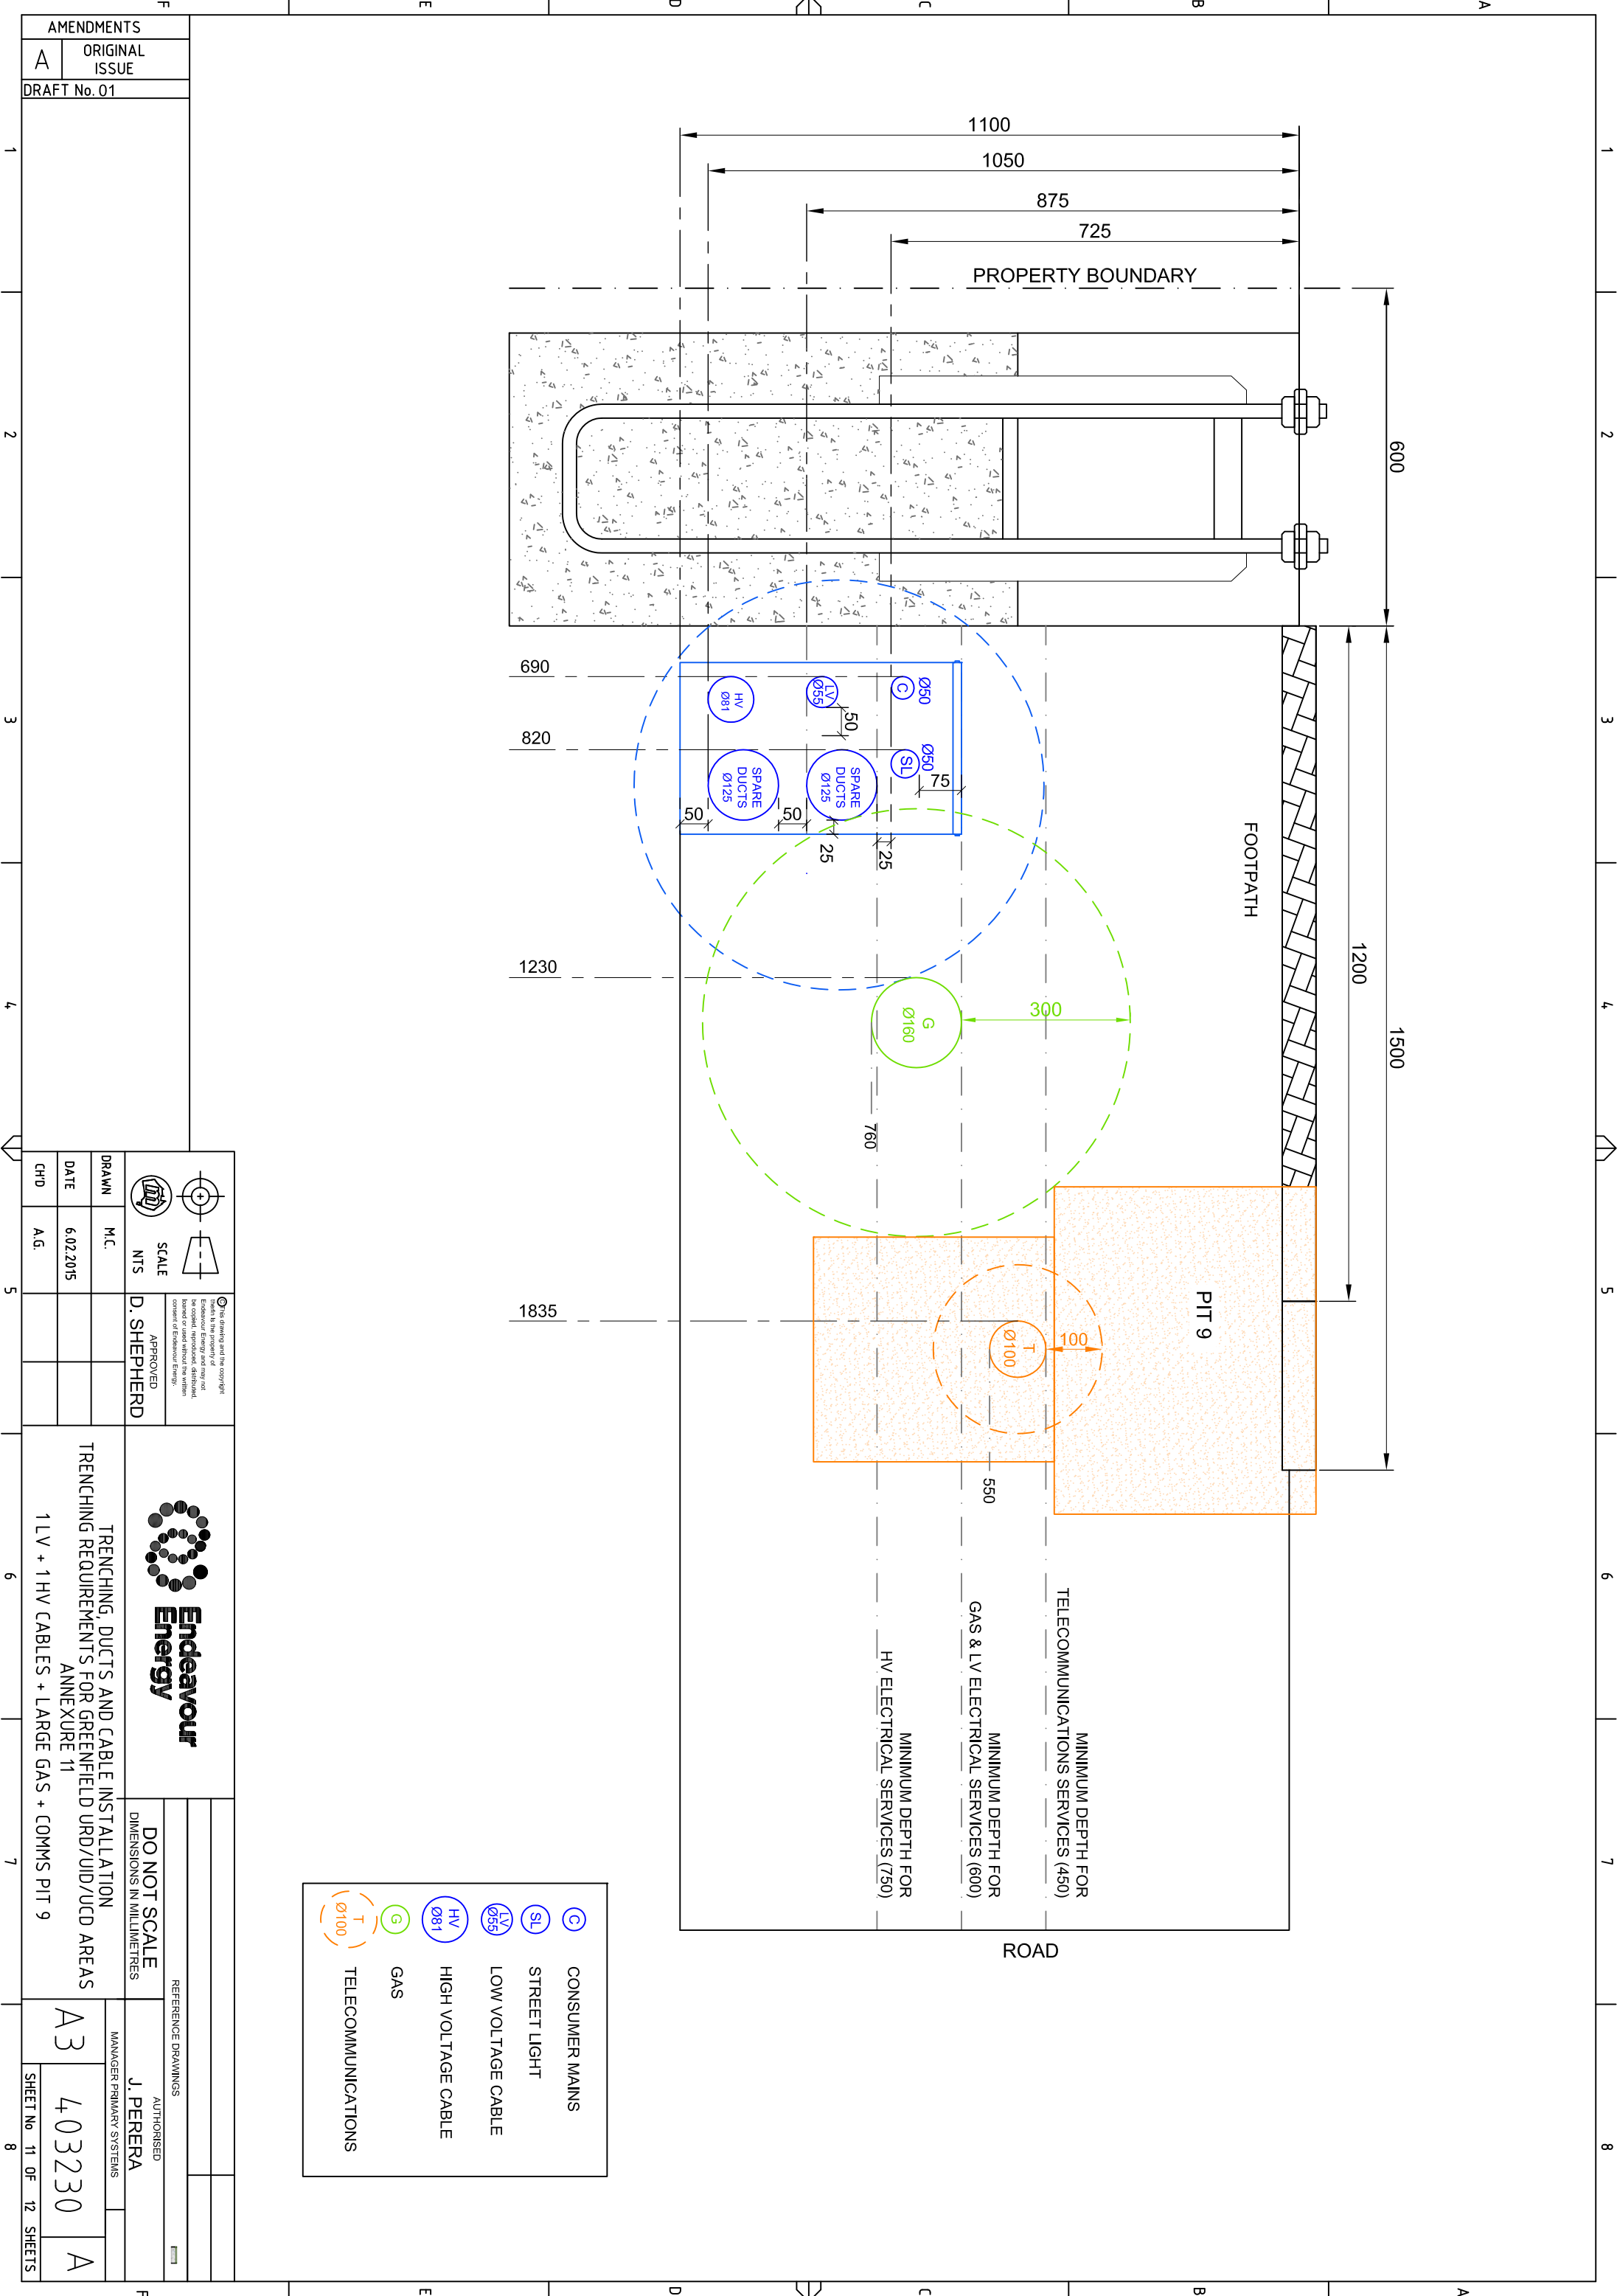

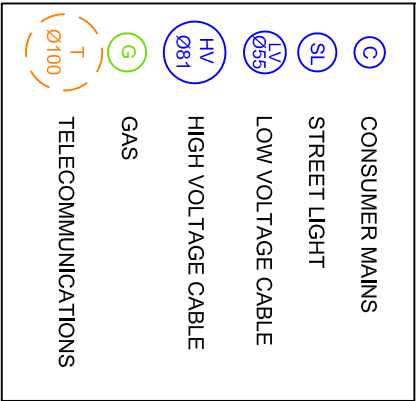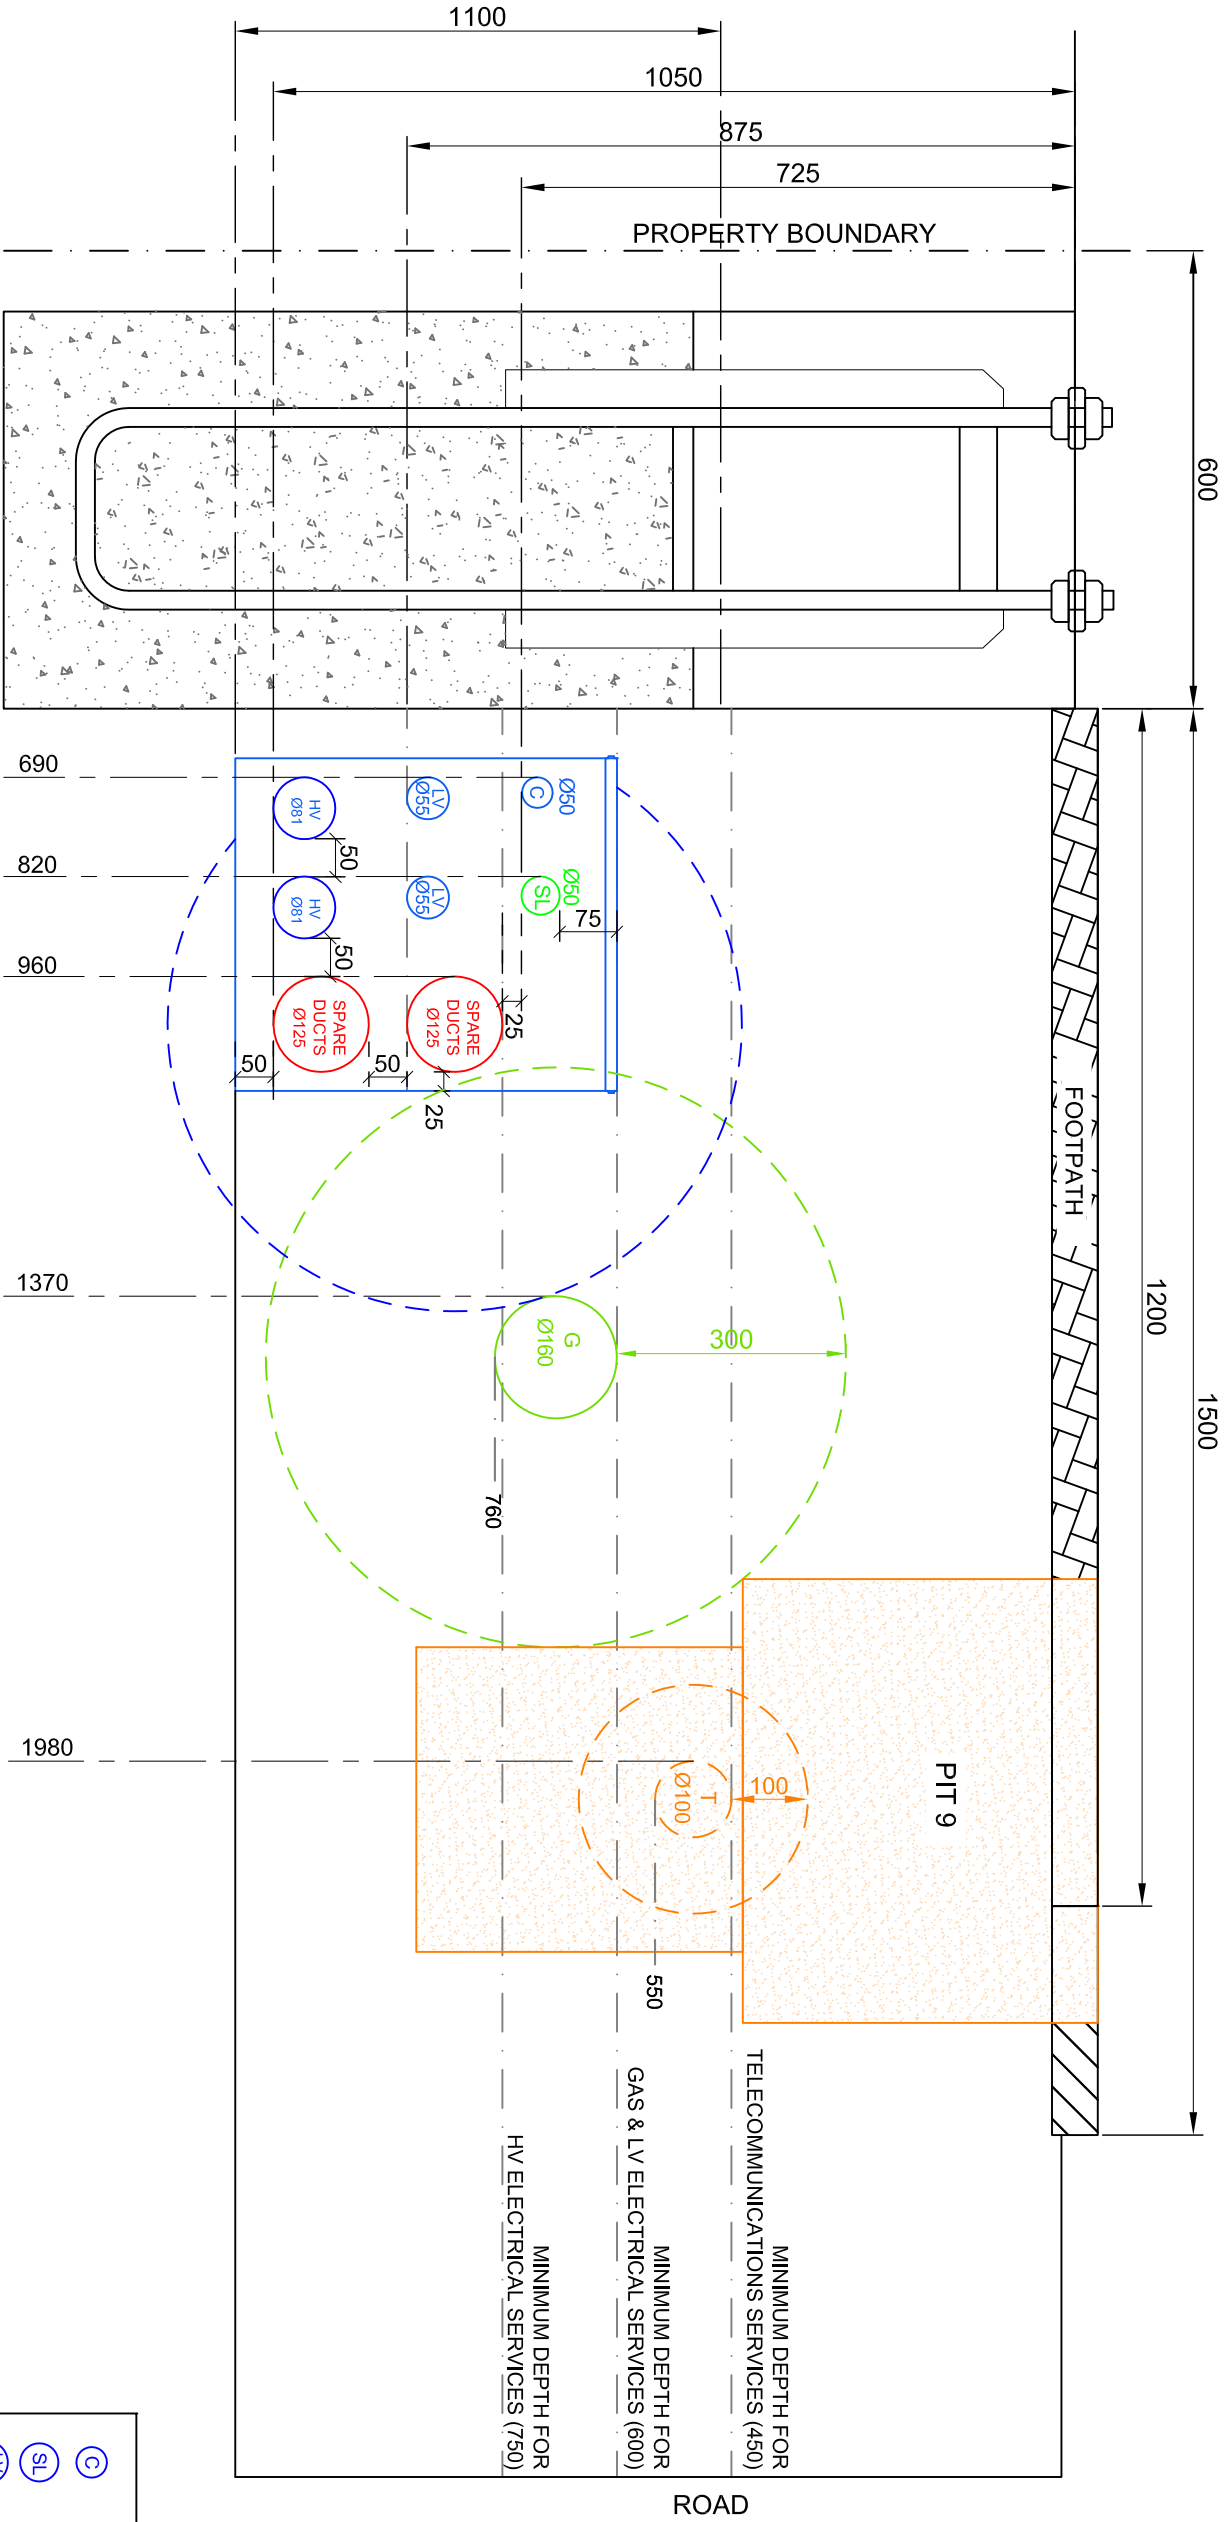

AMENDMENTS	
A	ORIGINAL ISSUE
DRAFT No. 01	

		This drawing and the copyright therein is the property of Endeavour Energy and may not be reproduced or used without the written consent of Endeavour Energy.
	SCALE NTS	
DRAWN	M.C.	APPROVED
DATE	6.02.2015	
CHD	A.G.	

TRENCHING, DUCTS AND CABLE INSTALLATION	
TRENCHING REQUIREMENTS FOR GREENFIELD URD/UCD AREAS	
ANNEXURE 12	
2 LV + 2 HV CABLES + LARGE GAS + COMMS PIT 9	

REFERENCE DRAWINGS	
DO NOT SCALE	
DIMENSIONS IN MILLIMETRES	
MANAGER PRIMARY SYSTEMS	
AUTHORISED	
J. PERERA	
A3	403230
SHEET No 12 OF 12 SHEETS	A