


| AMENDMENTS |                   |
|------------|-------------------|
| A          | ORIGINAL<br>ISSUE |
| Job No.    | WTB5048           |

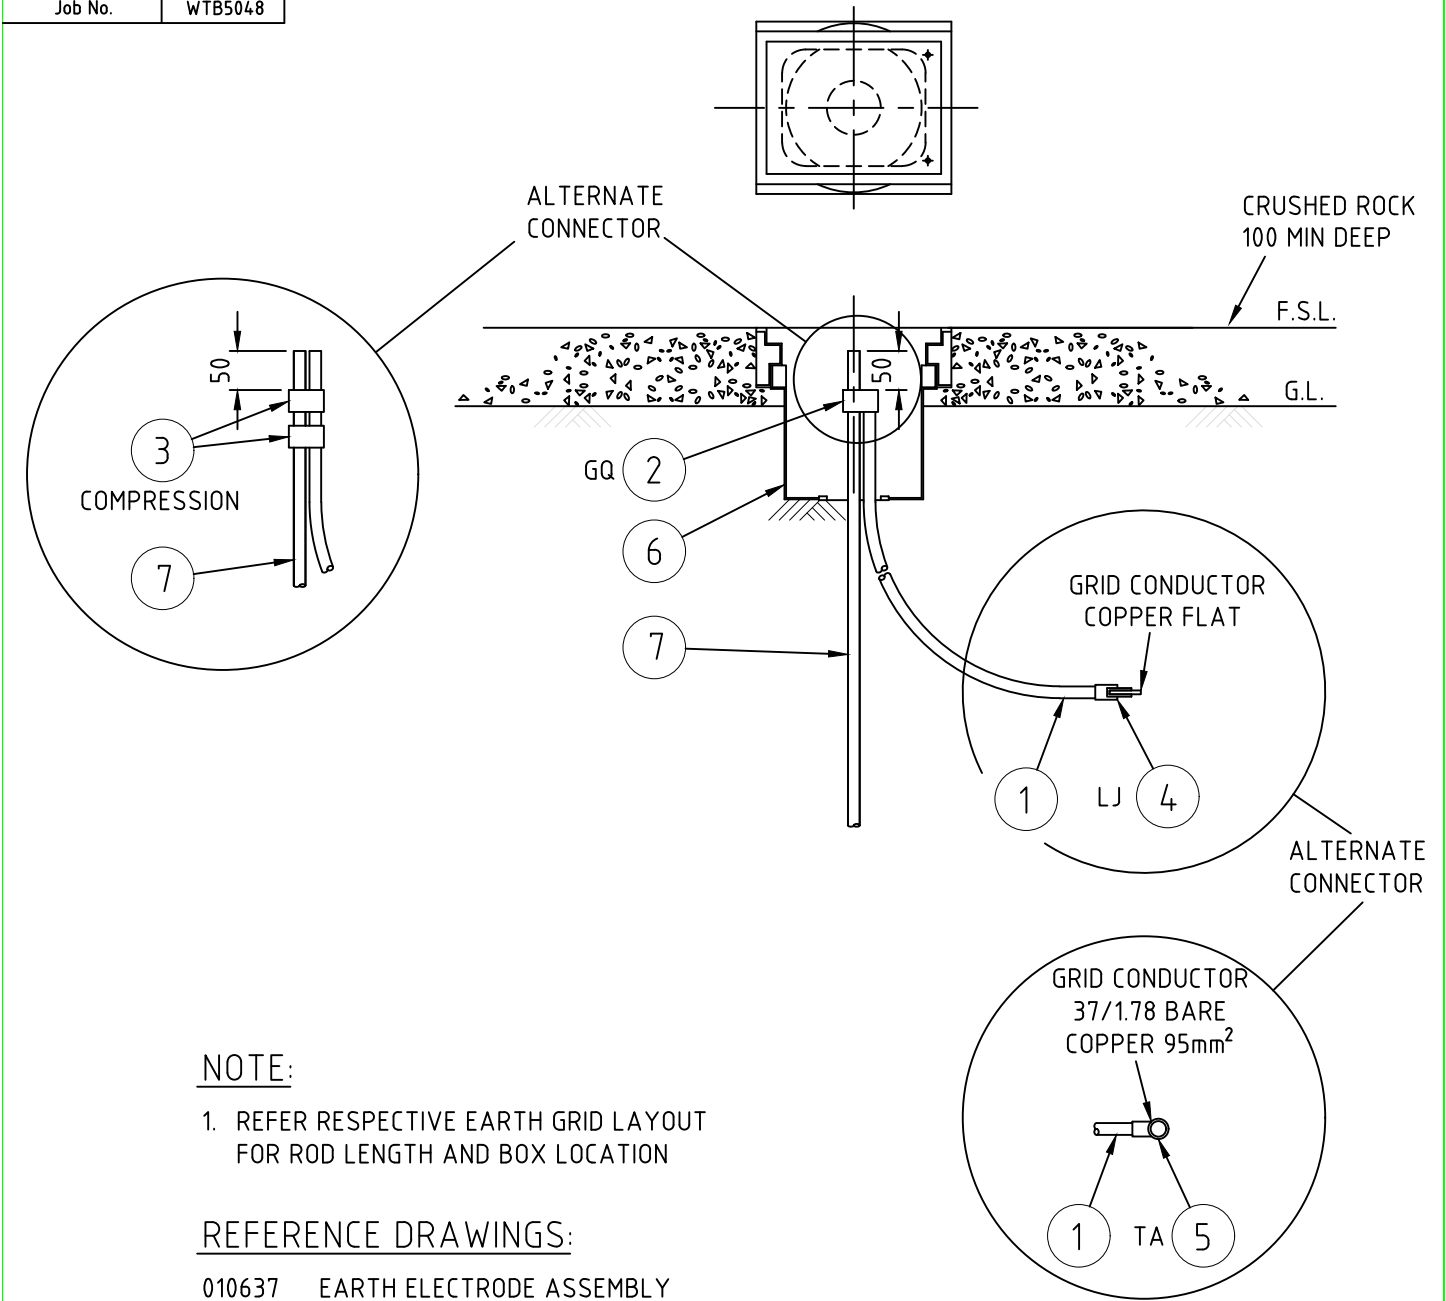

| ITEM | DESCRIPTION                                                           |
|------|-----------------------------------------------------------------------|
| 1    | CONDUCTOR - 37/1.78 BARE OR COVERED COPPER 95mm <sup>2</sup>          |
| 2    | CADWELD - ERICO TYPE GQ                                               |
| 3    | COMPRESSION CONNECTOR - BURNDY STYLE YGHC                             |
| 4    | CADWELD - ERICO TYPE LJ                                               |
| 5    | CADWELD - ERICO TYPE TA                                               |
| 6    | INSPECTION PIT - ERICO PIT03                                          |
| 7    | EARTH ELECTRODE - Ø15 x LENGTH INDICATED ON RESPECTIVE EARTH GRID DRG |

DRAWN

DATE

CH'D

BF

08.12.04

JMcD

SUBSTATION

EARTH STAKE PROTECTION BOX

15mm ROD

ARRANGEMENT

ORIGINAL SCALE

NTS

APPROVED

D.Asvestas/GST

MGR TRANSMISSION CAP PROJECTS

14.04.05

A4

292712

SHEET No 1 OF 1 SHEETS

A