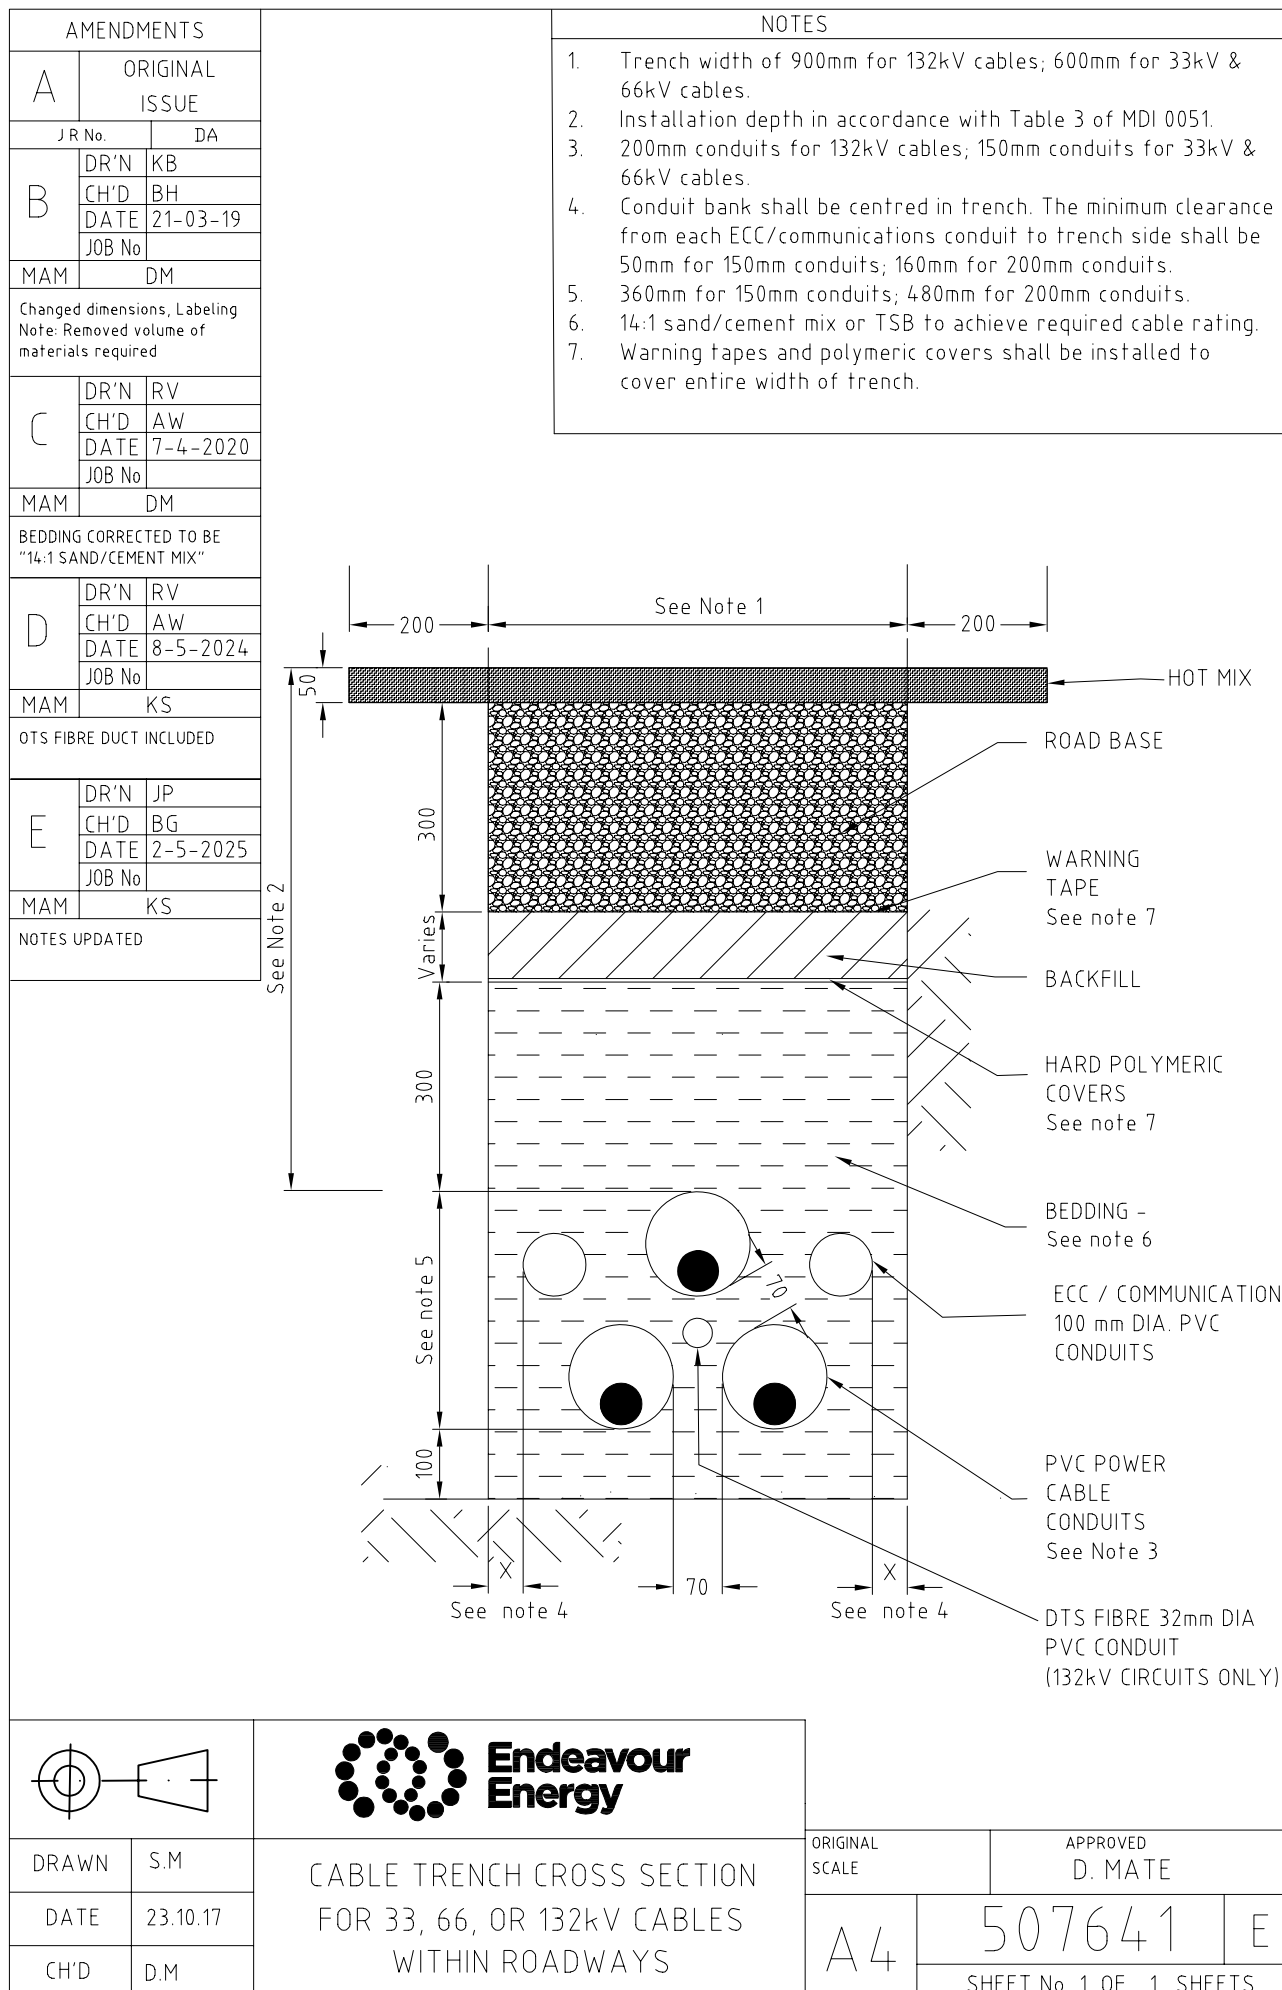


**Endeavour
Energy**

DRAWN	S.M
DATE	23.10.17
CH'D	D.M

CABLE TRENCH CROSS SECTION
FOR 33, 66, OR 132kV CABLES
WITHIN ROADWAYS

ORIGINAL
SCALE

A4

APPROVED
D. MATE

507641

E

SHEET No 1 OF 1 SHEETS