
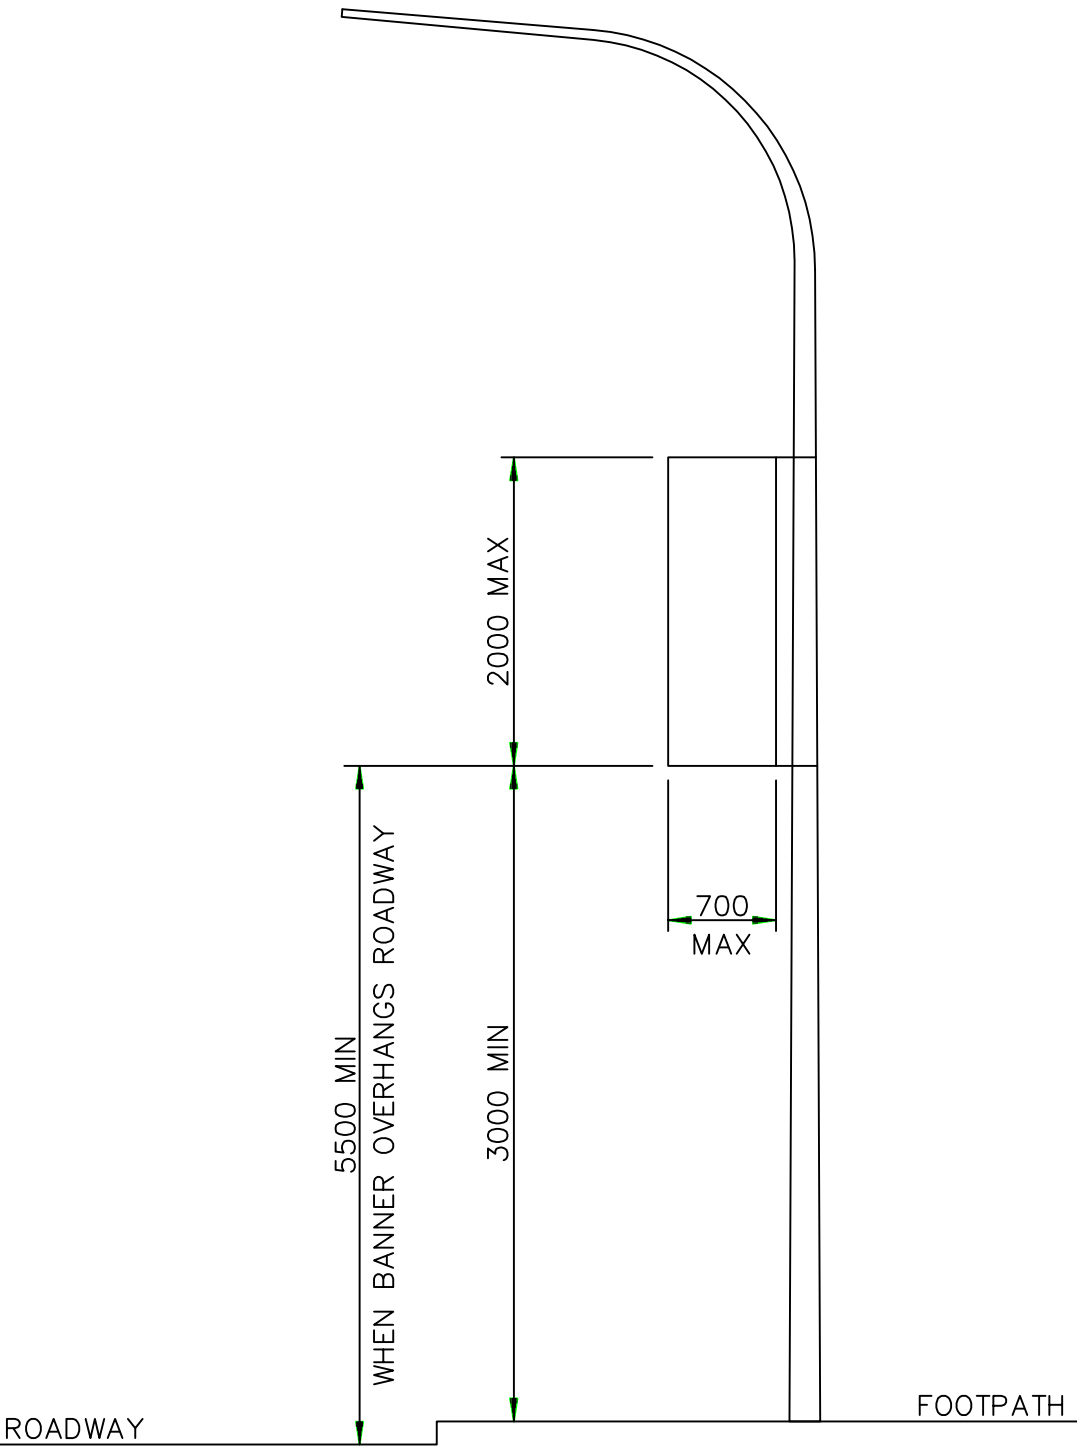
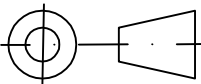


AMENDMENTS		
A	ORIGINAL ISSUE	
J R No.		

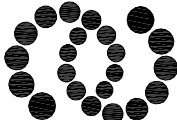

		 Endeavour Energy	M.Thomson			
			MANAGER DISTRIBUTION ASSETS		15-11-99	
DRAWN	RJH	BANNER LOCATION ON LIGHTING COLUMN	ORIGINAL SCALE	1: 50	APPROVED M.Thomson	
DATE	01-11-99		A 4	253464		A
CH'D	RJH			SHEET No 1 OF 1 SHEETS		