


AMENDMENTS	
A	ORIGINAL ISSUE
B	DRN G.S.F. CHD G.S.F. DATE 27/06/10 PR NG N/A
A&BS HANDLE MOVED AWAY FROM TRAFFIC. VT RELOCATED TO BACK OF POLE. SPACER ADDED BEHIND USL ARM. NOTE RECLOSER MOUNTED ON ROAD SIDE OF POLE.	
MDEB	G.S.F.

NOTE

1) THIS SHEET MUST BE READ IN CONJUNCTION WITH SHEET 1 WHICH CONTAINS ALL DIMENSIONS AND EQUIPMENT REFERENCES

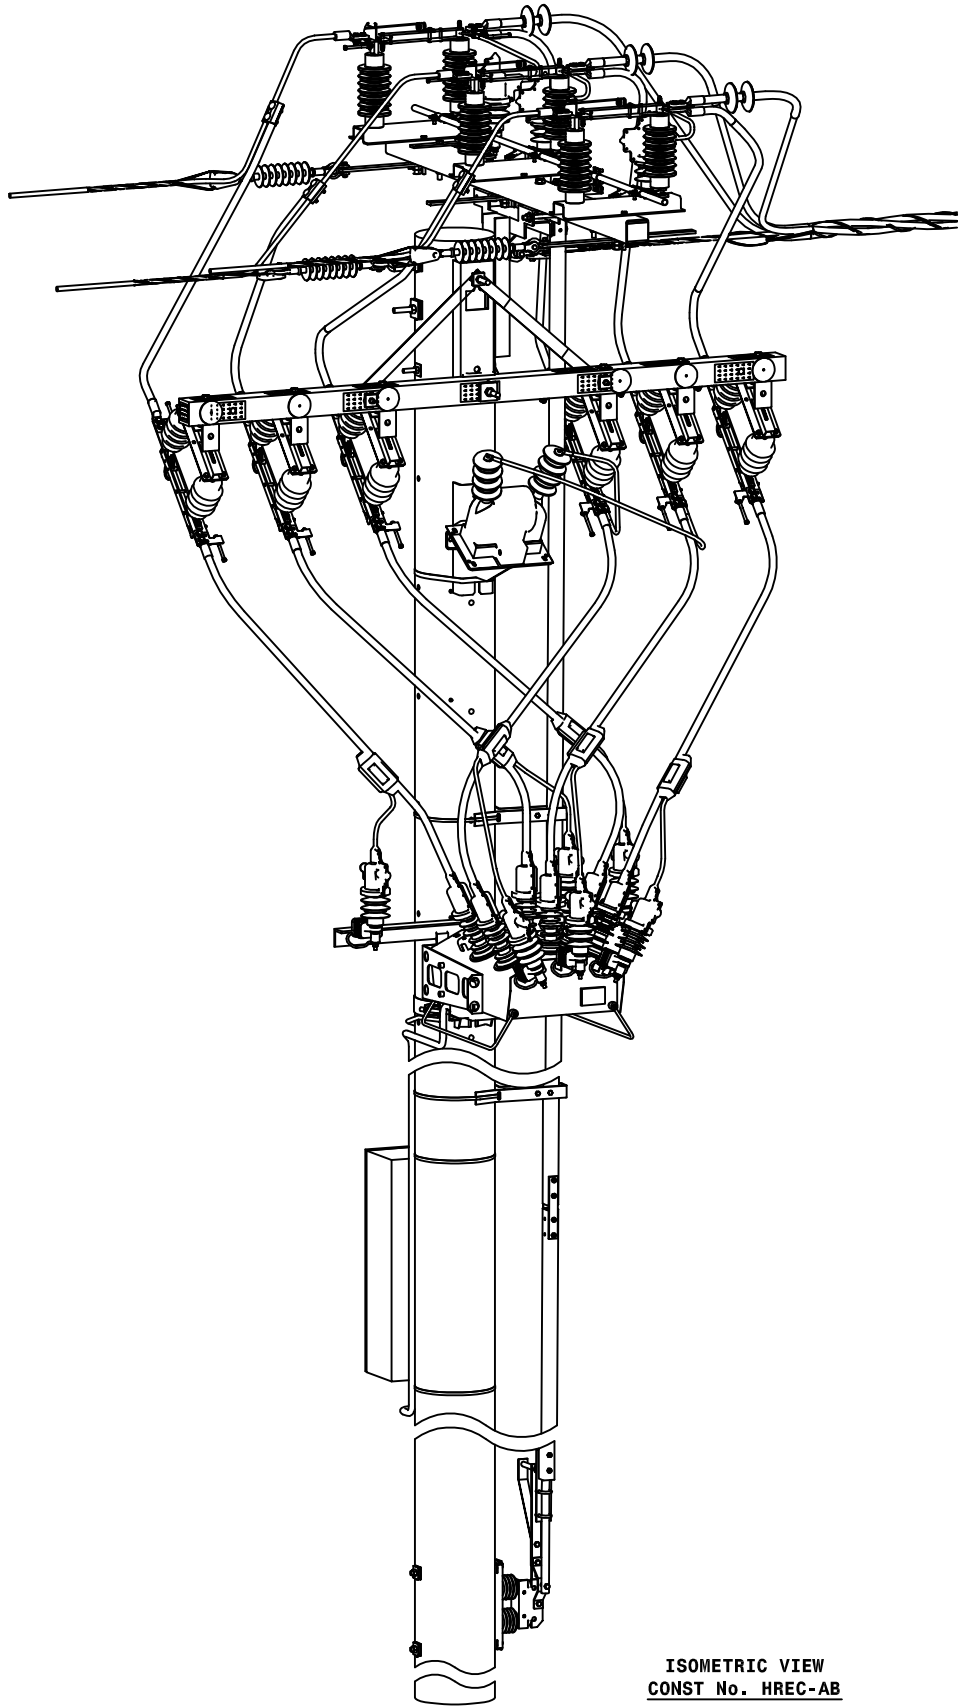

ISOMETRIC VIEW
CONST No. HREC-AB

		 Endeavour Energy					
© This drawing and the copyright therein is the property of Endeavour Energy and may not be copied, reproduced, distributed, stored or used without the written consent of Endeavour Energy.							
	ORIGINAL SCALE	APPROVED G. Ford		DO NOT SCALE DIMENSIONS IN MILLIMETERS		REFERENCE DRAWINGS AUTHORISED W. Isley	
DRAWN	G. Ford			OVERHEAD 11-22kV CONST. No. HREC TERMINATION TO RECLOSER WITH ANY COMBINATION OF HVABC, BARE OR CCT			
DATE	22/04/09						
CH'D	G. Ford						
		3	4	5	A4 332022 B		
		SHEET No. 2 OF 2					