



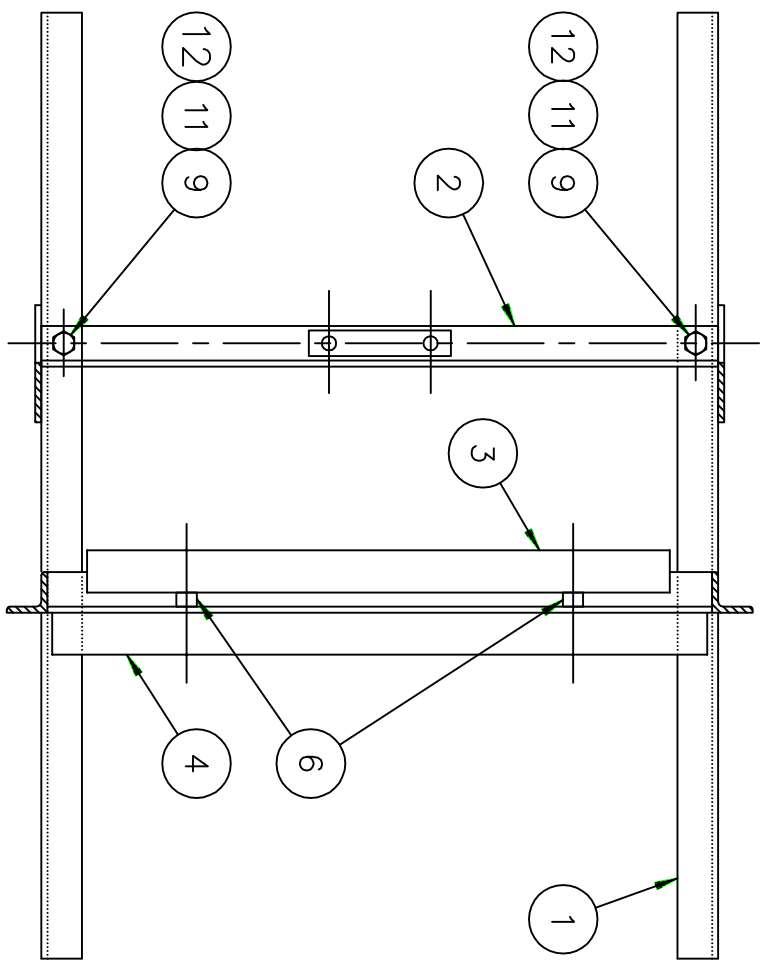


SECTION XX

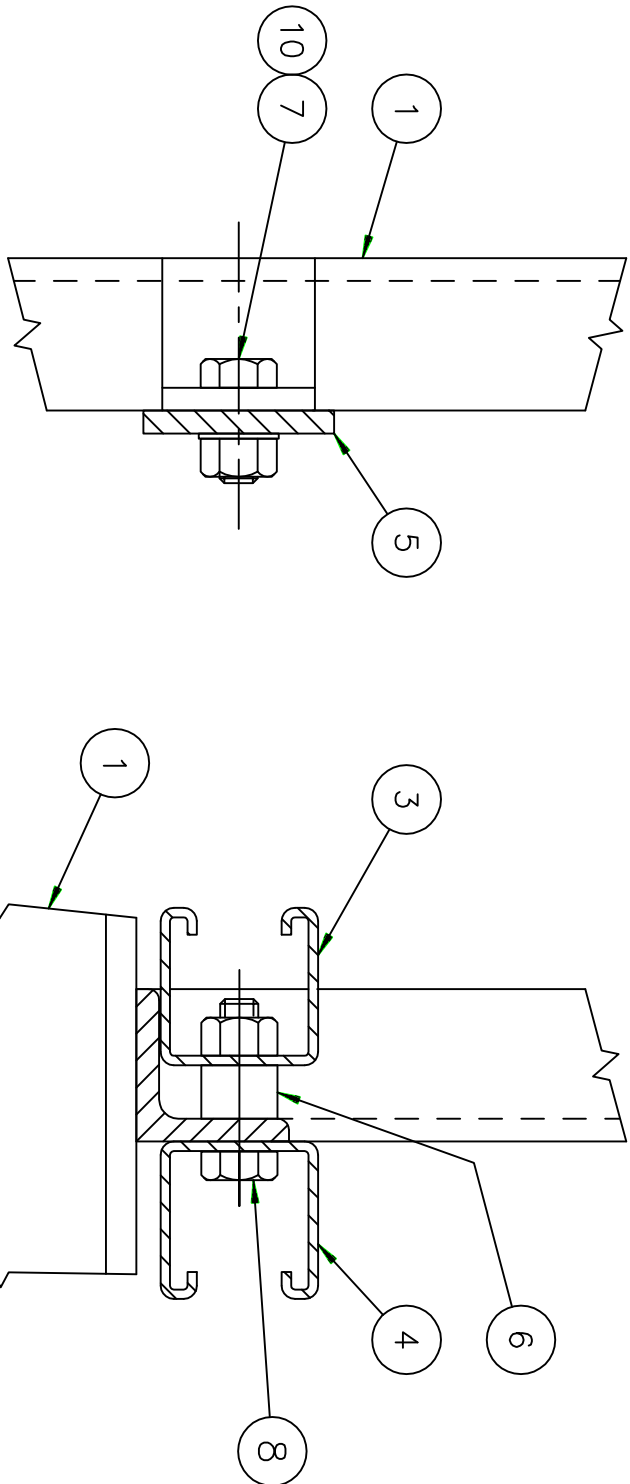

SECTION YY


SECTION ZZ

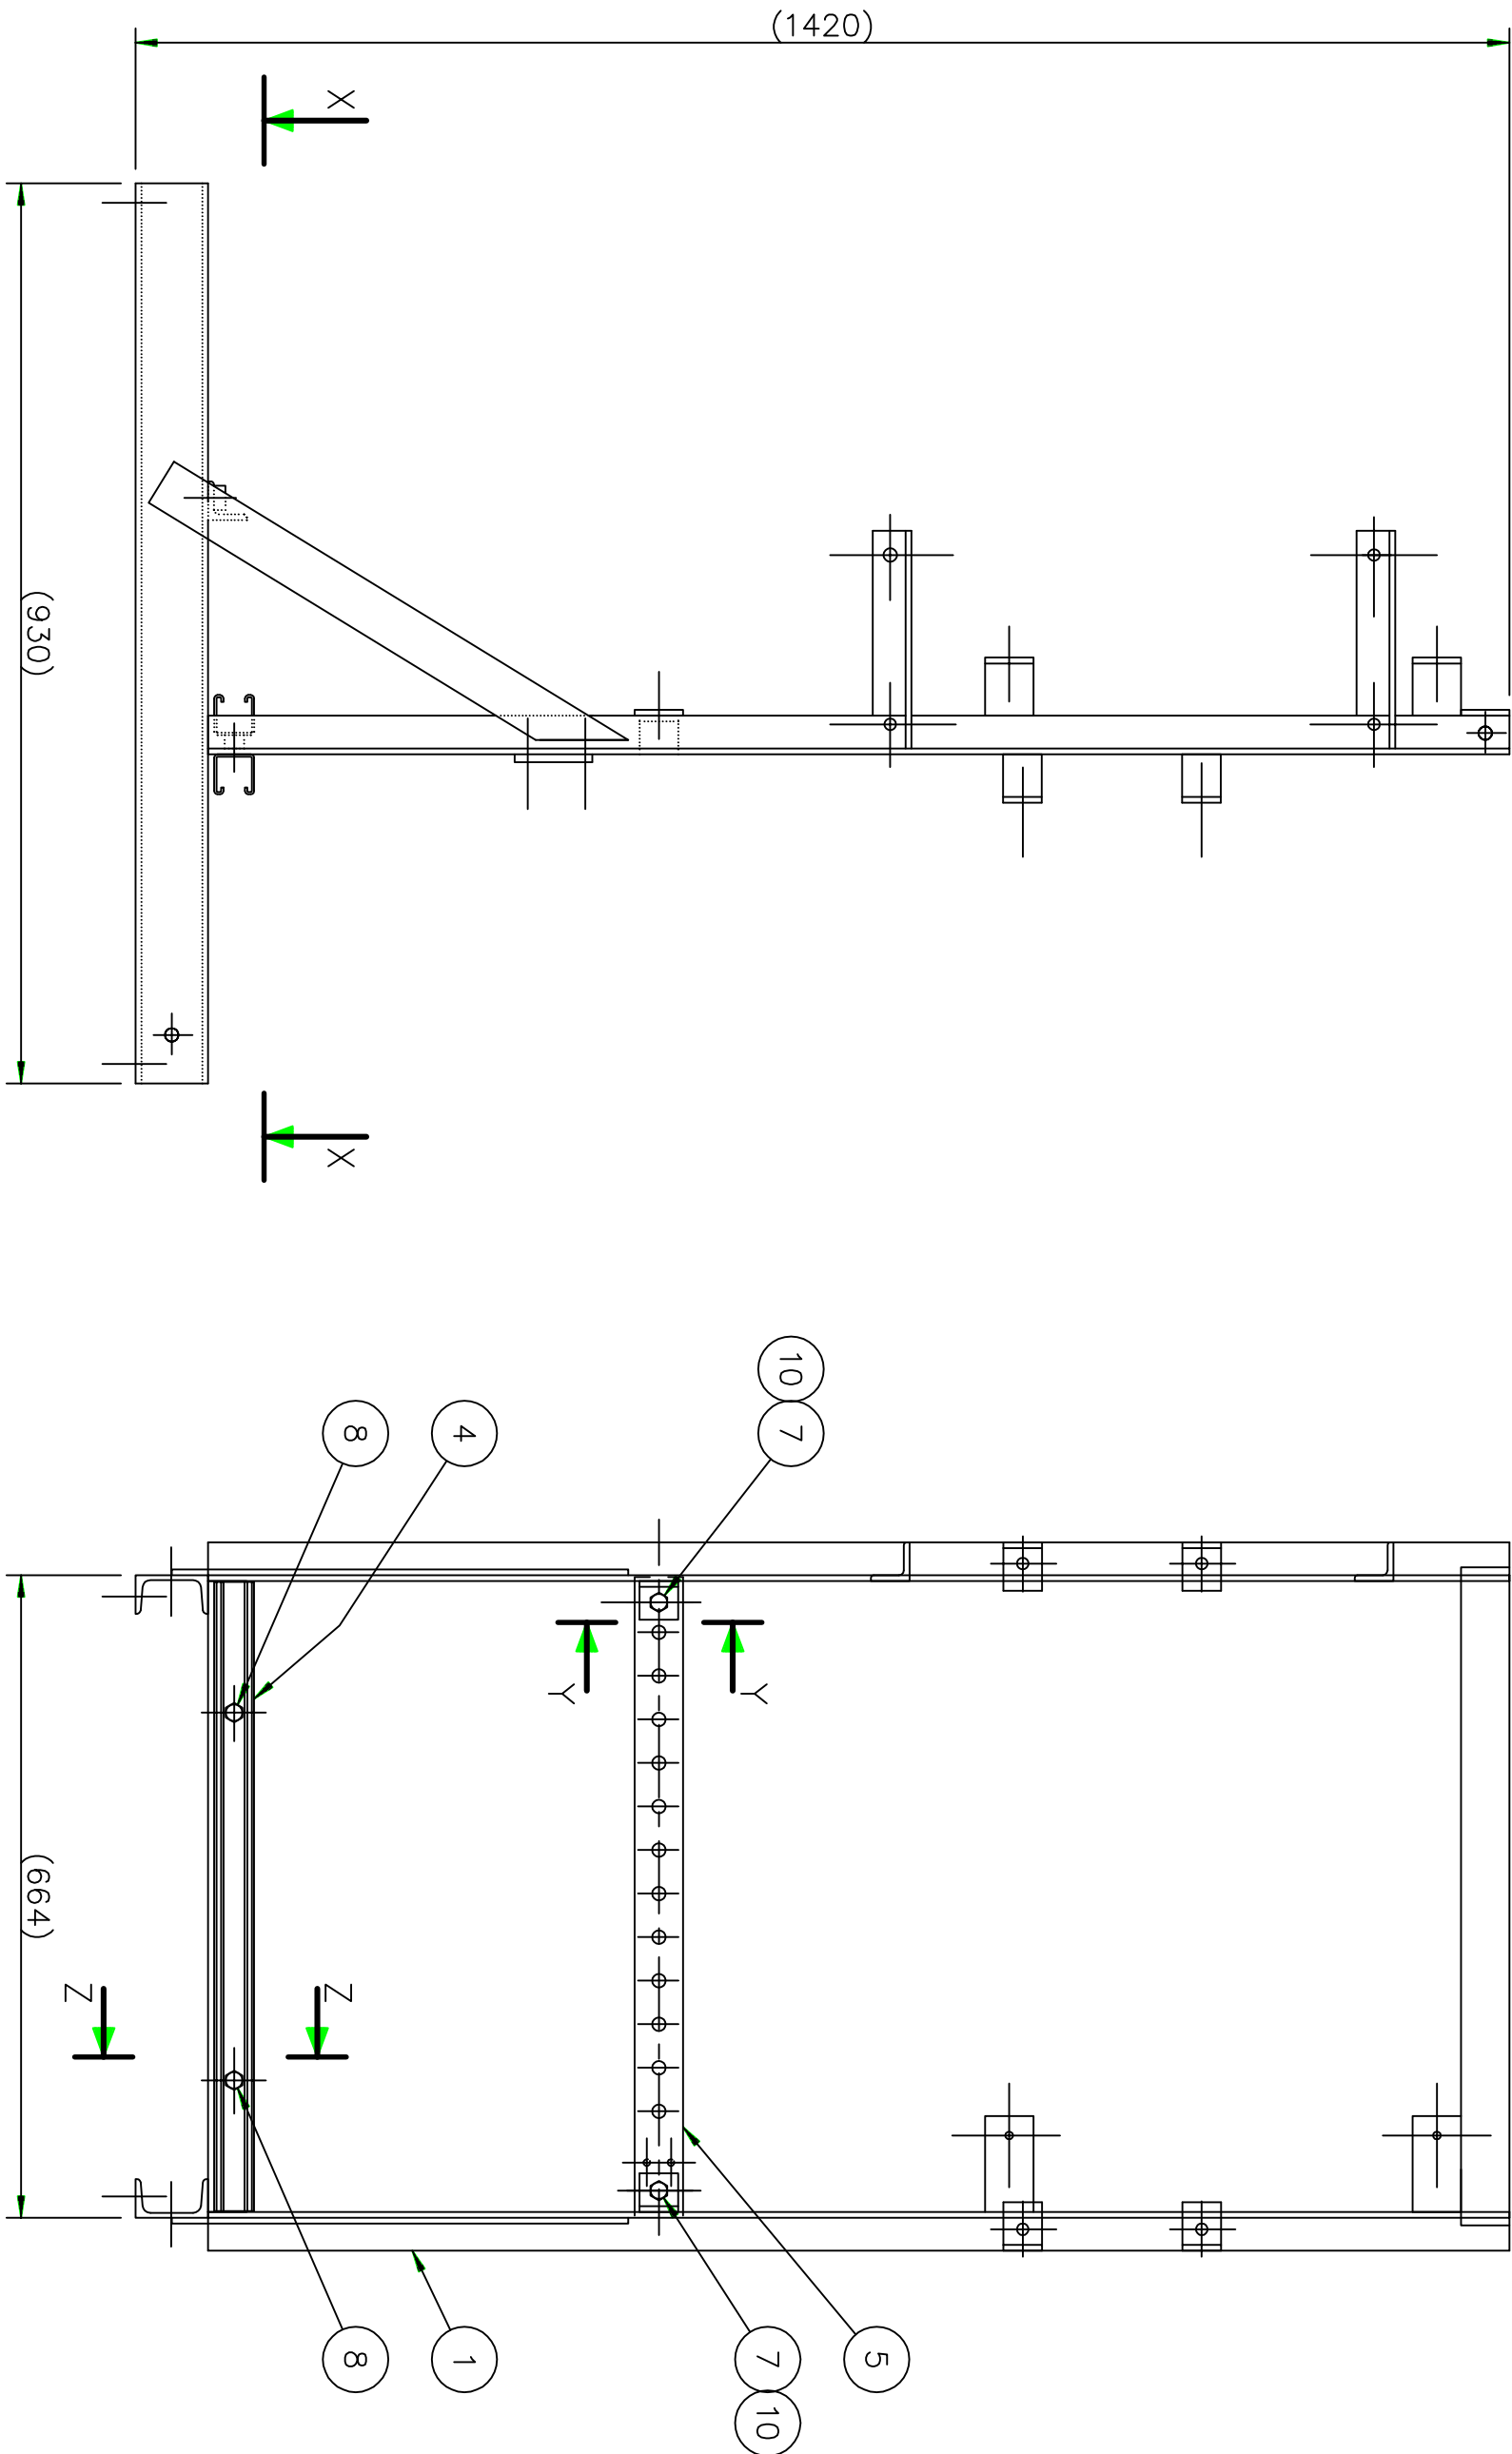

PANEL FRAME ASSEMBLY
VOCAB SF13344

ITM NO	VOCAB /DRG	DESCRIPTION	QTY	REFER
1	075231	MAINFRAME	1	-
2	075232	BACKET STREETLIGHT SUPPORT	1	-
3	075232	CHANNEL REAR CABLE SUPORT	1	-
4	075232	CHANNEL FRONT CABLE SUPPORT	1	-
5	075232	BAR NEUTRAL EARTH	1	-
6	075232	SPACER CABLE SUPPORT CHANNEL	2	-
7	SB10827	BOLT STEEL HEX HD GALV M10 X 25 LG	2	-
8	SB10819	BOLT STEEL HEX HD GALV M10 X 40 LG	2	-
9	SB11106	BOLT STEEL HEX HD GALV M12 X 25 LG	2	-
10	SW10507	WASHER STEEL FLAT RND GALV 10	2	-
11	SW11104	WASHER STEEL TAPER GALV 12	2	-
12	SW10493	WASHER STEEL FLAT RND GALV 12	2	-

© This drawing and the copyright therein is the property of Endeavour Energy and may not be copied, reproduced, distributed, loaned or used without the written consent of Endeavour Energy.

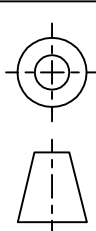

APPROVED
C. Howat

ORIGINAL SCALE
NONE

DRAWN
K.M.M.

DATE
23-11-92

CH'D
D.L.Z.



11kV PADMOUNT SUBSTATION
STROMBERG LV SWITCHGEAR
FRAME ARRANGEMENT

A2
075230

SHEET No 1 OF 1 SHEETS

D

23-11-92

ASSIST. G.M. ENG.

D.B. Britten/CH

AUTHORISED

REFERENCE DRAWINGS

DO NOT SCALE
DIMENSIONS IN MILLIMETRES

REFER MATERIAL LIST

AMENDMENTS

ORIGINAL ISSUE

J R No. 920247

D'R/N D.L.Z.

CH'D D.L.Z.

DATE 04-12-92

JR No 920278

MDI MOUNTING BRKTS
PICTORIALLY REVISED.

S.D.E. 50

DR'N C.R.T.

CH'D TAB

DATE 12-10-93

JR No 930214

ITEMS 3&4 UNISTRUT
P1000 WAS P3300.

S.D.M. JK

DR'N D.L.Z.

CH'D D.L.Z.

DATE 22-6-95

JR No 950112

CT TERMINAL BLOCK
RAIL DELETED.

M.S.S. JK