
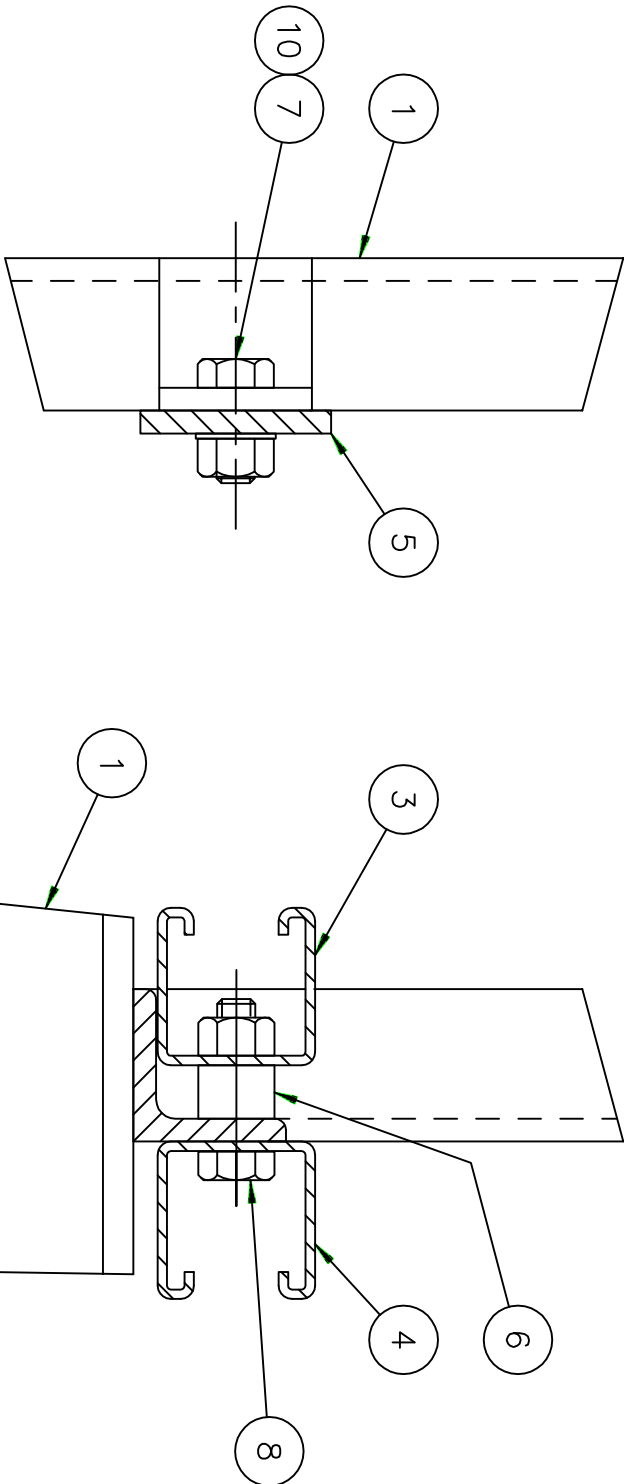
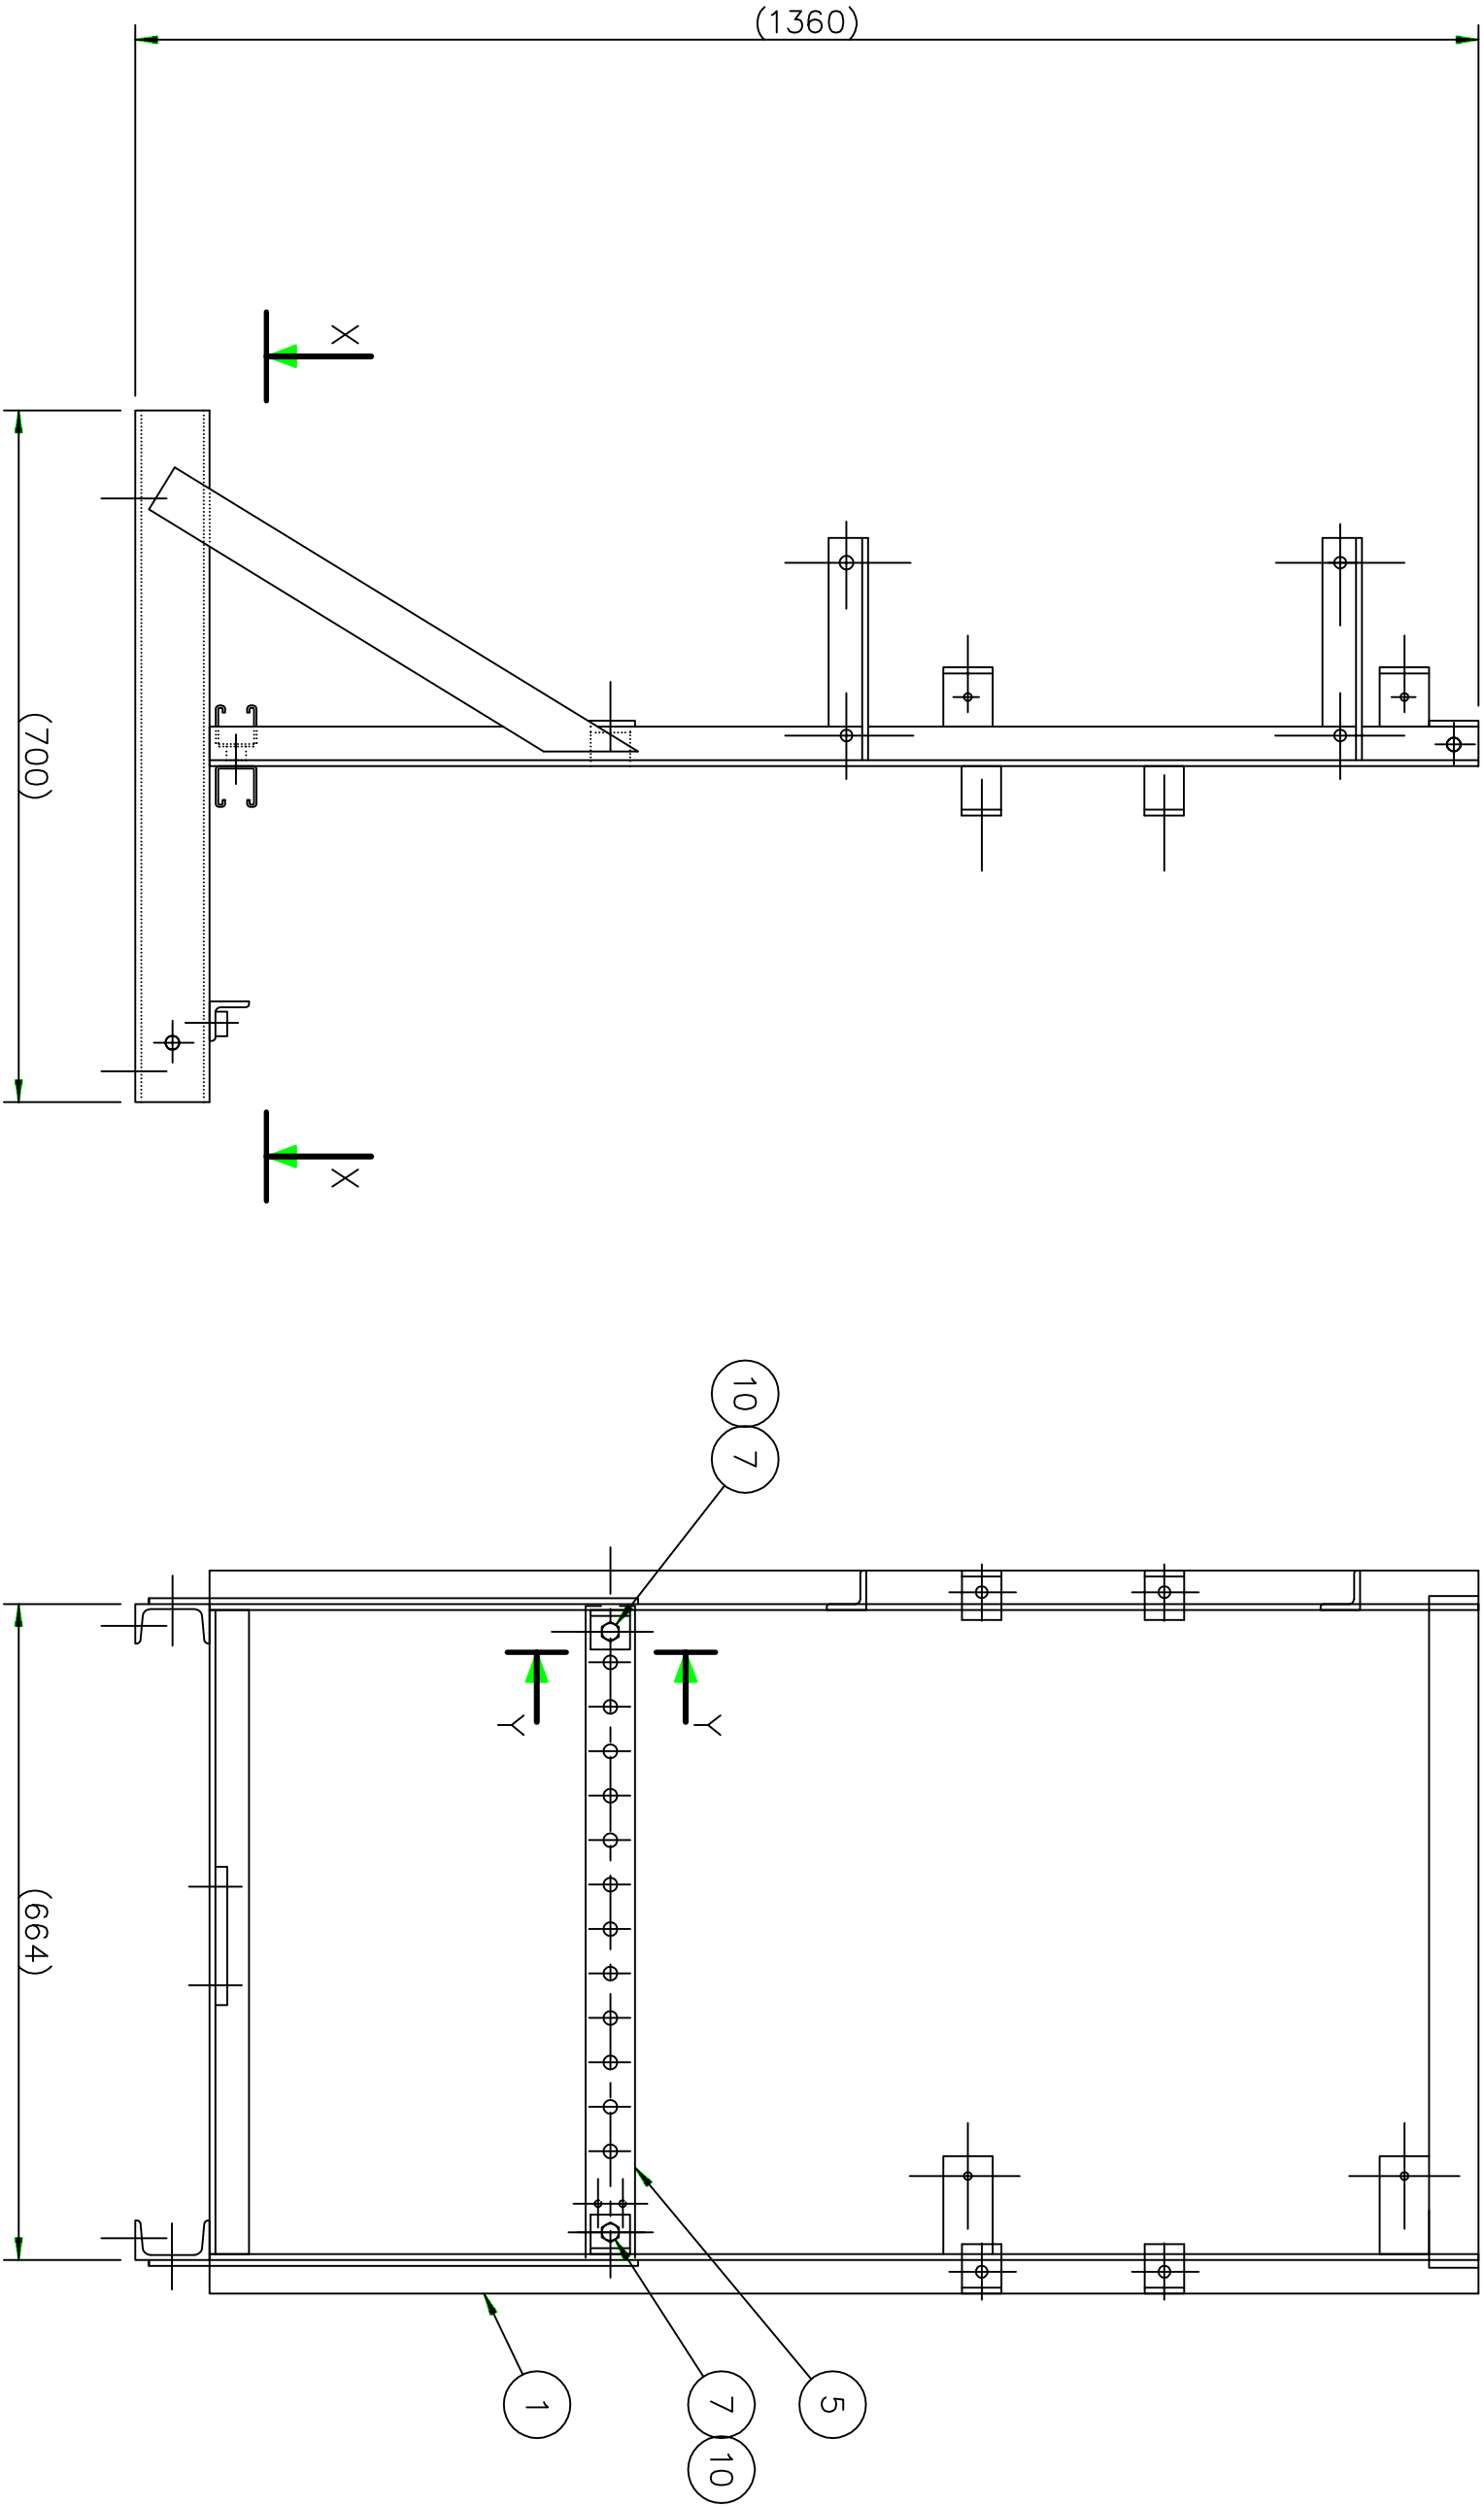


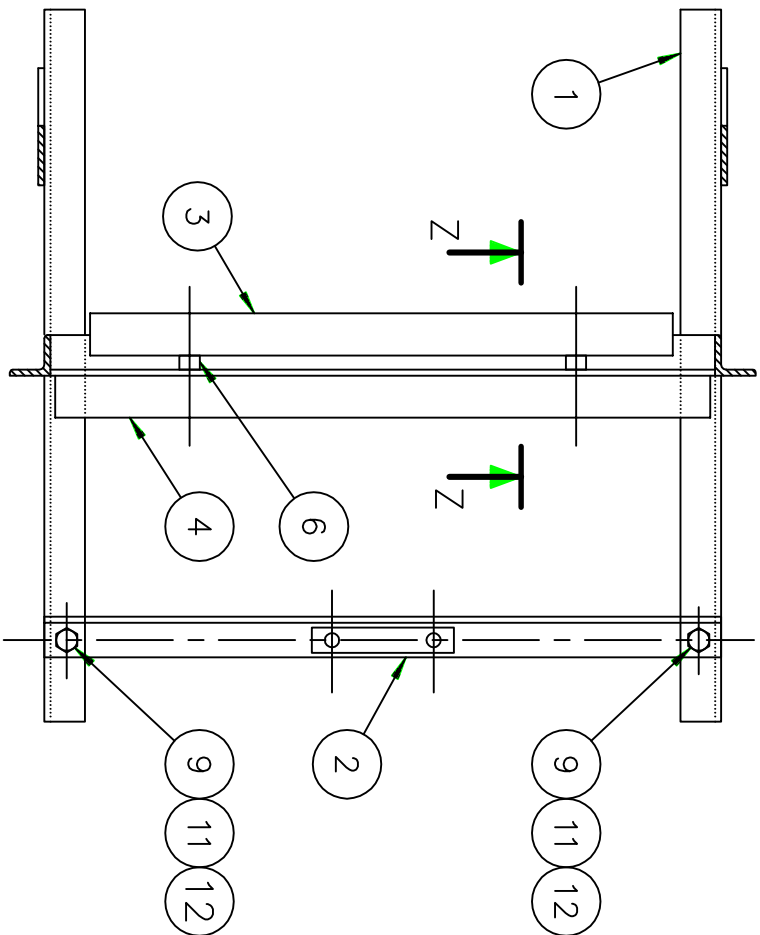

ITM NO	VOCAB /DRG	DESCRIPTION	QTY	REFER
1	078413	MAINFRAME	1	-
2	075232	BRACKET STREETLIGHT SUPPORT	1	-
3	075232	CHANNEL REAR CABLE SUPPORT	1	-
4	075232	CHANNEL FRONT CABLE SUPPORT	1	-
5	075232	BAR NEUTRAL EARTH	1	-
6	075232	SPACER CABLE SUPPORT CHANNEL	2	-
7	SB10827	BOLT STEEL HEX HD GALV M10 X 25 LG	2	-
8	SB10819	BOLT STEEL HEX HD GALV M10 X 40 LG	2	-
9	SB11106	BOLT STEEL HEX HD GALV M12 X 25 LG	2	-
10	SW10507	WASHER STEEL FLAT RND GALV 10	2	-
11	SW11104	WASHER STEEL TAPER GALV 12	2	-
12	SW10493	WASHER STEEL FLAT RND GALV 12	2	-

AMENDMENTS

A	ORIGINAL ISSUE
J R No.	940200
DR'N	D.J.Z.
CH'D	D.J.Z.
DATE	22-6-95
JR No	950112
CT TERMINAL BLOCK RAIL DELETED. VOCAB No SF12739 ADDED.	
M.S.S.	JK

VOCAB No SF12739

22kV PADMOUNT SUBSTATION STROMBERG LV SWITCHGEAR FRAME ARRANGEMENT

REFER MATERIAL LIST

DO NOT SCALE DIMENSIONS IN MILLIMETRES

REFERENCE DRAWINGS

SUBSTATION DEVELOPMENT MGR

14-02-95

22kV PADMOUNT SUBSTATION STROMBERG LV SWITCHGEAR FRAME ARRANGEMENT

DO NOT SCALE DIMENSIONS IN MILLIMETRES

SUBSTATION DEVELOPMENT MGR

14-02-95

©This drawing and the copyright therein are the property of Endeavour Energy and may not be copied, reproduced, distributed, loaned or used without the written consent of Endeavour Energy.

DRAWN

DATE

CH'D

D.J.Z.

31-1-95

D.J.Z.

APPROVED

C.Howat

A2

078412

B

SHEET No 1 OF 1 SHEETS