




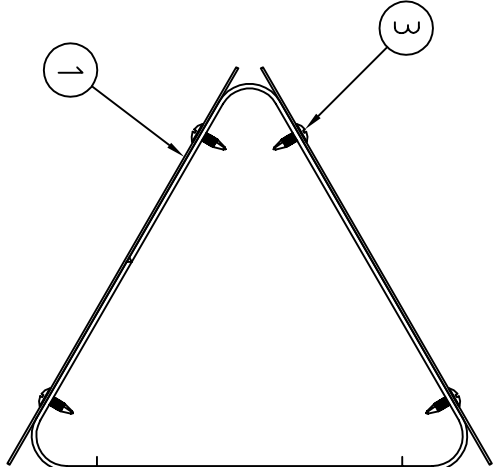

SIGN ASSEMBLY
ARRANGEMENT
SCALE 1:5

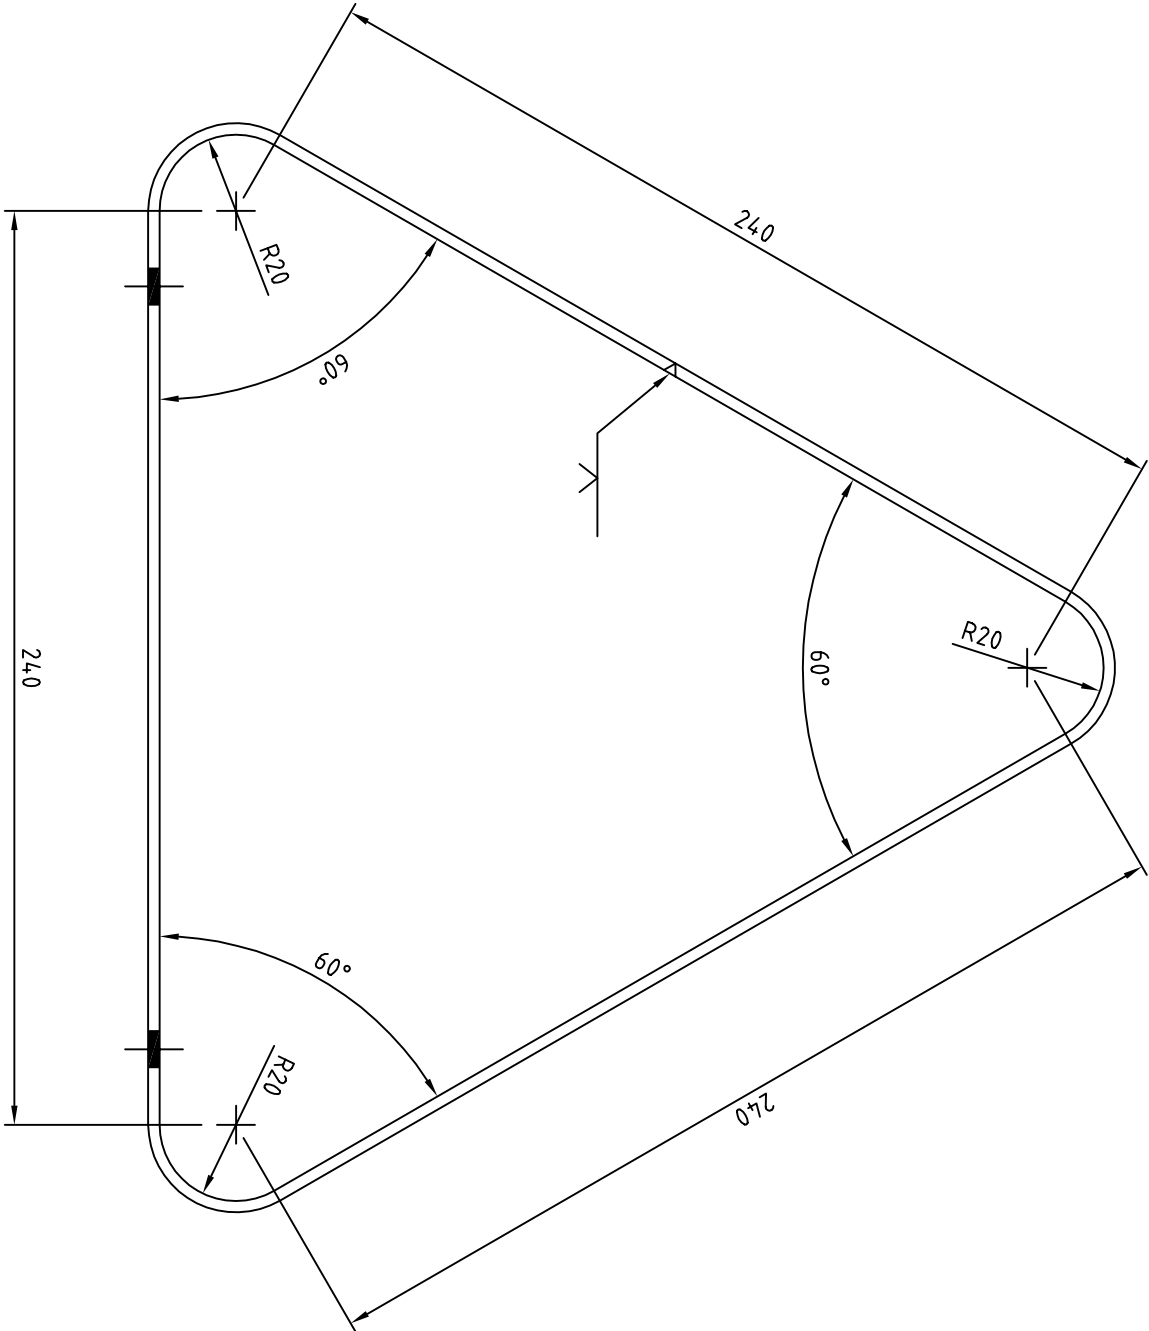

ITEM 2 BEND DETAIL
SCALE 1:2

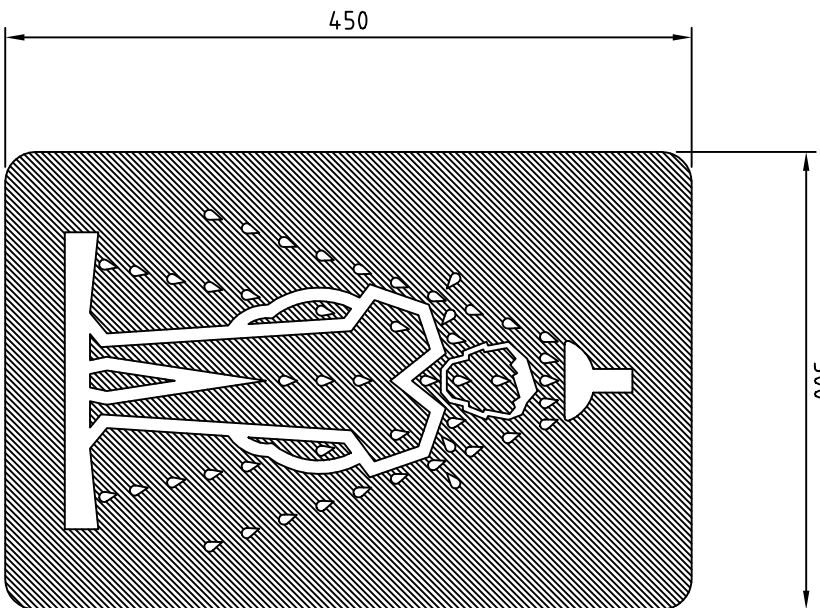


ITEM 1 DETAIL
SCALE 1:5

NOTES

- ALL WELDED CONSTRUCTION TO BE USED THROUGHOUT UNLESS SHOWN OTHERWISE. WELD SYMBOLS COMPLY WITH AS1701 PT.3
- FINISH : ALUMINIUM.

QUANTITIES SHOWN ARE FOR 1 SIGN					
MATERIAL LIST					
ITEM	STOCK CODE	DRAWING	DESCRIPTION	QTY	REMARKS
1	-	-	EMERGENCY SHOWER SIGN - SETON S6773, 300 x 450, METAL	2	
2	-	-	ALUMINIUM FLAT BAR 32 x 3 x 870 LG	2	REF DETAIL
3	-	-	TEK SCREW - PAN HEAD - CLASS 2 8 -18 x 22	8	-
			BLACKWOODS CATALOGUE PART No. 0065 3888		

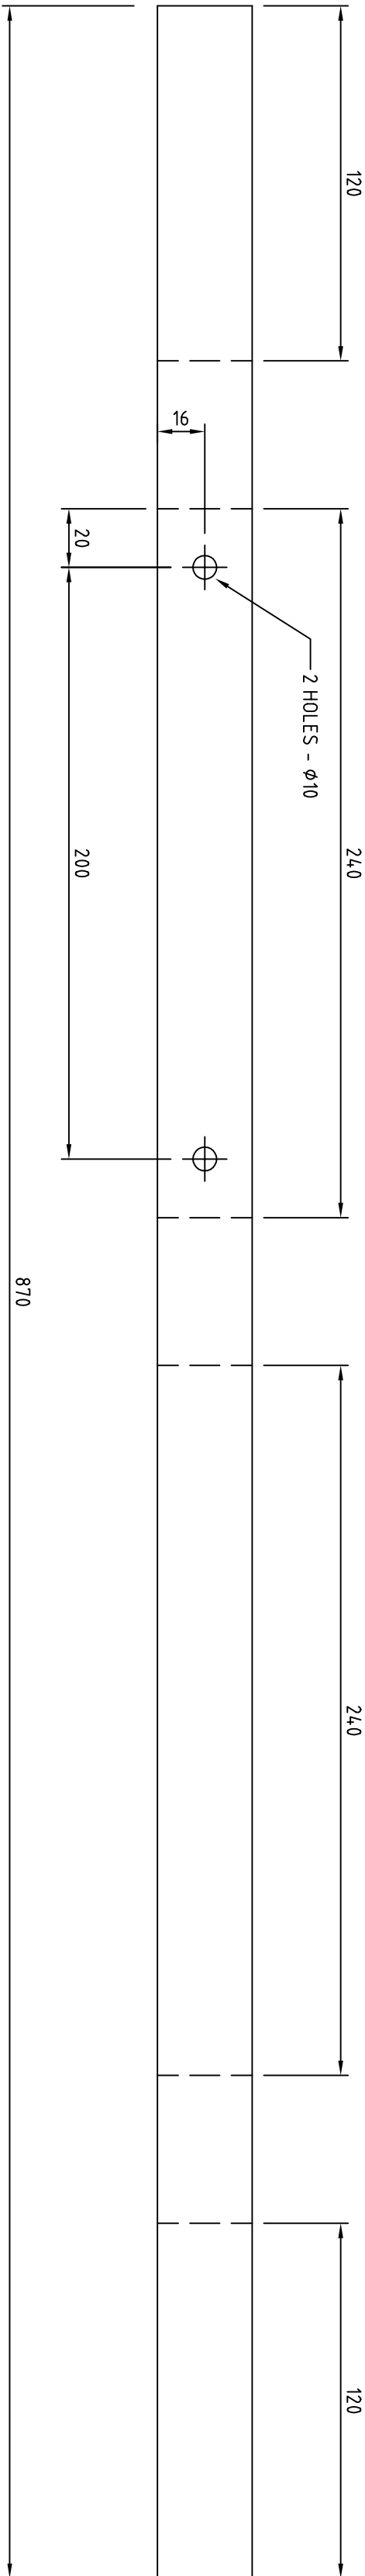

ITEM 2 LAYOUT
DETAIL

SCALE 1:2

This drawing and the copyright therein is the property of Endeavour Energy and may not be copied, reproduced, distributed, loaned or used without the written consent of Endeavour Energy.

ORIGINAL SCALE AS SHOWN

APPROVED

Glen Parry

DRAWN	PJB
DATE	30/09/05
CHD	R.J.H.



DELUGE SHOWER SIGN
WALL MOUNTED
ARRANGEMENT AND DETAIL

DO NOT SCALE
DIMENSIONS IN MILLIMETRES

REFERENCE DRAWINGS

AUTHORISED
D.Avestas/GST

MGR TRANSMISSION CAPITAL PROJECTS 18/10/05

A2	299654	B
SHEET No 1 OF 1 SHEETS		