
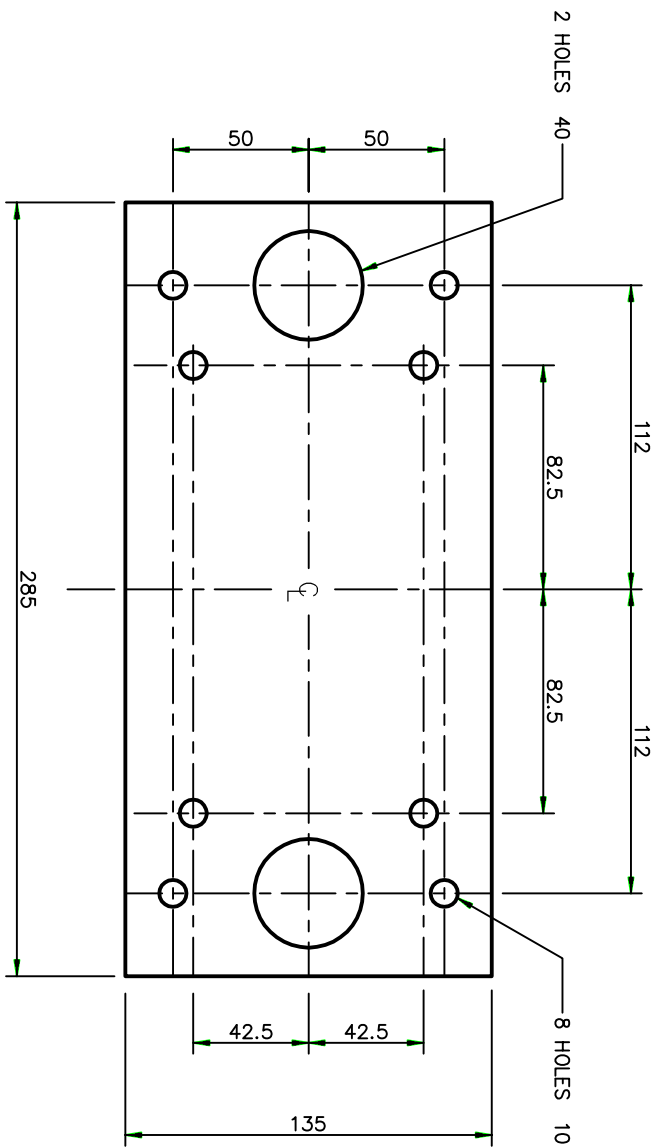
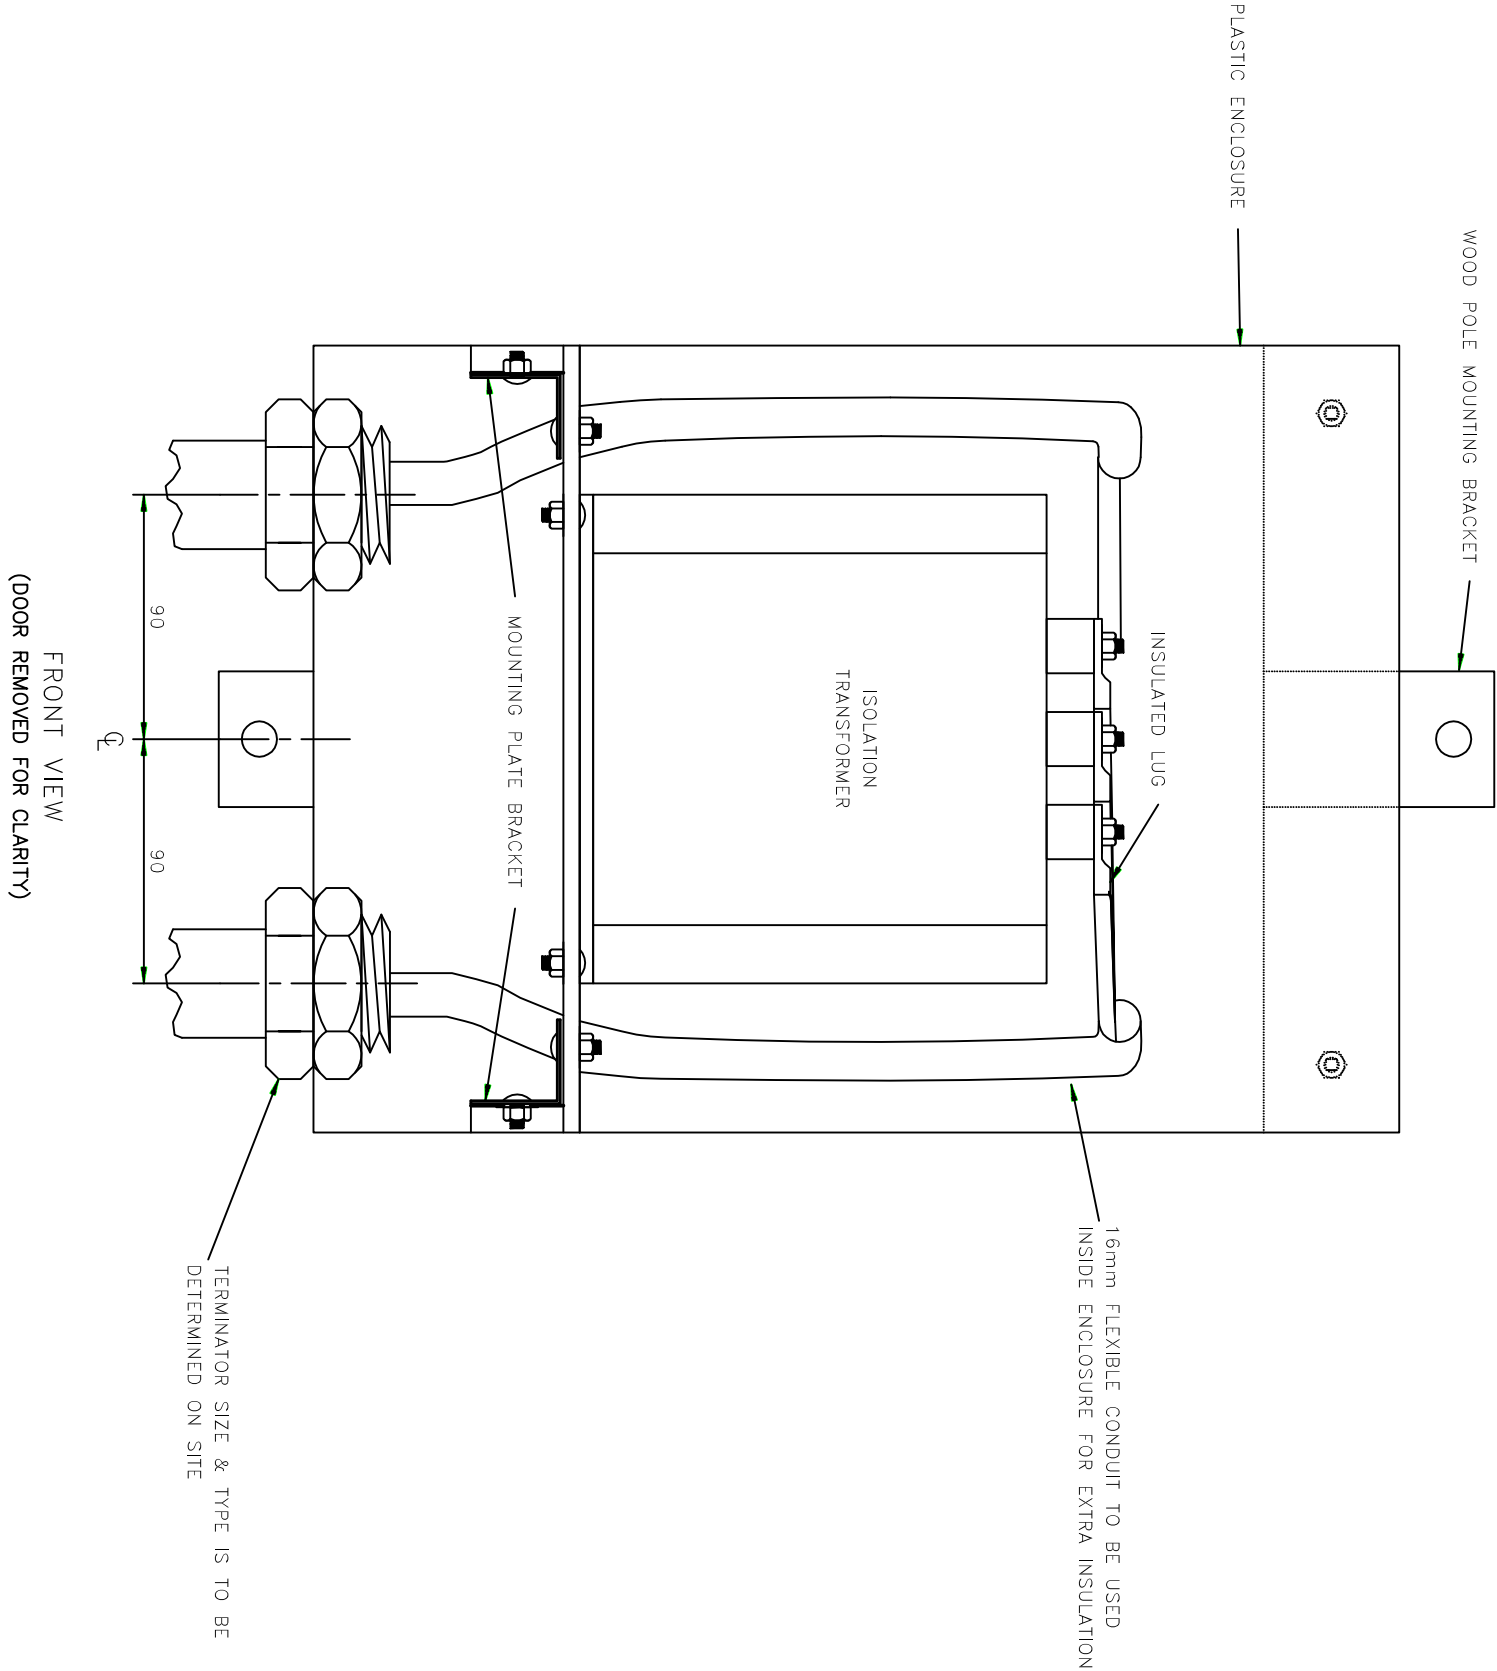


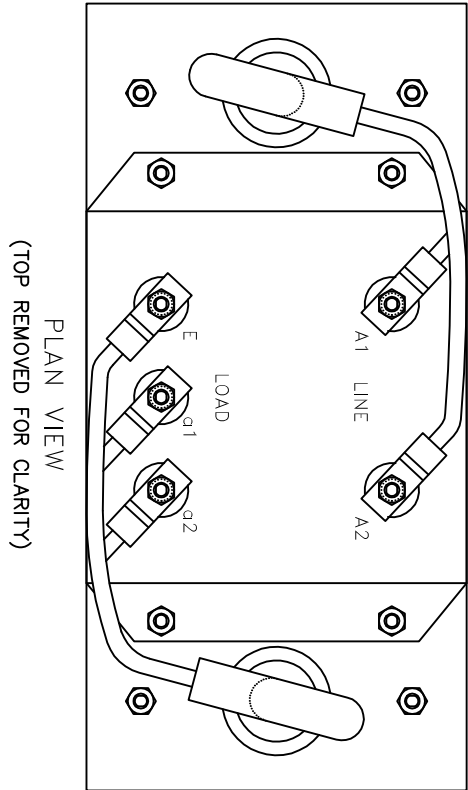

VOCAB NUMBER	REFERENCE DESCRIPTION	MANUFACTURER	MODEL NUMBER	QTY	REMARKS
-	PLASTIC ENCLOSURE (300 x 400 x 200)	RITTAL	KS1434	1	RITTAL PRODUCTS SUPPLIED BY L & B ELECTRICAL COMPONENTS
-	MOUNTING PLATE BRACKET	RITTAL	KS1481	1	
-	CONCRETE POLE MOUNTING BRACKET	RITTAL	SZ2584	1	
-	WOOD POLE MOUNTING BRACKET		DWG NO.77241	2	
-	ISOLATION TRANSFORMER	HANSOM	240V/240V AC	1	INSULATION LEVEL 15/50KV 100VA SINGLE PHASE RESIN CAST
SBI5861	MOUNTING PLATE BAKELITE 6MM	-	-	1	CUT TO SIZE
SL17486	INSULATED CRIMP LUG	-	7/0.67	5	
SBI0681	FIXING BOLTS M8 x 25	-	-	4	
SM11754	NUT M8	-	-	4	
SW10361	WASHER M8	-	-	4	
SW11473	SPRING WASHER M8	-	-	4	

AMENDMENTS	
A	ORIGINAL ISSUE
J R No.	930074
DR'n	WBP
CH'D	WBP
DATE	12-1-94
JR No	930237
ISOLATION TRANSF ROTATED 90 DEG.	
SDM	WBP

					ENCLOSURE WOOD POLE MOUNTING BRACKET	77241
	ORIGINAL NONE	APPROVED C:Howat	DO NOT SCALE		DSA POLE EQUIP EARTHING DETAILS	77198
DRAWN	WBP		DISTRIBUTION SYSTEM AUTOMATION SWITCH		REFERENCE DRAWINGS	
DATE	24-6-93		240V AC SUPPLY		AUTHORISED	
CH'D	WBP		ISOLATION TRANSFORMER HOUSING		ASSIST. C.A.L. ENG.	
LAYOUT & MATERIAL LIST				A1	077165	24-6-93
				SHEET No. 1 OF 1 SHEETS		