



DETAIL X
(ROTATED 90 CLOCKWISE)
SCALE 1:20

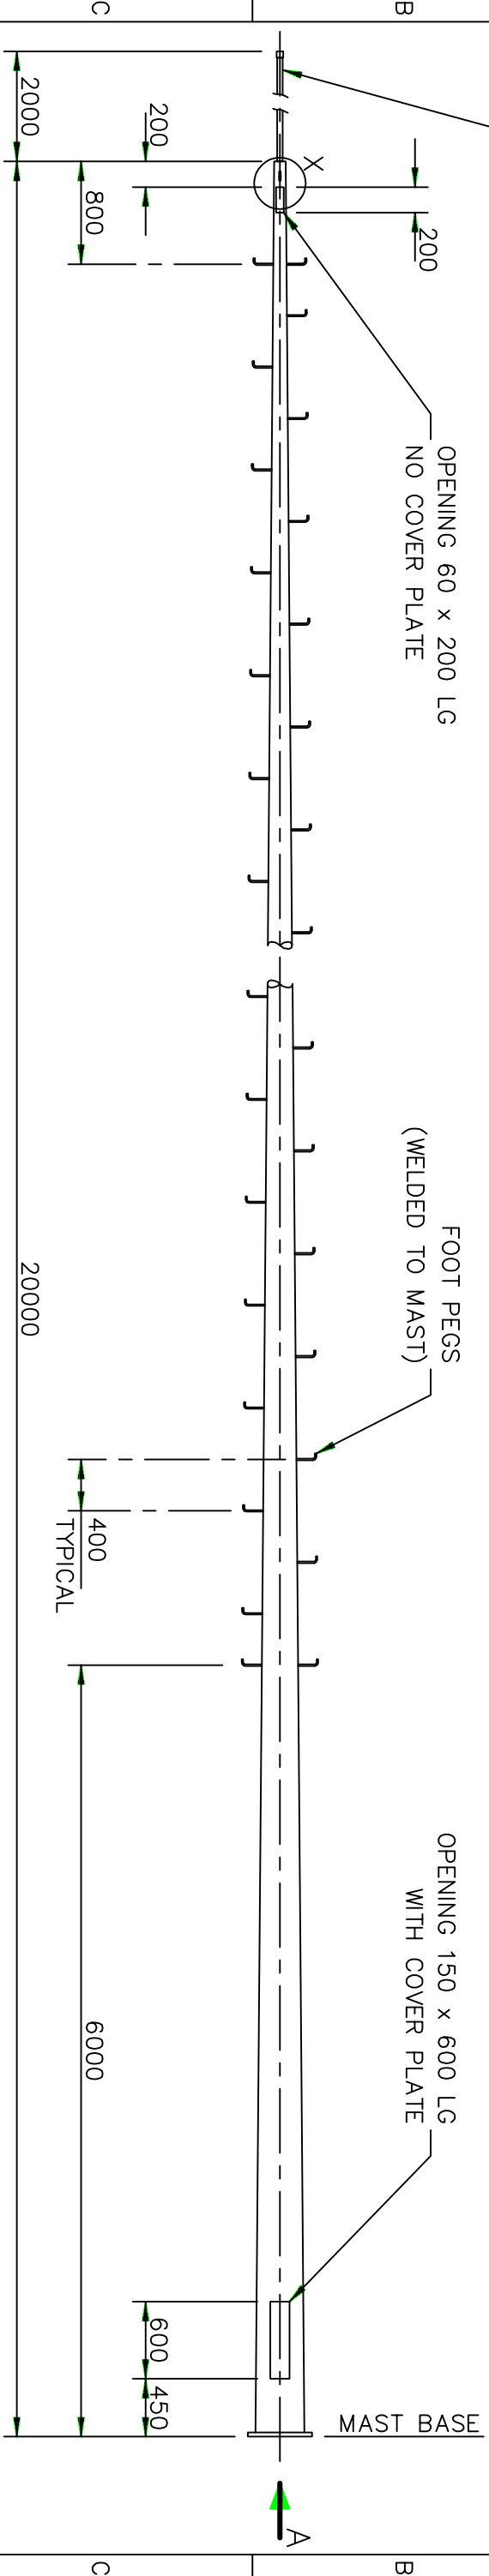


OUTLINE
SCALE 1:50

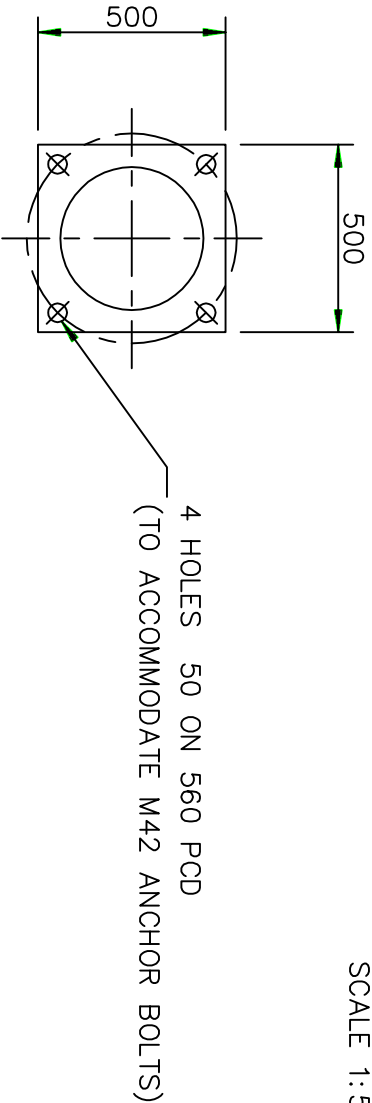

VIEW A
SCALE 1:20

- NOTES
- MAST DESIGN TO CONFORM TO:
AS 1170 PART 2-1989 --- WIND LOADS (REGION A2 & A3; TERRAIN CATEGORY 2)
AS 4100-1990 --- STEEL STRUCTURES
AS 1538-1988 --- COLD-FORMED STRUCTURES
AS 1554 PART 1-1991 --- WELDING OF STEEL STRUCTURES
AS 1650-1989 --- HOT DIPPED GALVANISED COATINGS ON FERROUS ARTICLES
 - MAX. TOP LOAD 200kg.
 - MAX. SAIL AREA 2.0m²
 - INDOOR RADIO CUBICLE TO MAST CONSTRUCTION DETAILS REFER DRG 078079.

©This drawing and the copyright therein is the property of Endeavour Energy and may not be copied, reproduced, distributed, loaned or used without the written consent of Endeavour Energy.

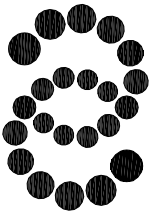

Endeavour
Energy

MAST INSTALLATION DETAIL		076369
FOOTING DETAIL		073383
REFERENCE DRAWINGS		
DO NOT SCALE DIMENSIONS IN MILLIMETRES	AUTHORISED	
	J.Allen/JLH	
	ASSIST. G.M. ENG.	

ANTENNA MAST

20m

OUTLINE

AMENDMENTS	
A	ORIGINAL ISSUE
J R No.	930027
DR'N	R.M.M
CH'D	R.M.M
DATE	21-9-94
JR No	940092
NOTE 4 ADDED.	
M.COMM	CFJB

ORIGINAL SCALE SHOWN		APPROVED	
AS SHOWN		J.L.Hilliard	
DRAWN	RJH		
DATE	22-2-93		
CHD	RJH	INDEX REF	P009D

A3

076430

B

SHEET No 1 OF 1 SHEETS