


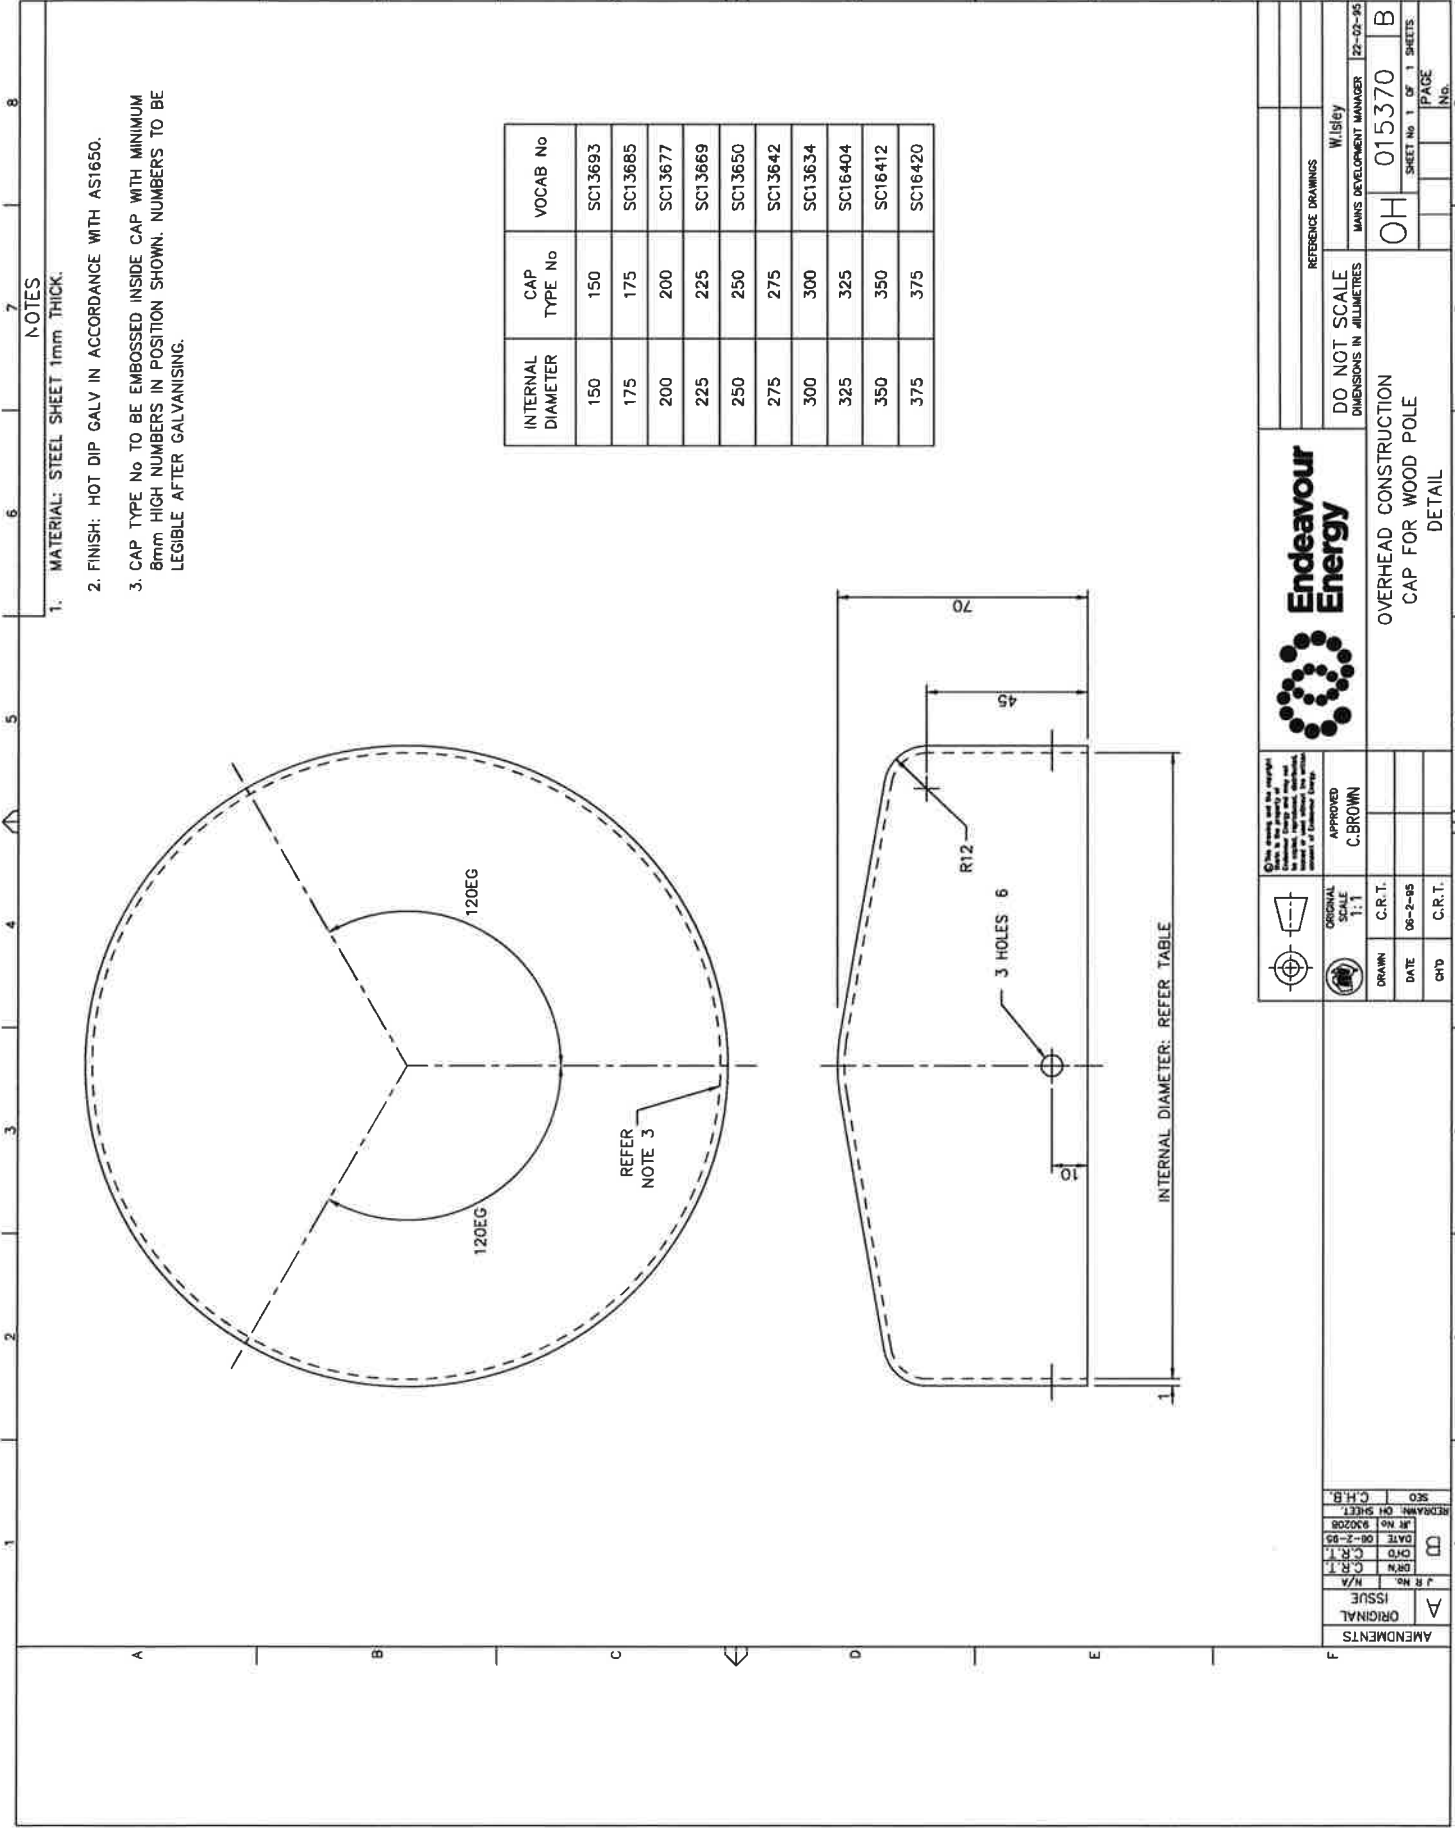

1	2	3	4	5	6	7	8
---	---	---	---	---	---	---	---

NOTES							
1. MATERIAL: STEEL SHEET 1mm THICK.							
2. FINISH: HOT DIP GALV IN ACCORDANCE WITH AS1650.							
3. CAP TYPE No TO BE EMBOSSED INSIDE CAP WITH MINIMUM 8mm HIGH NUMBERS IN POSITION SHOWN. NUMBERS TO BE LEGIBLE AFTER GALVANISING.							

INTERNAL DIAMETER	CAP TYPE No	VOCAB No
150	150	SC13693
175	175	SC13685
200	200	SC13677
225	225	SC13669
250	250	SC13650
275	275	SC13642
300	300	SC13634
325	325	SC16404
350	350	SC16412
375	375	SC16420

OVERHEAD CONSTRUCTION
CAP FOR WOOD POLE
DETAIL

DO NOT SCALE
DIMENSIONS IN MILLIMETRES

W. Isley
MAN'S DEVELOPMENT MANAGER
22-12-95

OH 015370 B
SHEET No 1 OF 1 SHEETS
PAGE No. 8

APPROVED
C. BROWN

ORIGINAL
SCALE
1:1

DRAWN
C.R.T.

DATE
06-2-95

C.R.T.

AMENDMENTS

ORIGINAL
ISSUE

DRN No. N/A

DATE 06-2-95

DATE 06-2-95

DATE 06-2-95

CH.B.

CH.B.

CH.B.

CH.B.