


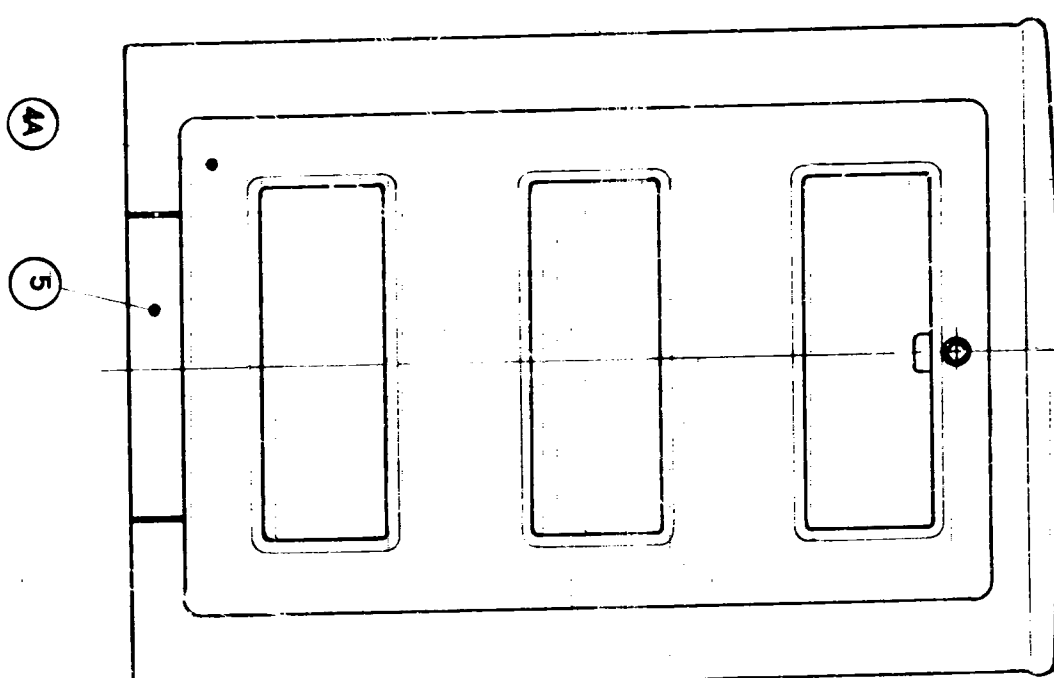
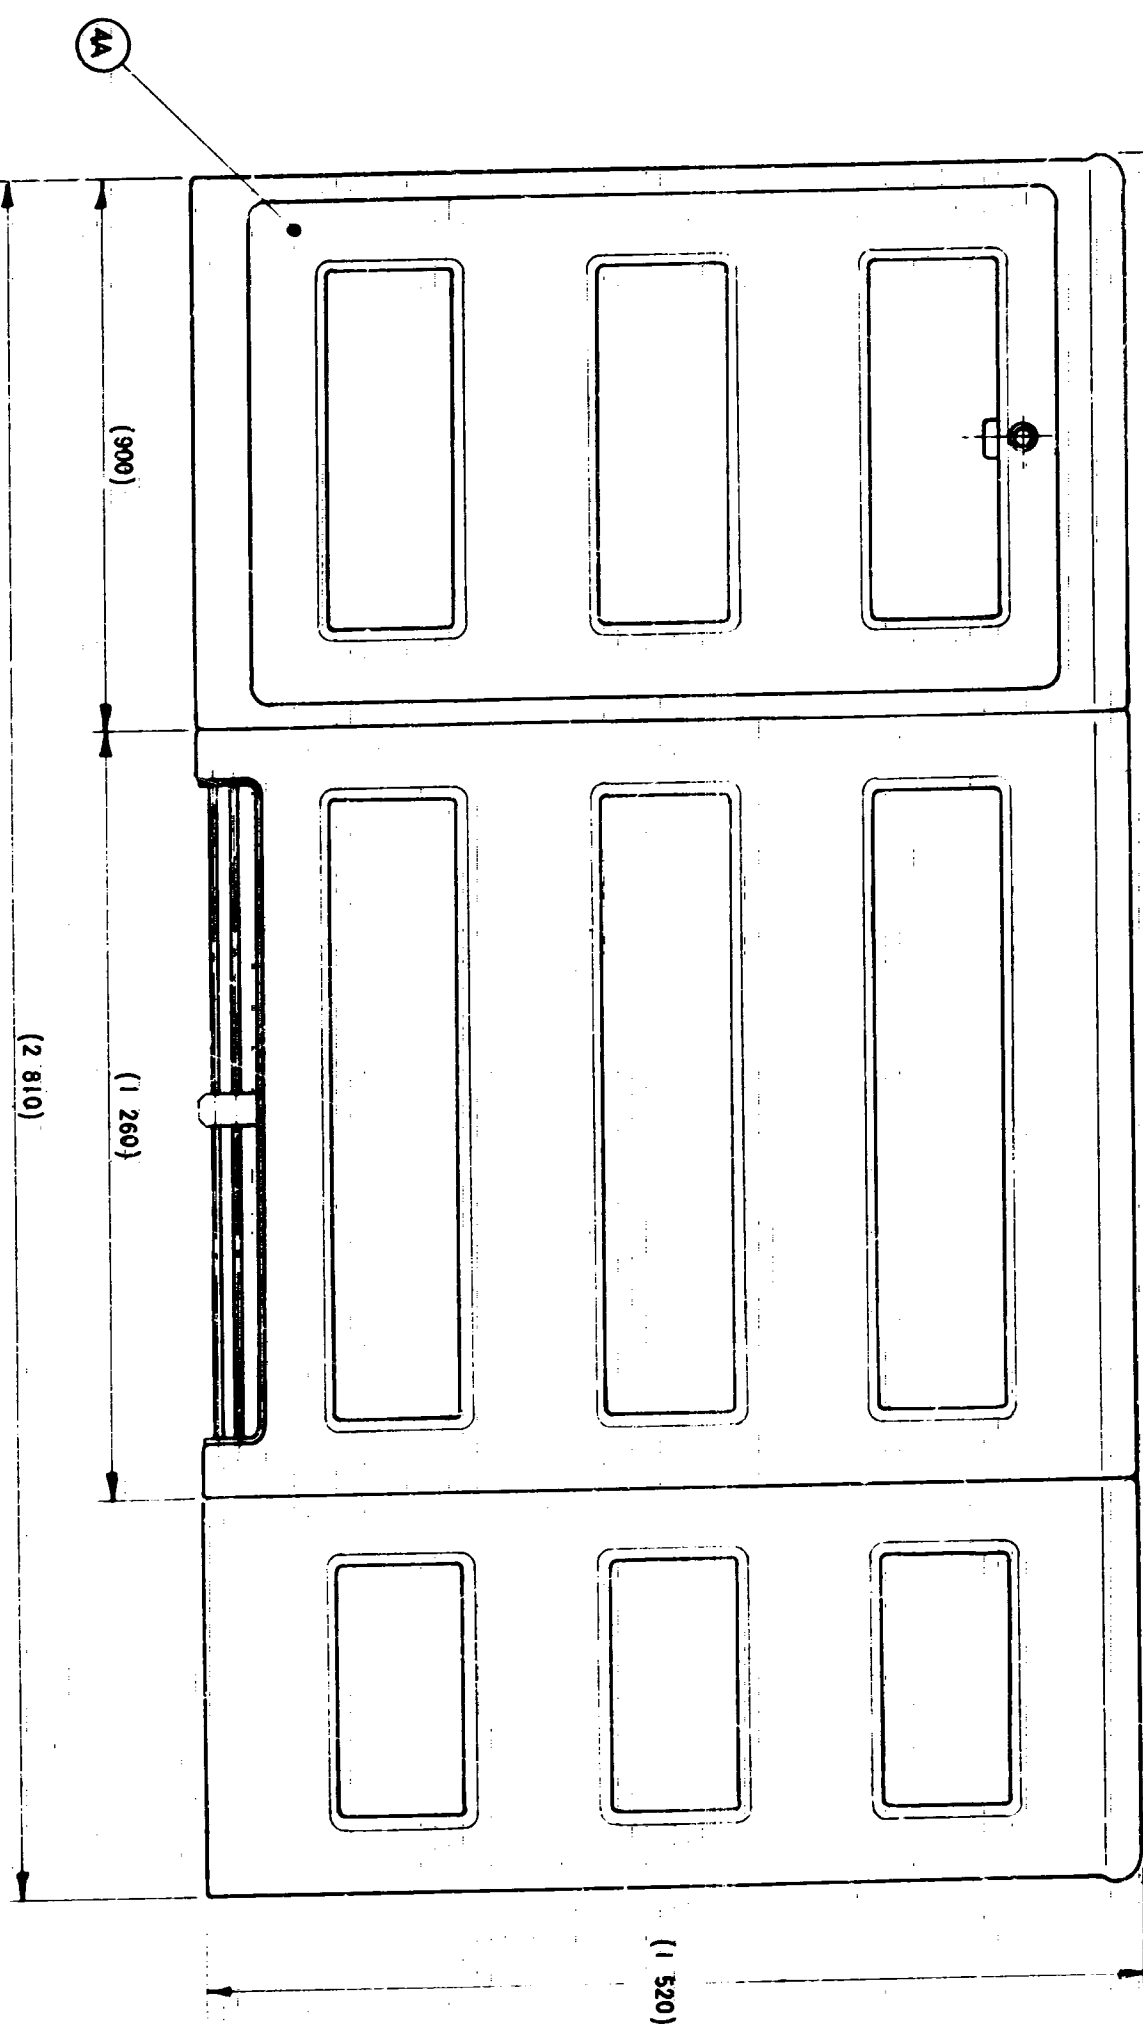


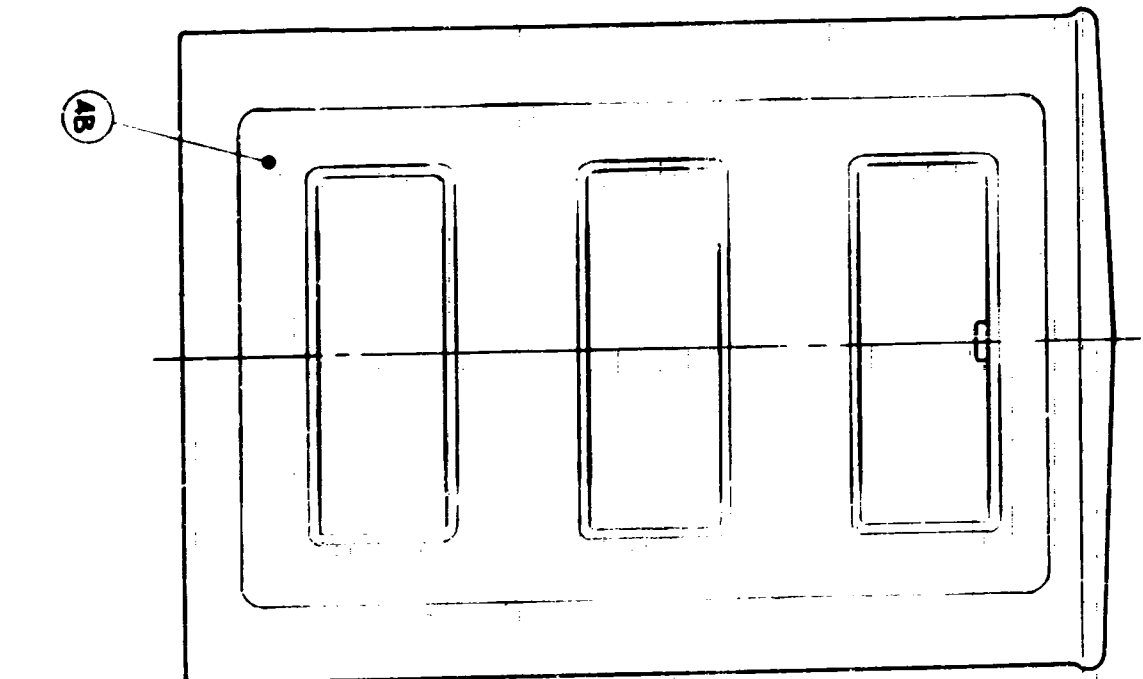

- NOTES
- THIS DRAWING TO BE USED IN CONJUNCTION WITH THE PROSPECT COUNTY COUNCIL SUBSTATION PROCUREMENTS SPECIFICATION No 301 "MANUFACTURE OF FIBREGLASS CUBICLES".
 - THE SIDE VIEW NOT DRAWN IS A MIRROR IMAGE OF VIEW SHOWN.
 - FINISH IN ACCORDANCE WITH SUBSTATION PROCUREMENTS SPECIFICATION No 300 "FIBREGLASS REINFORCED POLYESTER RESIN". OUTSIDE - "LIGHT OLIVE GREEN" (AS1185 - 1968 No 278) COLOURED GELCOAT. INSIDE - "THE INSIDE SURFACE & EDGES OF ALL FIBREGLASS COMPONENTS TO BE FINISHED WITH A WHITE GELCOAT LAYDOWN SHOWING ANTI-CONDENSATION COATING.

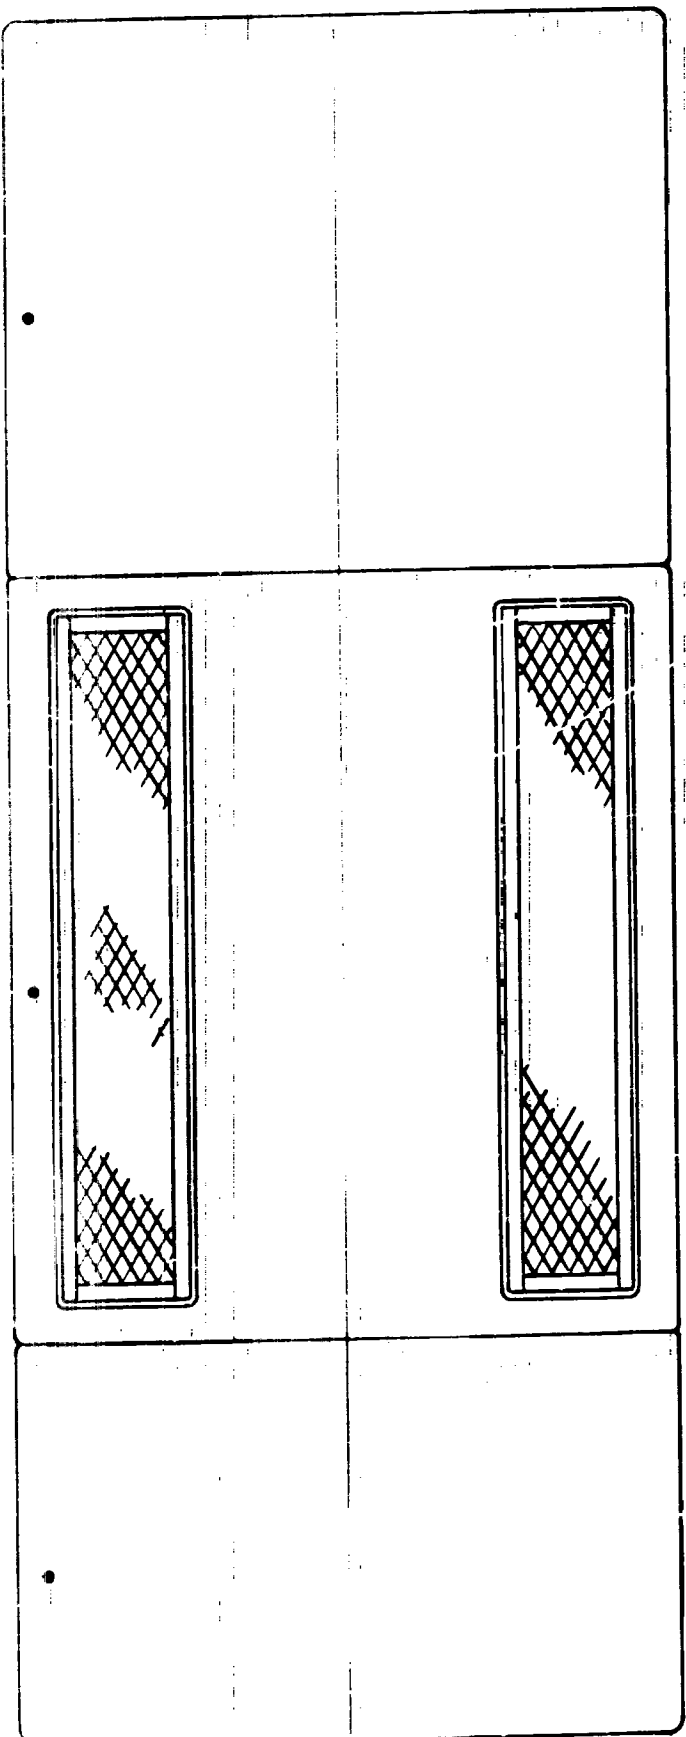

ITEM	DESCRIPTION	QTY	REMARKS
1	LOW VOLTAGE COMPARTMENT	1	
2	TRANSFORMER COMPARTMENT	1	
3	HIGH VOLTAGE COMPARTMENT	1	REFER DETAIL DRAWINGS
4A	DOOR WITH SPRING LOADED TOWER BOLT	3	
5	REMOVABLE BOTTOM MULLION	1	
6	NUT STEEL HEX GALV M10x1.5	16	
7	WASHER STEEL PLAT ROUND GALV 10	16	
8	WASHER STEEL SPRING GALV 10	16	

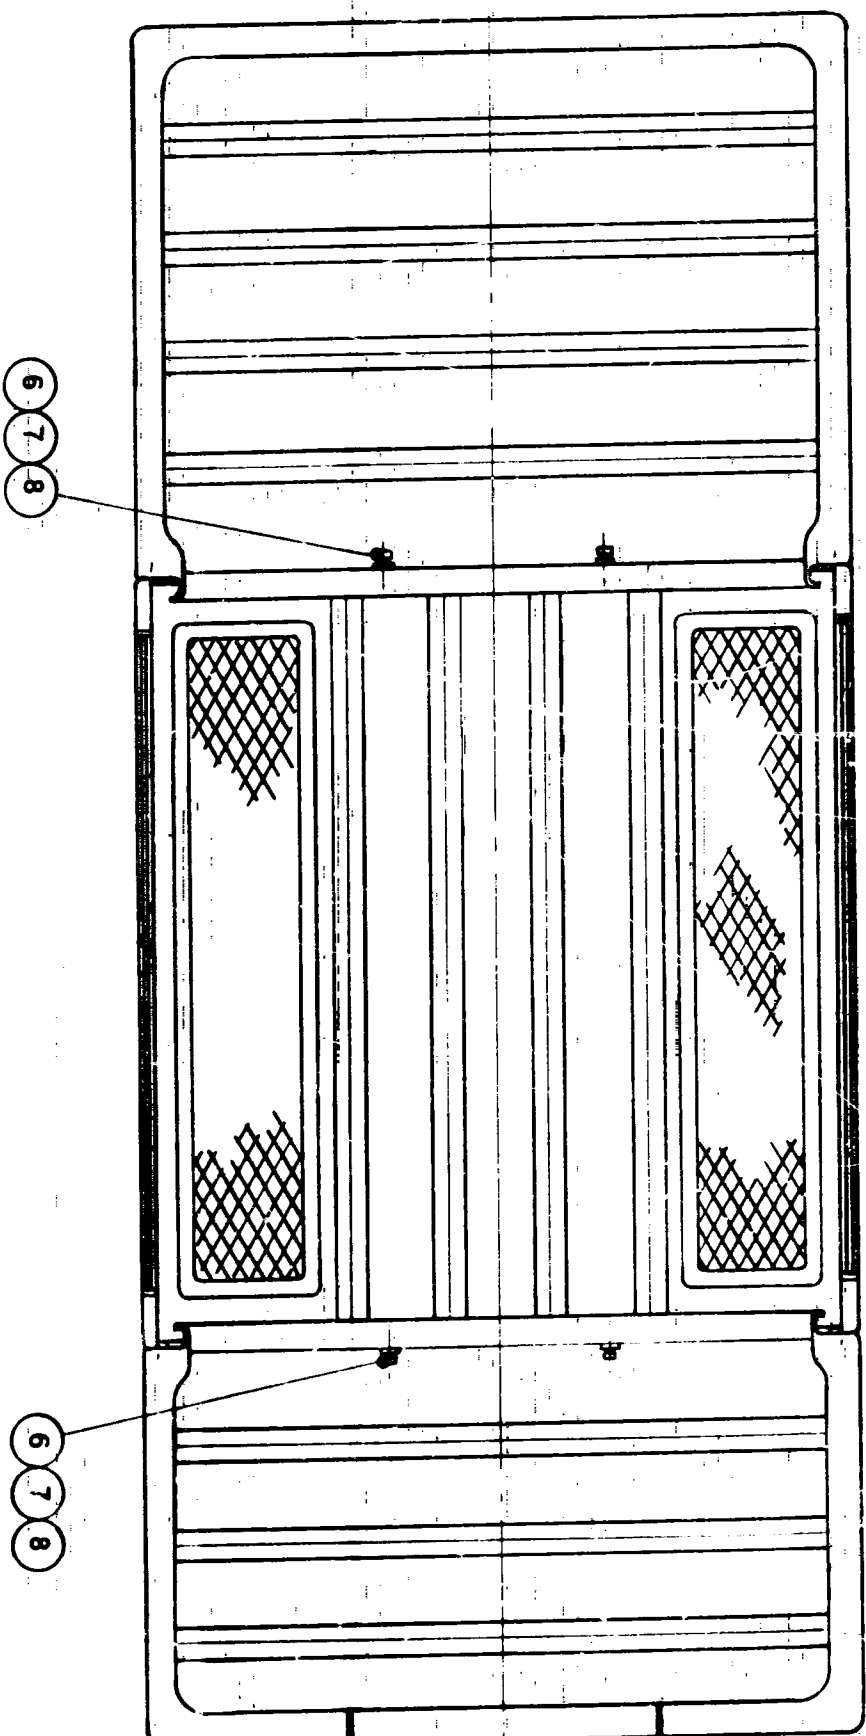

DIMENSIONS IN MILLIMETRES

REMOVABLE BOTTOM MULLION	04A335
STEELWORK DETAILING	04A271
DOOR WITH SPRING LOADED TOWER BOLT	04A244
DOOR WITH LOCK CYLINDER	04A270
LOW VOLTAGE COMPARTMENT	04A250
HIGH VOLTAGE COMPARTMENT	04A250
TRANSFORMER COMPARTMENT	04A257

REFERENCE DRAWINGS

(A410)

A1 ENDMENTS	
A	ORIGINAL PRINT ISSUE
B	DOOR ADDED TO END OF L.V. COMP. PARTMENT.
M.S.D.	

PROSPECT COUNTY COUNCIL	
PADMOUNT SUBSTATION	
FIBREGLASS CUBICLE SIZE 6	
ARRANGEMENT	
SCALE 1:10	APPROVED
DRWN SGR	CHIEF ELECT ENG
CHKD B	DATE 24-11-79
OFF INCH 1/8	SHEET NO
OF SHEETS	