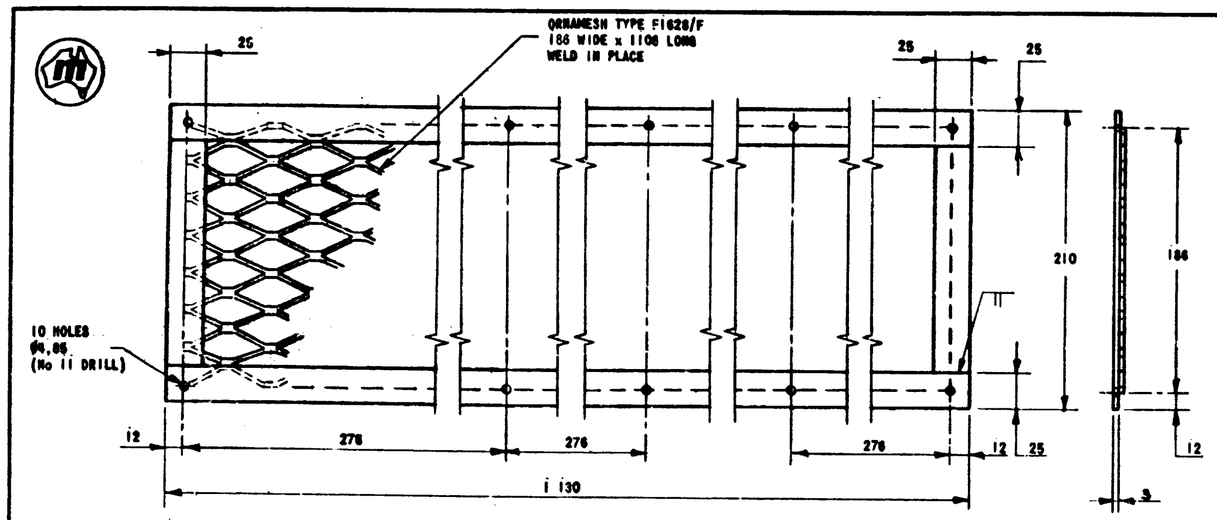

TRANSFORMER COMPARTMENT VENT DETAILS
ITEM 3 DRG No 844267 [illegible]
QTY: 2 OFF
SCALE: 1:2.5

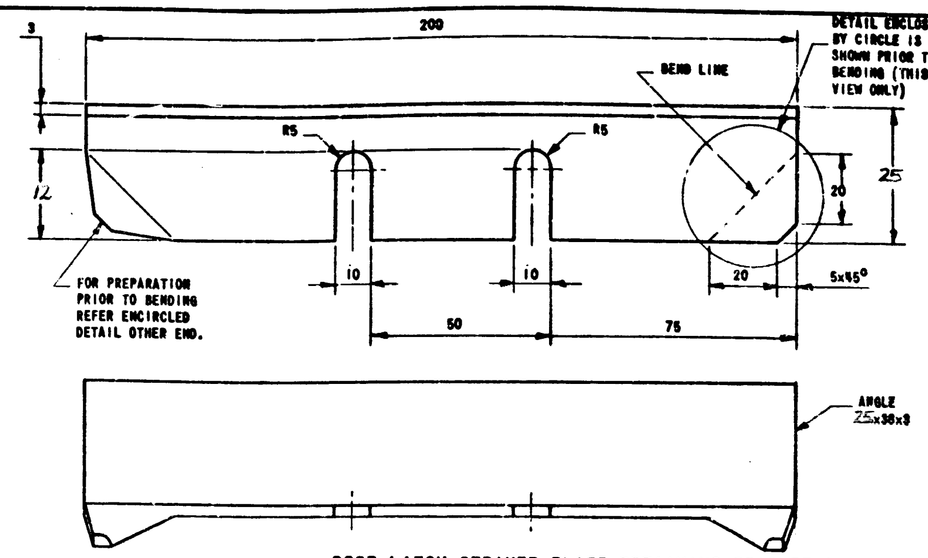

DOOR LATCH STRIKER PLATE RETAINING BRACKET DETAILS
ITEM 9 DRG No 76842
QTY: 6 OFF

NOTES

1. ALL MATERIAL TO BE STEEL EXCEPT WHERE OTHERWISE SHOWN.
2. ALL ITEMS TO BE HOT DIP GALVANISED AFTER FABRICATION.
3. QUANTITY OF ITEMS SHOWN IS SUFFICIENT FOR 1 COMPLETE CUBICLE ONLY.
4. WELD SYMBOLS COMPLY WITH AS 1101, PART 3.

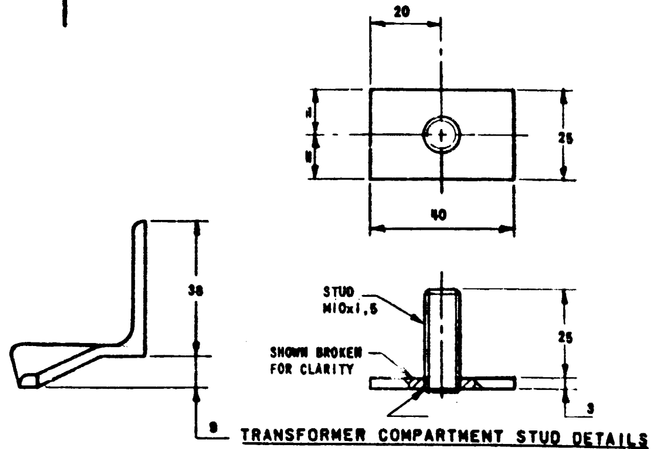

TRANSFORMER COMPARTMENT STUD DETAILS
ITEM 4 DRG No 844267 [illegible]
QTY: 16 OFF

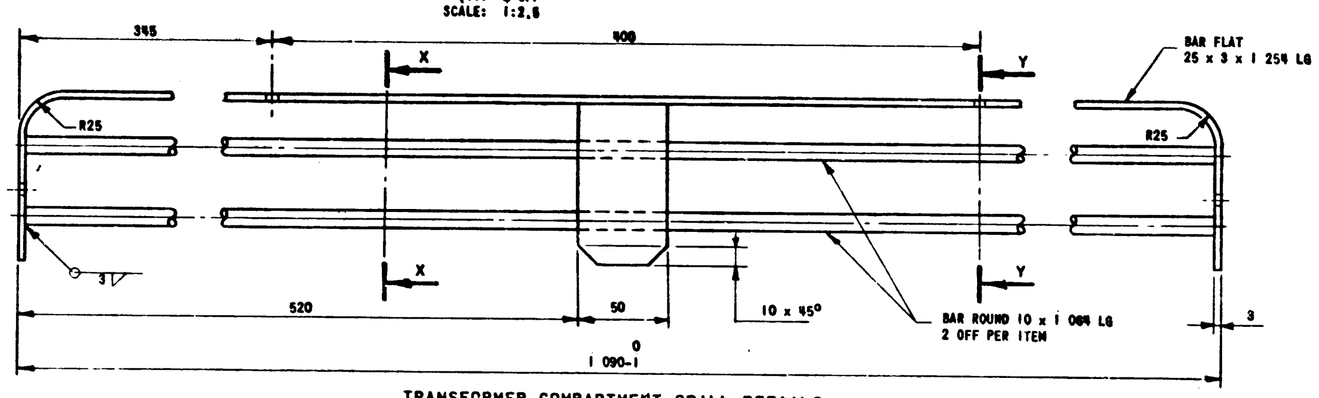

TRANSFORMER COMPARTMENT GRILL DETAILS
ITEM 2 DRG No 844267 [illegible]
QTY: 2 OFF
SCALE: 1:2

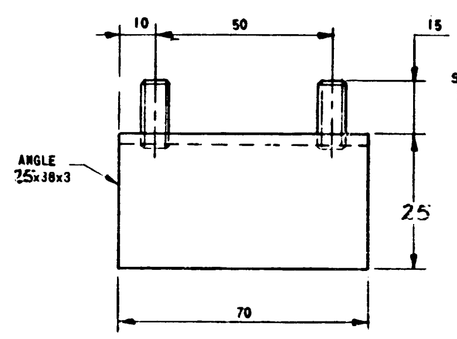

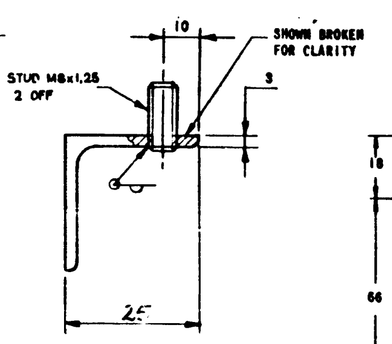

DOOR LATCH STRIKER PLATE DETAILS
ITEM 8 DRG No 76842
QTY: 6 OFF

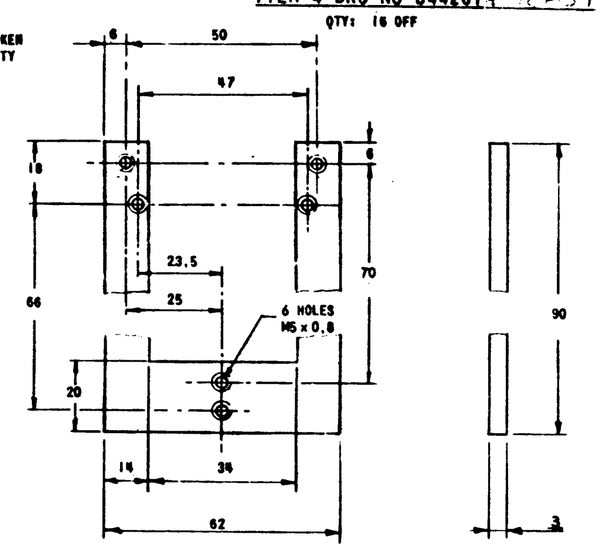

DOOR BACKSET CASE RETAINING PLATE DETAILS
ITEM 10 DRG No 844270 [illegible]
QTY: 6 OFF

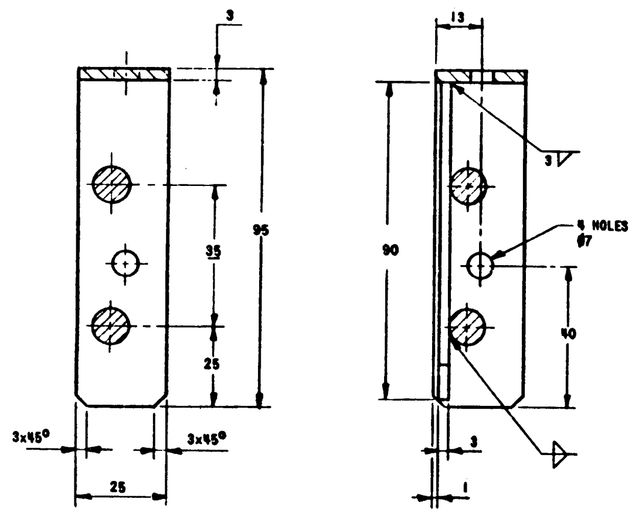

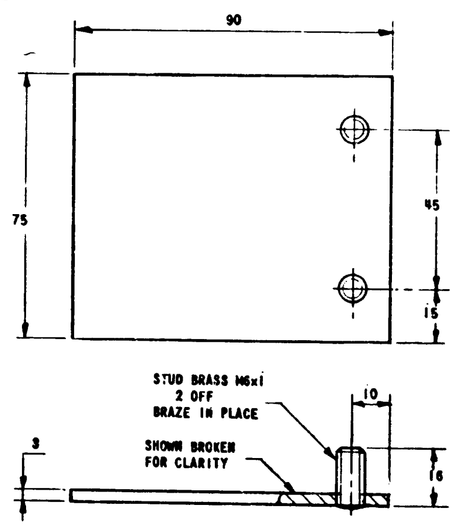

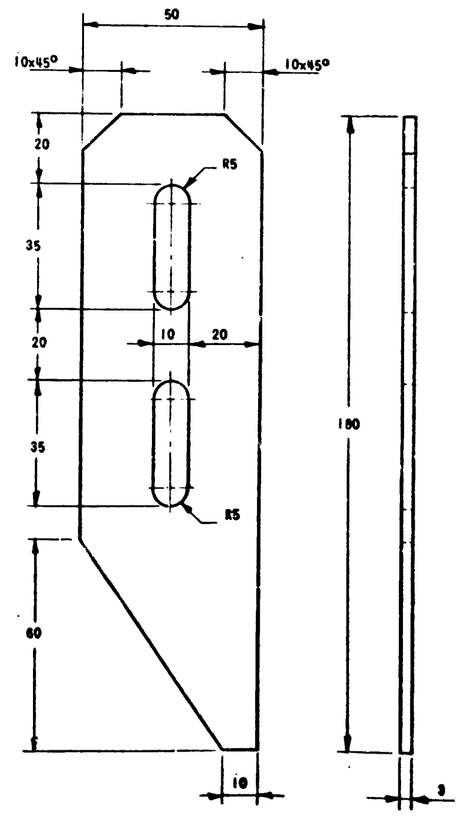

DOOR LOWER SECURITY PLATE DETAILS
ITEM 6 DRG No 844276 & 76843
QTY: 2 OFF

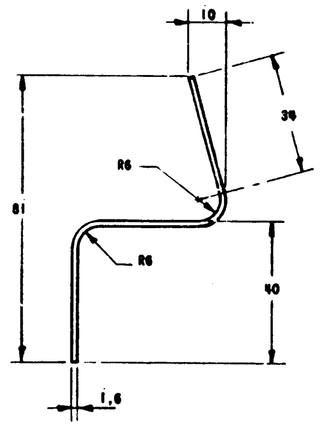

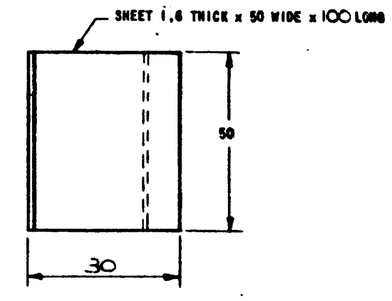

DOOR RUBBING PLATE DETAILS
ITEM 7 DRG No 76842
QTY: 12 OFF

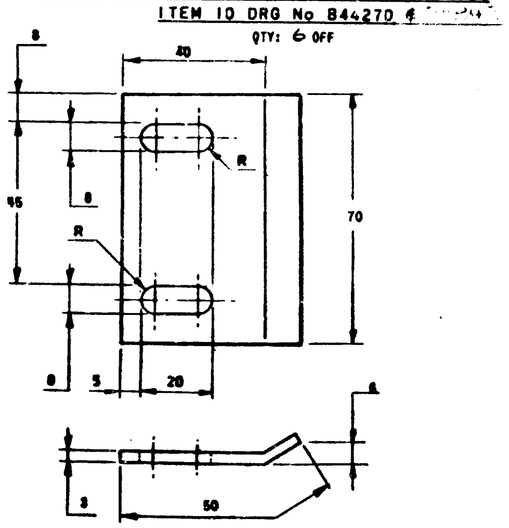

BOTTOM MULLION CLAMP PLATE DETAILS
ITEM 4 DRG No 044338
QTY: 4 OFF

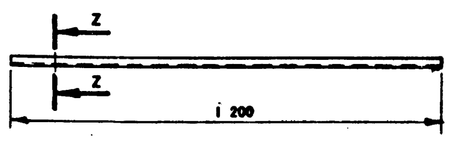

TRANSFORMER COMPARTMENT ANGLE DETAILS
ITEM 5 DRG No 844267 [illegible]
QTY: 6 OFF
SCALE: 1:10

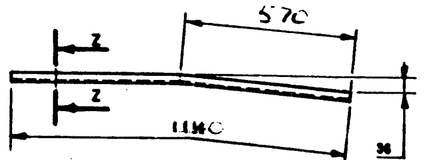

HIGH & LOW VOLTAGE COMPARTMENT ANGLE DETAILS
ITEM 2 DRGS No 76840 & 76841
QTY: 8 OFF
SCALE: 1:10

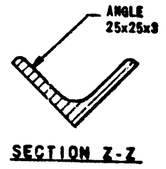

DIMENSIONS IN MILLIMETRES

ASSEMBLY	ORIGINAL ISSUE	A			
OFFICER	INITIALS	OFFICER	INITIALS	PROSPECT COUNTY COUNCIL	SCALE 1:1 OR AS SHOWN
S.O. ENG.		CONS. ENG.		PADMOUNT SUBSTATION	APPROVED
PLAN ENG.		M. & P. ENG.		FIBREGLASS 22kV & 11kV SIZE 5	DRAWN SGP
SUB. ENG.	TP	MANG ENG.		CUBICLE STEELWORK DETAILS	CHKD
DIST. ENG.		DESIGNED			OPR. IN CH.

REFERENCE DRAWINGS A4(D)

CHIEF ELECT. ENG. [signature] DATE 12-12-75

B 44271 A

SHEET No B C D OF SHEETS