

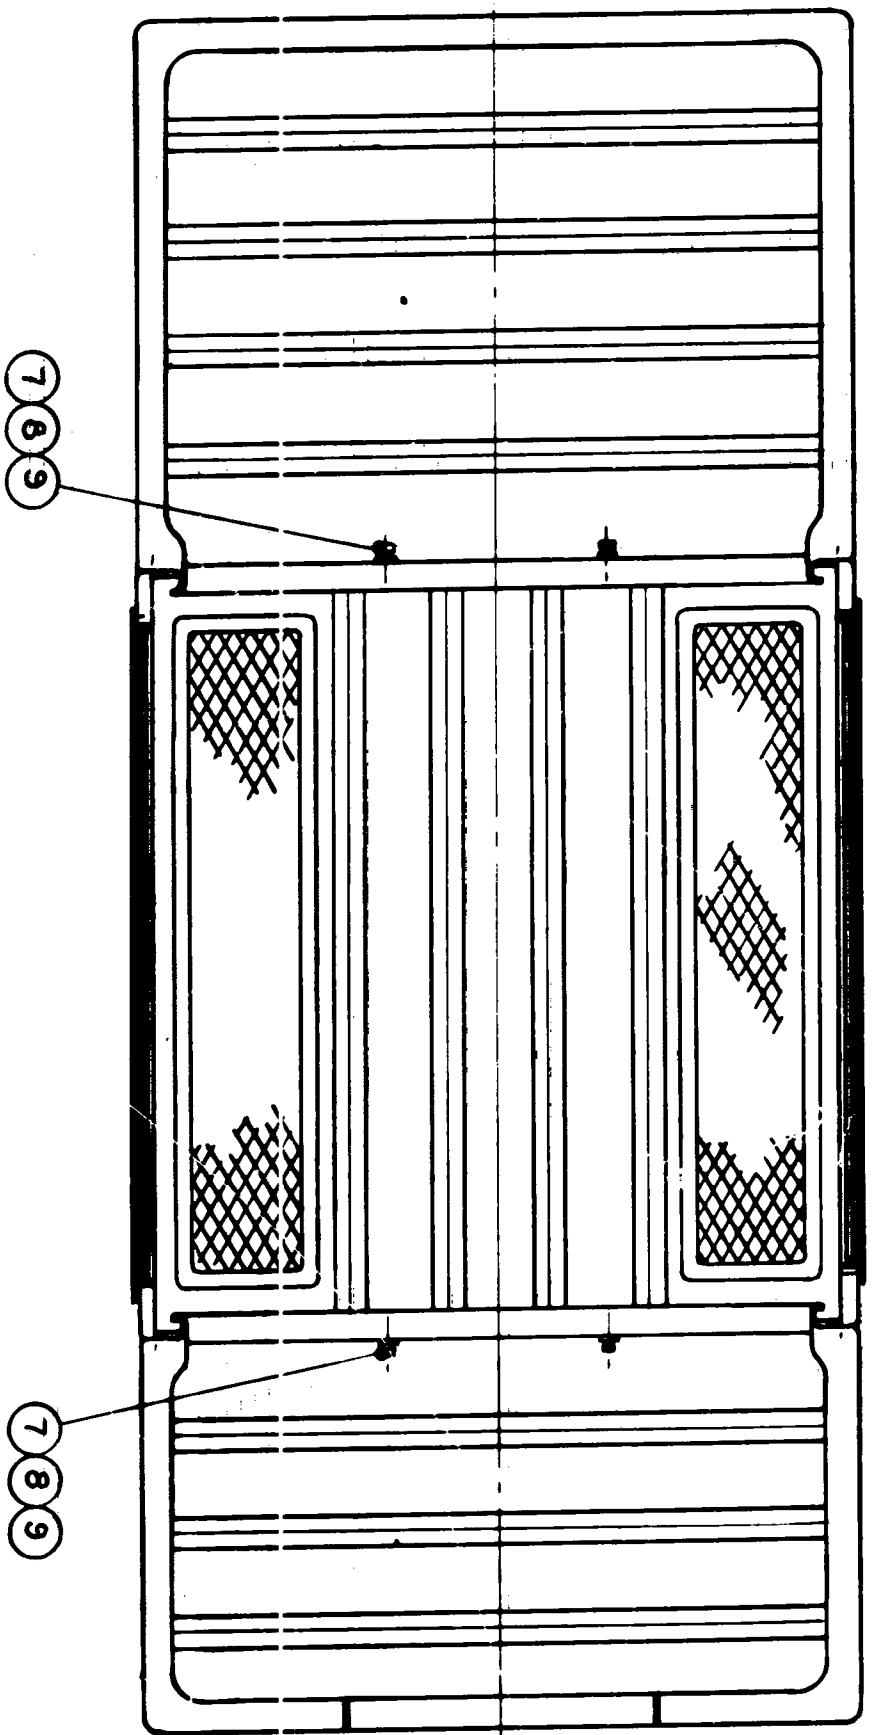
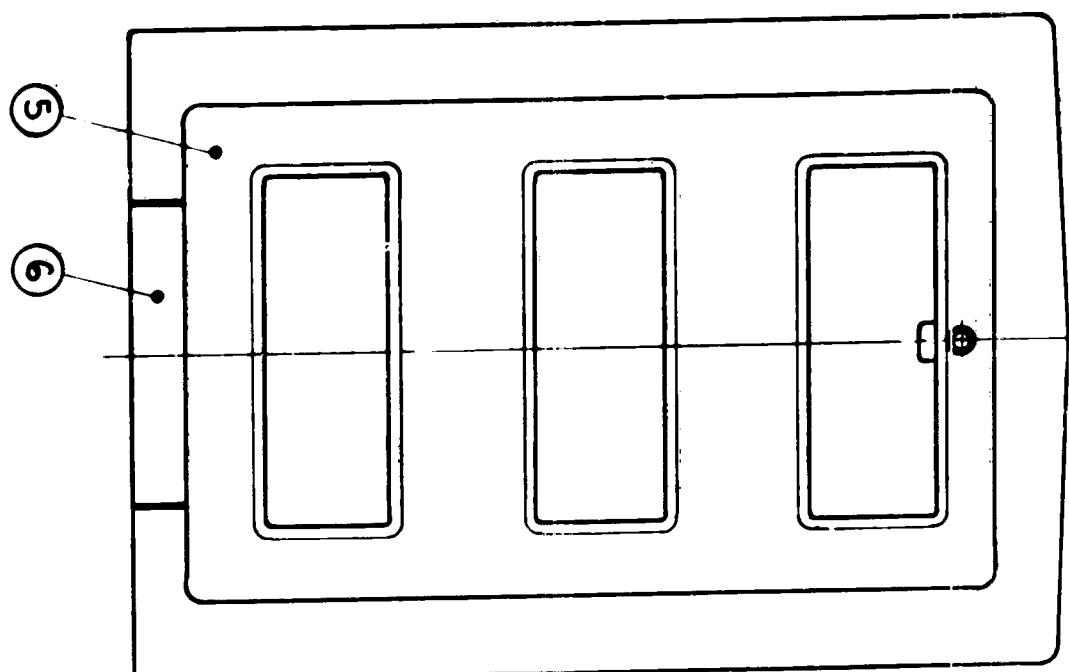
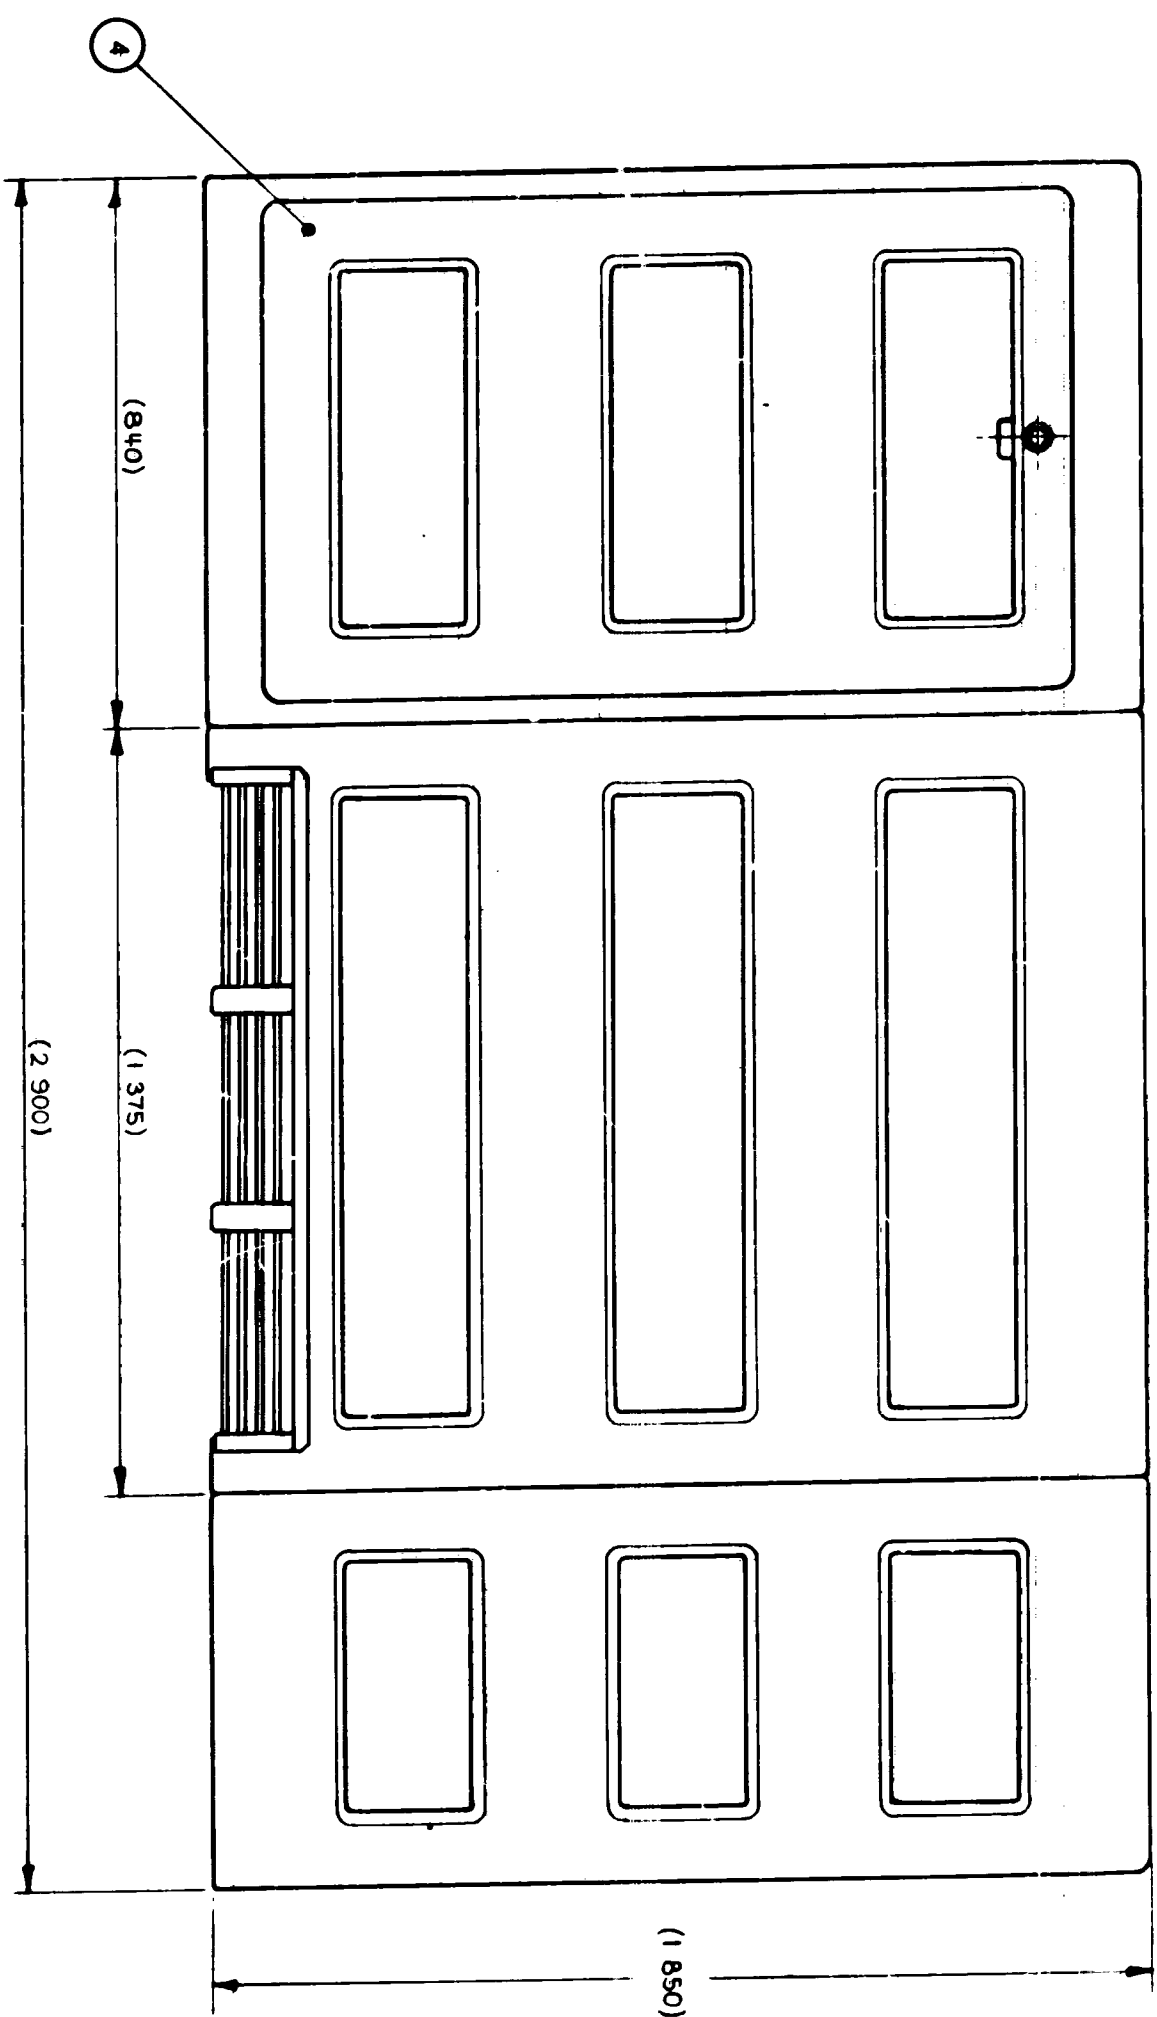


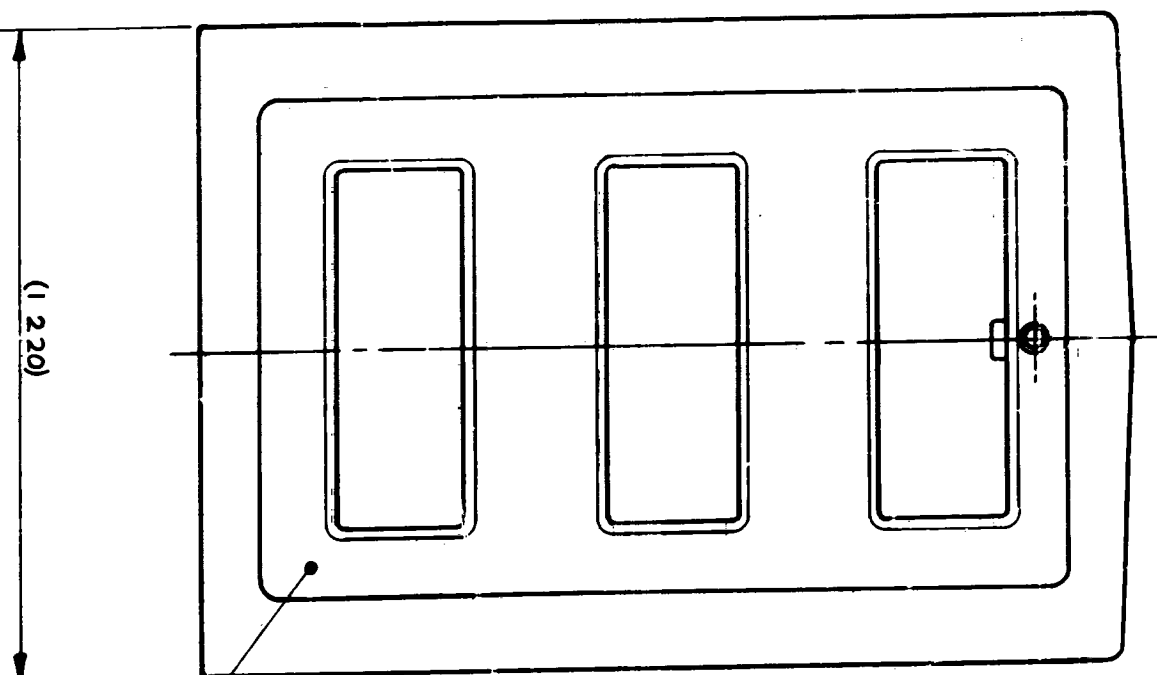

NOTES

- THIS DRAWING TO BE USED IN CONJUNCTION WITH THE PROSPECT COUNTY COUNCIL SUBSTATION COMPONENTS SPECIFICATION AND THE MANUFACTURE OF FIBREGLASS CHIMNELS.
- THE SIDE VIEW NOT DRAWN IS A MIRROR IMAGE OF VIEW SHOWN.
- FINISH IN ACCORDANCE WITH SUBSTATION COMPONENTS SPECIFICATION NO. 300 "FIBREGLASS REINFORCED POLYESTER RESIN", DULUX - LIGHT OLIVE GREEN (AS185-1988) AND 20% COLOUR MATCH TO THE INSIDE SURFACE A FINISH OF ALL FIBREGLASS COMPONENTS TO BE FINISHED WITH A WHITE PIGMENTED SELF-EXTINGUISHING ANTICONDENSATION COATING.

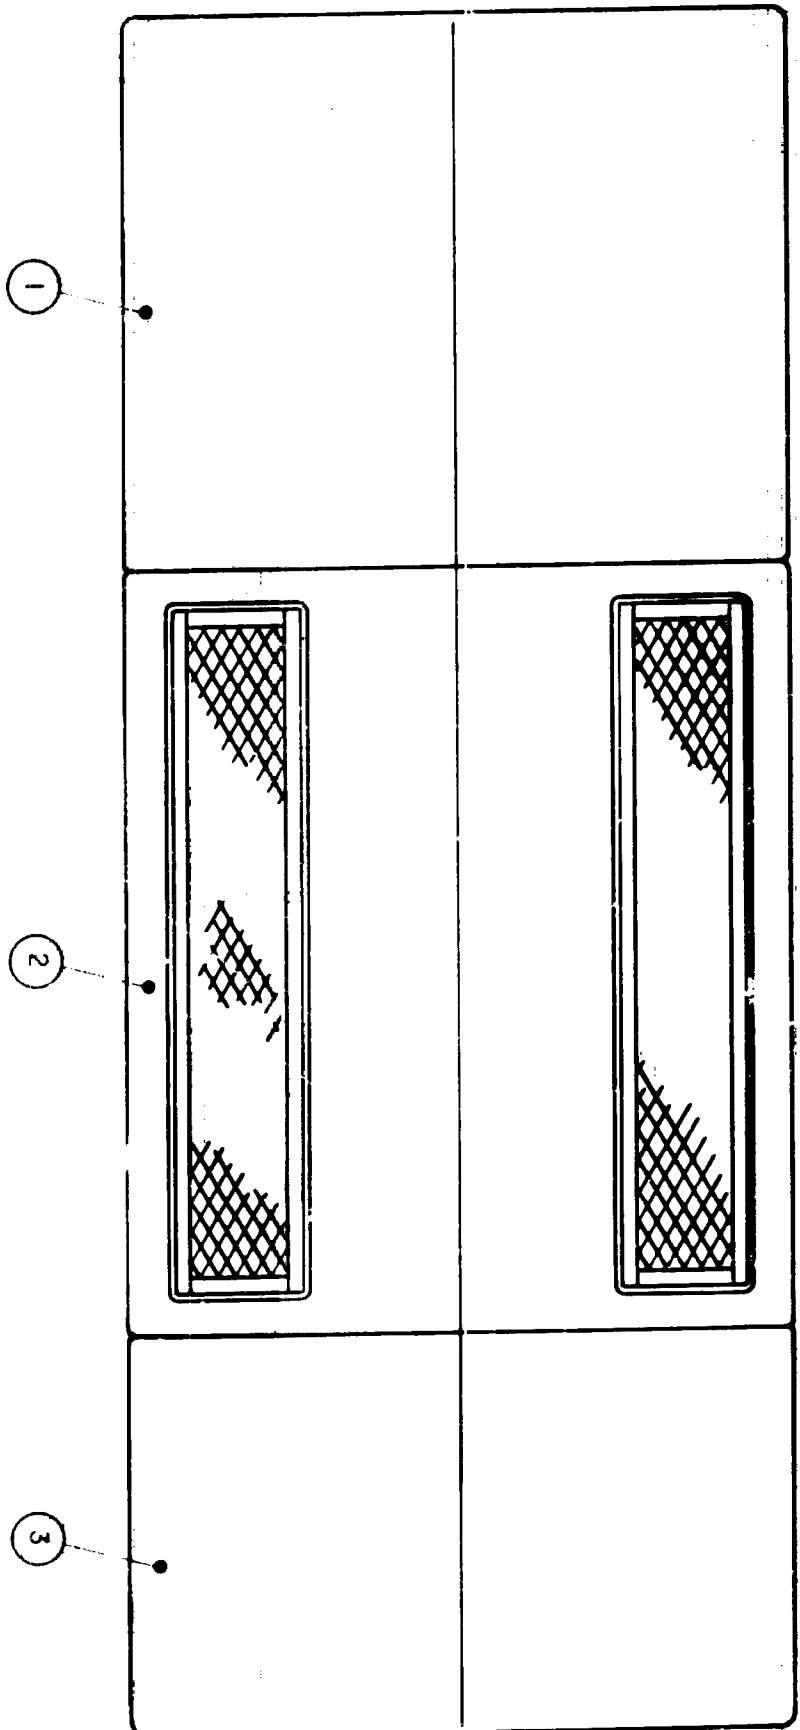

ITEM	DESCRIPTION	QTY	REMARKS
9	NUT STEEL HEX GALV M10 X 1.5	16	
8	WASHER STEEL SPRING GALV 10	16	
7	WASHER STEEL FLAT ROUND GALV 10	16	
6	REMOVABLE BOTTOM MULLION	1	
5	DOOR - CUBICLE END	2	
4	DOOR - CUBICLE SIDE	2	REFER
3	HIGH VOLTAGE COMPARTMENT	1	DETAIL
2	TRANSFORMER COMPARTMENT	1	DRAWINGS
1	LOW VOLTAGE COMPARTMENT	1	

DIMENSIONS IN MILLIMETRES

PROSPECT COUNTY COUNCIL	SCALE	NONE
PANORAMA SUBSTATION	APPROVED	DATE 16.1.80
FIBREGLASS CUBICLE SIZE 10	DRAWN	DATE 16.1.80
ARRANGEMENT	OFF INCH	DATE 16.1.80

AMENDMENTS	ORIGINAL	PRINT	ISSUE
A	DRN	16.1.80	1
B	CHD	16.1.80	2
C	CHD	16.1.80	3

OFFICER	INITIALS	OFFICER	INITIALS
PLANNING		DESIGN	
SUB. ENG.		MAINT. ENG.	
DIST. ENG.			

REMOVABLE BOTTOM MULLION	DR1338
STEELWORK DETAILS	DR1373
DOOR	DR1359
LOW VOLTAGE COMPARTMENT	DR1364
HIGH VOLTAGE COMPARTMENT	DR1365
TRANSFORMER COMPARTMENT	DR1362

REFERENCE DRAWINGS

REFERENCE DRAWINGS	DATE 16.1.80
--------------------	--------------

B 44361