




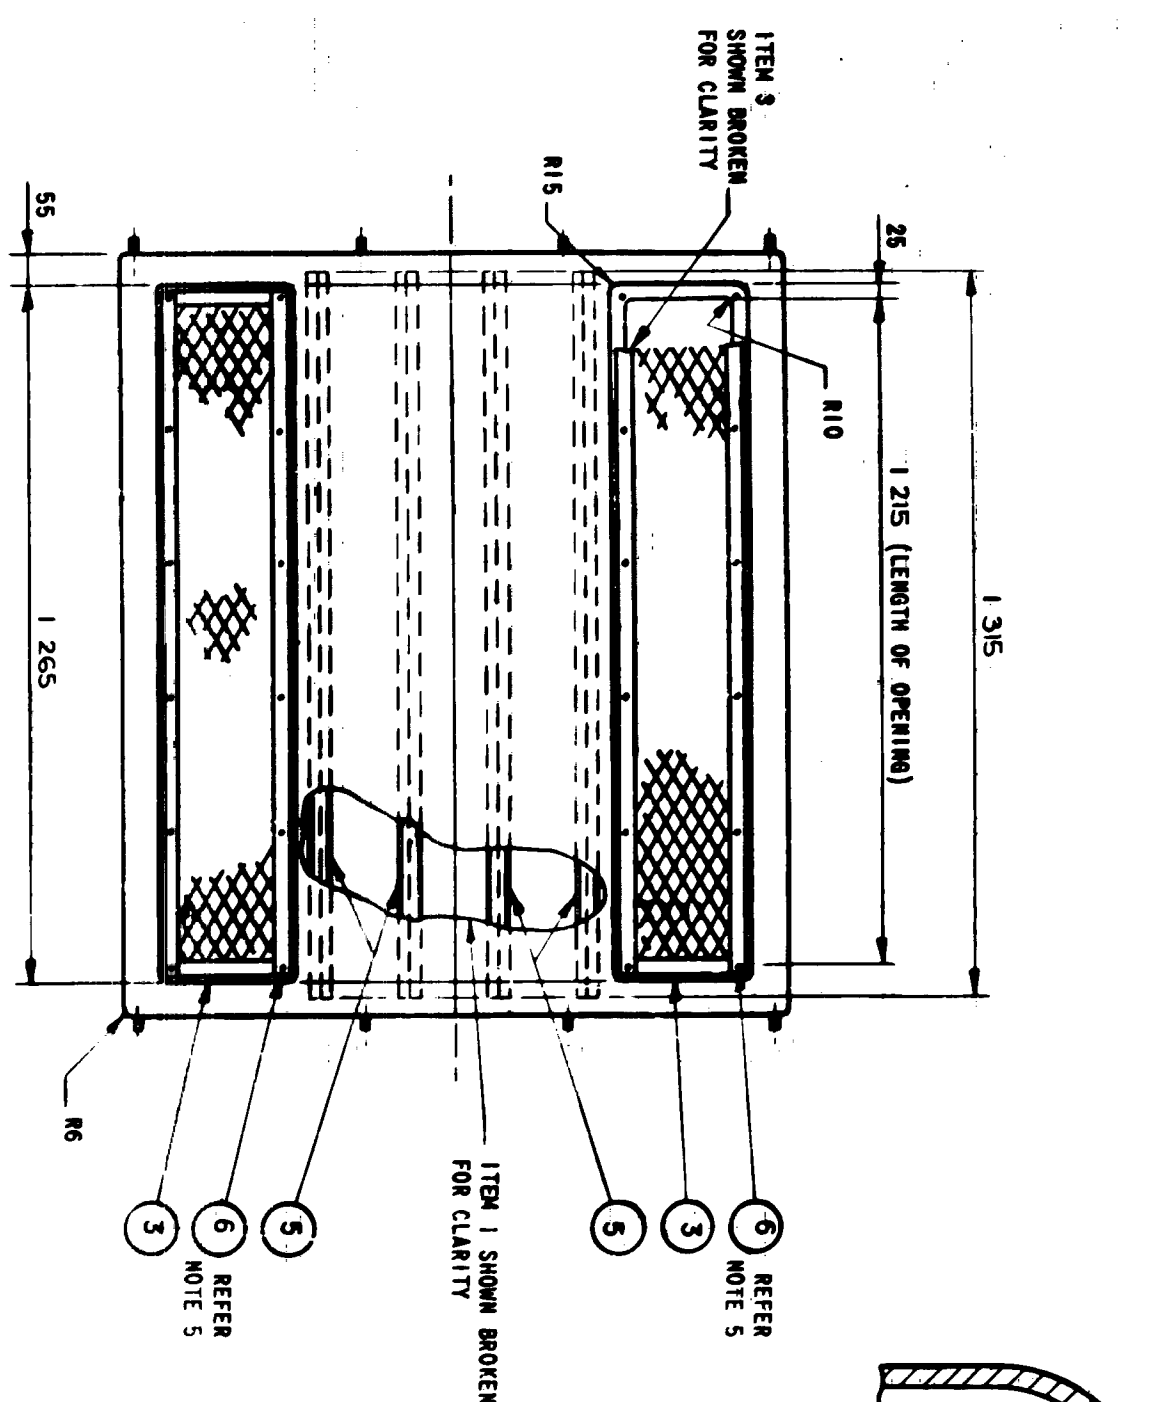


PLAN
SCALE: NONE

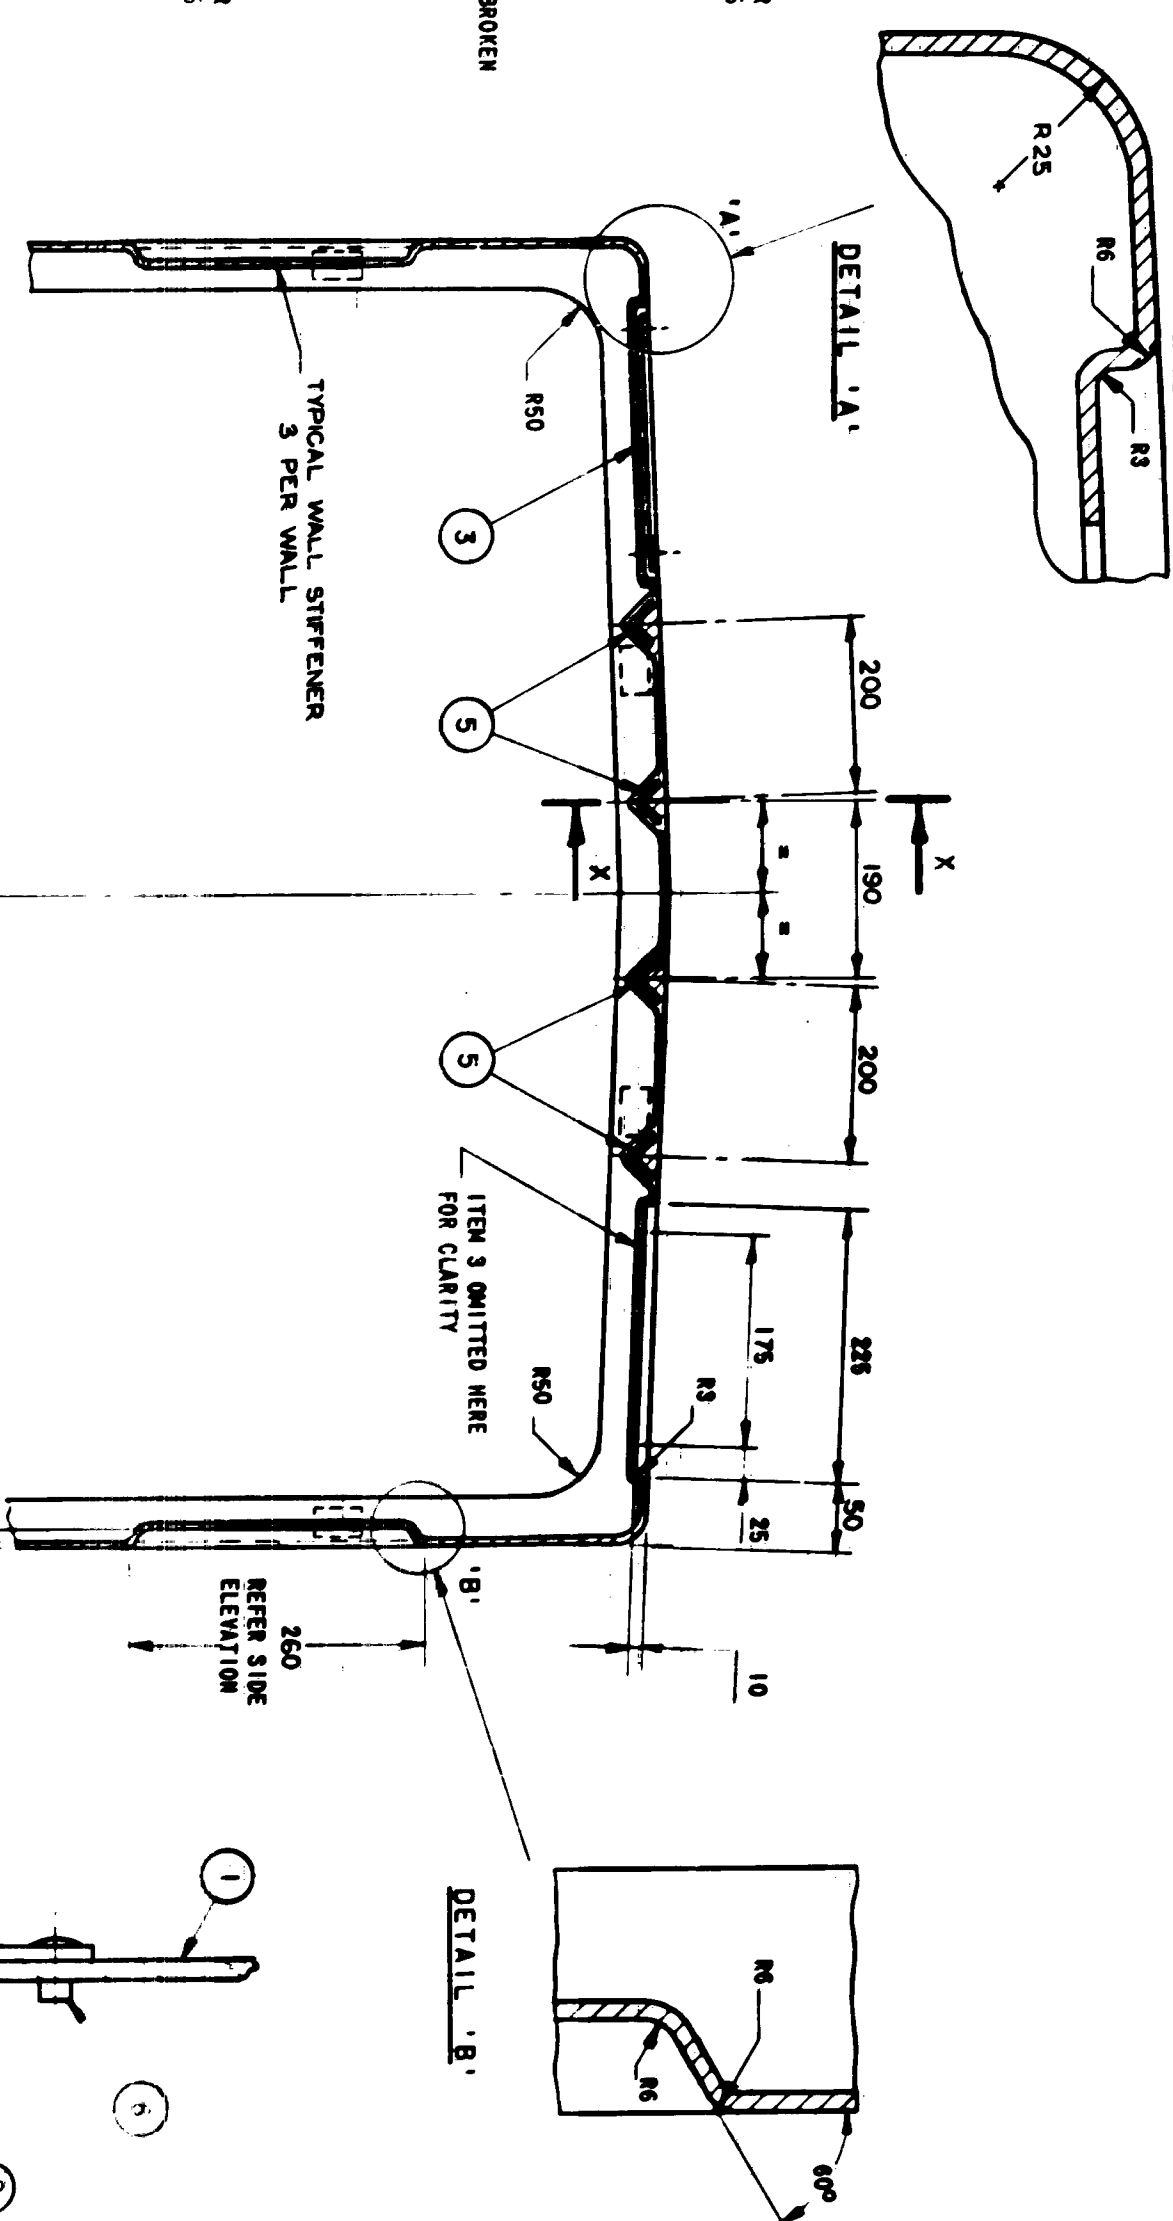


SECTION 'A-A'
SCALE: NONE

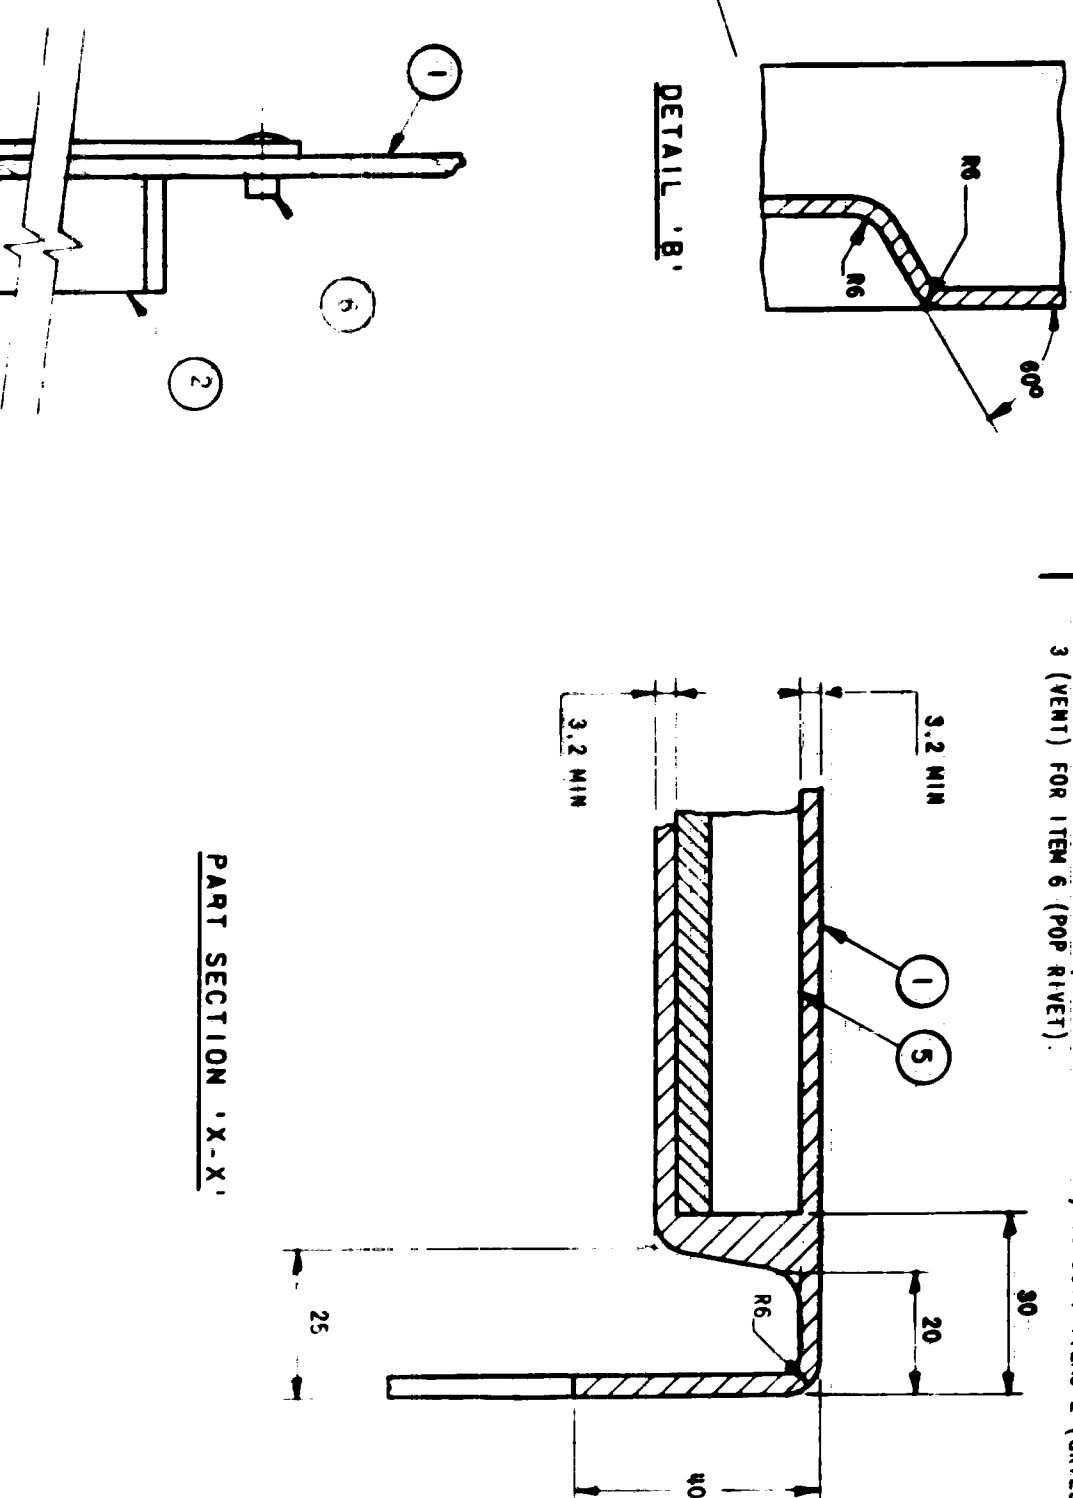



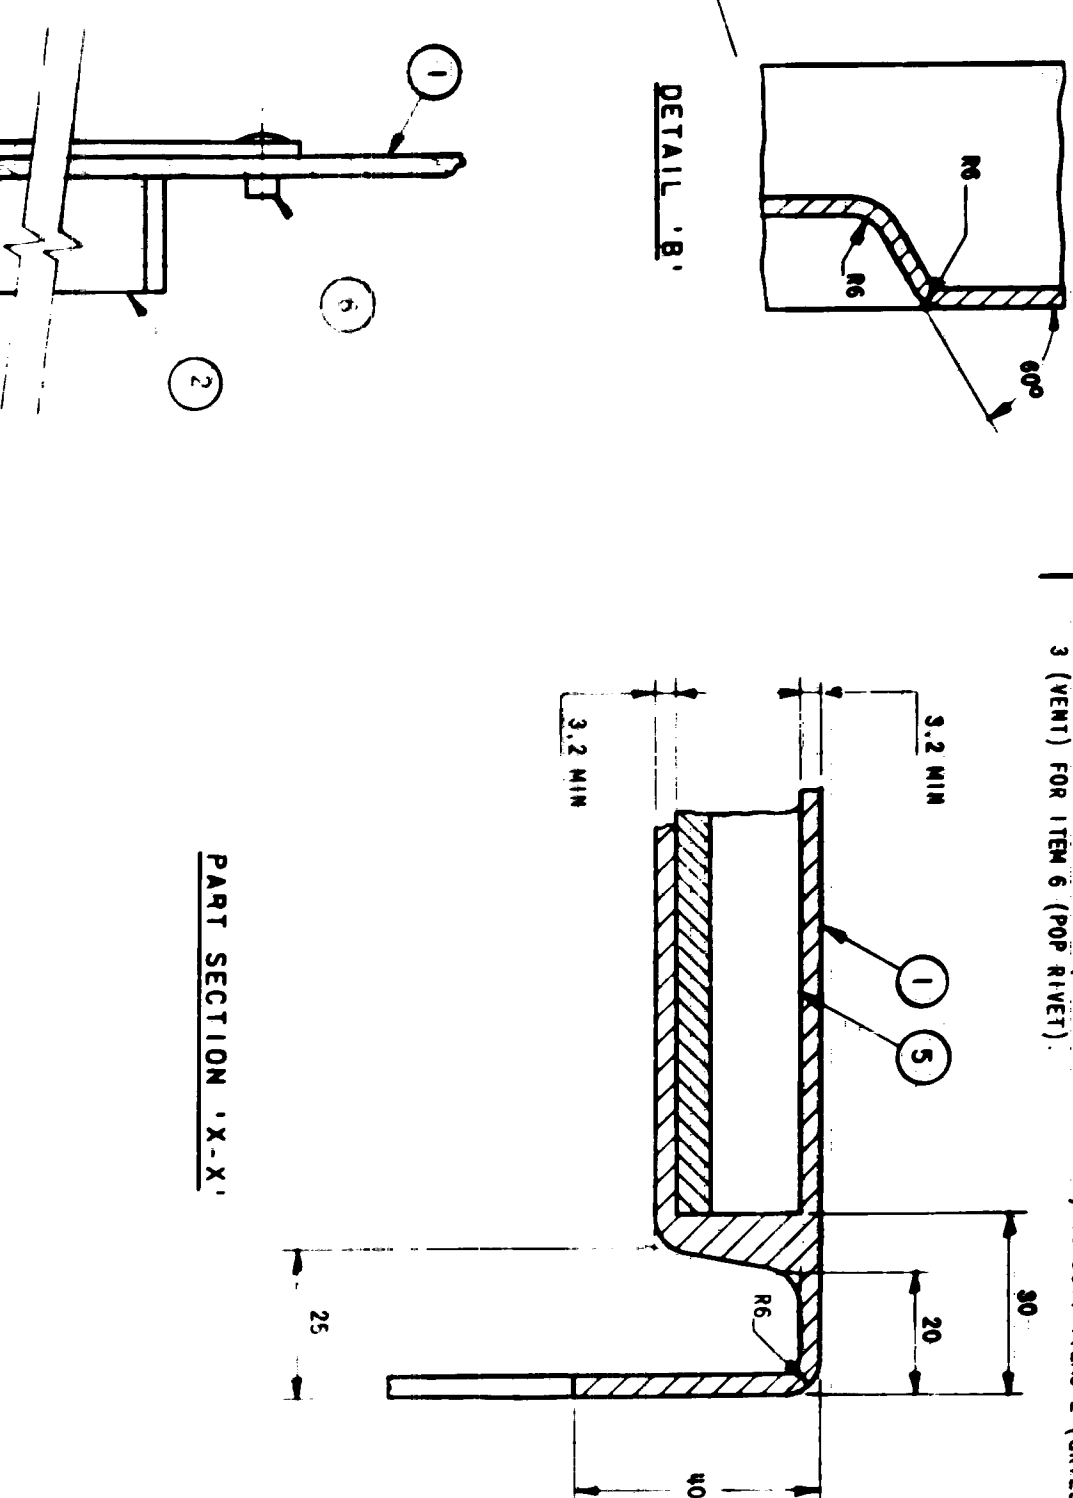



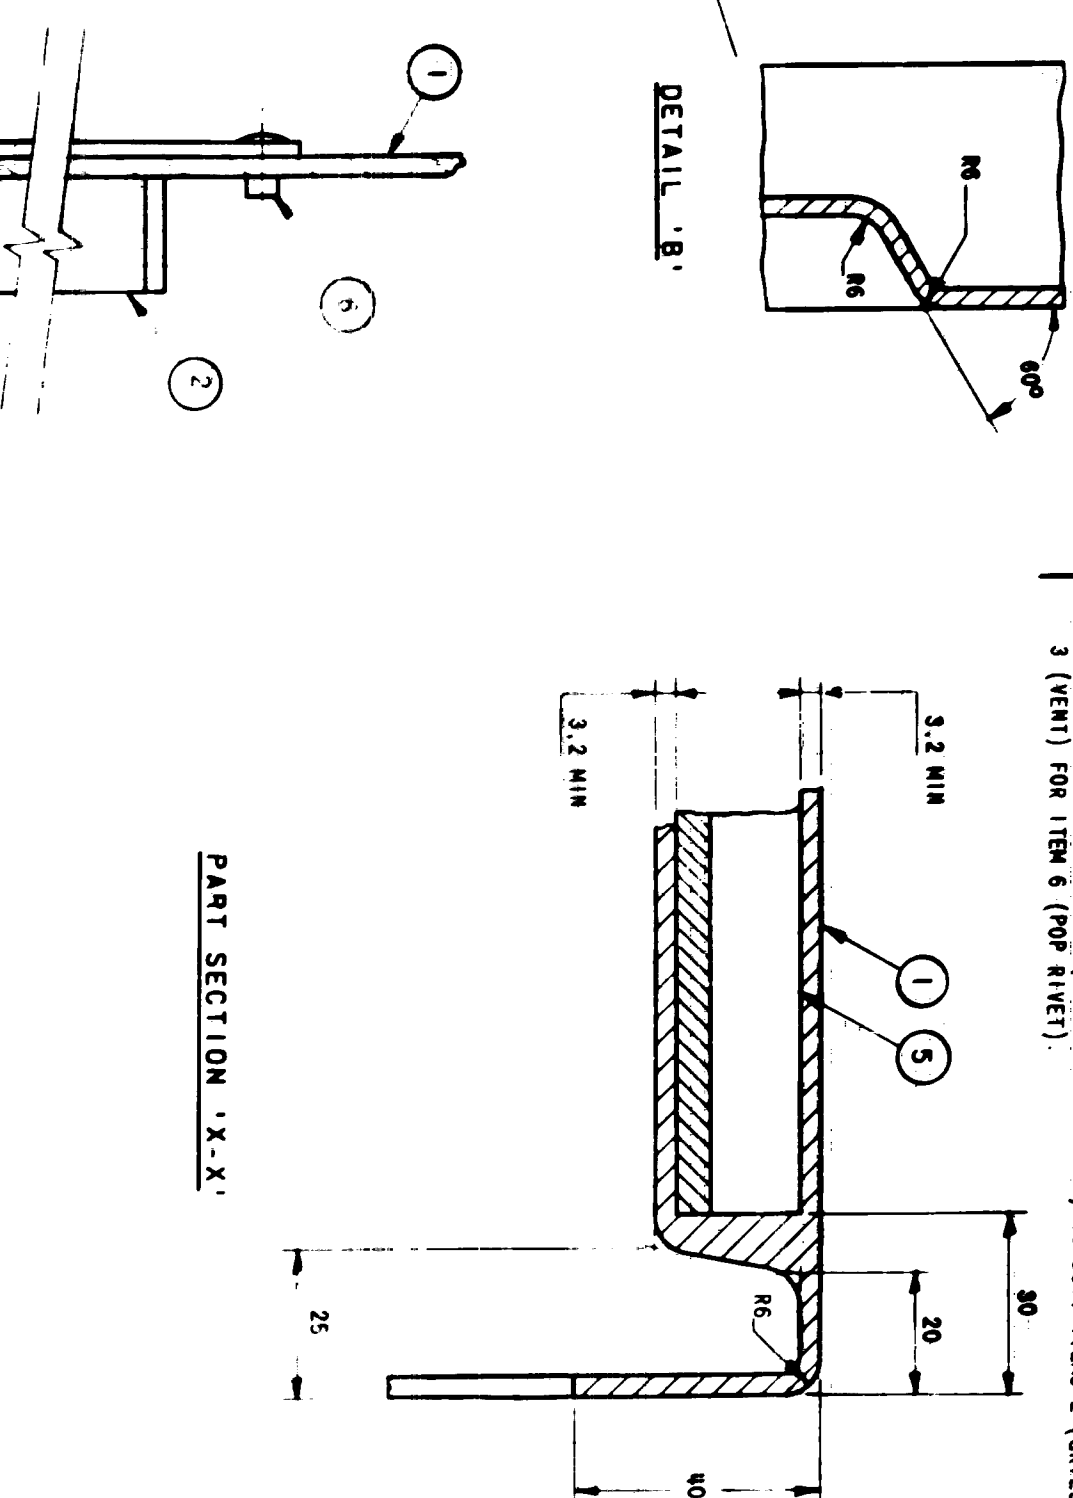



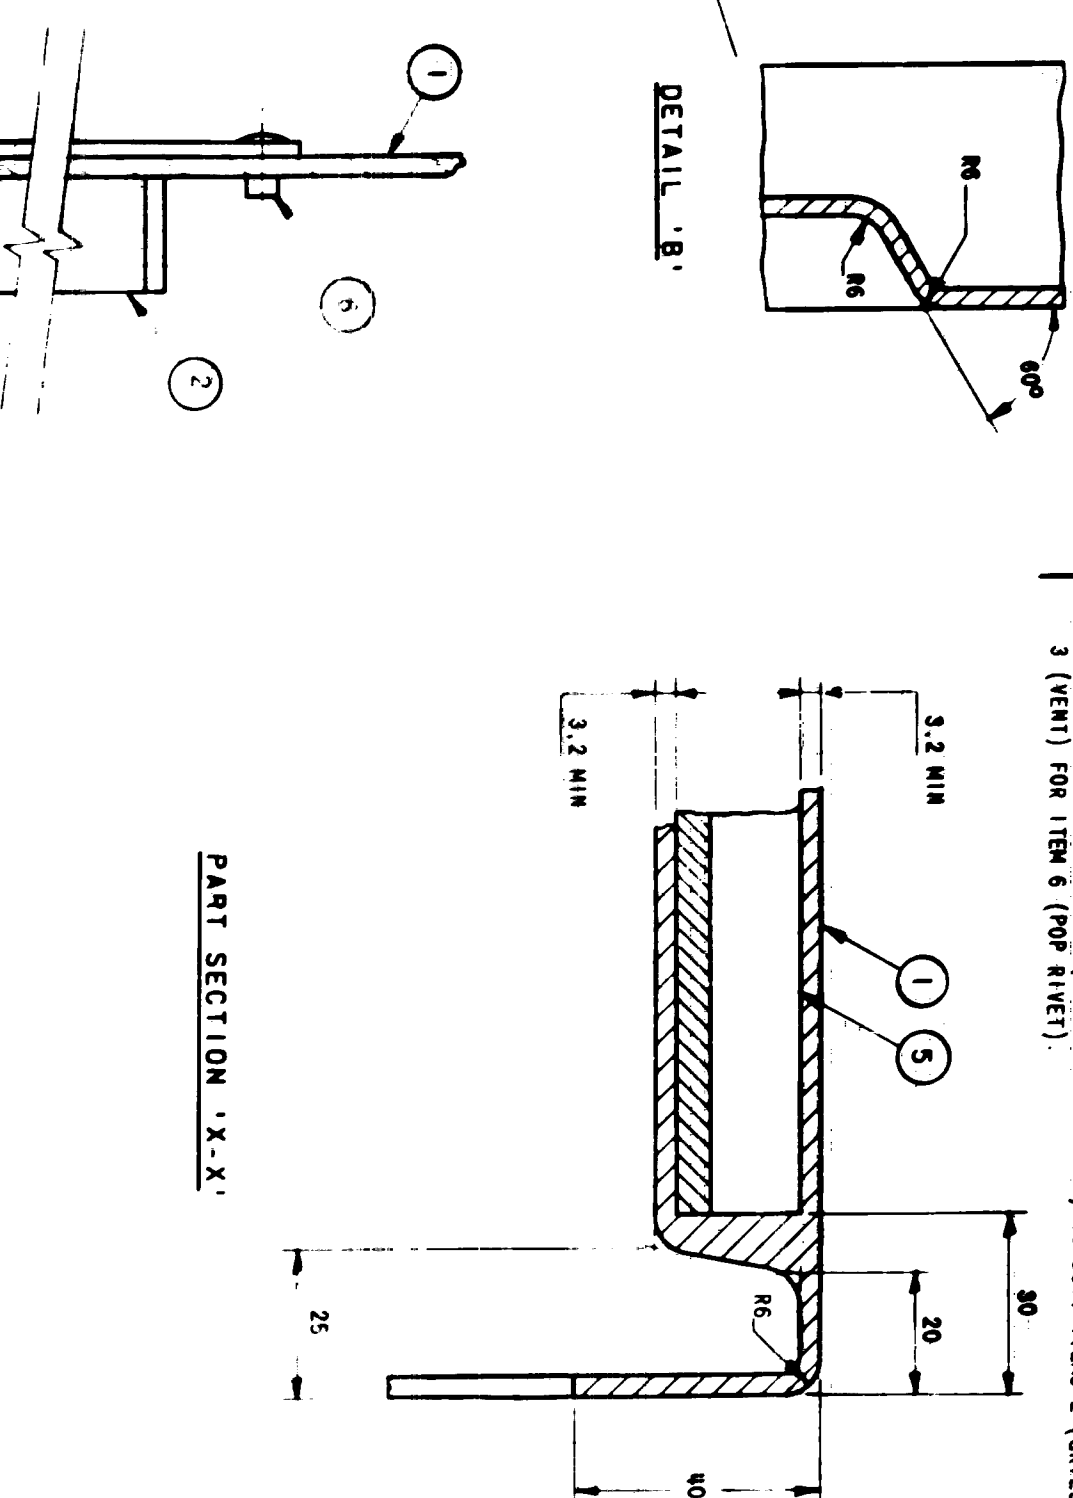



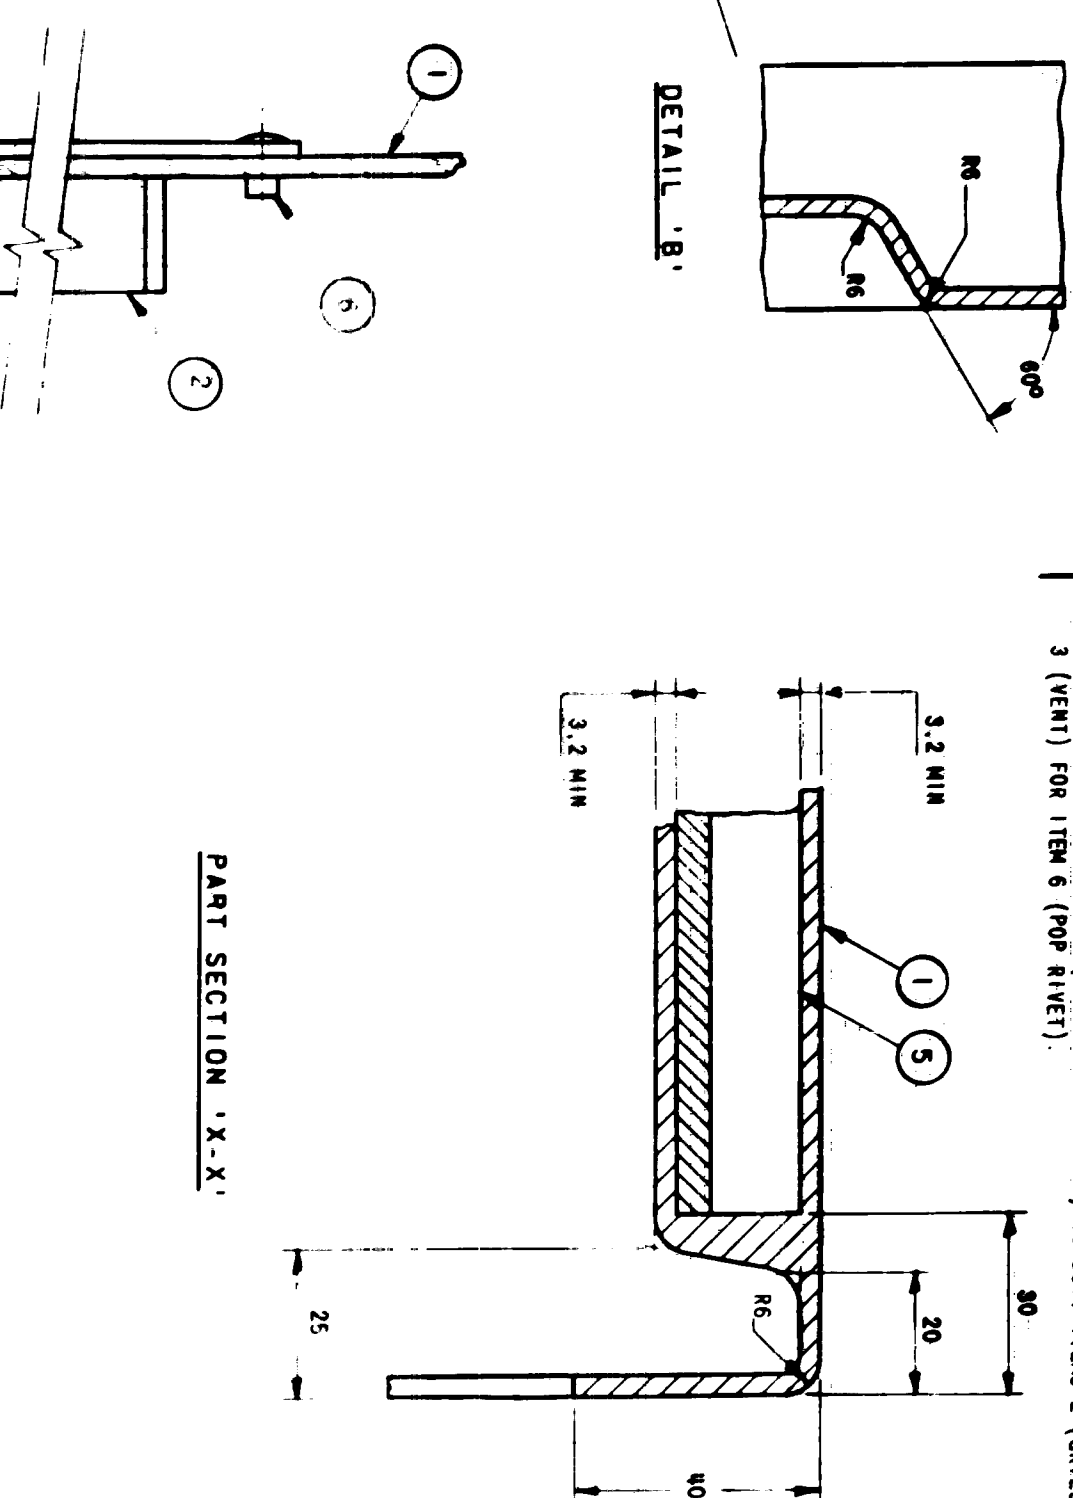


SECTION 'F-F'
SCALE: NONE

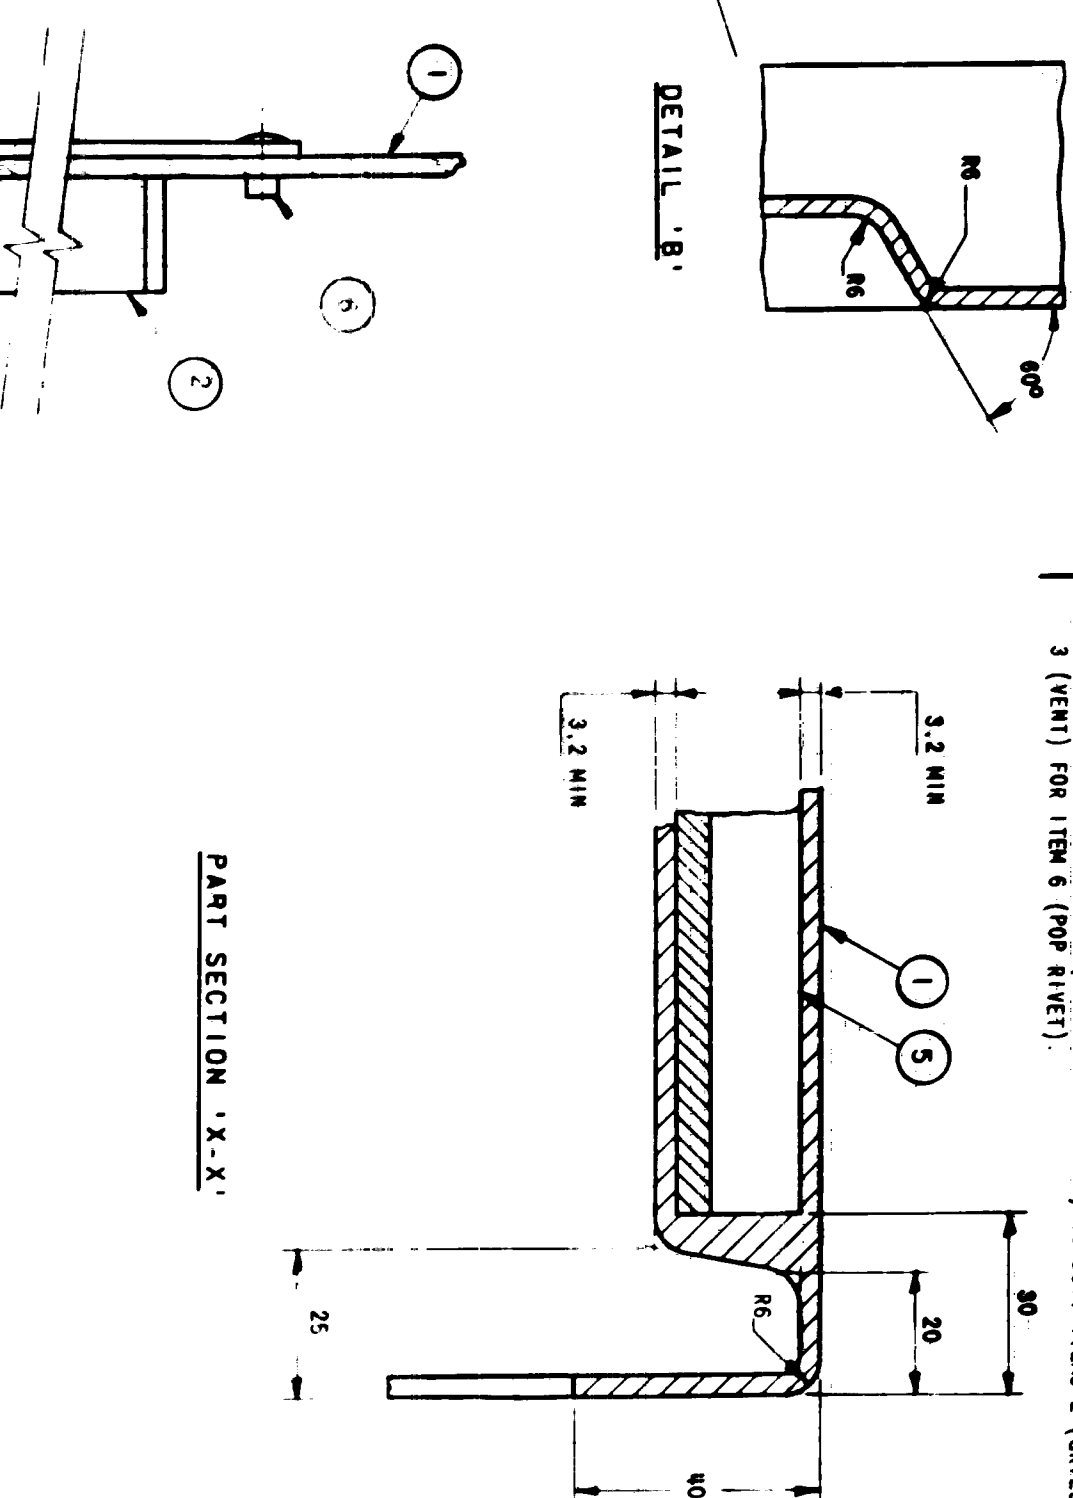



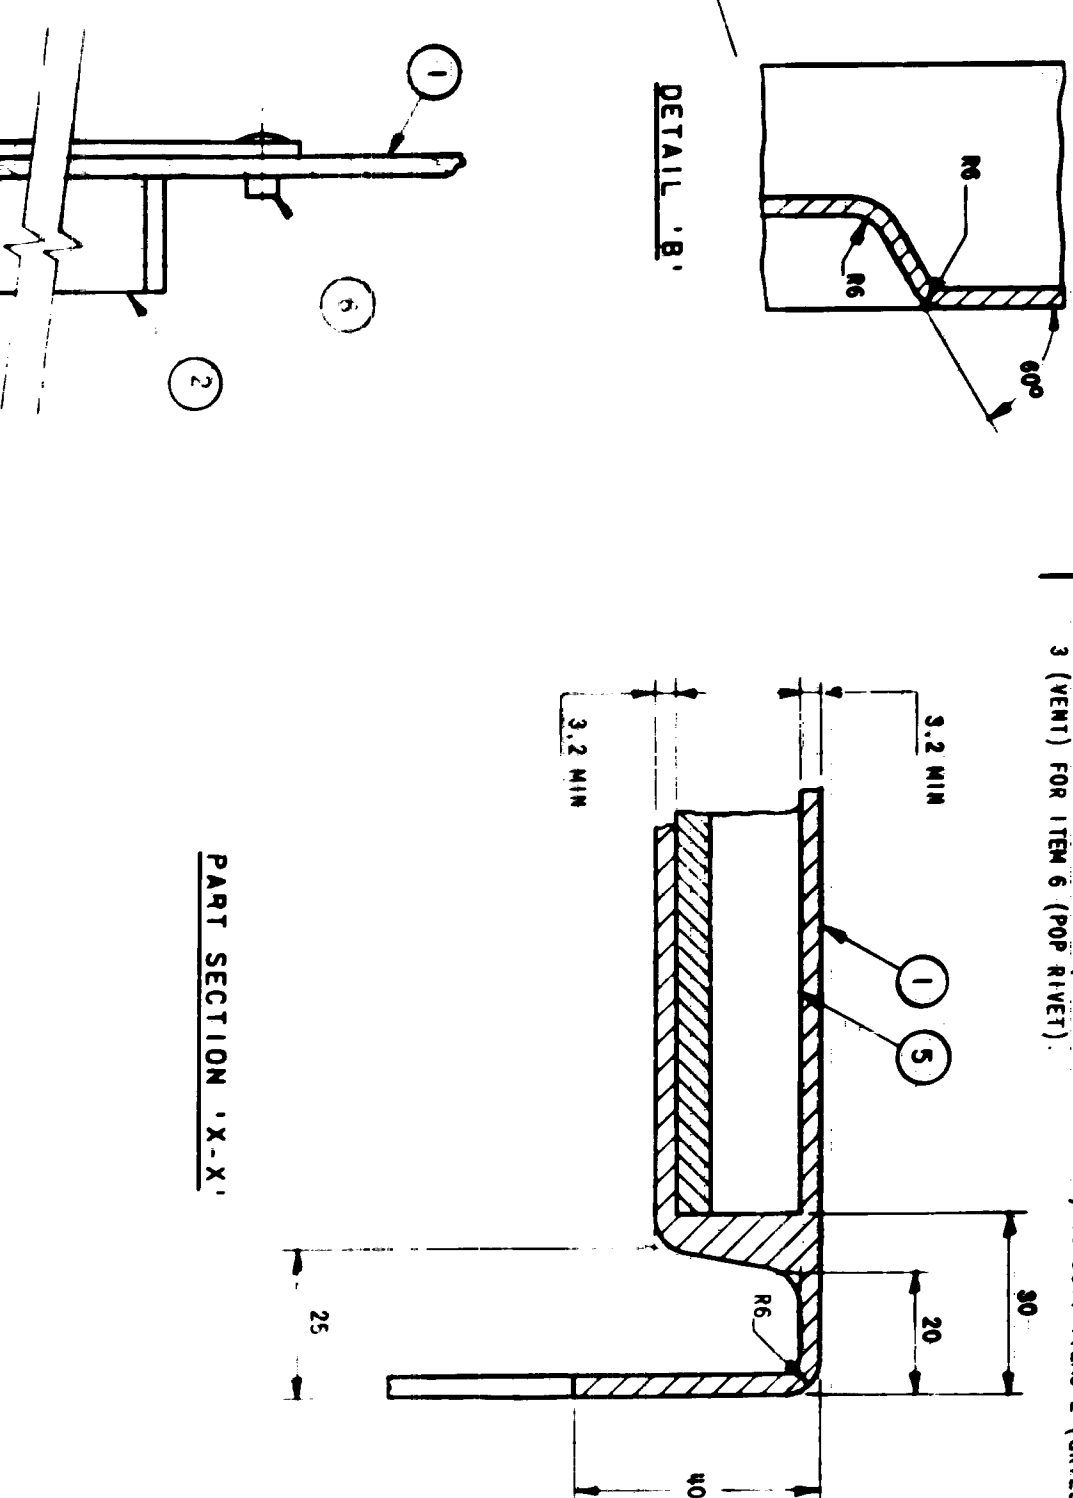



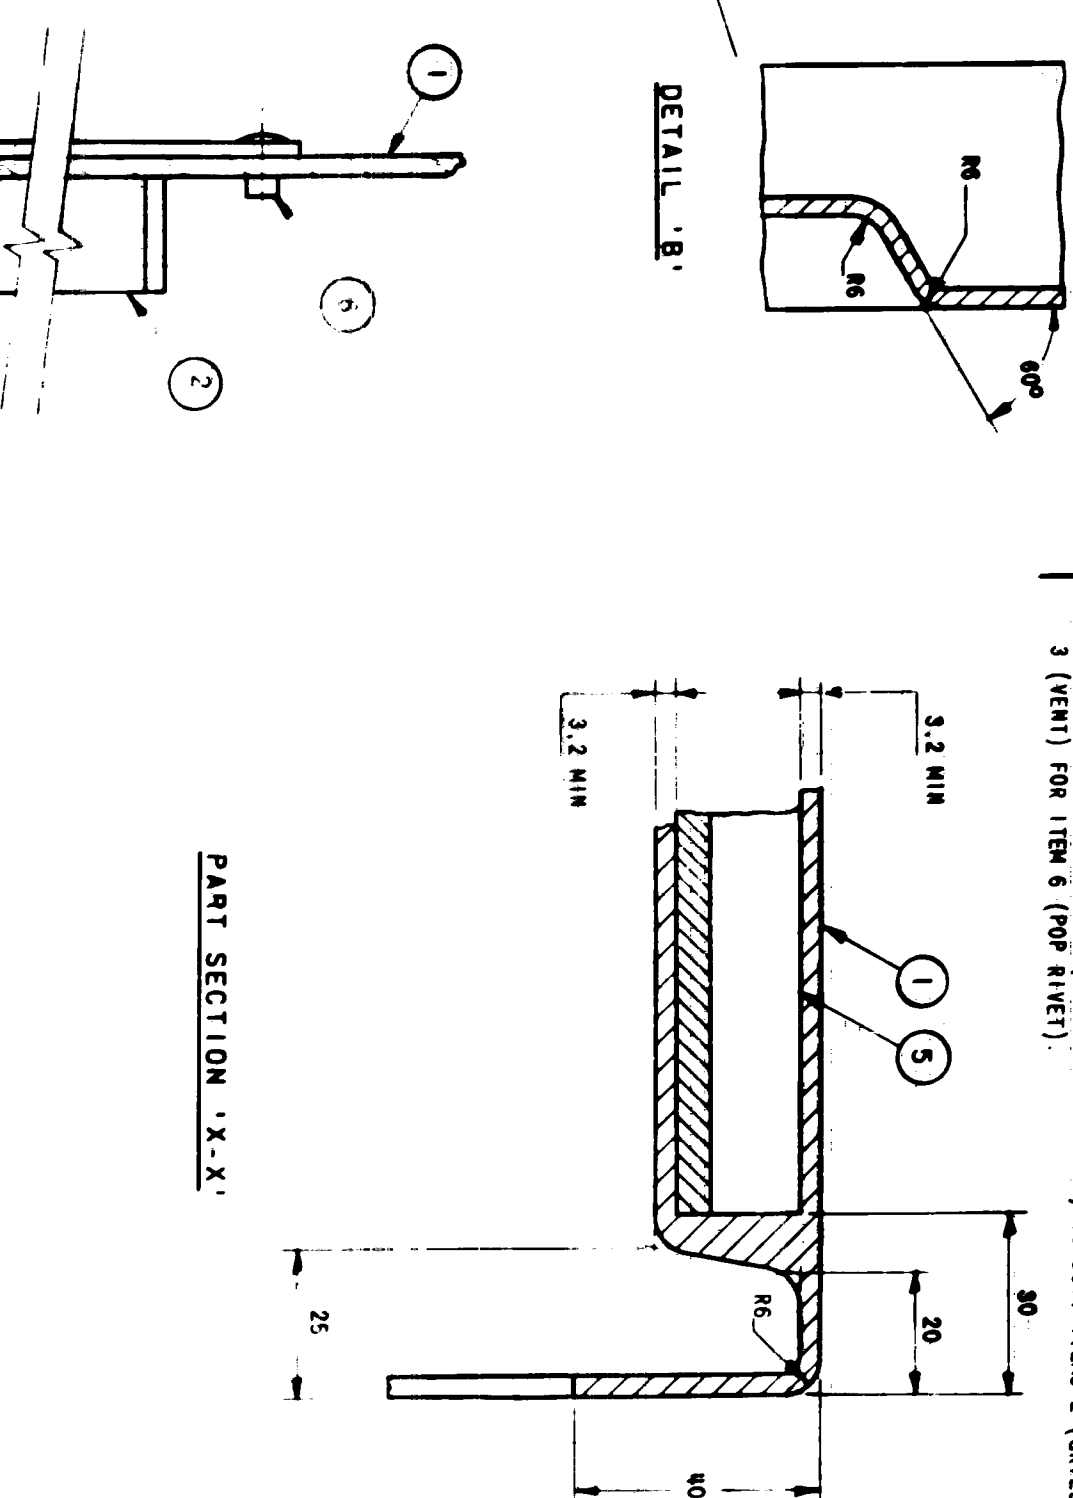



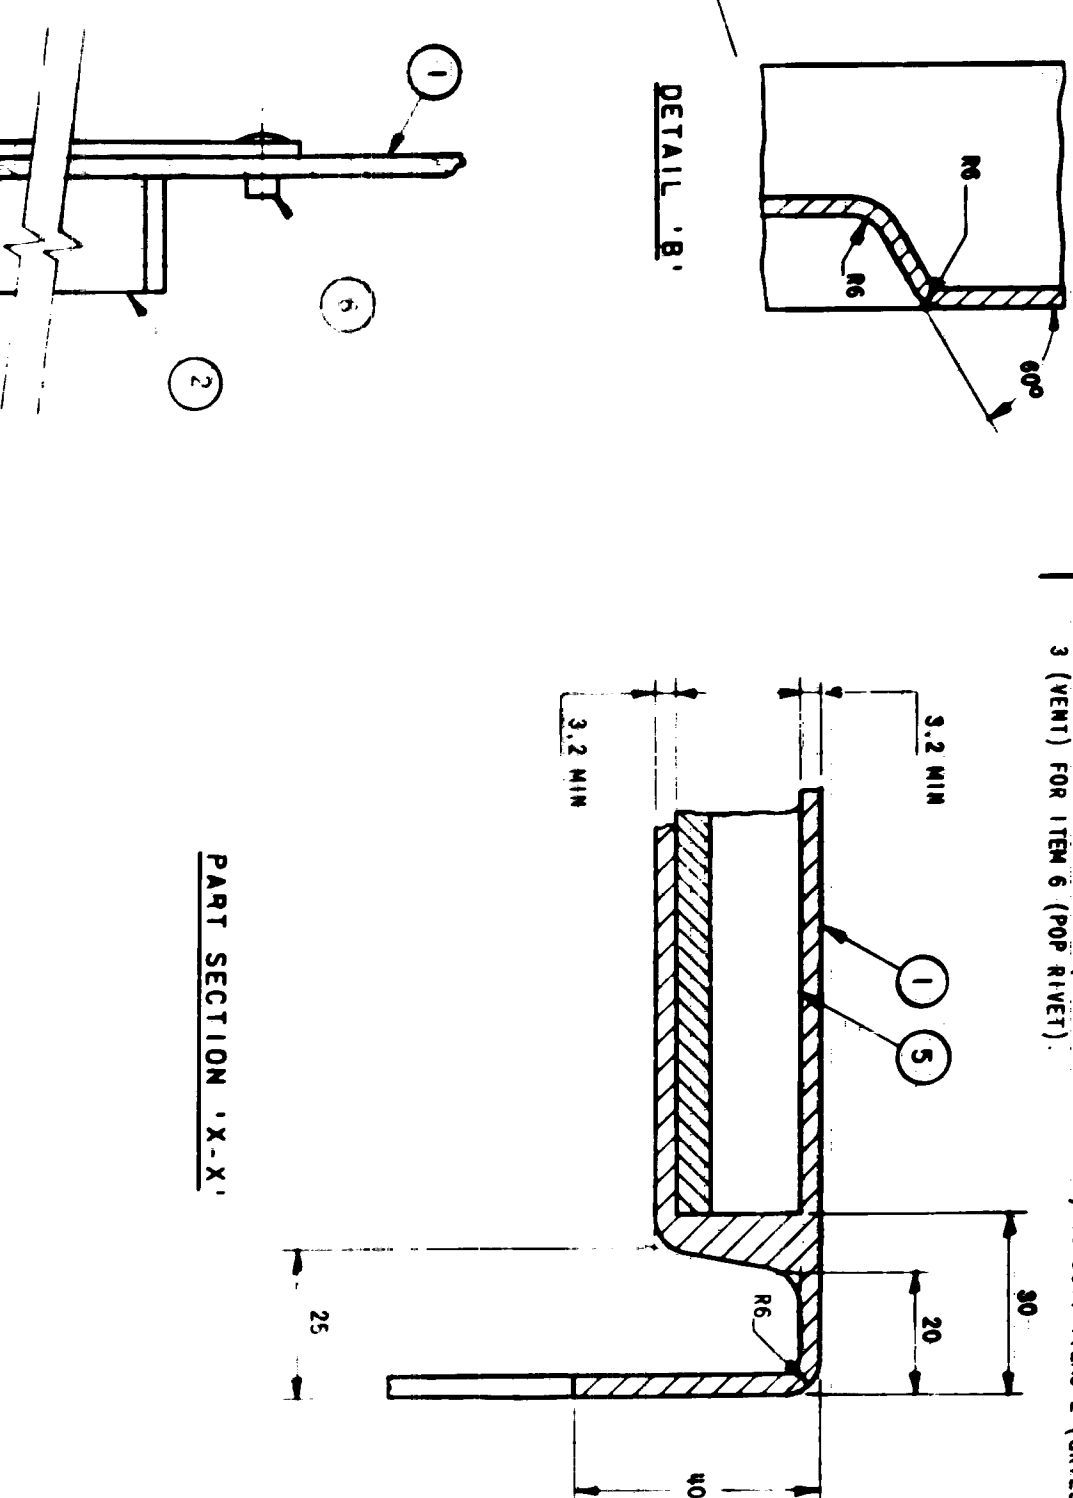



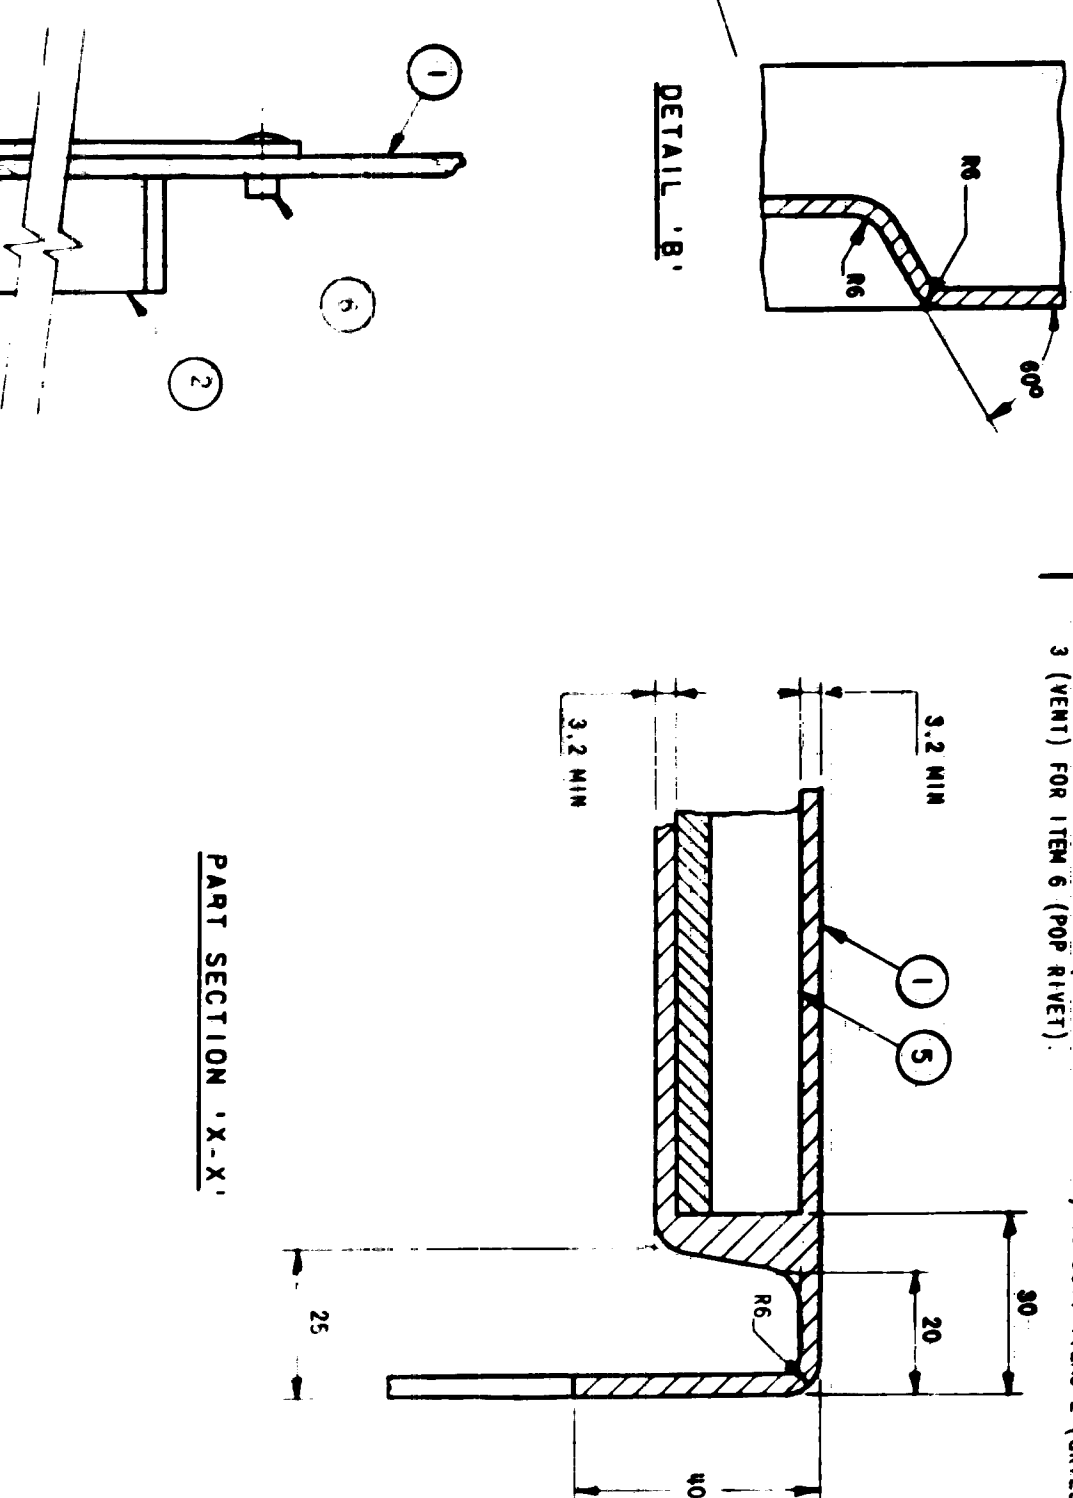



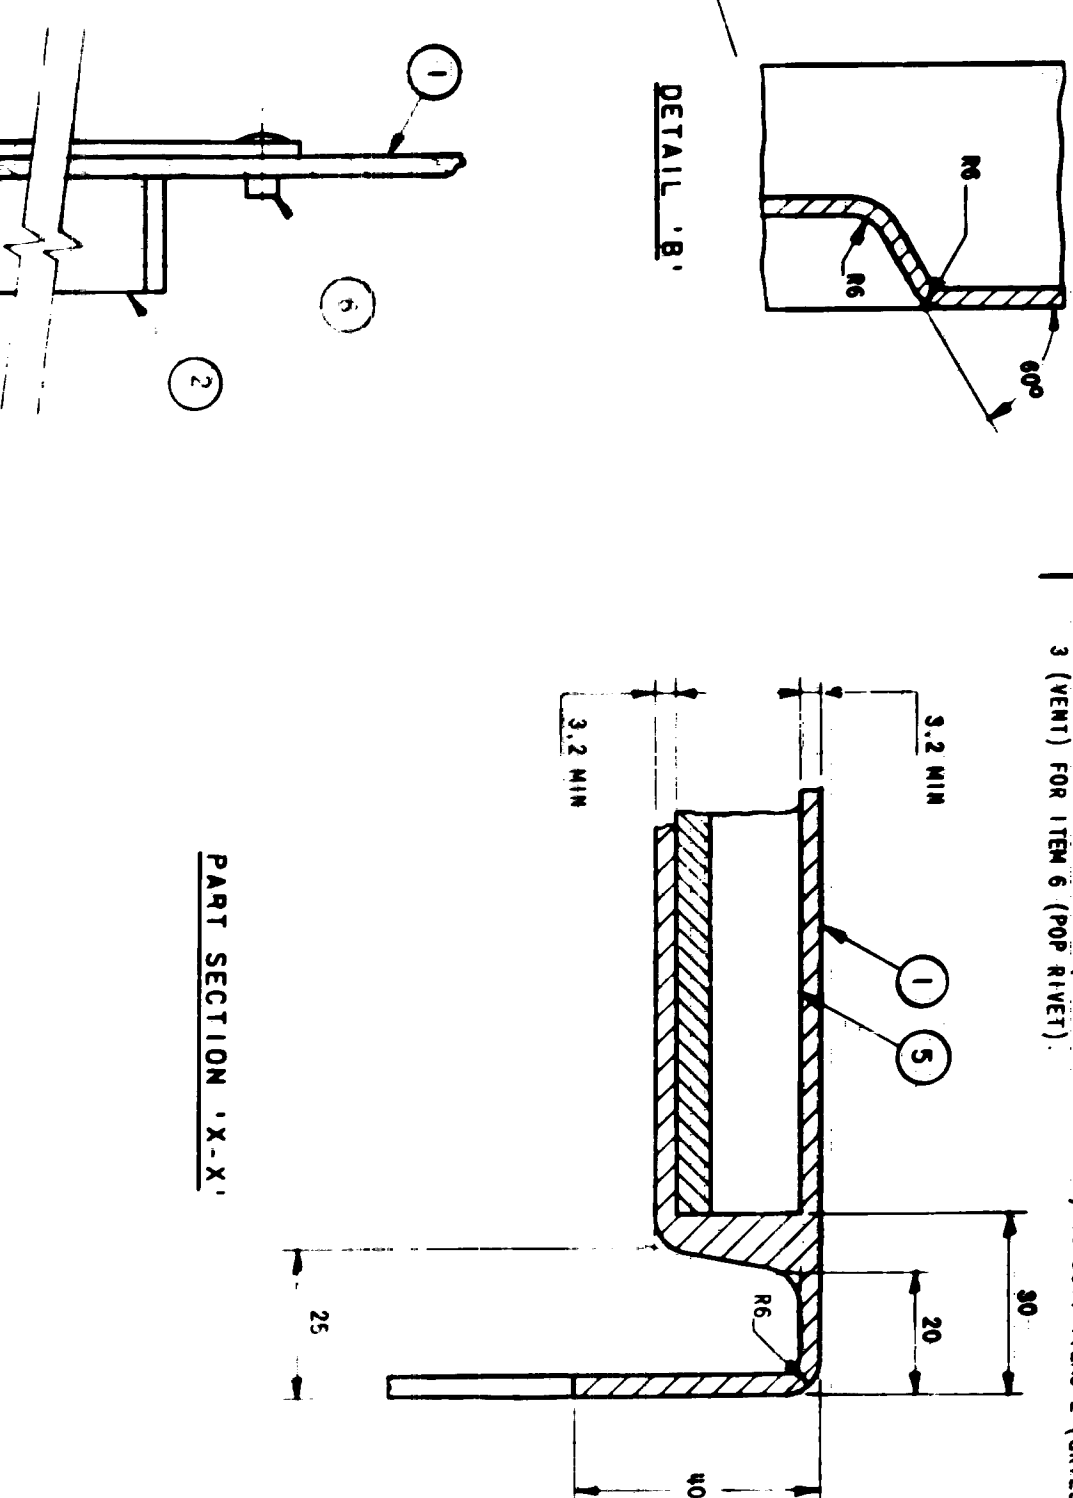



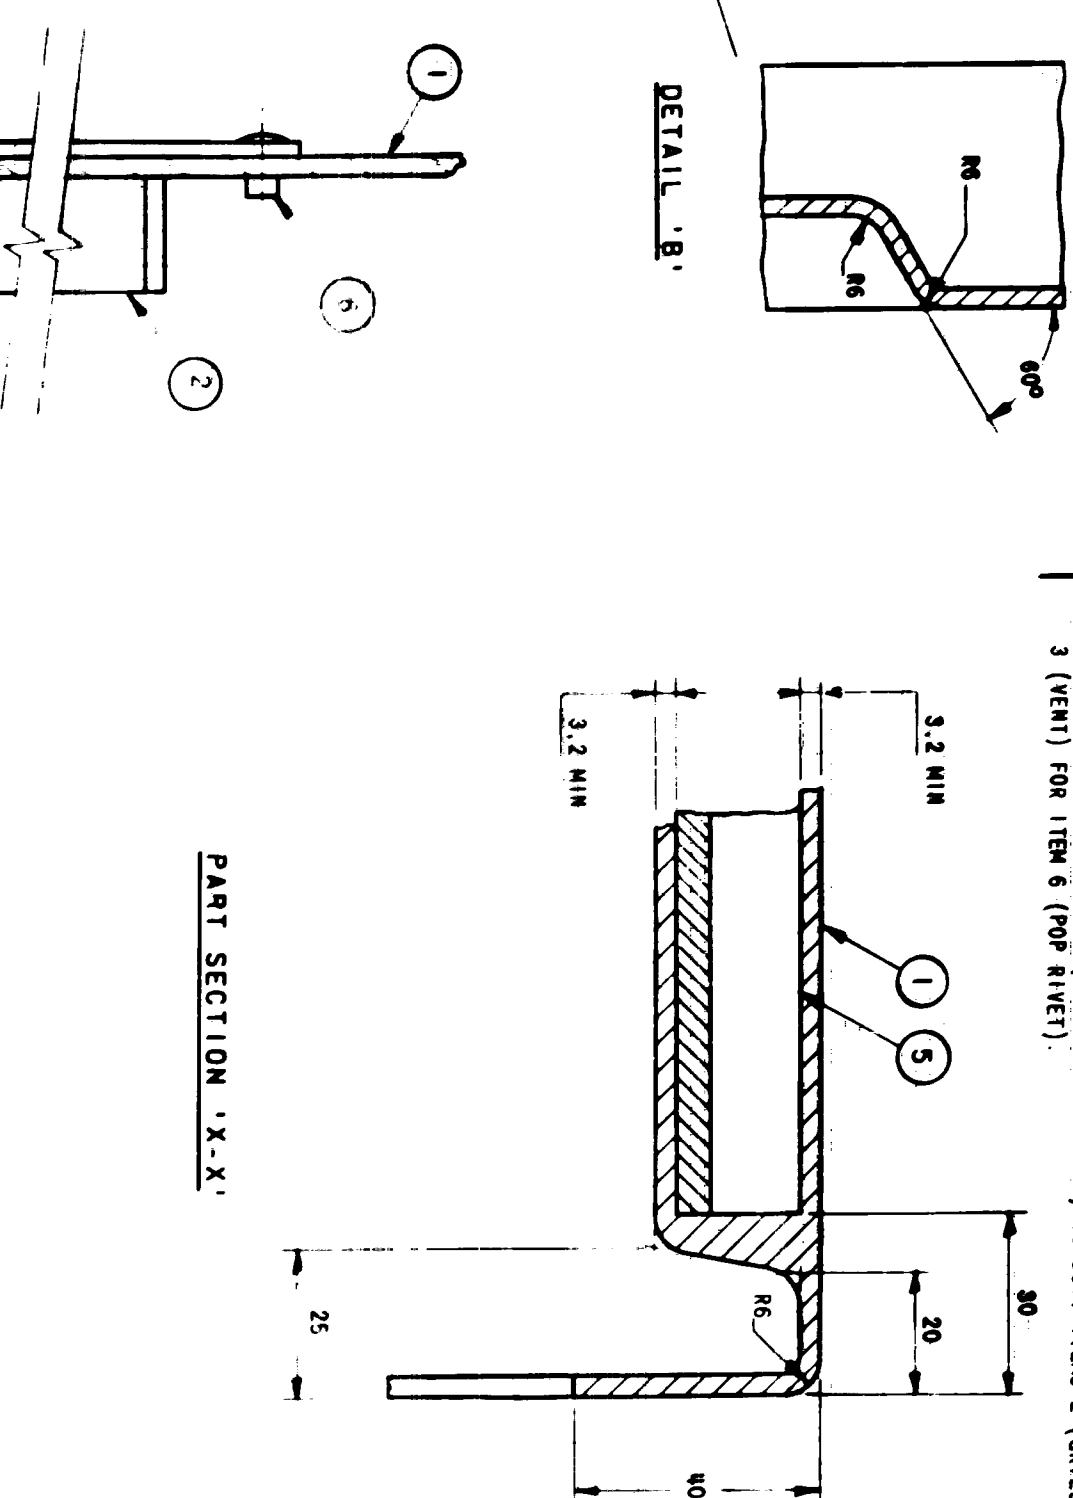


SECTION 'M-M'
SCALE: NONE

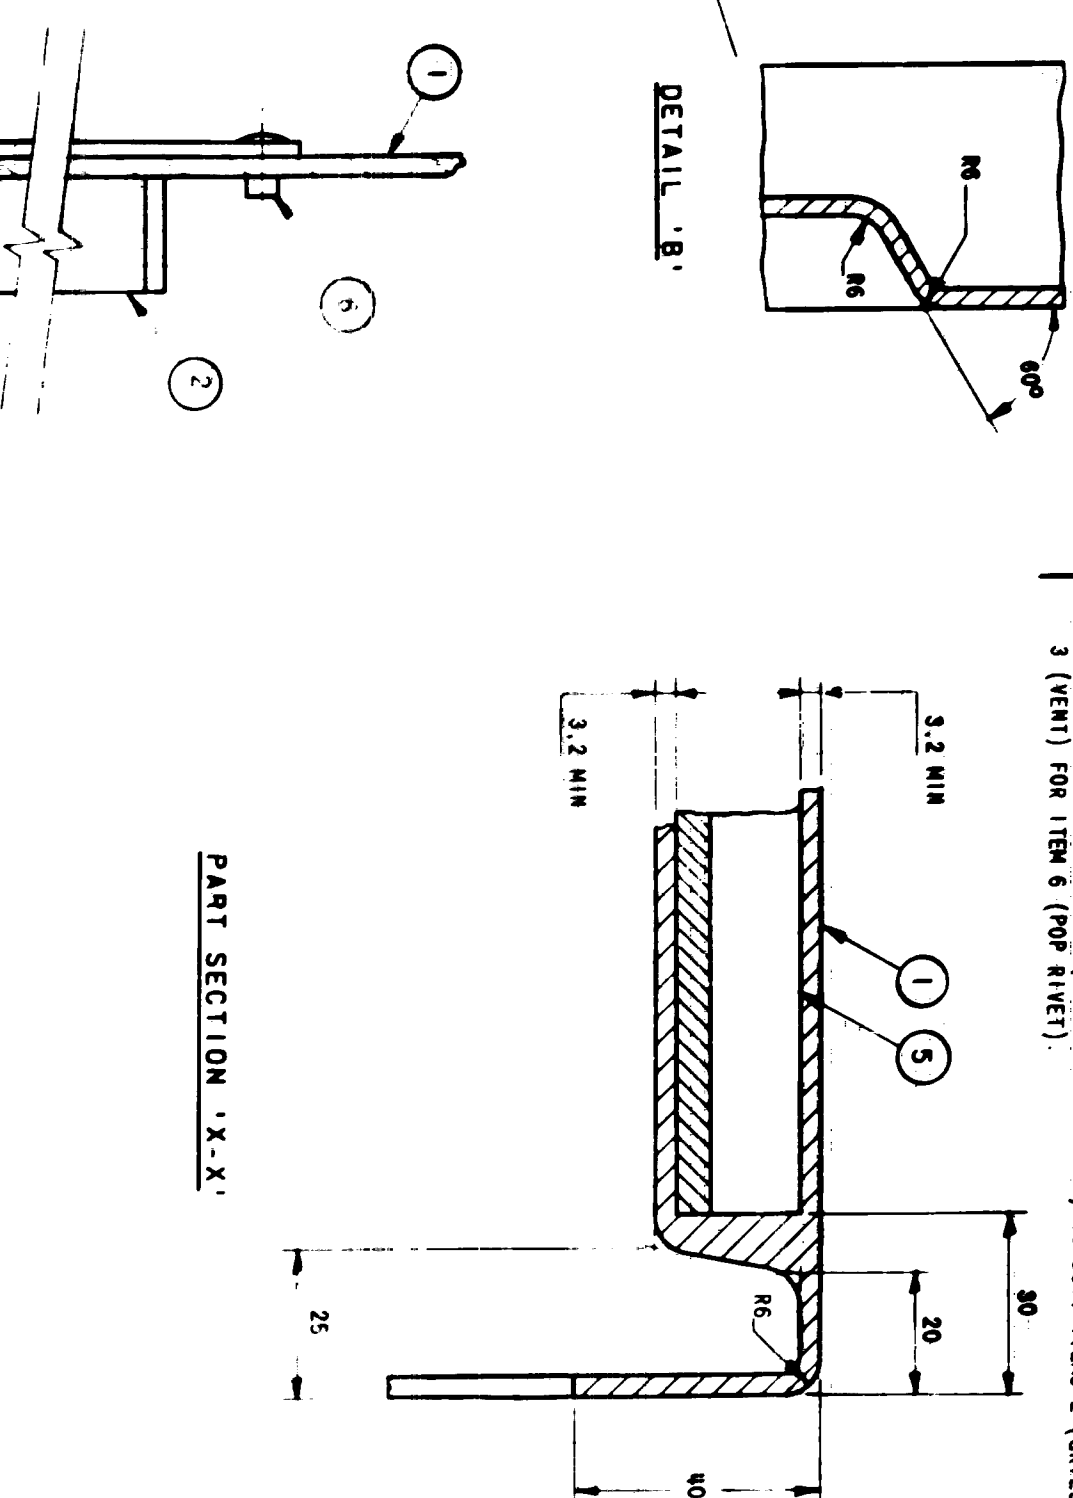



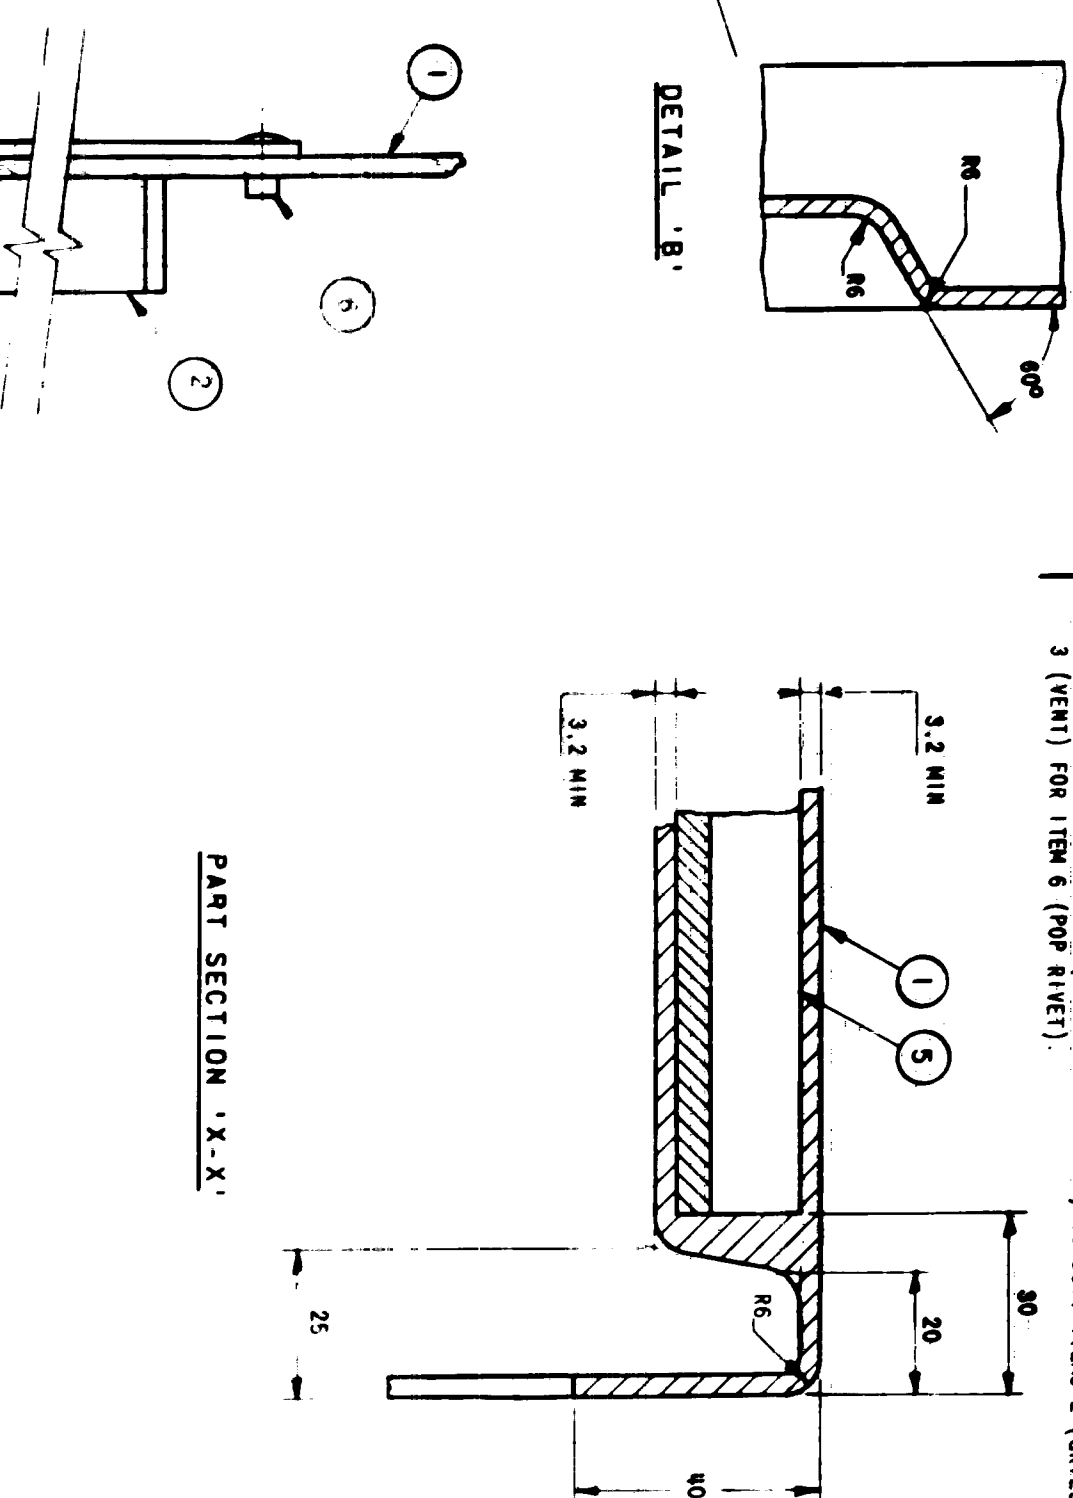



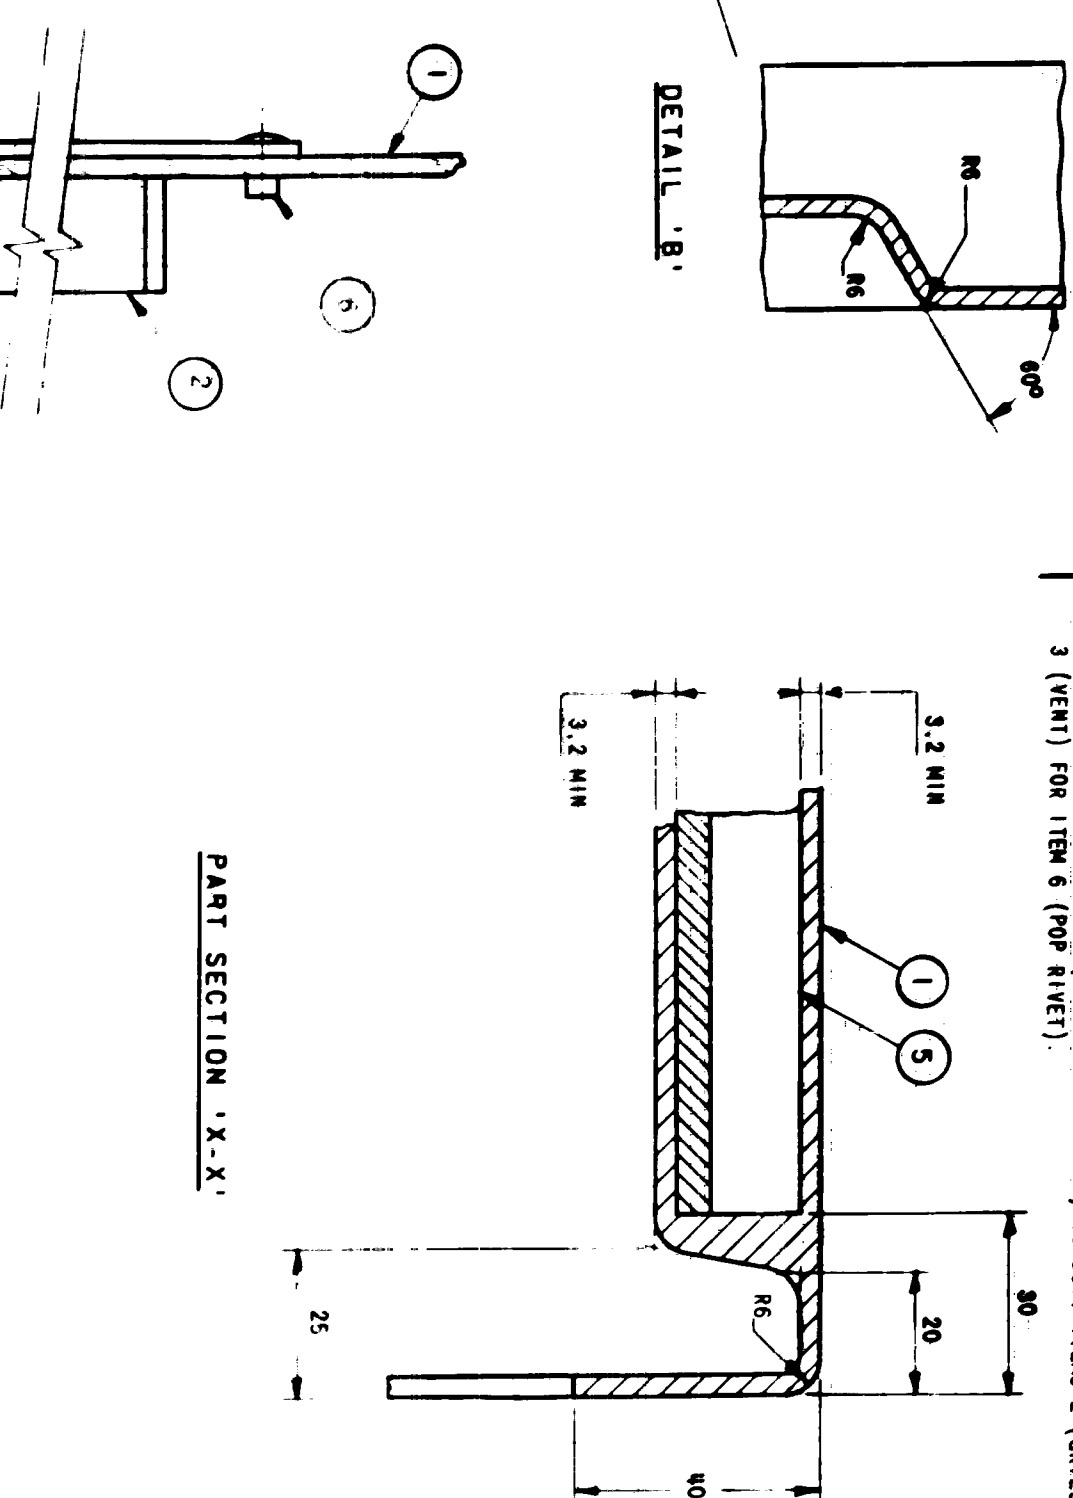



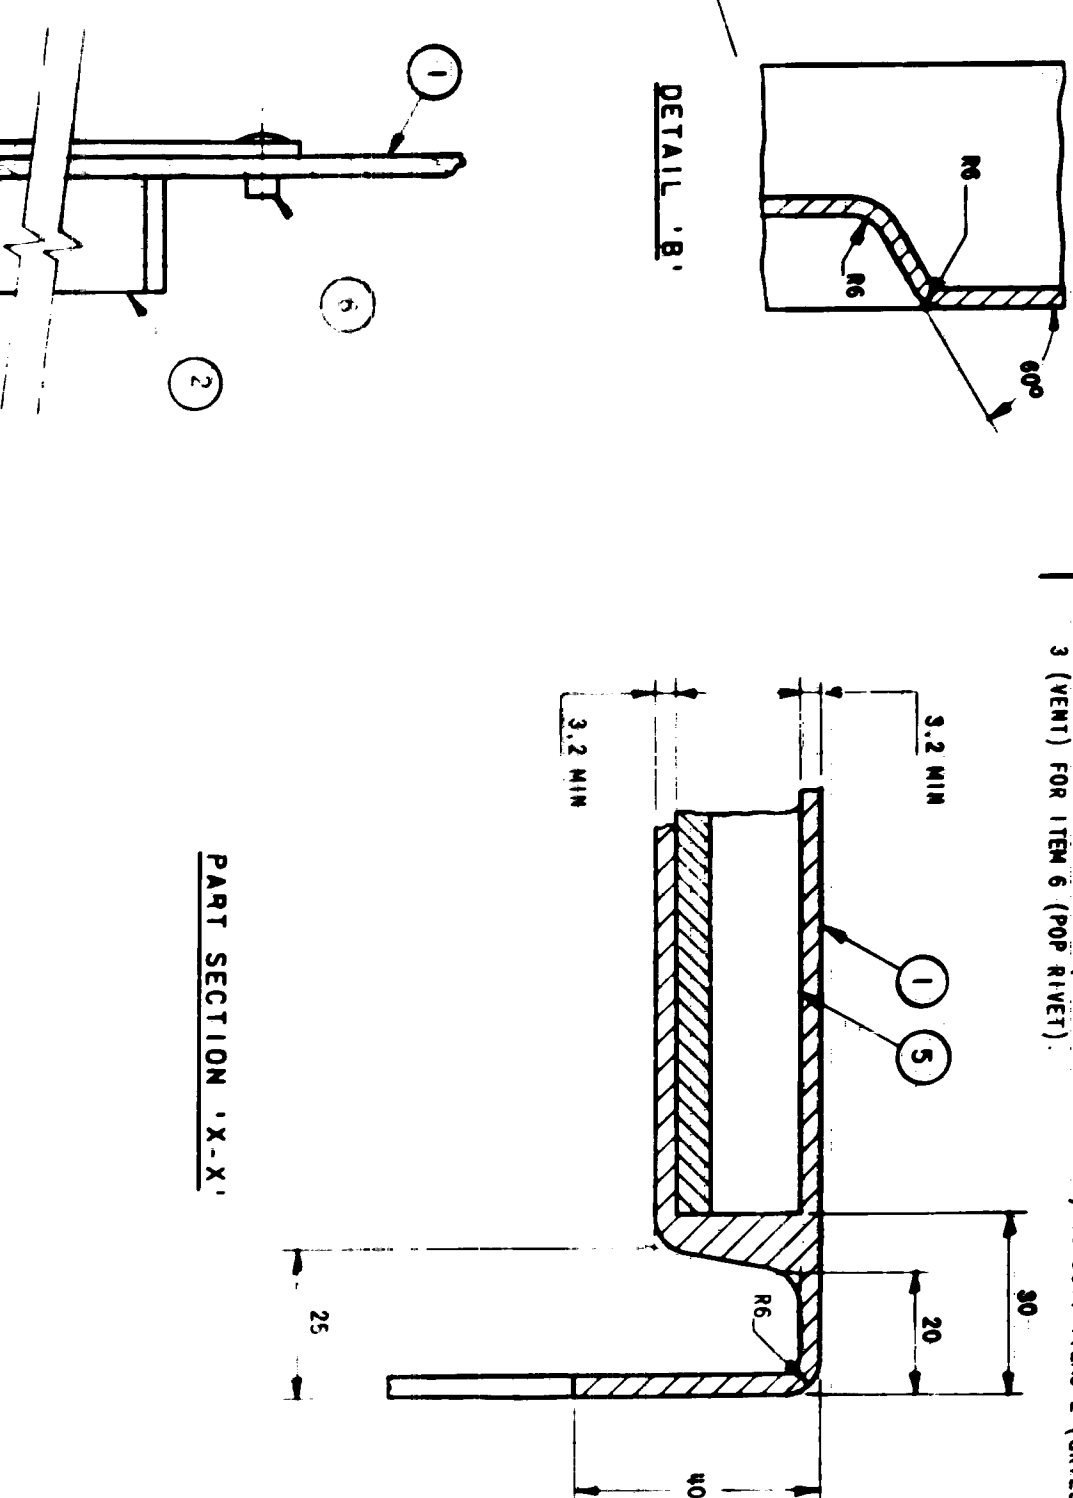



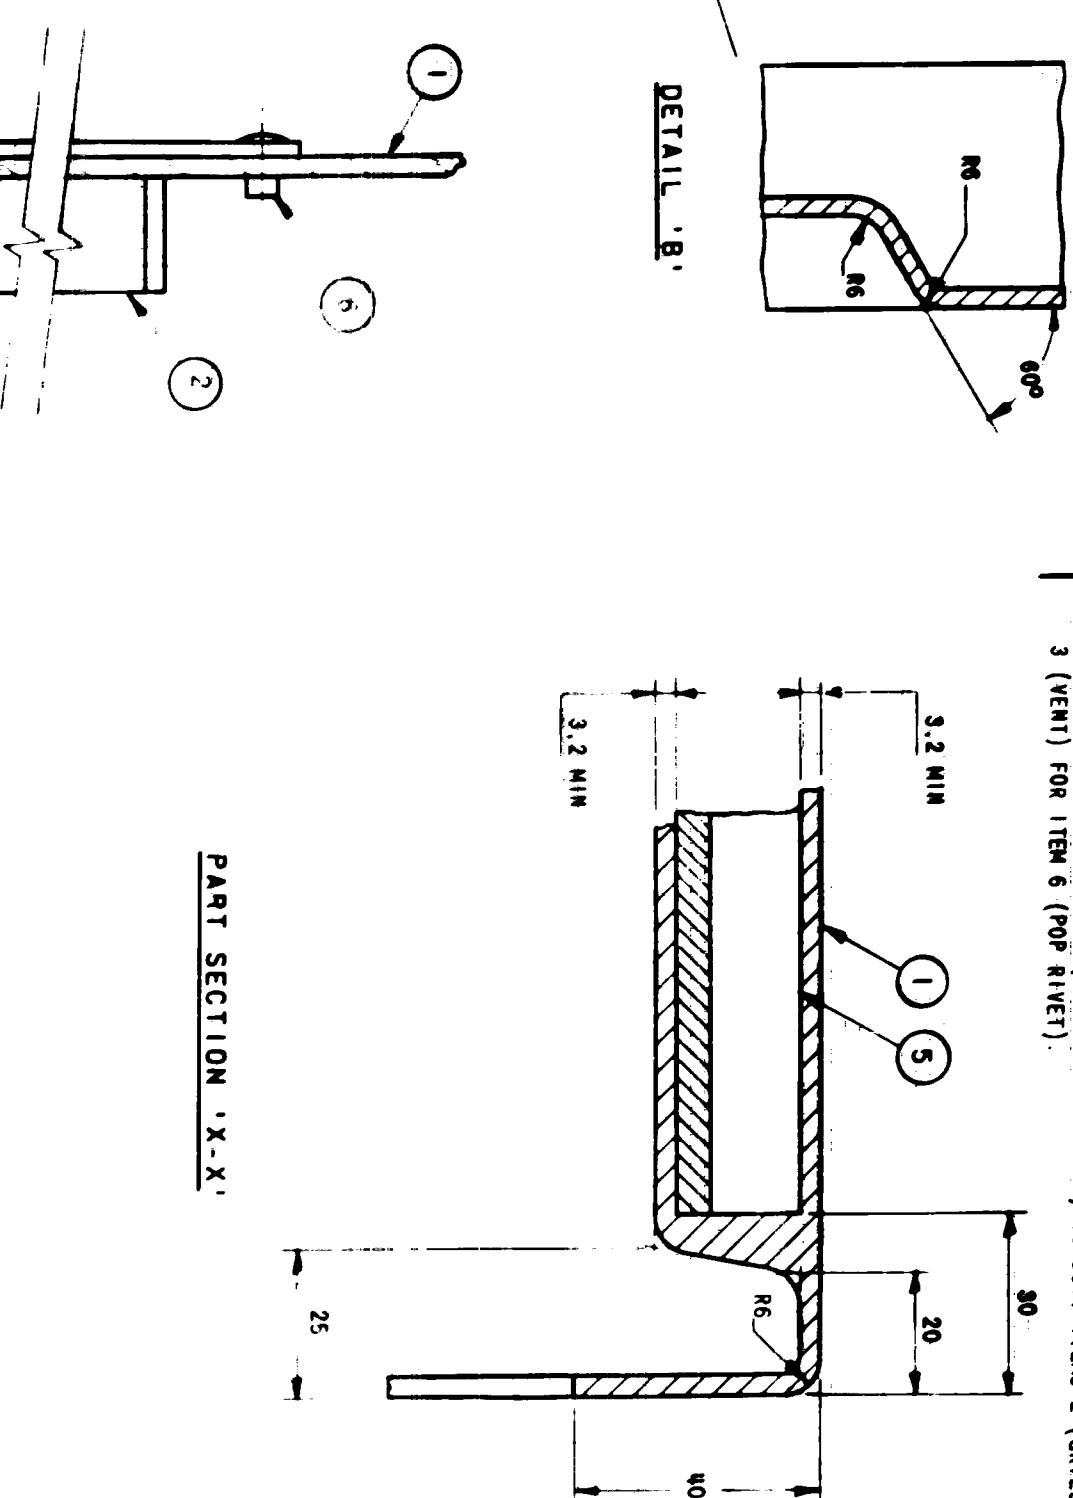



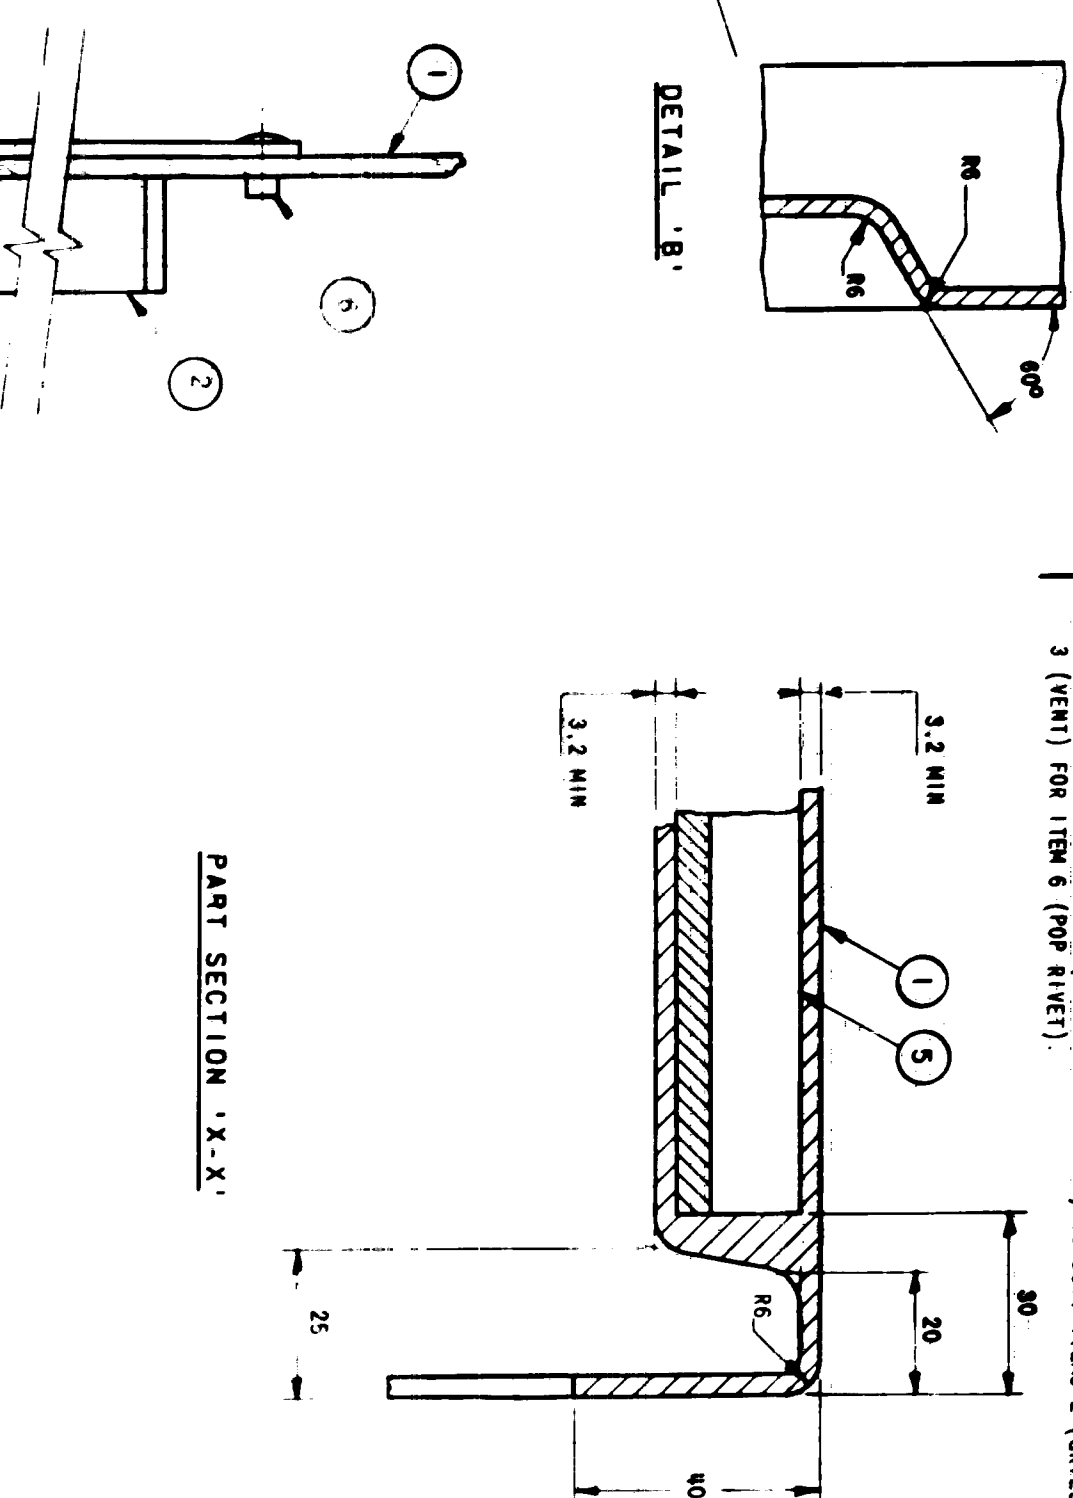



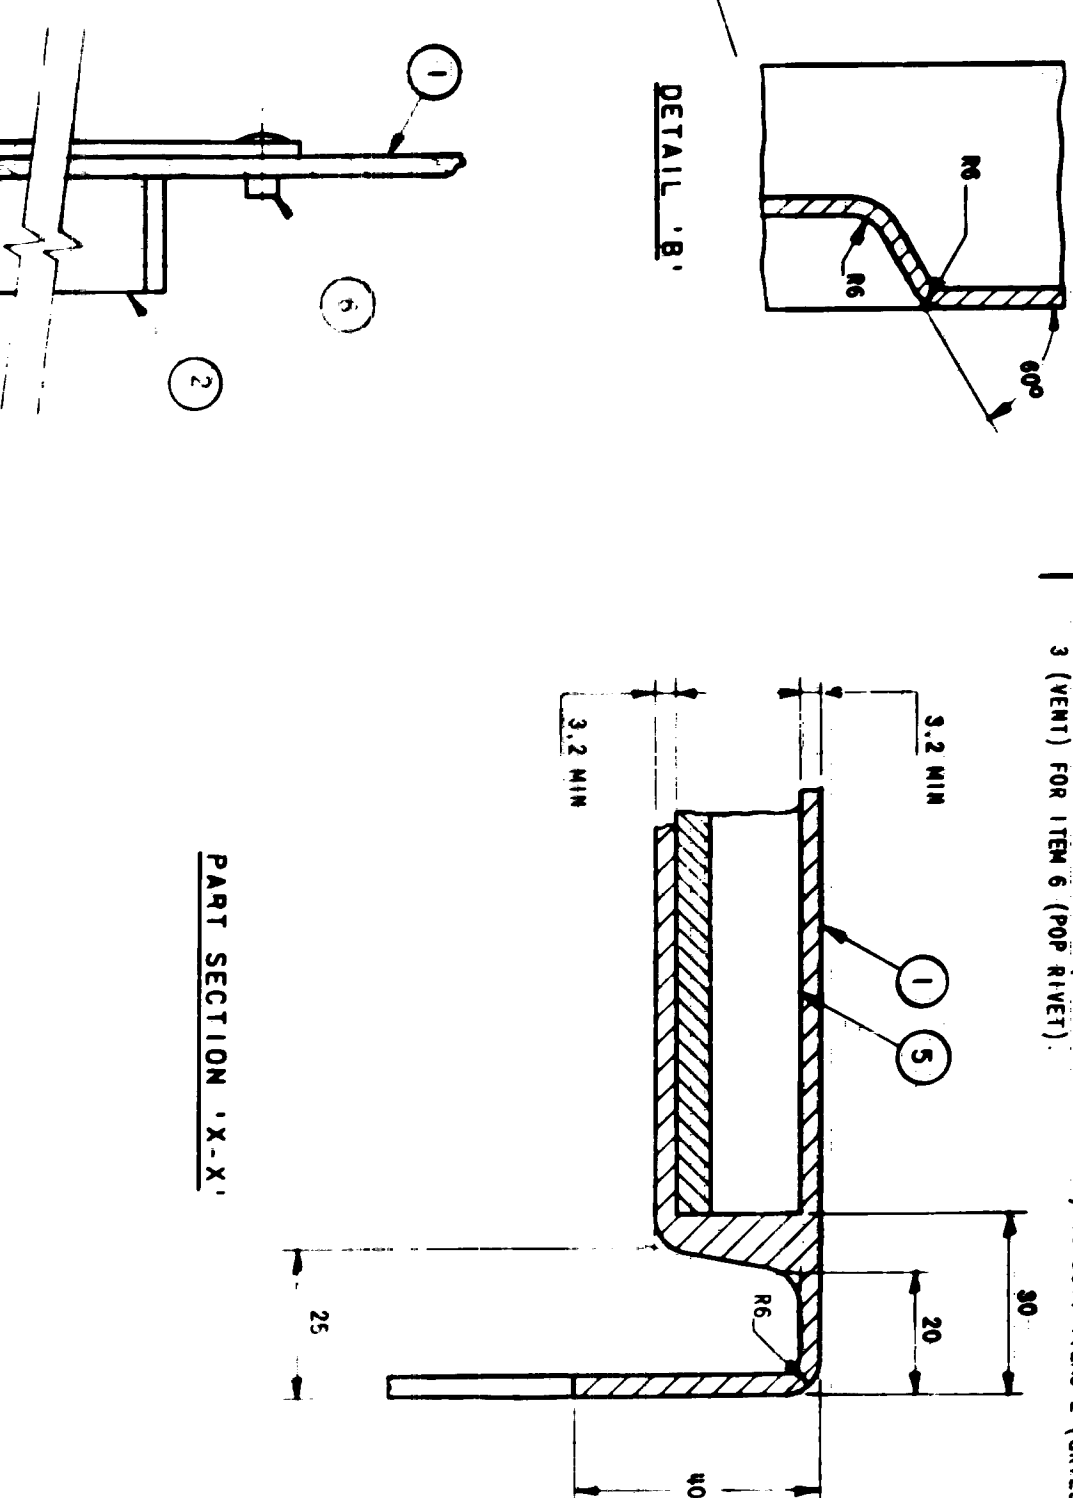



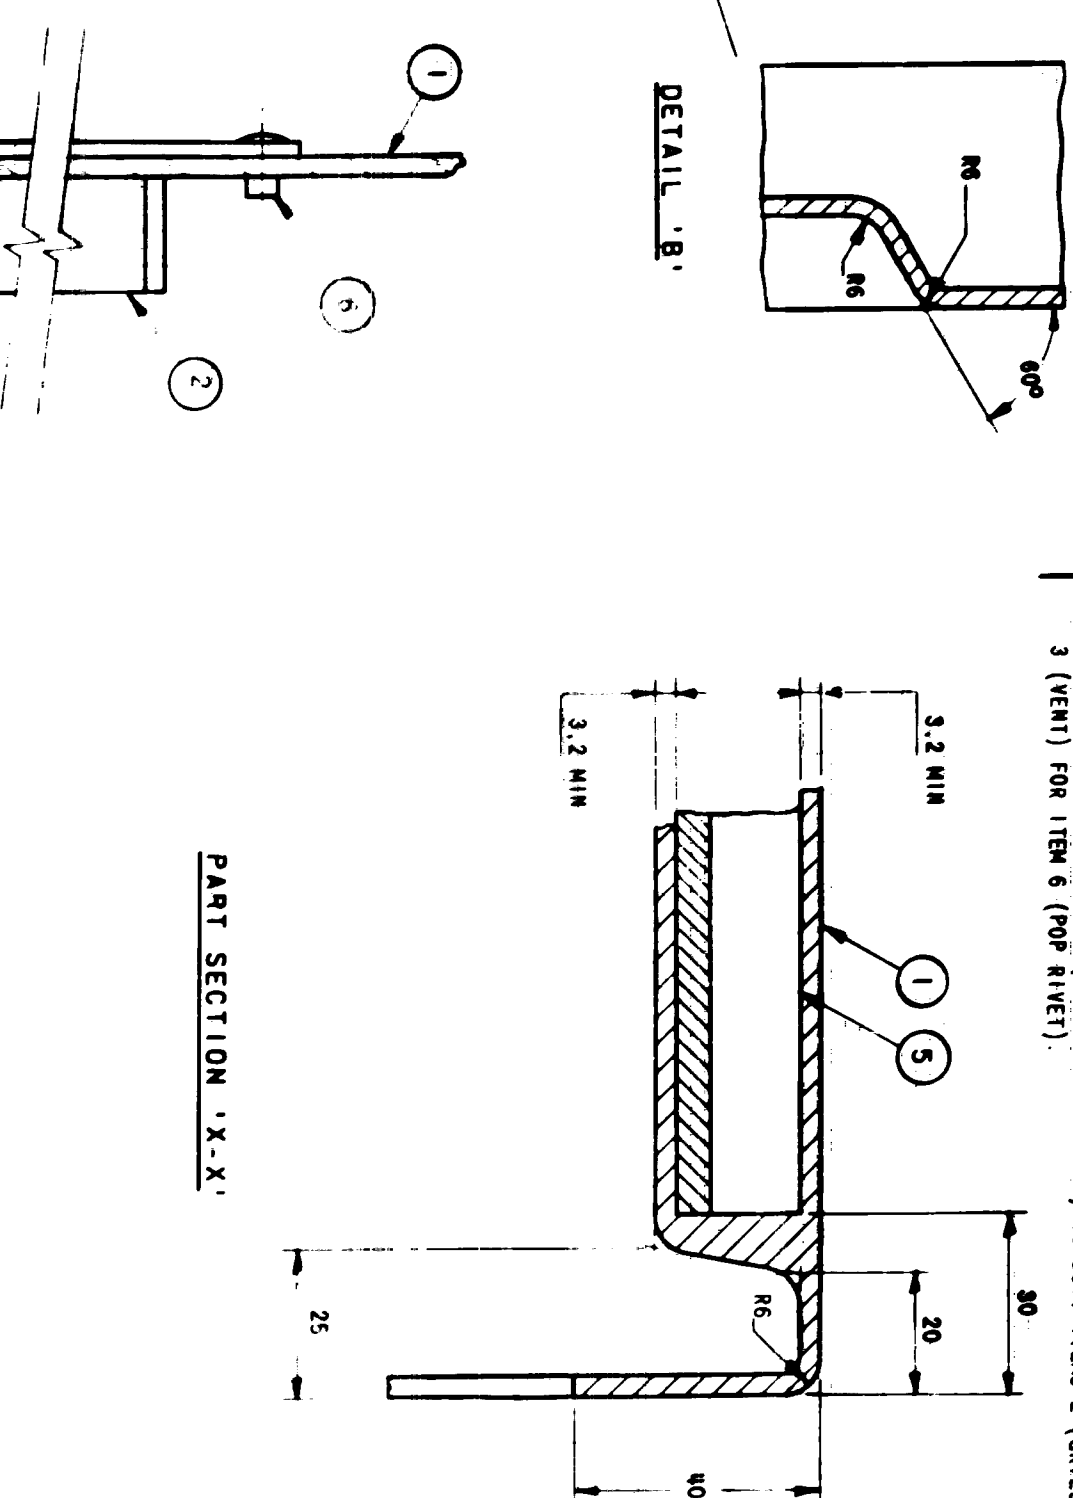



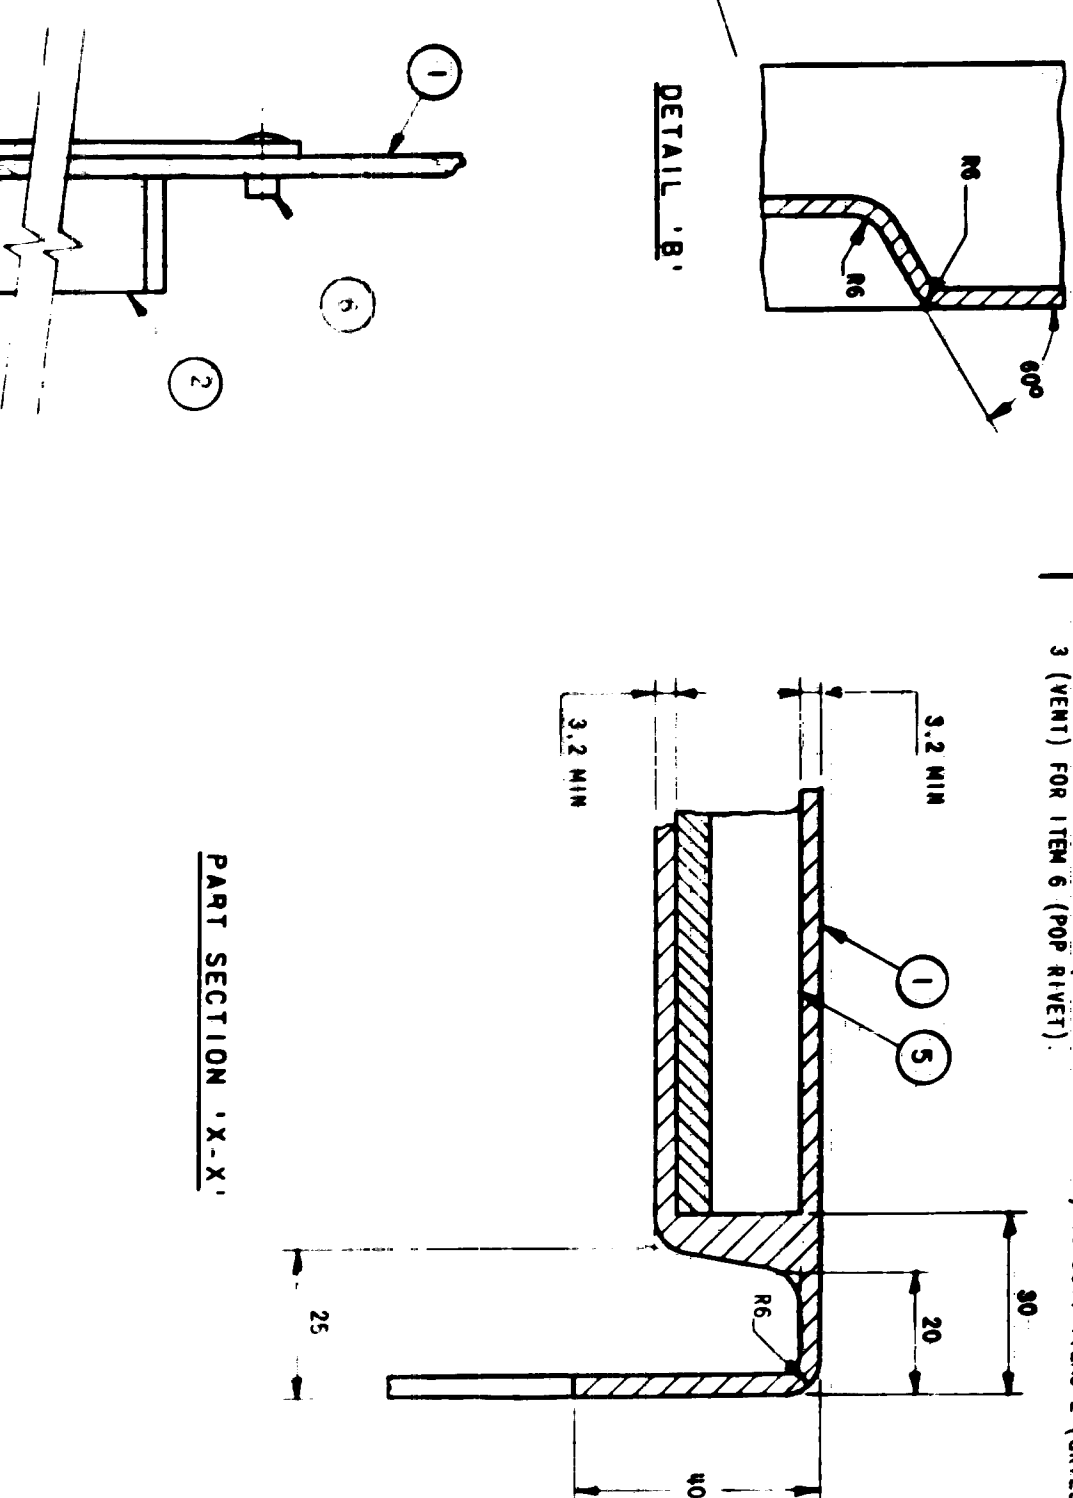


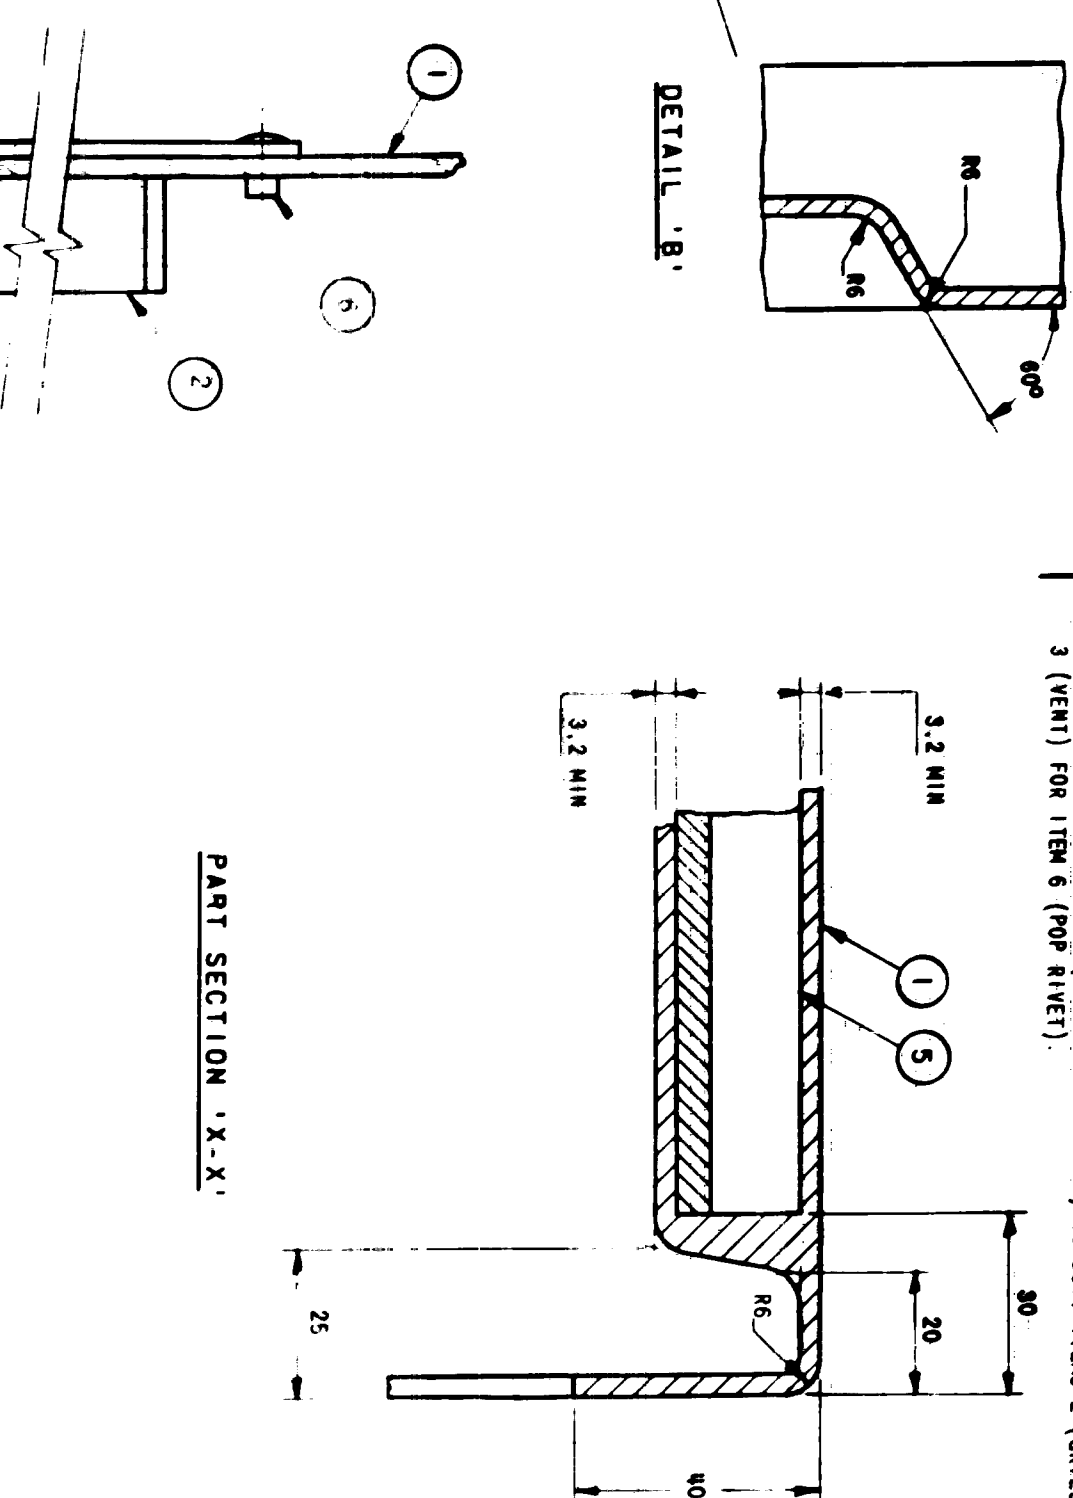


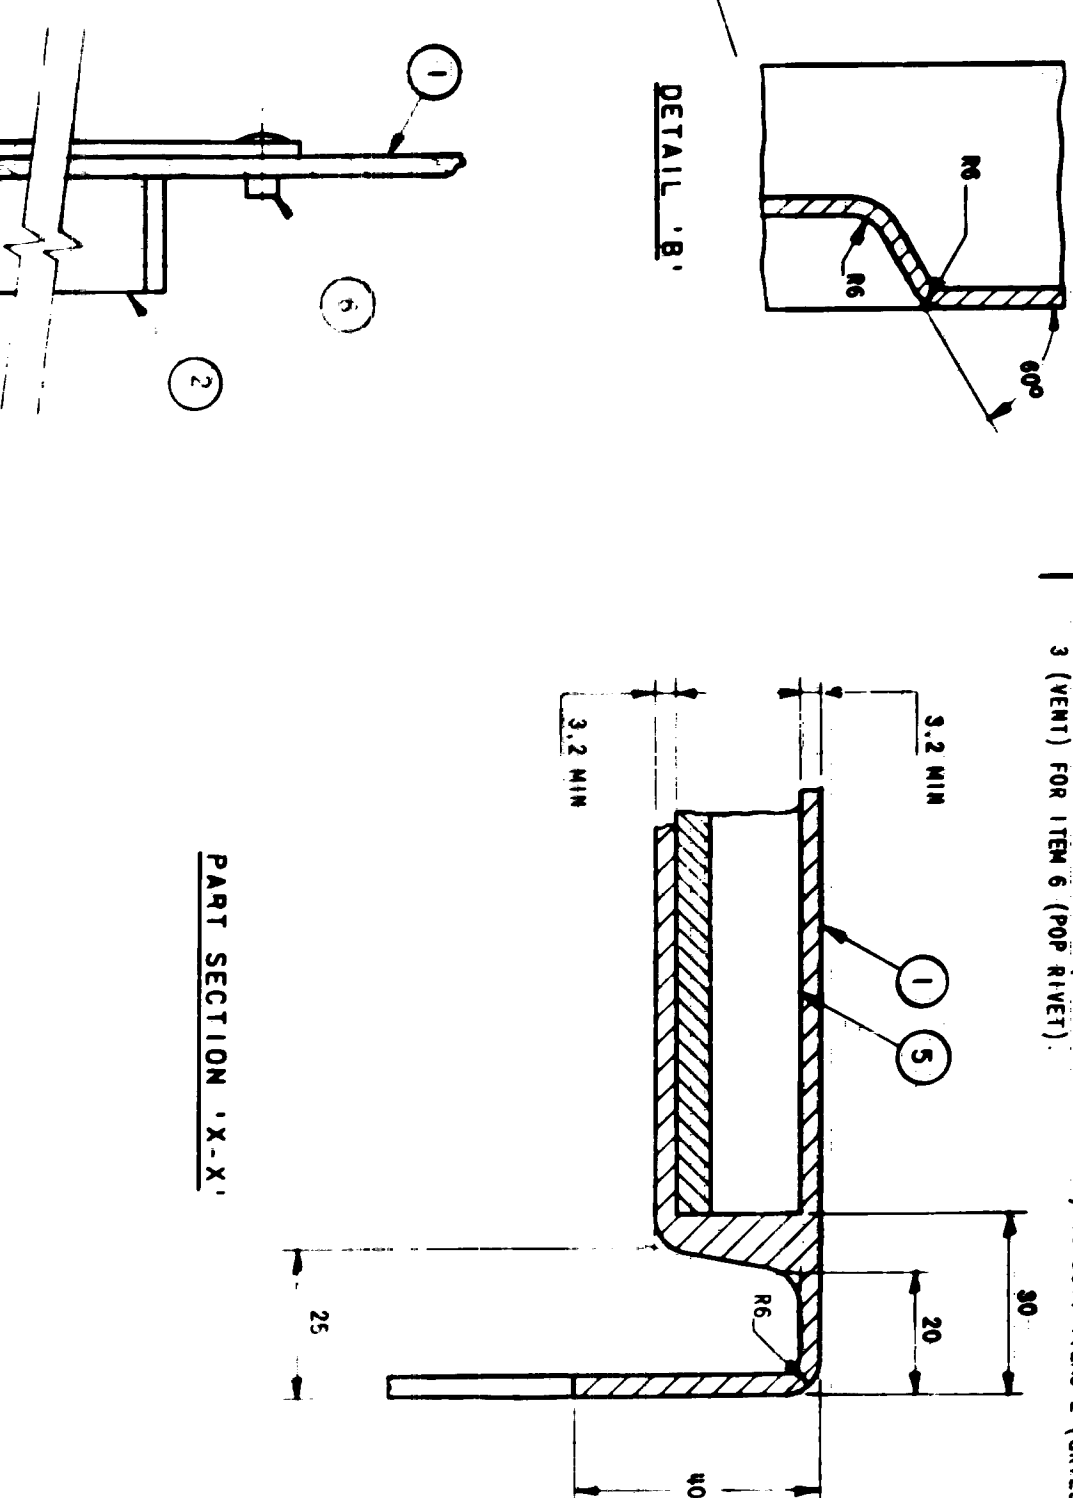

SECTION 'X-X'
SCALE: NONE

