


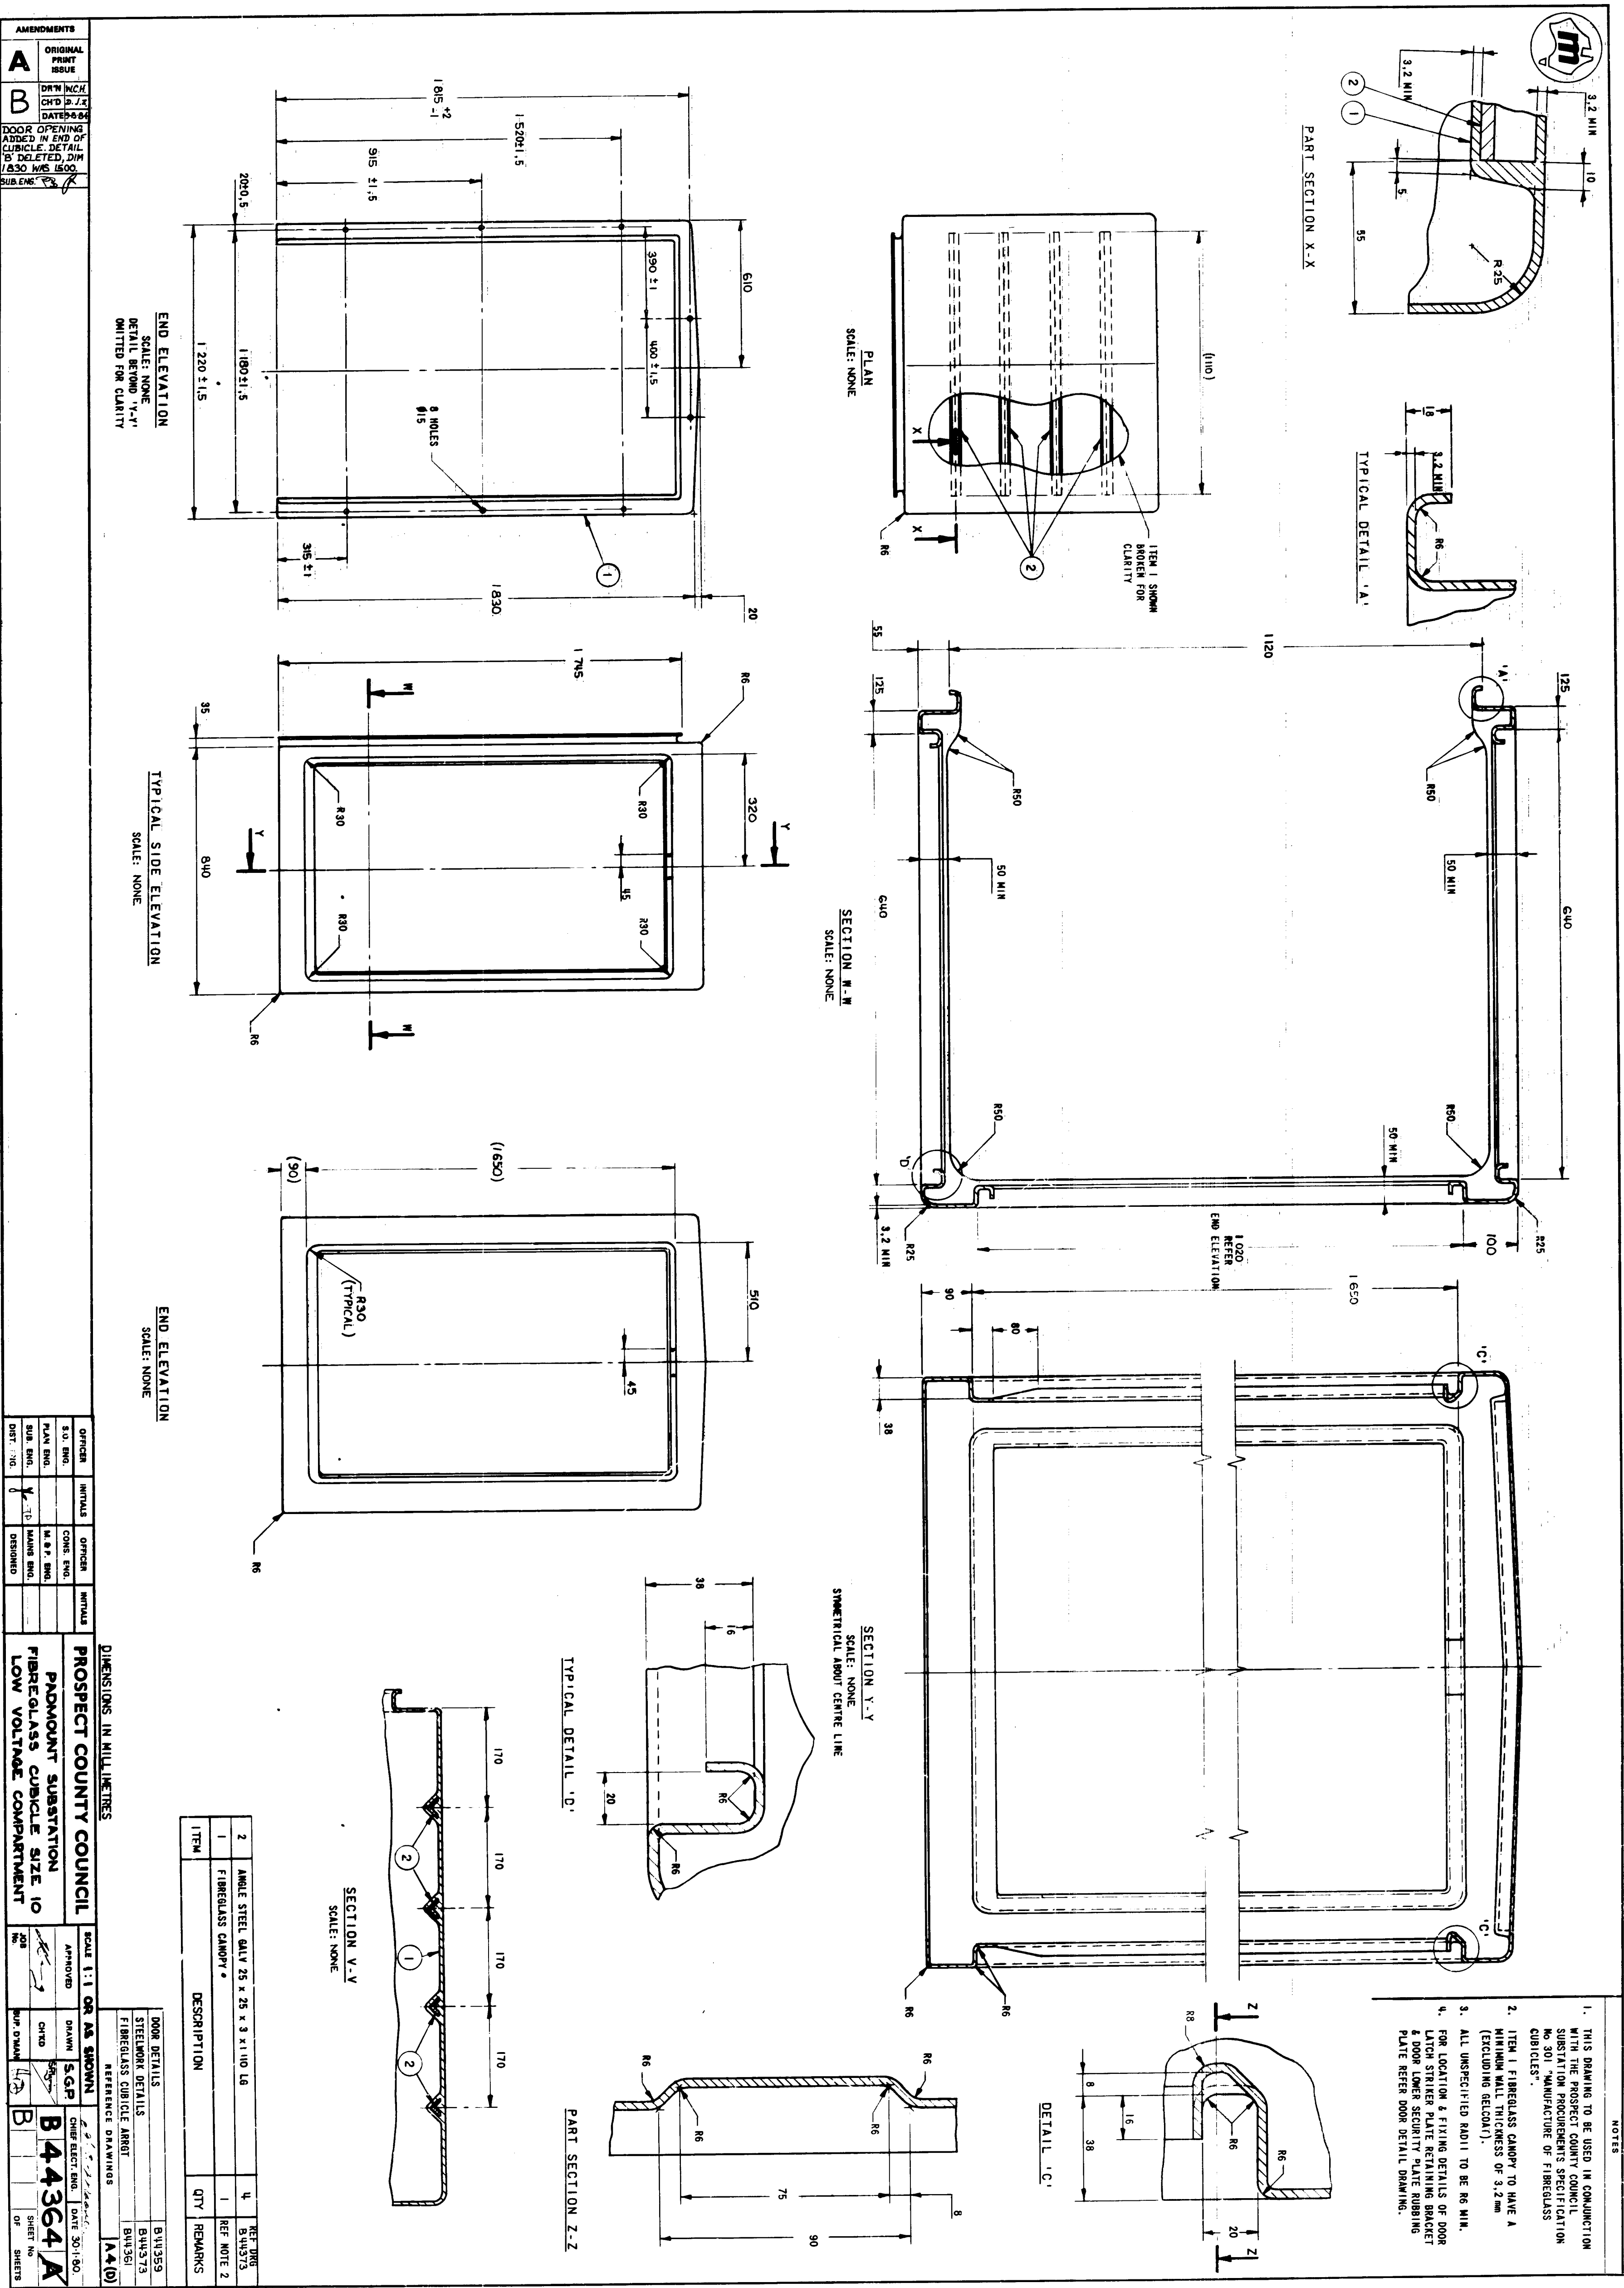

AMENDMENTS				PROSPECT COUNTY COUNCIL			
A	ORIGINAL	DATE	BY	OFFICE	INITIALS	OFFICE	INITIALS
B	CHD	2010	10/10	PLAN	ENG.	DATE	BY
DOOR OPENING				PADMOUNT SUBSTATION			
ADDED IN END OF				FIBREGLASS CUBICLE SIZE 10			
CUBICLE DETAIL				LOW VOLTAGE COMPARTMENT			
B DELETED DIM				SCALE 1:1 OR AS SHOWN			
1830 WBS 1600				DRAWN			
SUB ENR				CHD			
				DATE			
				BY			
				SHEET NO			
				OF			
				SHEET 3			

B44364