




TYPICAL DETAIL 'A'
SCALE 1:1

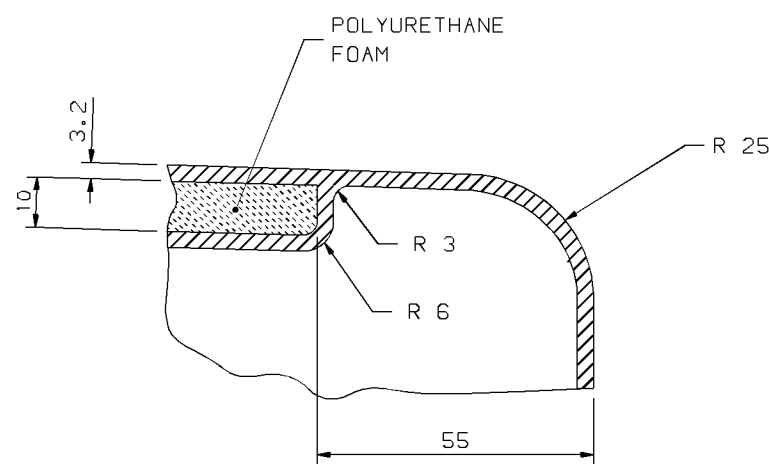


PART SECTION T-T
SCALE 1:1

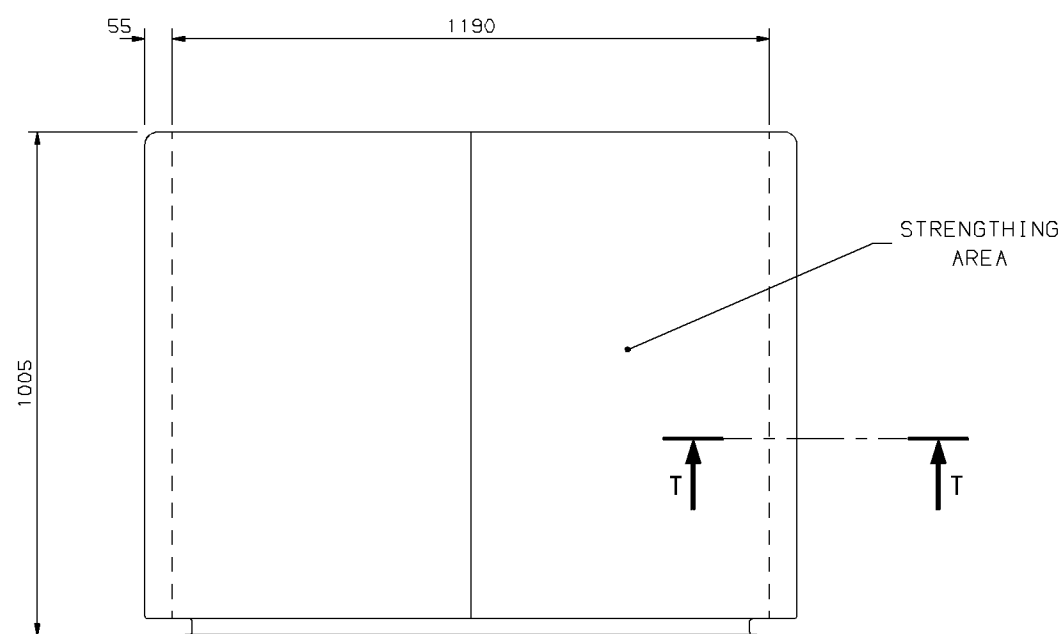


TOP VIEW
SCALE 1:10

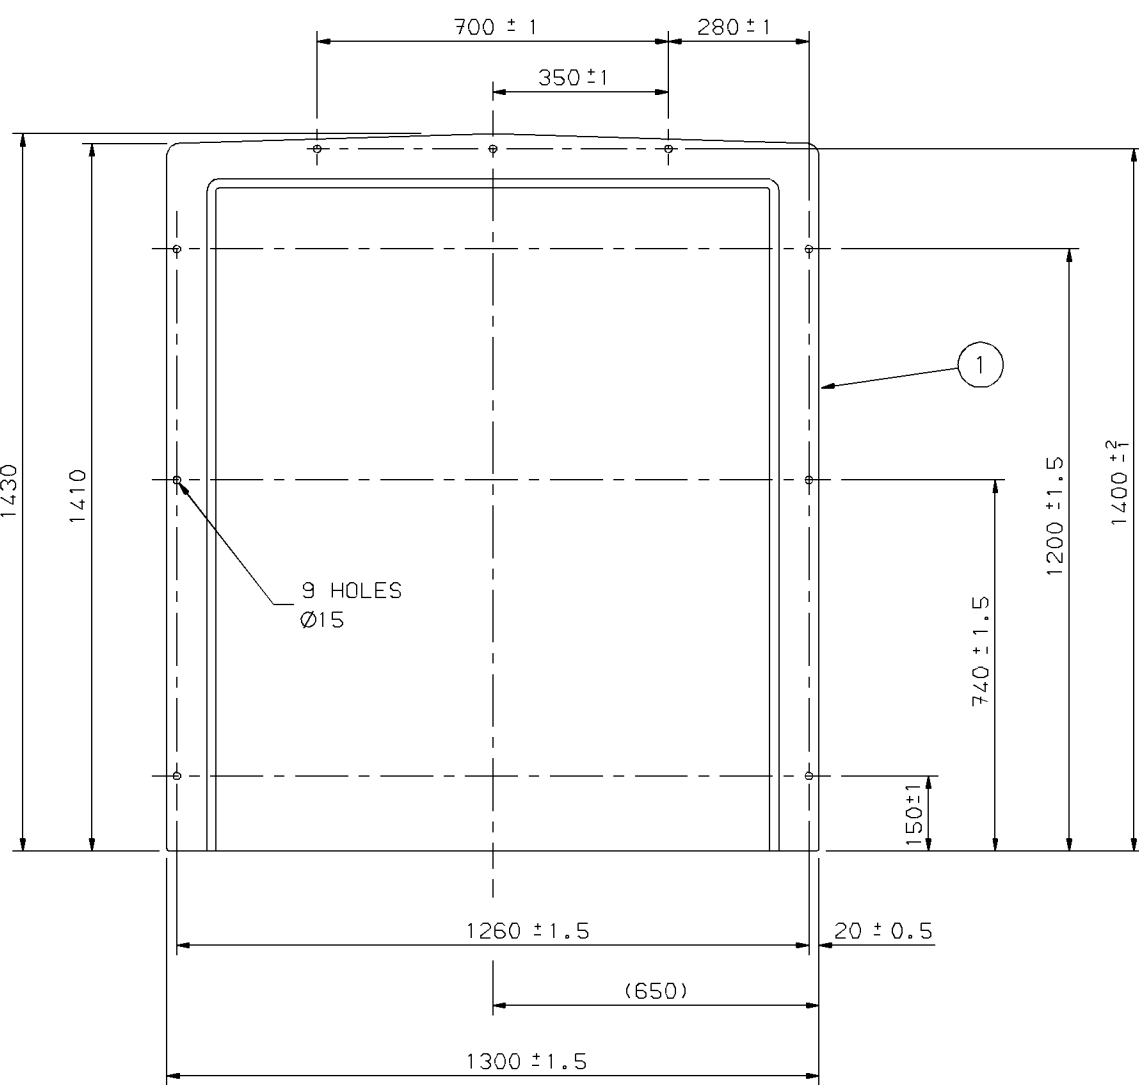


LEFT SIDE VIEW
SCALE 1:10
DETAIL BEYOND 'Y-Y'
OMITTED FOR CLARITY

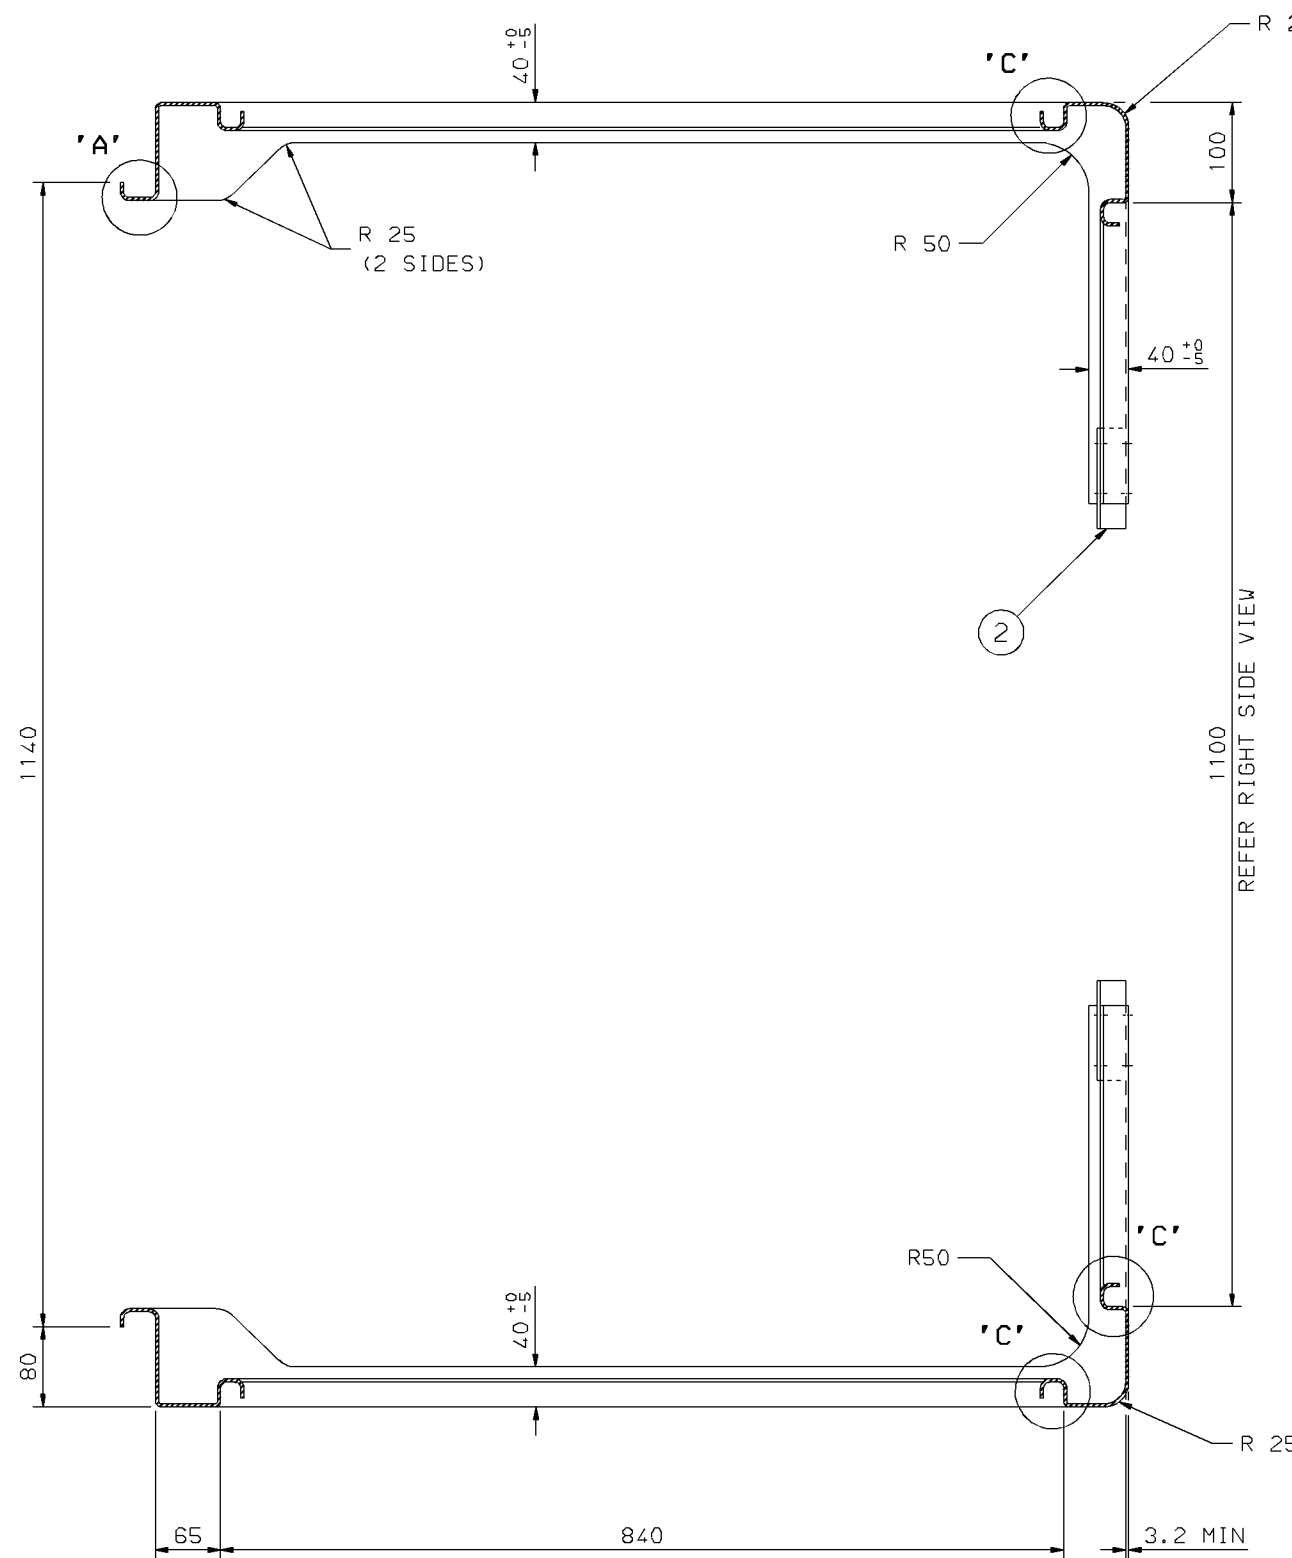


SECTION W-W
SCALE 1:5

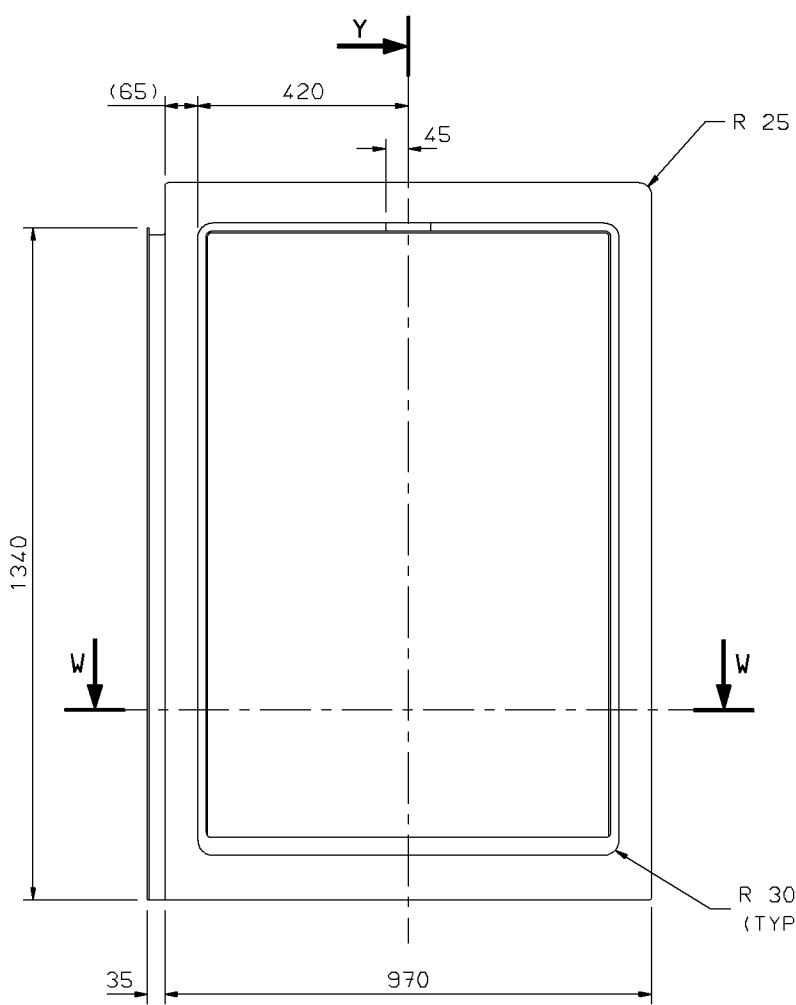


FRONT VIEW
SCALE 1:10

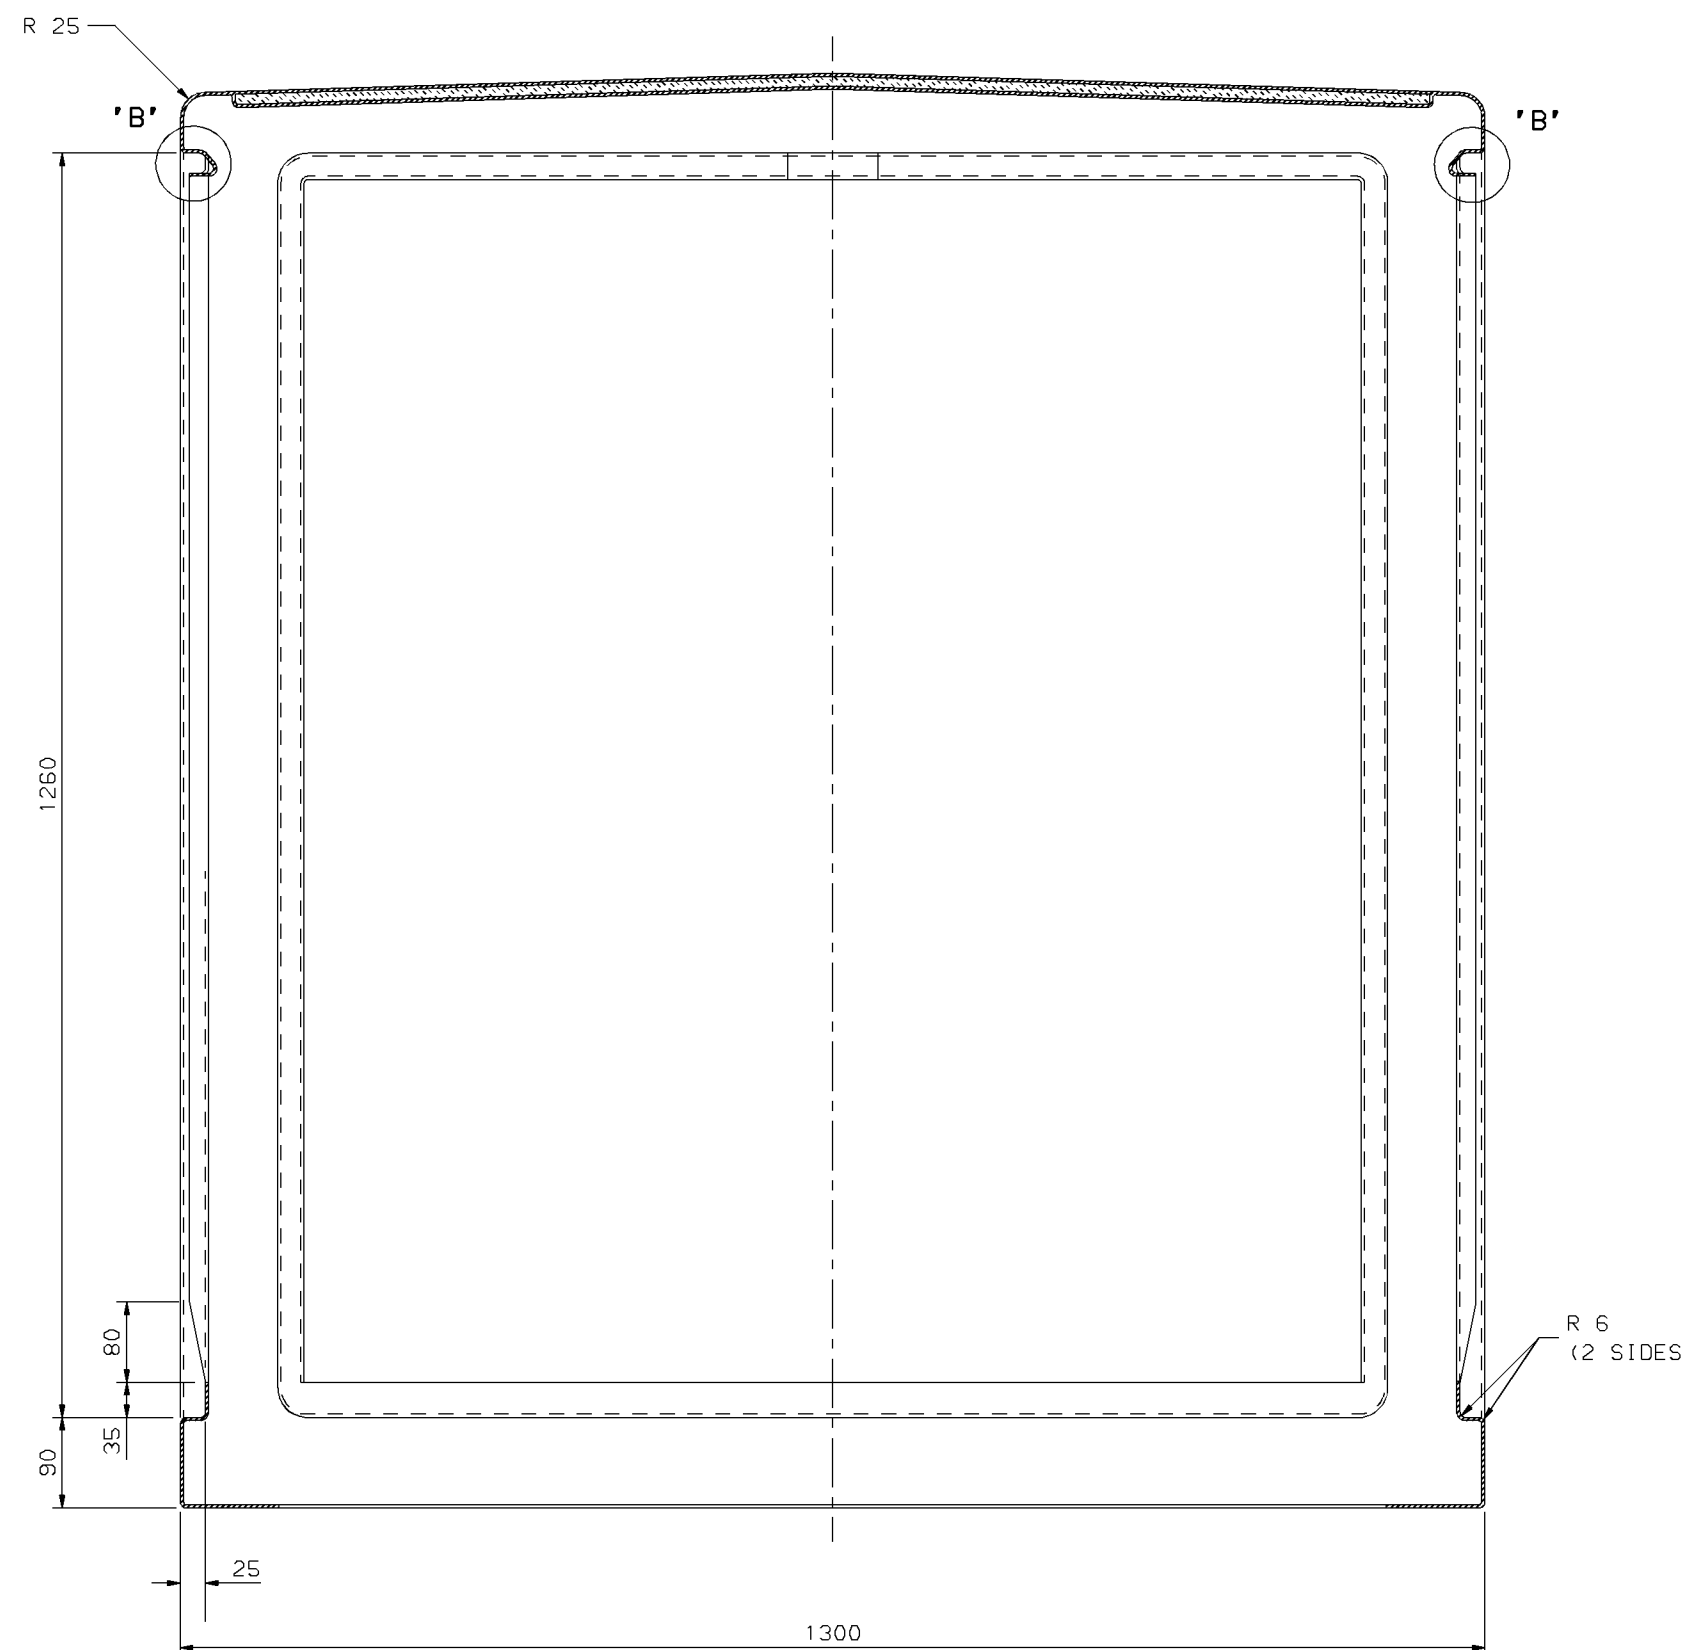


SECTION Y-Y
SCALE 1:5
SYMMETRICAL ABOUT CENTRE LINE

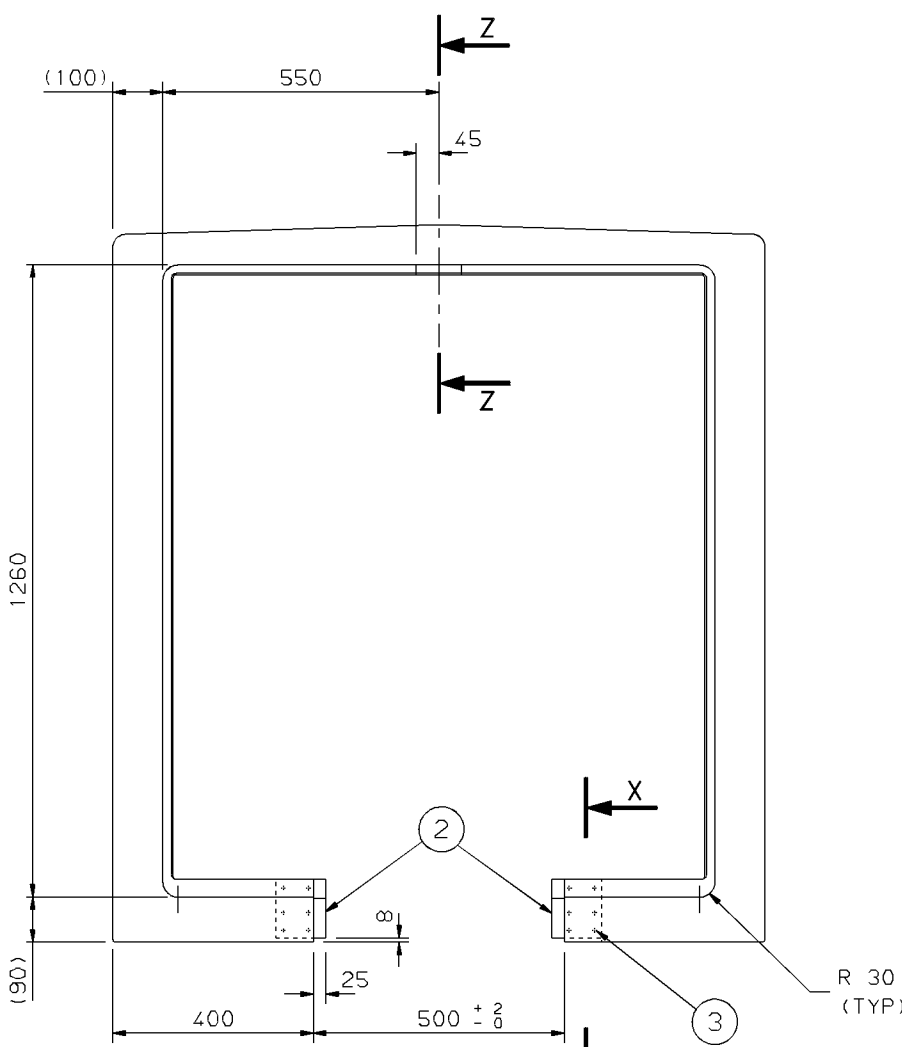


RIGHT SIDE VIEW
SCALE 1:10

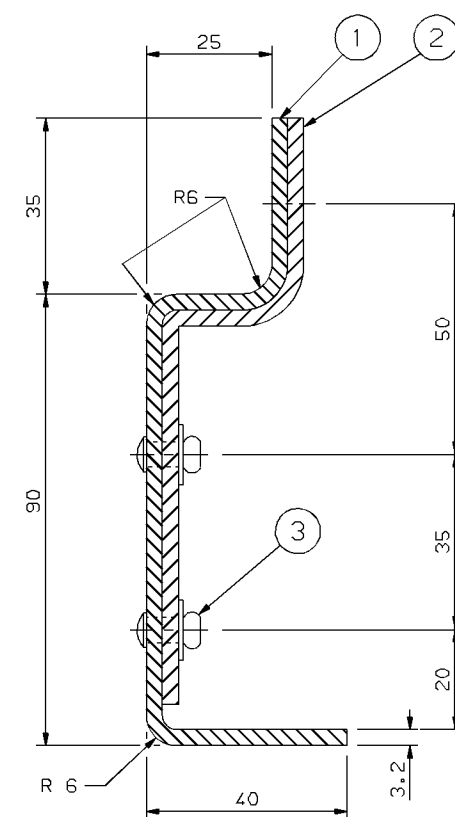


SECTION X-X
SCALE 1:1

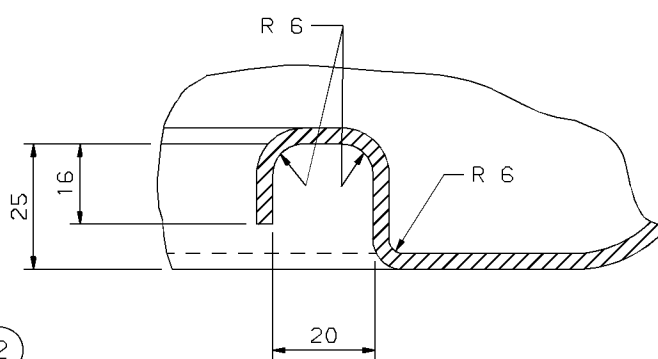


TYPICAL DETAIL 'C'
SCALE 1:1

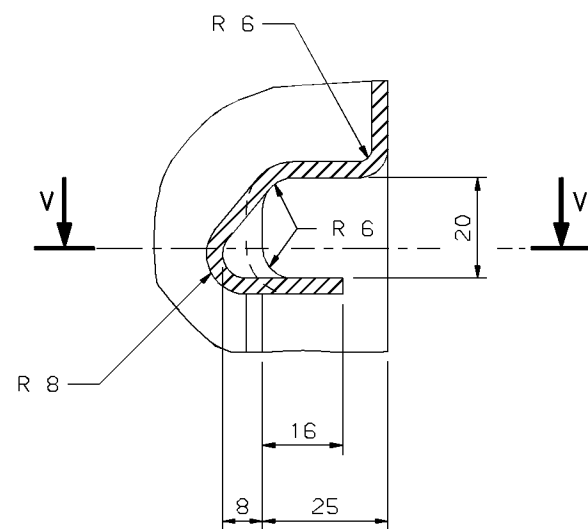

DETAIL 'B'
SCALE 1:1

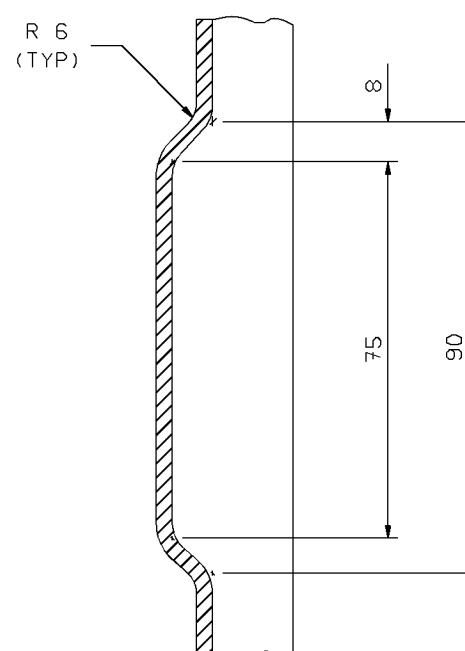

PART SECTION V-V
SCALE 1:1

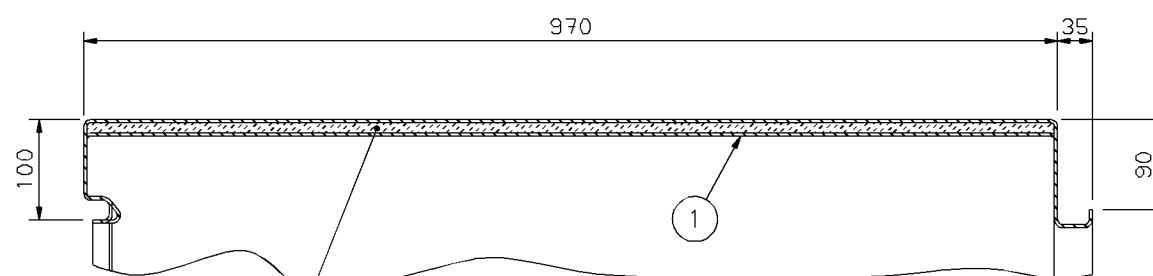

SECTION Z-Z
SCALE 1:5

ITM NO.	VOCAB /DRG	DESCRIPTION	QTY	REFER
1	NA	FIBREGLASS CANOPY	1	NOTE 2
2	NA	FIBREGLASS ANCHOR PLATE 100 LG	2	DRG 240447
3	NA	POP RIVET AL DIA 4.8 (ADG12)	12	-

- NOTES
- THIS DRAWING TO BE USED IN CONJUNCTION WITH THE RELEVANT INTEGRAL ENERGY PADMOUNT SUBSTATION CUBICLE SPECIFICATION. THE INTERNAL AND EXTERNAL CUBICLE FINISH IS ALSO DETAILED IN THIS SPECIFICATION.
 - ITEM 1 (FIBREGLASS CANOPY) TO HAVE A MINIMUM WALL THICKNESS OF 3.2mm (EXCLUDING GELCOAT).
 - ALL UNSPECIFIED RADII TO BE R6 MIN.
 - TOLERANCE - UP TO AND INCLUDING 300 ± 1.0 OVER 300 ± 2.0 UNLESS OTHERWISE NOTED.
 - FOR LOCATION & FIXING DETAILS OF DOOR LATCH STRIKER PLATE RETAINING BRACKET & DOOR LOWER SECURITY PLATE & BRACKET REFER DOOR DETAIL DRAWING No 076842.
 - DRILL 12 HOLES $\varnothing 4.85$ (No 11 DRILL) IN ITEM 1 (FIBREGLASS CUBICLE) TO SUIT ITEM 2 (ANCHOR PLATE).
 - SUITABLE WASHER TO BE FITTED TO ITEM 3 (POP RIVET) ON INSIDE OF CANOPY PRIOR TO FIXING RIVET IN PLACE. HEAD OF POP RIVET TO BE ON OUTSIDE OF CANOPY.

ORIGINAL		APPROVED		DO NOT SCALE DIMENSIONS IN MILLIMETRES		STEELWORK DETAILS		240447
SCALE AS SHOWN		Glen Ford		INTEGRAL ENERGY		DOOR DETAILS		076842
DRAWN		J. J. W.		PADMOUNT SUBSTATION		FIBREGLASS CUBICLE ARRGT		076838
DATE		03-7-96		HIGH VOLTAGE COMPARTMENT		REFERENCE DRAWINGS		
CHK'D		R. J. W.		AUTHORISED		Michael Tamp		
						HVR NETWORK SUBS ASSETS		
						AO 076840 B		
						SHEET No. 1 OF 1 SHEETS		