




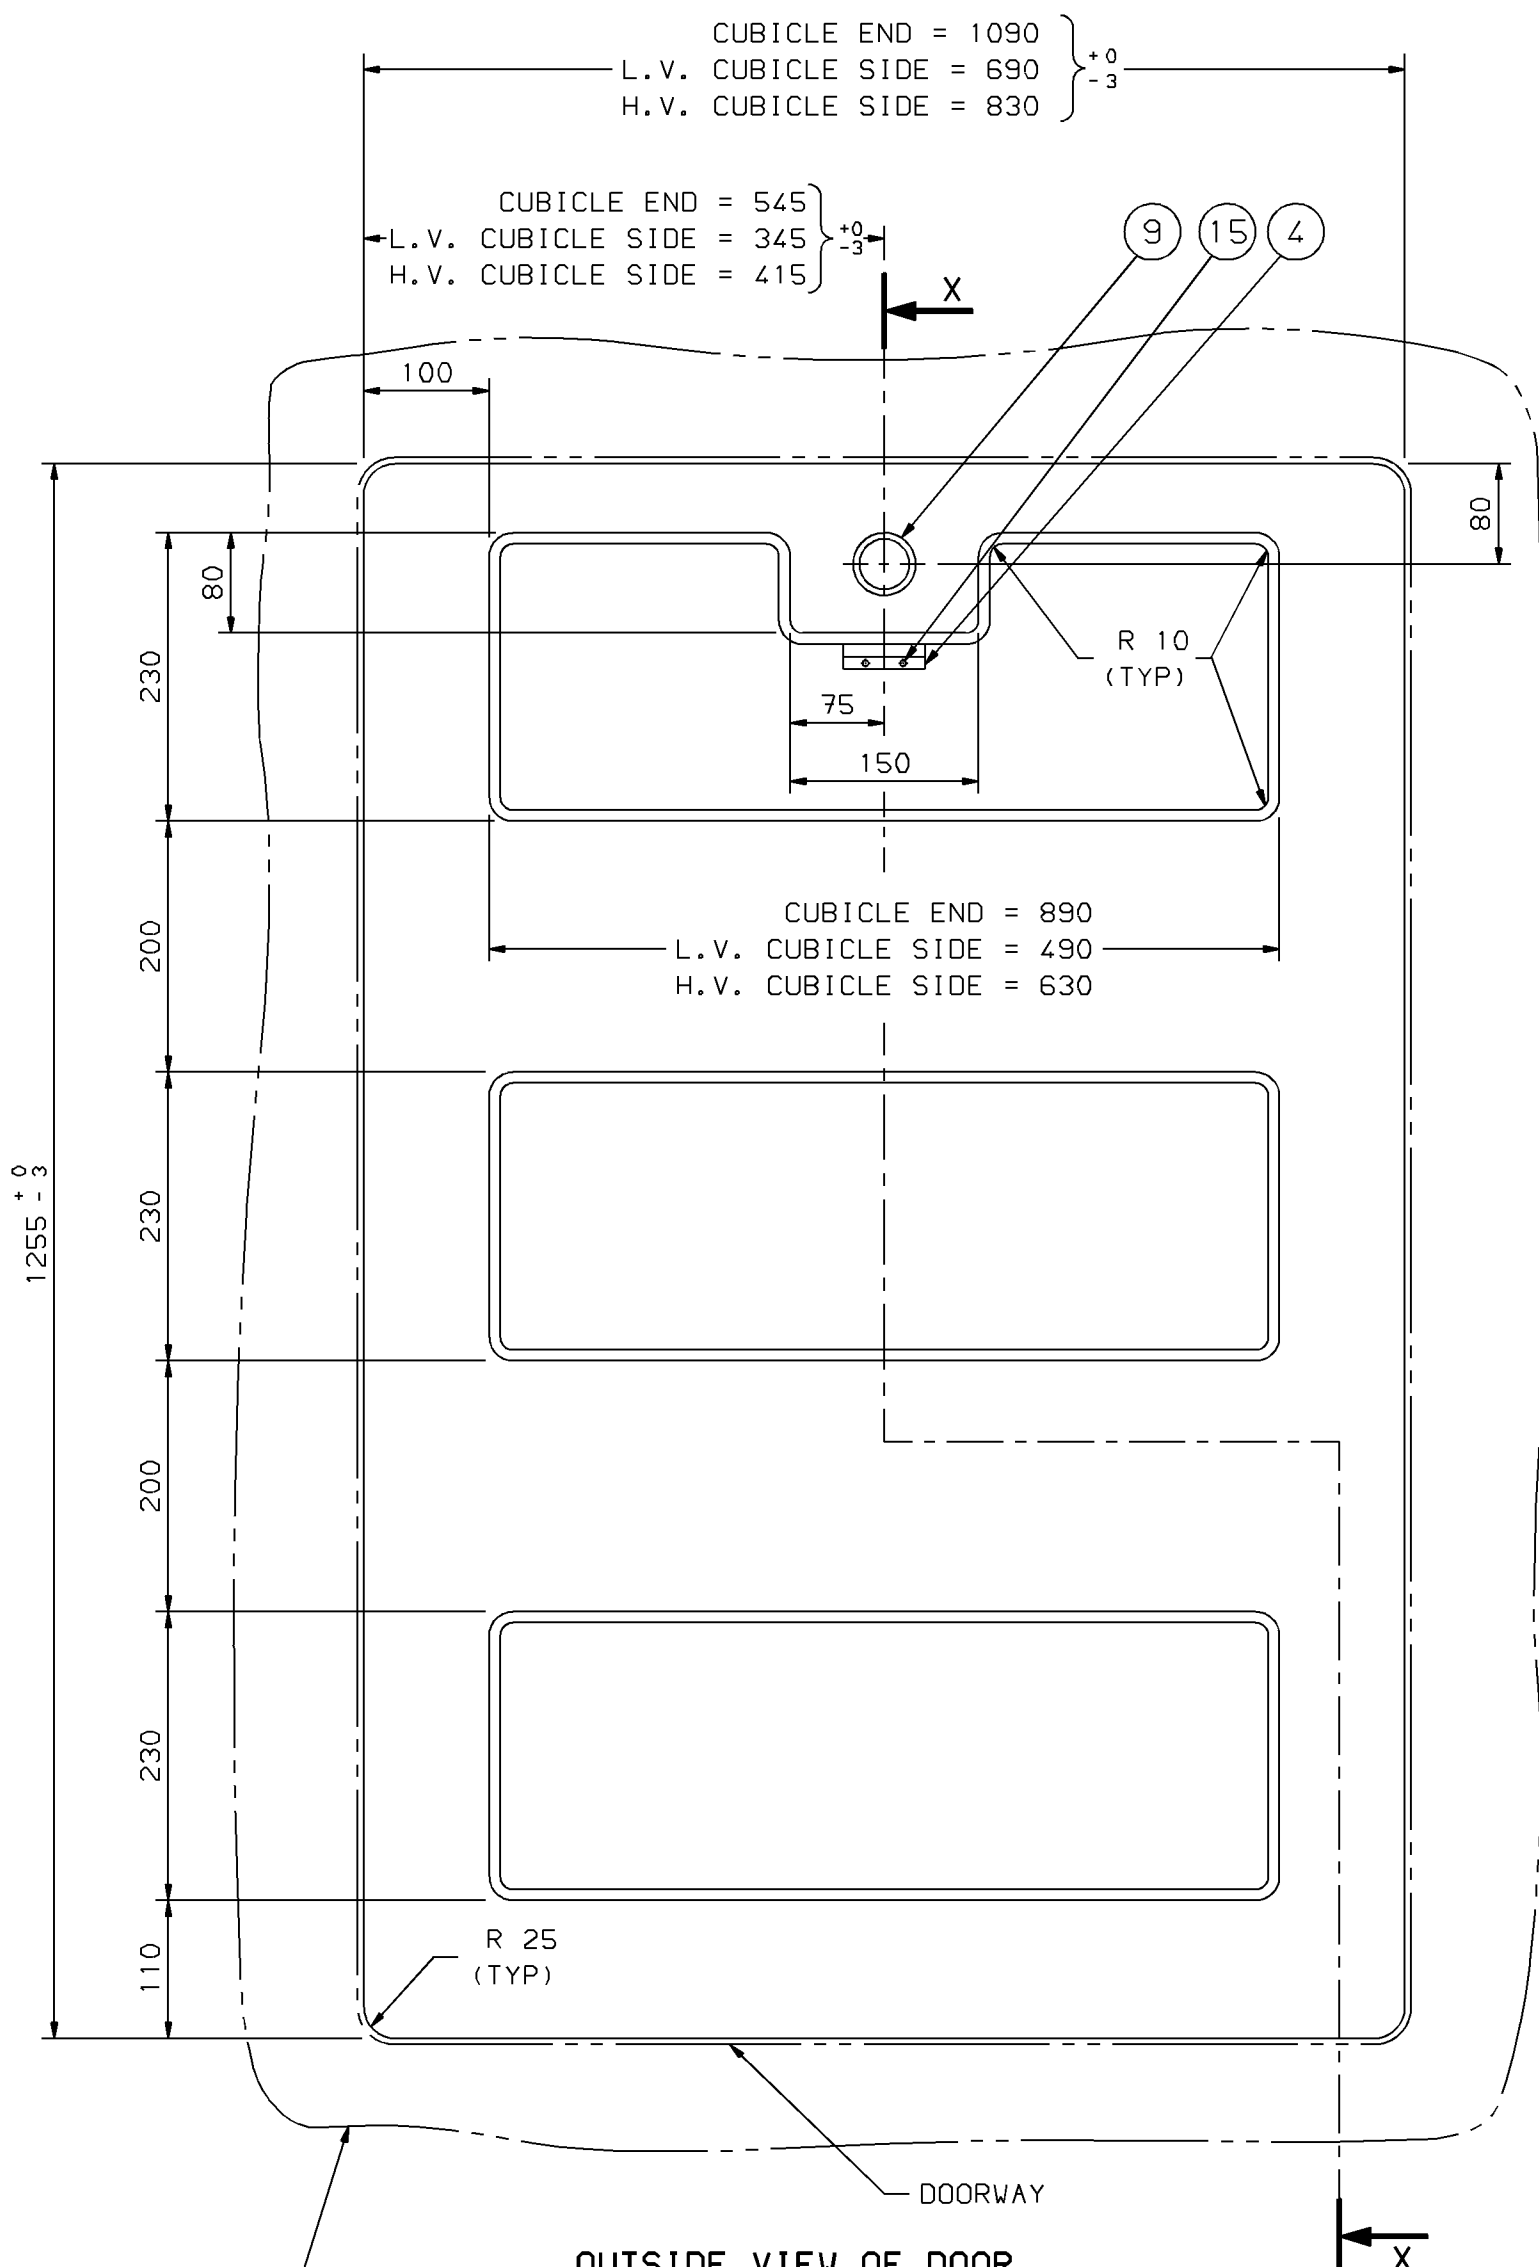


OUTSIDE VIEW OF DOOR
SCALE 1:5
DOOR SHOWN IN DOORWAY
ALL HIDDEN DETAILS OMITTED

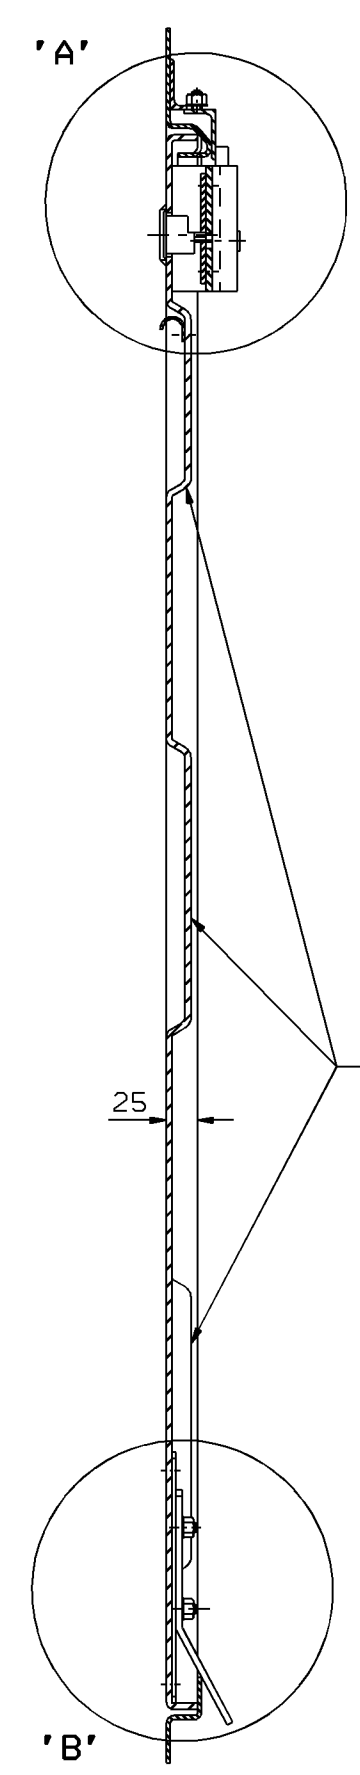


SECTION X-X
SCALE 1:5

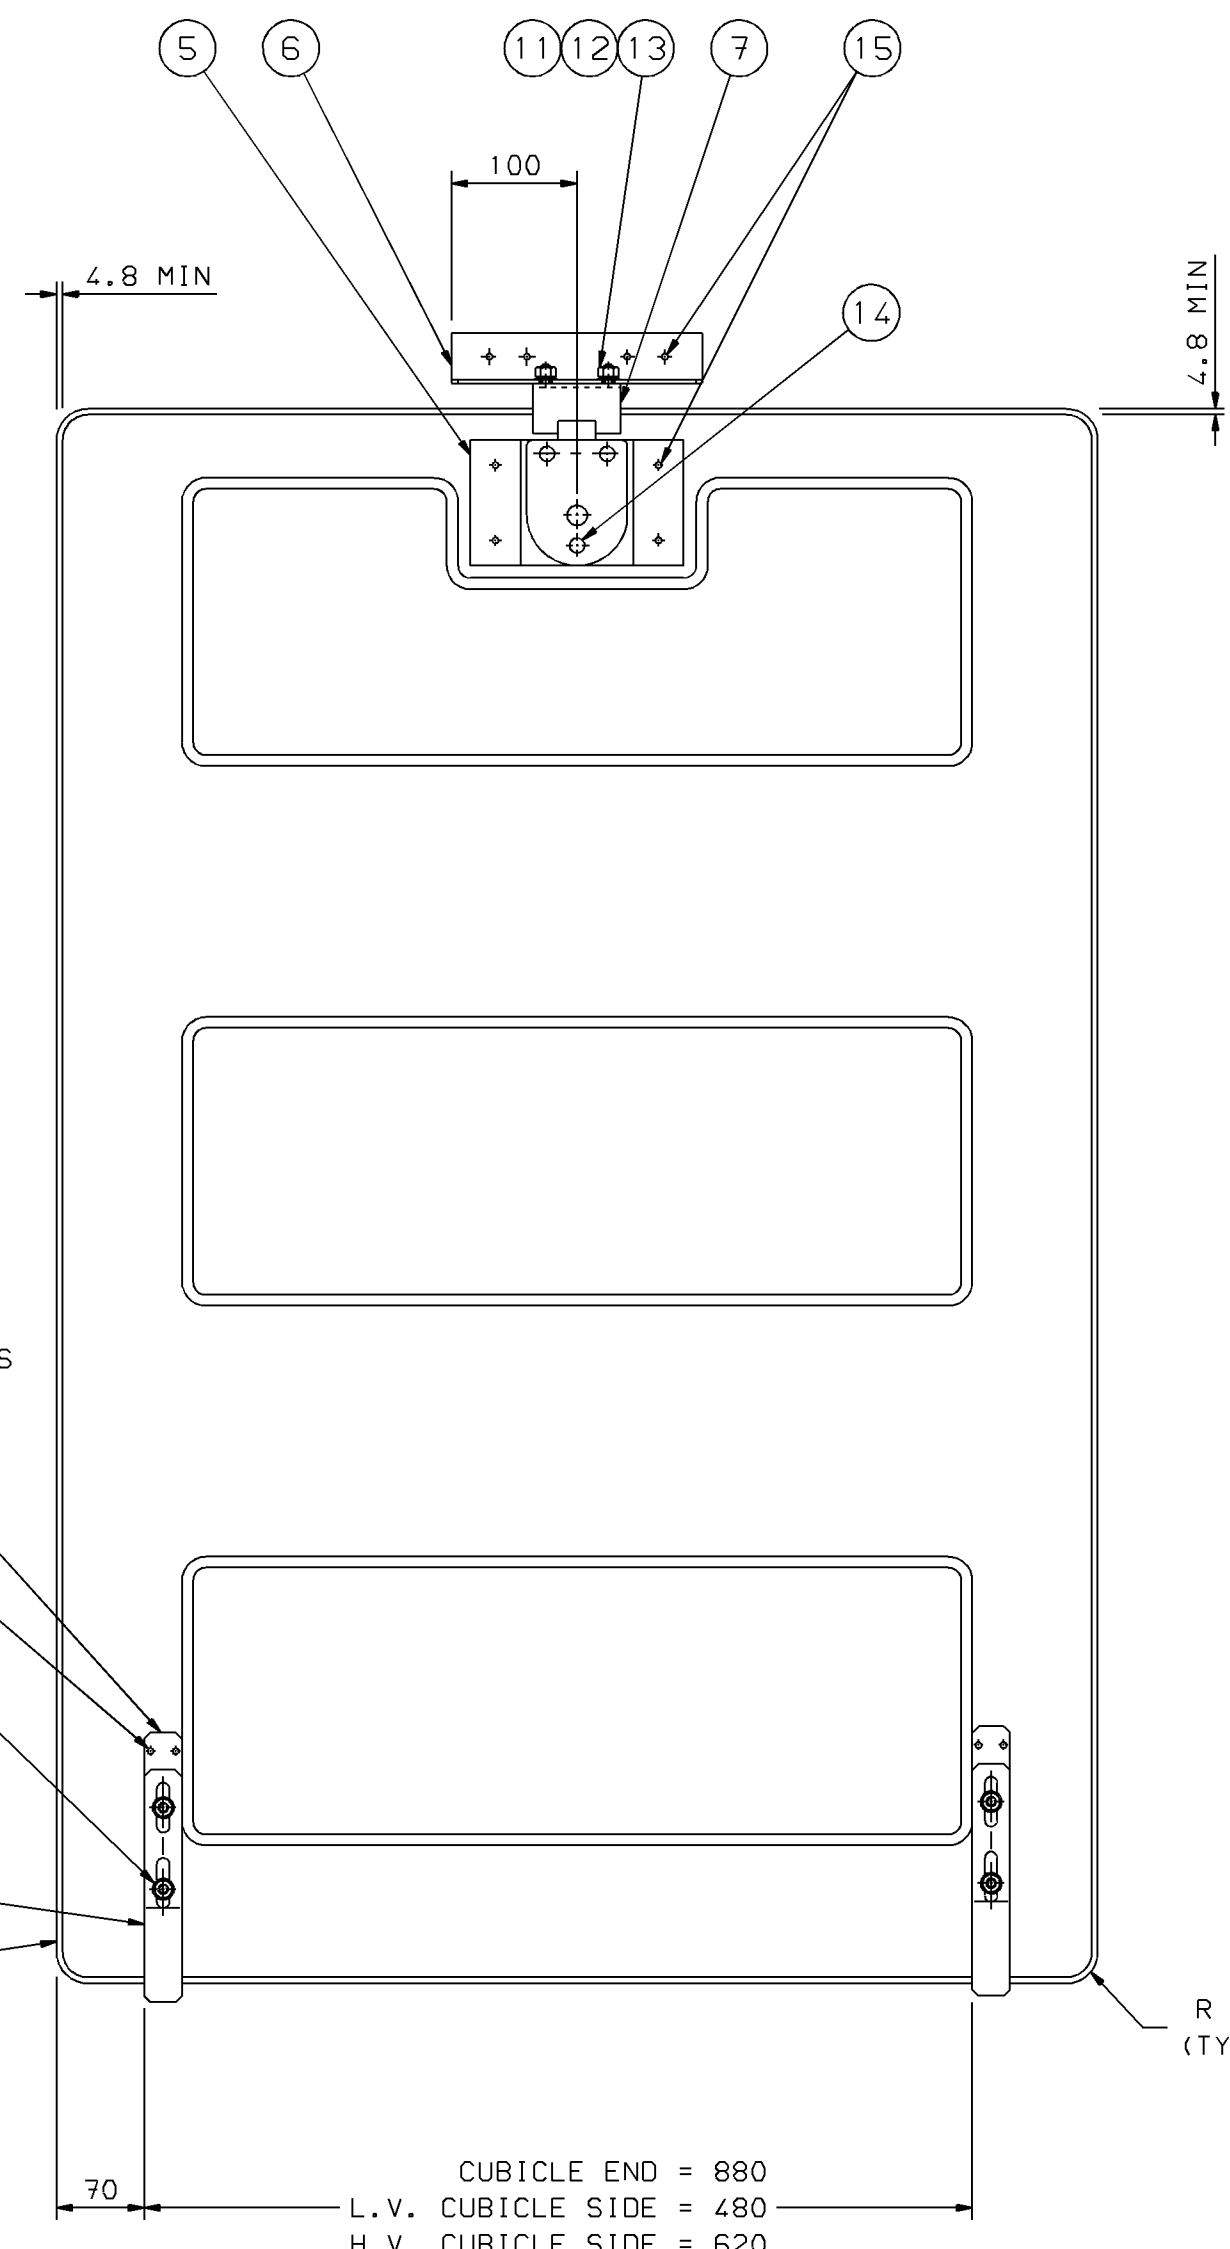

INSIDE VIEW OF DOOR
SCALE 1:5
DOORWAY OMITTED FOR CLARITY

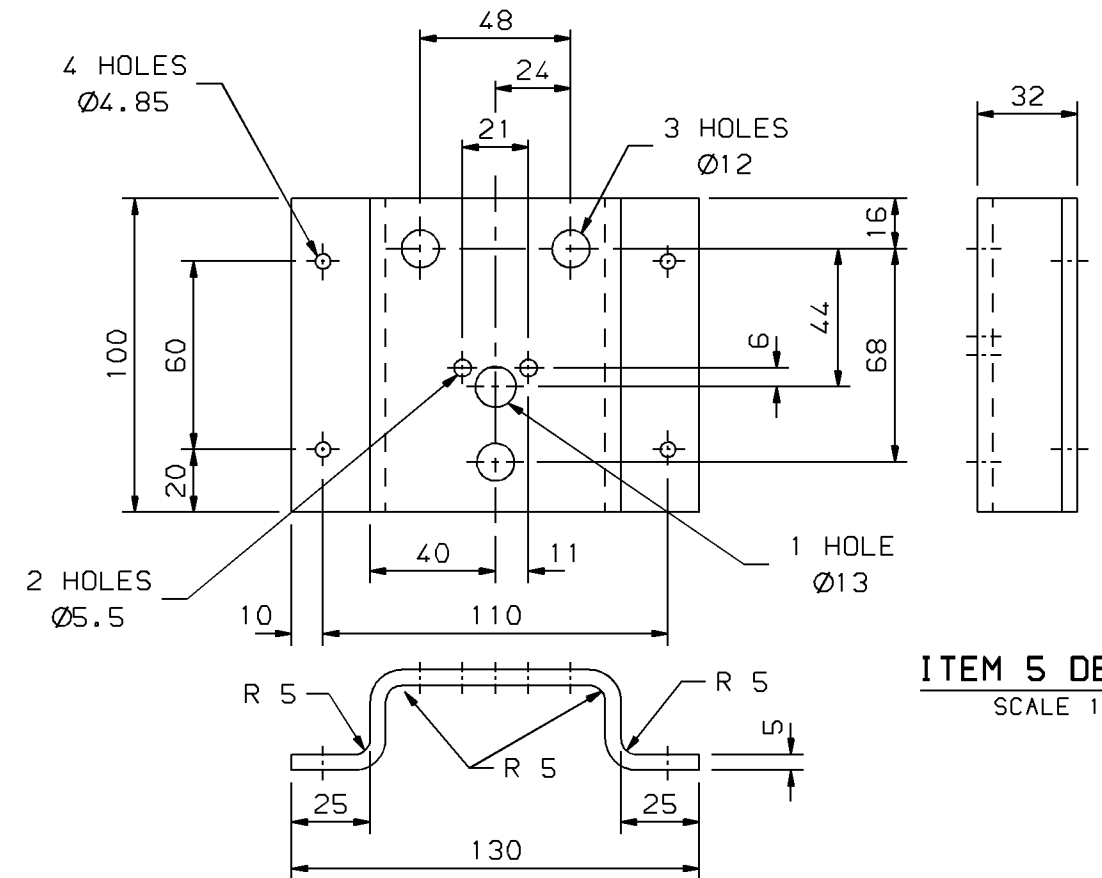


ITEM 5 DETAILS
SCALE 1:2

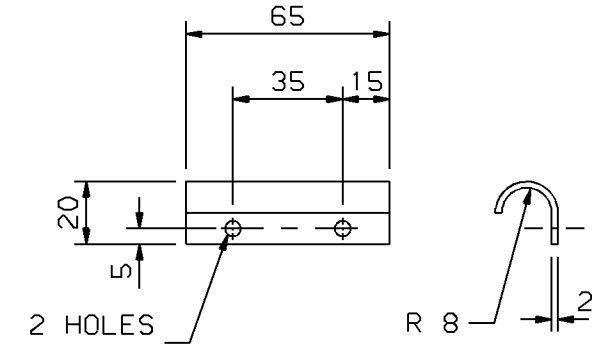


ITEM 4 HANDLE DETAILS
SCALE 1:2

ITM NO	VOCAB /DRG	DESCRIPTION	QTY	REFER
1	NA	FIBREGLASS DOOR SKIN	1	NOTE 1&2&7
2	NA	DOOR LOWER SECURITY PLATE	2	DRG 240447
3	NA	DOOR SECURITY BRACKET	2	DRG 240447
4	NA	STEEL HANDLE GALV	1	DETAIL
5	NA	RETAINING BRACKET LOCK - FIBREGLASS	1	DETAIL
6	NA	DOOR LATCH STRIKER PLATE RETAINING BRACKET	1	DRG 240447
7	NA	DOOR LATCH STRIKER PLATE	1	DRG 240447
8	NA	BACKSET CASE	1	NOTE 6
9	NA	LOCK CYLINDER - YALE (SUPPLIED BY INTEGRAL)	1	-
10	NA	RETAINING PLATE STEEL BACKSET CASE	1	DRG 240447
11	NA	WASHER STEEL FLAT RND GALV 8	6	-
12	NA	WASHER STEEL SPRING Z/P 8	6	-
13	NA	NUT STEEL HEX HD GALV M8	6	-
14	NA	SCREW STEEL C'SUNK HD GALV M5 x 25 LG	3	-
15	NA	POP RIVET AL DIA 4.8 (AD612)	18	NOTE 8

- NOTES**
- THIS DRAWING TO BE USED IN CONJUNCTION WITH THE RELEVANT INTEGRAL ENERGY PADMOUNT SUBSTATION CUBICLE SPECIFICATION. THE INTERNAL AND EXTERNAL CUBICLE FINISH IS ALSO DETAILED IN THIS SPECIFICATION.
 - TOLERANCE - UP TO AND INCLUDING 300 ± 1.0
OVER 300 ± 2.0
UNLESS OTHERWISE NOTED.
 - ALL UNSPECIFIED RADII TO BE R6 MIN.
 - ITEM 1 (FIBREGLASS DOOR SKIN) TO HAVE A MINIMUM WALL THICKNESS OF 4.8mm (EXCLUDING GELCOAT).
 - ITEMS SHOWN IN MATERIAL LIST ARE SUFFICIENT FOR 1 DOOR ONLY.
 - BACKSET CASE (ITEM 8) TO BE SUPPLIED WITHOUT THUMB TURN. SUITABLE LOCK TYPES ARE: - LOCKWOOD TYPE 100 CASE WITH TYPE 213 DEAD BOLT ASSEMBLY OR LANE CAT. No. 606 ELECTRIC SC (372099).
 - DRILL 18 HOLES Ø4.85 (No.11 DRILL) IN ITEM 1 (FIBREGLASS DOOR) TO SUIT ITEMS 2,4,5 & 6.
 - SUITABLE WASHER TO BE FITTED TO ITEM 15 (POP RIVET) ON INSIDE OF DOOR PRIOR TO FIXING RIVET IN PLACE. HEAD OF POP RIVET TO BE ON OUTSIDE OF DOOR.

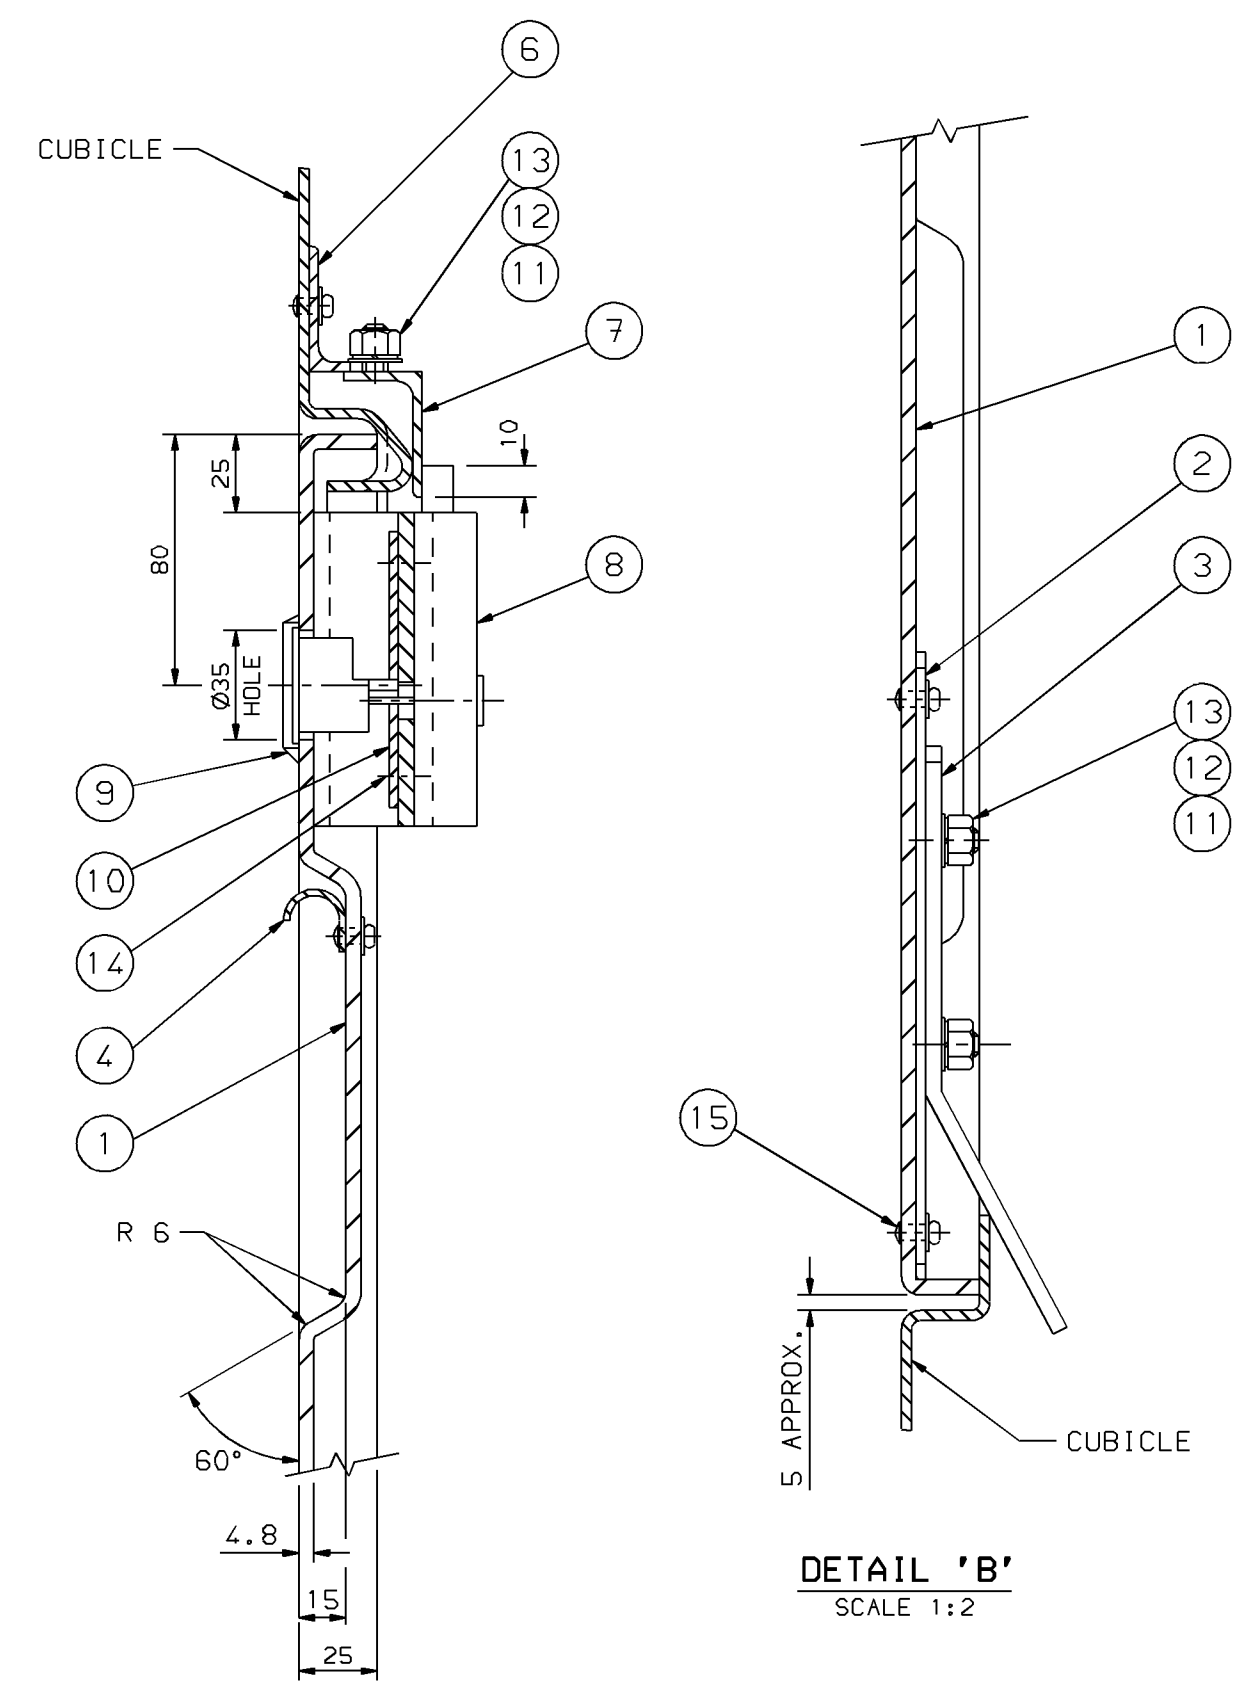

DETAIL 'A'
SCALE 1:2

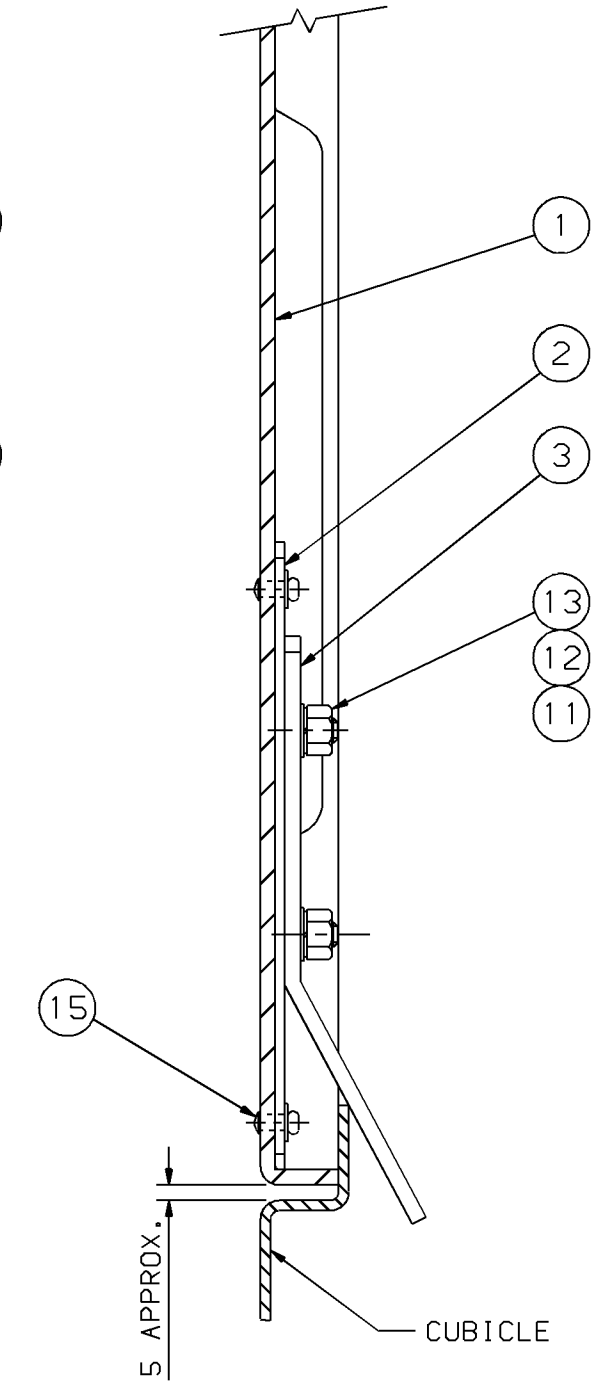

DETAIL 'B'
SCALE 1:2

AMENDMENTS	ORIGINAL	ISSUE
A	J.F.	950057
B	J.F.	950058
C	J.F.	950059
D	J.F.	950060
E	J.F.	950061
F	J.F.	950062
G	J.F.	950063
H	J.F.	950064

© This drawing and the copyright therein is the property of Integral Energy and may not be copied, reproduced, distributed, loaned or used without the written consent of Integral Energy.

ORIGINAL SCALE AS SHOWN

APPROVED GLEN FORD

DRAWN J.W.

DATE 19-7-96

CH'D R.J.H.

DO NOT SCALE DIMENSIONS IN MILLIMETRES

STEELWORK DETAIL

FIBREGLASS CUBICLE ARRGT

REFERENCE DRAWINGS

AUTHORISED Michael J. Tamp

MGR NETWORK SUBS ASSETS

A1 076842 B

SHEET No 1 OF 1 SHEETS

INTEGRAL ENERGY

PADMOUNT SUBSTATION

FIBREGLASS CUBICLE 22kV

DOOR DETAIL

240447

076838