
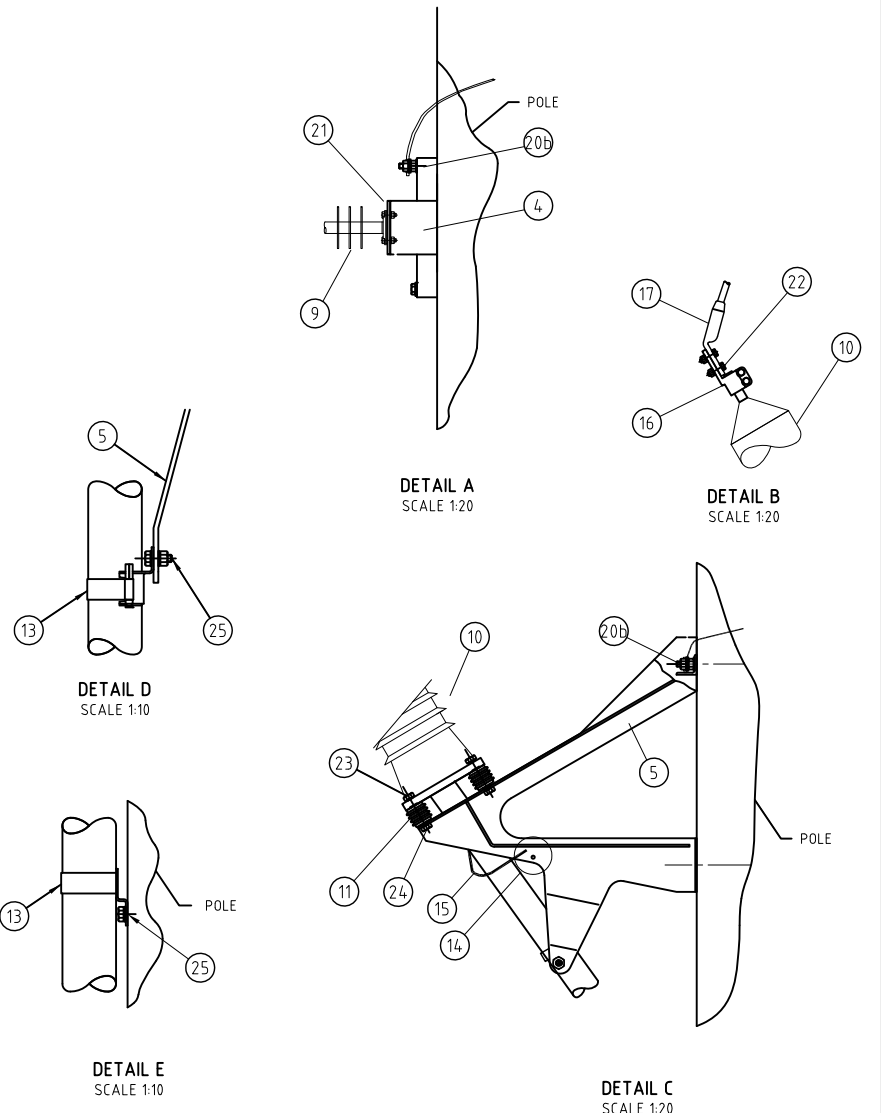
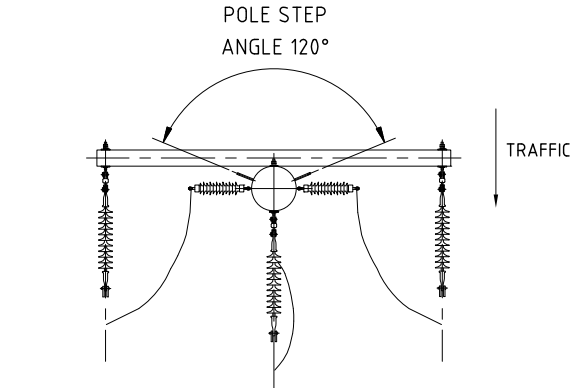


AMENDMENTS	
A	ORIGINAL ISSUE
Job No.	WTE1406

NOTES

1. POLE STEPS ARE REQUIRED TO BE INSTALLED FROM 8.3m ABOVE GROUND LEVEL. WHERE NORMAL VEHICLE ACCESS IS NOT AVAILABLE (OFF ROAD) POLE STEPS WILL BE REQUIRED FROM 6m ABOVE GROUND LEVEL. ALL CONCRETE AND STEEL POLES SHOULD HAVE FERRULES FROM 6m REGARDLESS.
2. VISIBLE LOCATION 240mm² INSULATED EARTH ABOVE INSULATED CABLE COVER.
3. FIT POLE INSULATING COVER OVER CABLE GUARD & FIX WITH STAINLESS STEEL STRAP. IF REQUIRED IN EARTHING REPORT.
4. CHECK CABLE SCREEN EARTHING REQUIREMENT.
5. IF AREA SURROUNDING POLE IS EXCAVATED FOR INSTALLATION OF CABLE:
-POLE MAY REQUIRE TEMPORARY SUPPORT/STABILISATION
-BACKFILL TO BE COMPACTED

Item	Part No.	Drawing No	Description	Quantity
1	-	-	POLE GALVANISED STEEL	1
2	SC14819	52796	CROSSARM TYPE C3 STEEL SHS	1
3	1018620	54790	BRACE CROSSARM	2
4	1564418	77154	BRACKET SURGE ARRESTER MOUNTING	3
5	1564426	343005	BRACKET SEALING END MOUNTING	3
6	1561802	370199	POLE STEP	A/R
7	1560911	259304	CABLE COVER 3300 LONG	1
8	1562909	380808	POLE COVER INSULATED SEE NOTE 3	4
9	1557438	-	SURGE ARRESTER 66kV	3
10	1563857	-	SEALING END IOXSIL ESS 72-C23	3
11	-	-	LV INSULATOR (PART ITEM 10)	-
12	ALR002	398038	INSULATOR LONG ROD ASSEMBLY	3
13	1550862	-	CABLE CLAMP 50-200mm DIAMETER	30
14	1550508	-	SCREEN DIVERter REFER NOTE 4	3
15	-	-	SCREEN WIRES	-
16	1556000	-	LUG TERMINAL DULMISON CS42 TINNED	3
17	SEE TABLE	399844	LUG ALUMINIUM COMPRESSION TYPE HL 4 HOLE 14 DIA 51x51 CTRS 45 DEG ANGLE PALM TO SUIT	3
18	-	-	OVERHEAD EARTH WIRE ASSEMBLY TYPE TO SUIT CONDUCTOR	1
19b	AEC-B	51125	EARTH CONNECTION TYPE AEC-B	1
19e	AEC-E	51125	EARTH CONNECTION TYPE AEC-E	1
20a	ASP007	240600	M20 BOLT ASSEMBLY FOR POLE	1
20b	ASP001	240600	M20 BOLT ASSEMBLY FOR POLE	8
20c	ASP005	240600	M20 EYEBOLT ASSEMBLY FOR POLE	1
20d	ASP006	240600	M20 EYEBOLT ASSEMBLY FOR CROSSARM	2
20e	ASP009	240600	M16 BOLT ASSEMBLY FOR CROSSARM	2
20f	ASP010	240600	M16 BOLT ASSEMBLY FOR POLE	1
21	1003732	-	BOLT STEEL GALV. HEX HEAD M12x65	12
22	1003719	-	BOLT STEEL GALV HEX HEAD M12x50	12
23	1002284	-	SETSCREW M16x50	12
24	1565183	-	SETSCREW M16x35 PACK OF 25	12
25	1003690	-	SETSCREW S/STEEL HEX HEAD M12x25 LONG	30
26	SB16973	-	BANDIT 19mm S/S 30m COIL	1

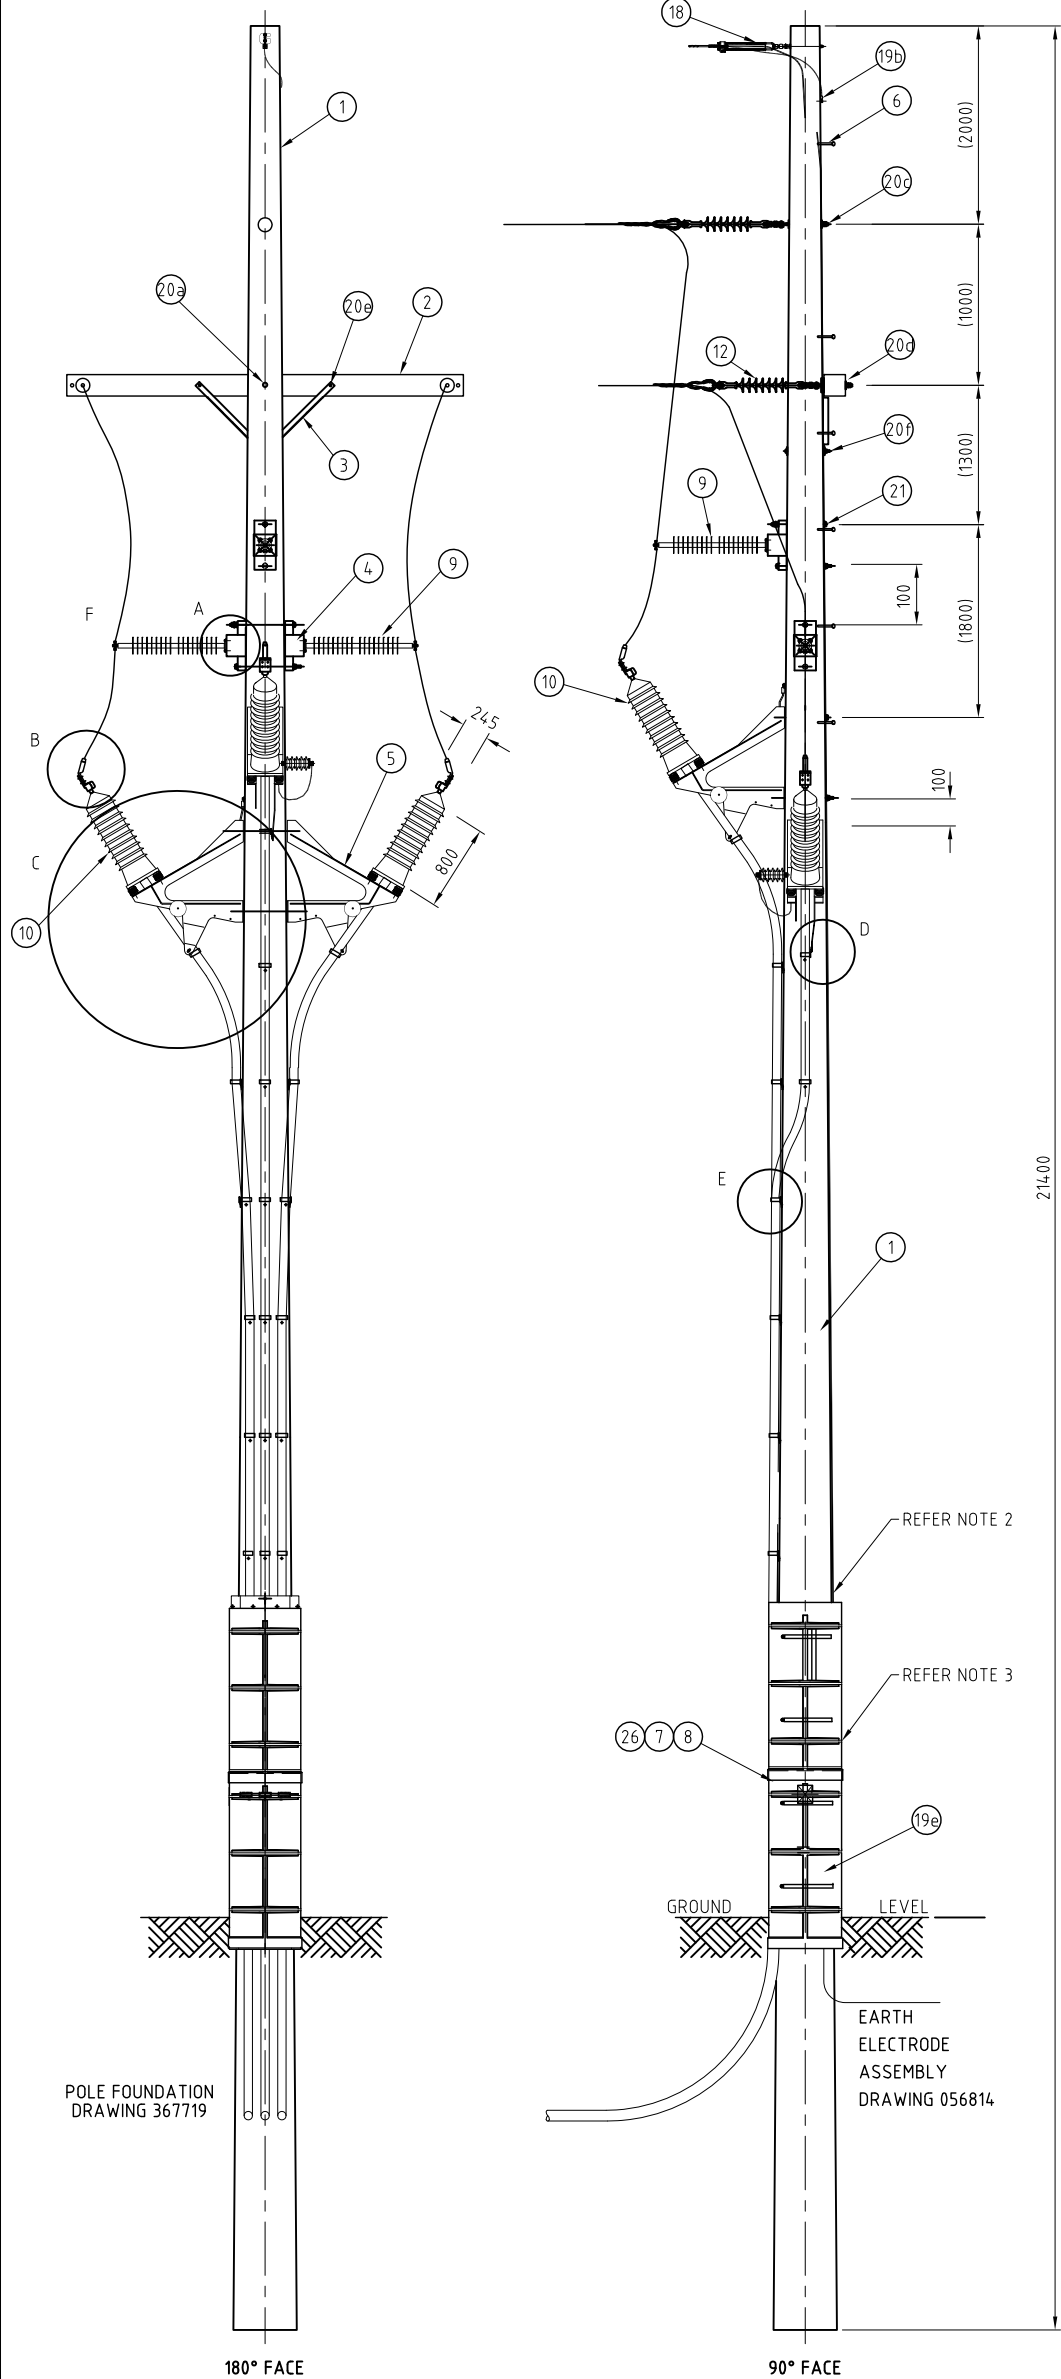

		REFERENCE DRAWINGS	
DO NOT SCALE DIMENSIONS IN MILLIMETRES		AUTHORISED D.Mate	
OVERHEAD TRANSMISSION 66kV CONSTRUCTION No 60S UG/OH DELTA TERMINATION		NETWORK MAINS MANAGER	31.10.14
A2P		398022	A
		SHEET No 1 OF 1 SHEETS	