
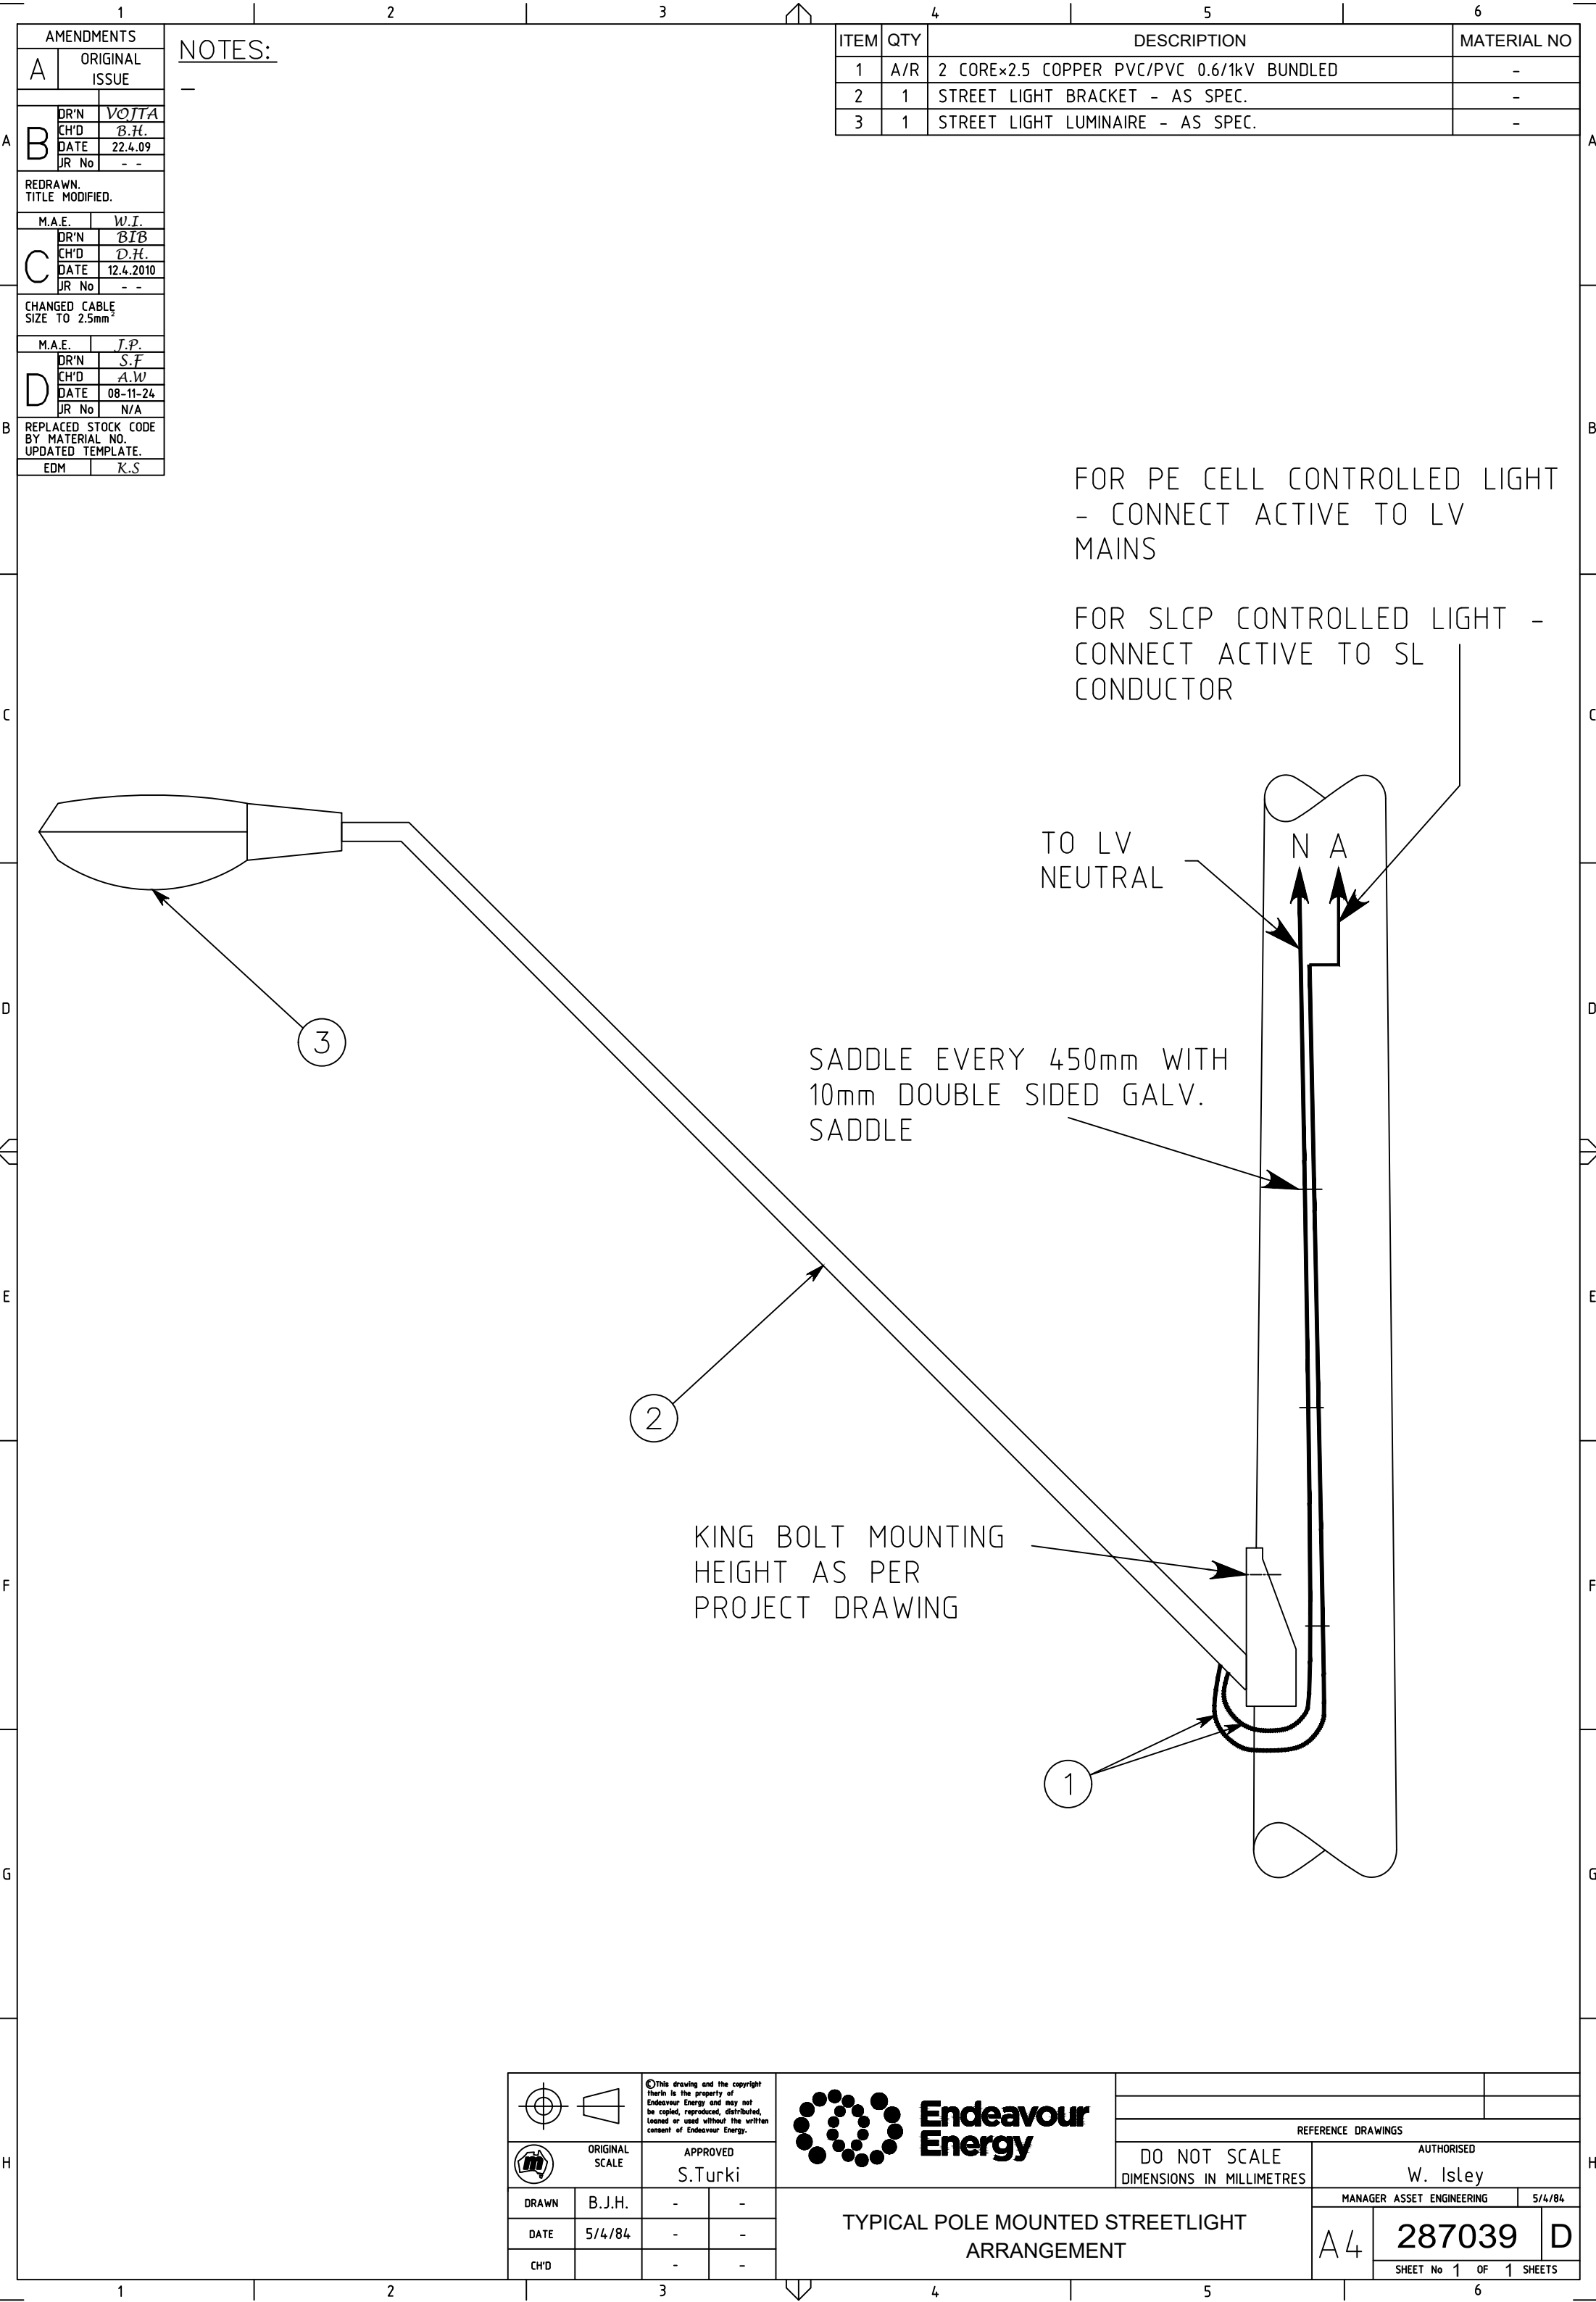


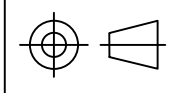

AMENDMENTS			
A	ORIGINAL ISSUE		
A	B	DR'N	VOJTA
		CH'D	B.H.
		DATE	22.4.09
		JR No	--
REDRAWN. TITLE MODIFIED.			
M.A.E.		W.I.	
	C	DR'N	BIB
		CH'D	D.H.
		DATE	12.4.2010
		JR No	--
CHANGED CABLE SIZE TO 2.5mm ²			
M.A.E.		J.P.	
	D	DR'N	S.F.
		CH'D	A.W.
		DATE	08-11-24
		JR No	N/A
B	REPLACED STOCK CODE BY MATERIAL NO. UPDATED TEMPLATE.		
EDM		K.S	

NOTES:
—

ITEM	QTY	DESCRIPTION	MATERIAL NO
1	A/R	2 CORE×2.5 COPPER PVC/PVC 0.6/1kV BUNDLED	-
2	1	STREET LIGHT BRACKET - AS SPEC.	-
3	1	STREET LIGHT LUMINAIRE - AS SPEC.	-

		©This drawing and the copyright therein is the property of Endeavour Energy and may not be copied, reproduced, distributed, loaned or used without the written consent of Endeavour Energy.				
		APPROVED S.Turki		REFERENCE DRAWINGS		
		DO NOT SCALE DIMENSIONS IN MILLIMETRES		AUTHORISED W. Isley		
		TYPICAL POLE MOUNTED STREETLIGHT ARRANGEMENT		MANAGER ASSET ENGINEERING 5/4/84		
DRAWN B.J.H.	-	-	A4		287039	D
DATE 5/4/84	-	-	SHEET No 1 OF 1 SHEETS			
CH'D	-	-				