




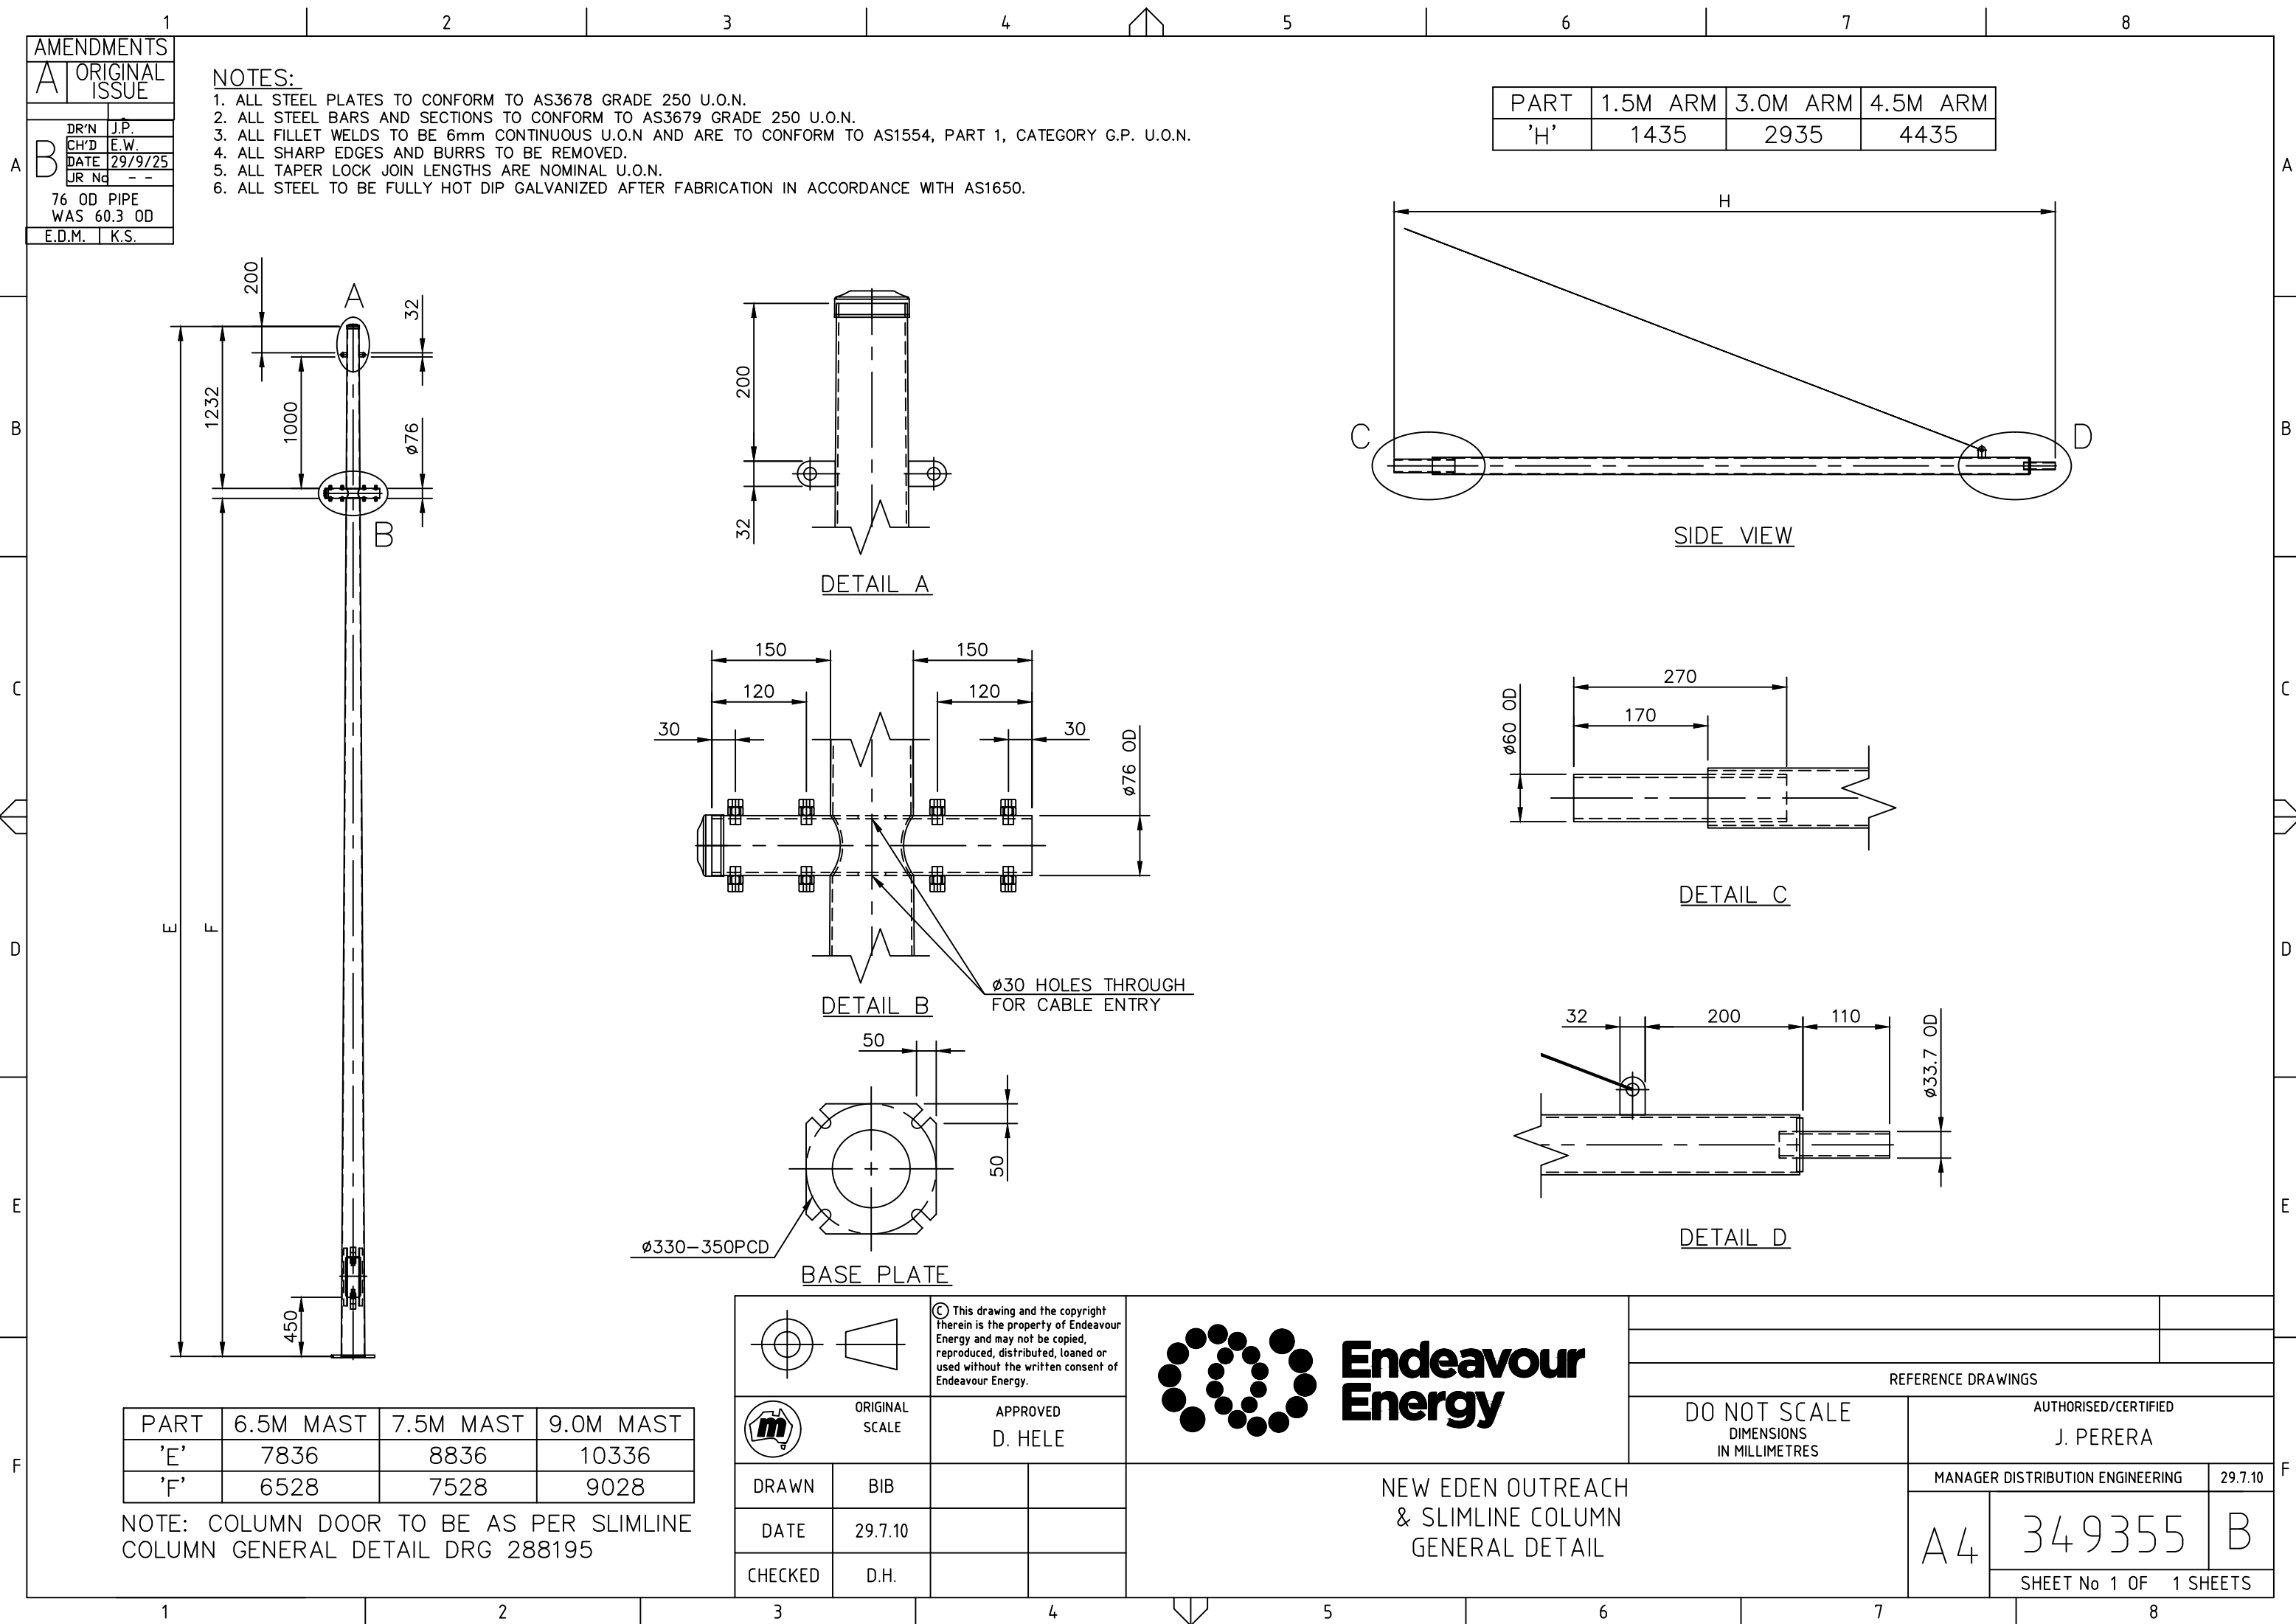


AMENDMENTS	
A	ORIGINAL ISSUE
B	
DR'N	J.P.
CH'D	E.W.
DATE	29/9/25
JR No	- -
76 OD PIPE WAS 60.3 OD	
E.D.M.	K.S.

NOTES:


1. ALL STEEL PLATES TO CONFORM TO AS3678 GRADE 250 U.O.N.
2. ALL STEEL BARS AND SECTIONS TO CONFORM TO AS3679 GRADE 250 U.O.N.
3. ALL FILLET WELDS TO BE 6mm CONTINUOUS U.O.N AND ARE TO CONFORM TO AS1554, PART 1, CATEGORY G.P. U.O.N.
4. ALL SHARP EDGES AND BURRS TO BE REMOVED.
5. ALL TAPER LOCK JOIN LENGTHS ARE NOMINAL U.O.N.
6. ALL STEEL TO BE FULLY HOT DIP GALVANIZED AFTER FABRICATION IN ACCORDANCE WITH AS1650.


PART	1.5M ARM	3.0M ARM	4.5M ARM
'H'	1435	2935	4435

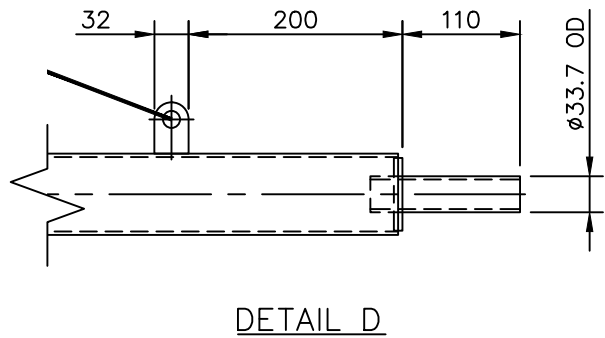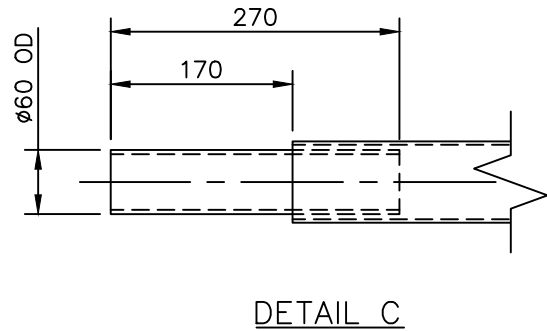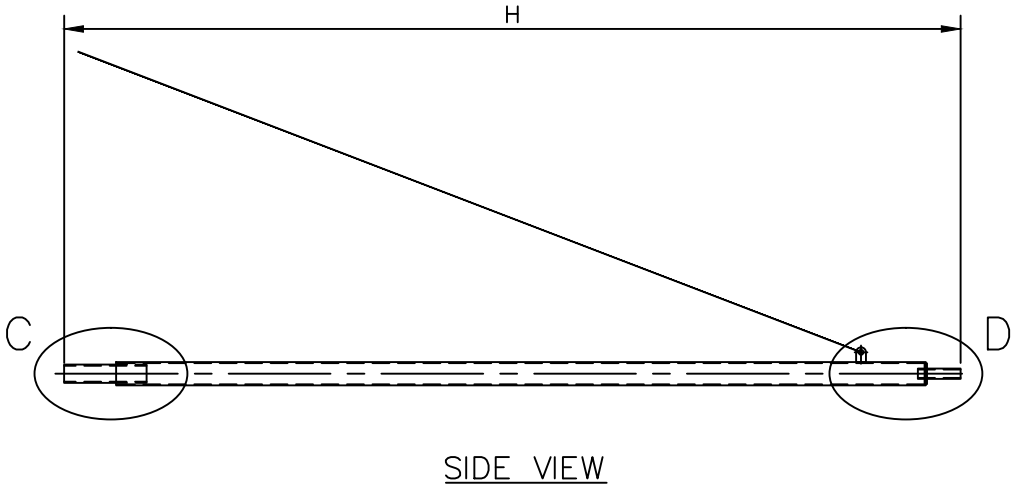

PART	6.5M MAST	7.5M MAST	9.0M MAST
'E'	7836	8836	10336
'F'	6528	7528	9028

NOTE: COLUMN DOOR TO BE AS PER SLIMLINE COLUMN GENERAL DETAIL DRG 288195

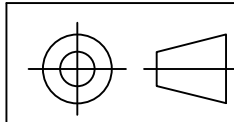		© This drawing and the copyright therein is the property of Endeavour Energy and may not be copied, reproduced, distributed, loaned or used without the written consent of Endeavour Energy.	
	ORIGINAL SCALE	APPROVED D. HELE	
DRAWN	BIB		
DATE	29.7.10		
CHECKED	D.H.		

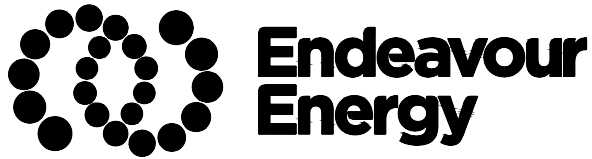

NEW EDEN OUTREACH
& SLIMLINE COLUMN
GENERAL DETAIL

REFERENCE DRAWINGS		AUTHORISED/CERTIFIED J. PERERA	
DO NOT SCALE DIMENSIONS IN MILLIMETRES		MANAGER DISTRIBUTION ENGINEERING	
A4		349355	B
		SHEET No 1 OF 1 SHEETS	