



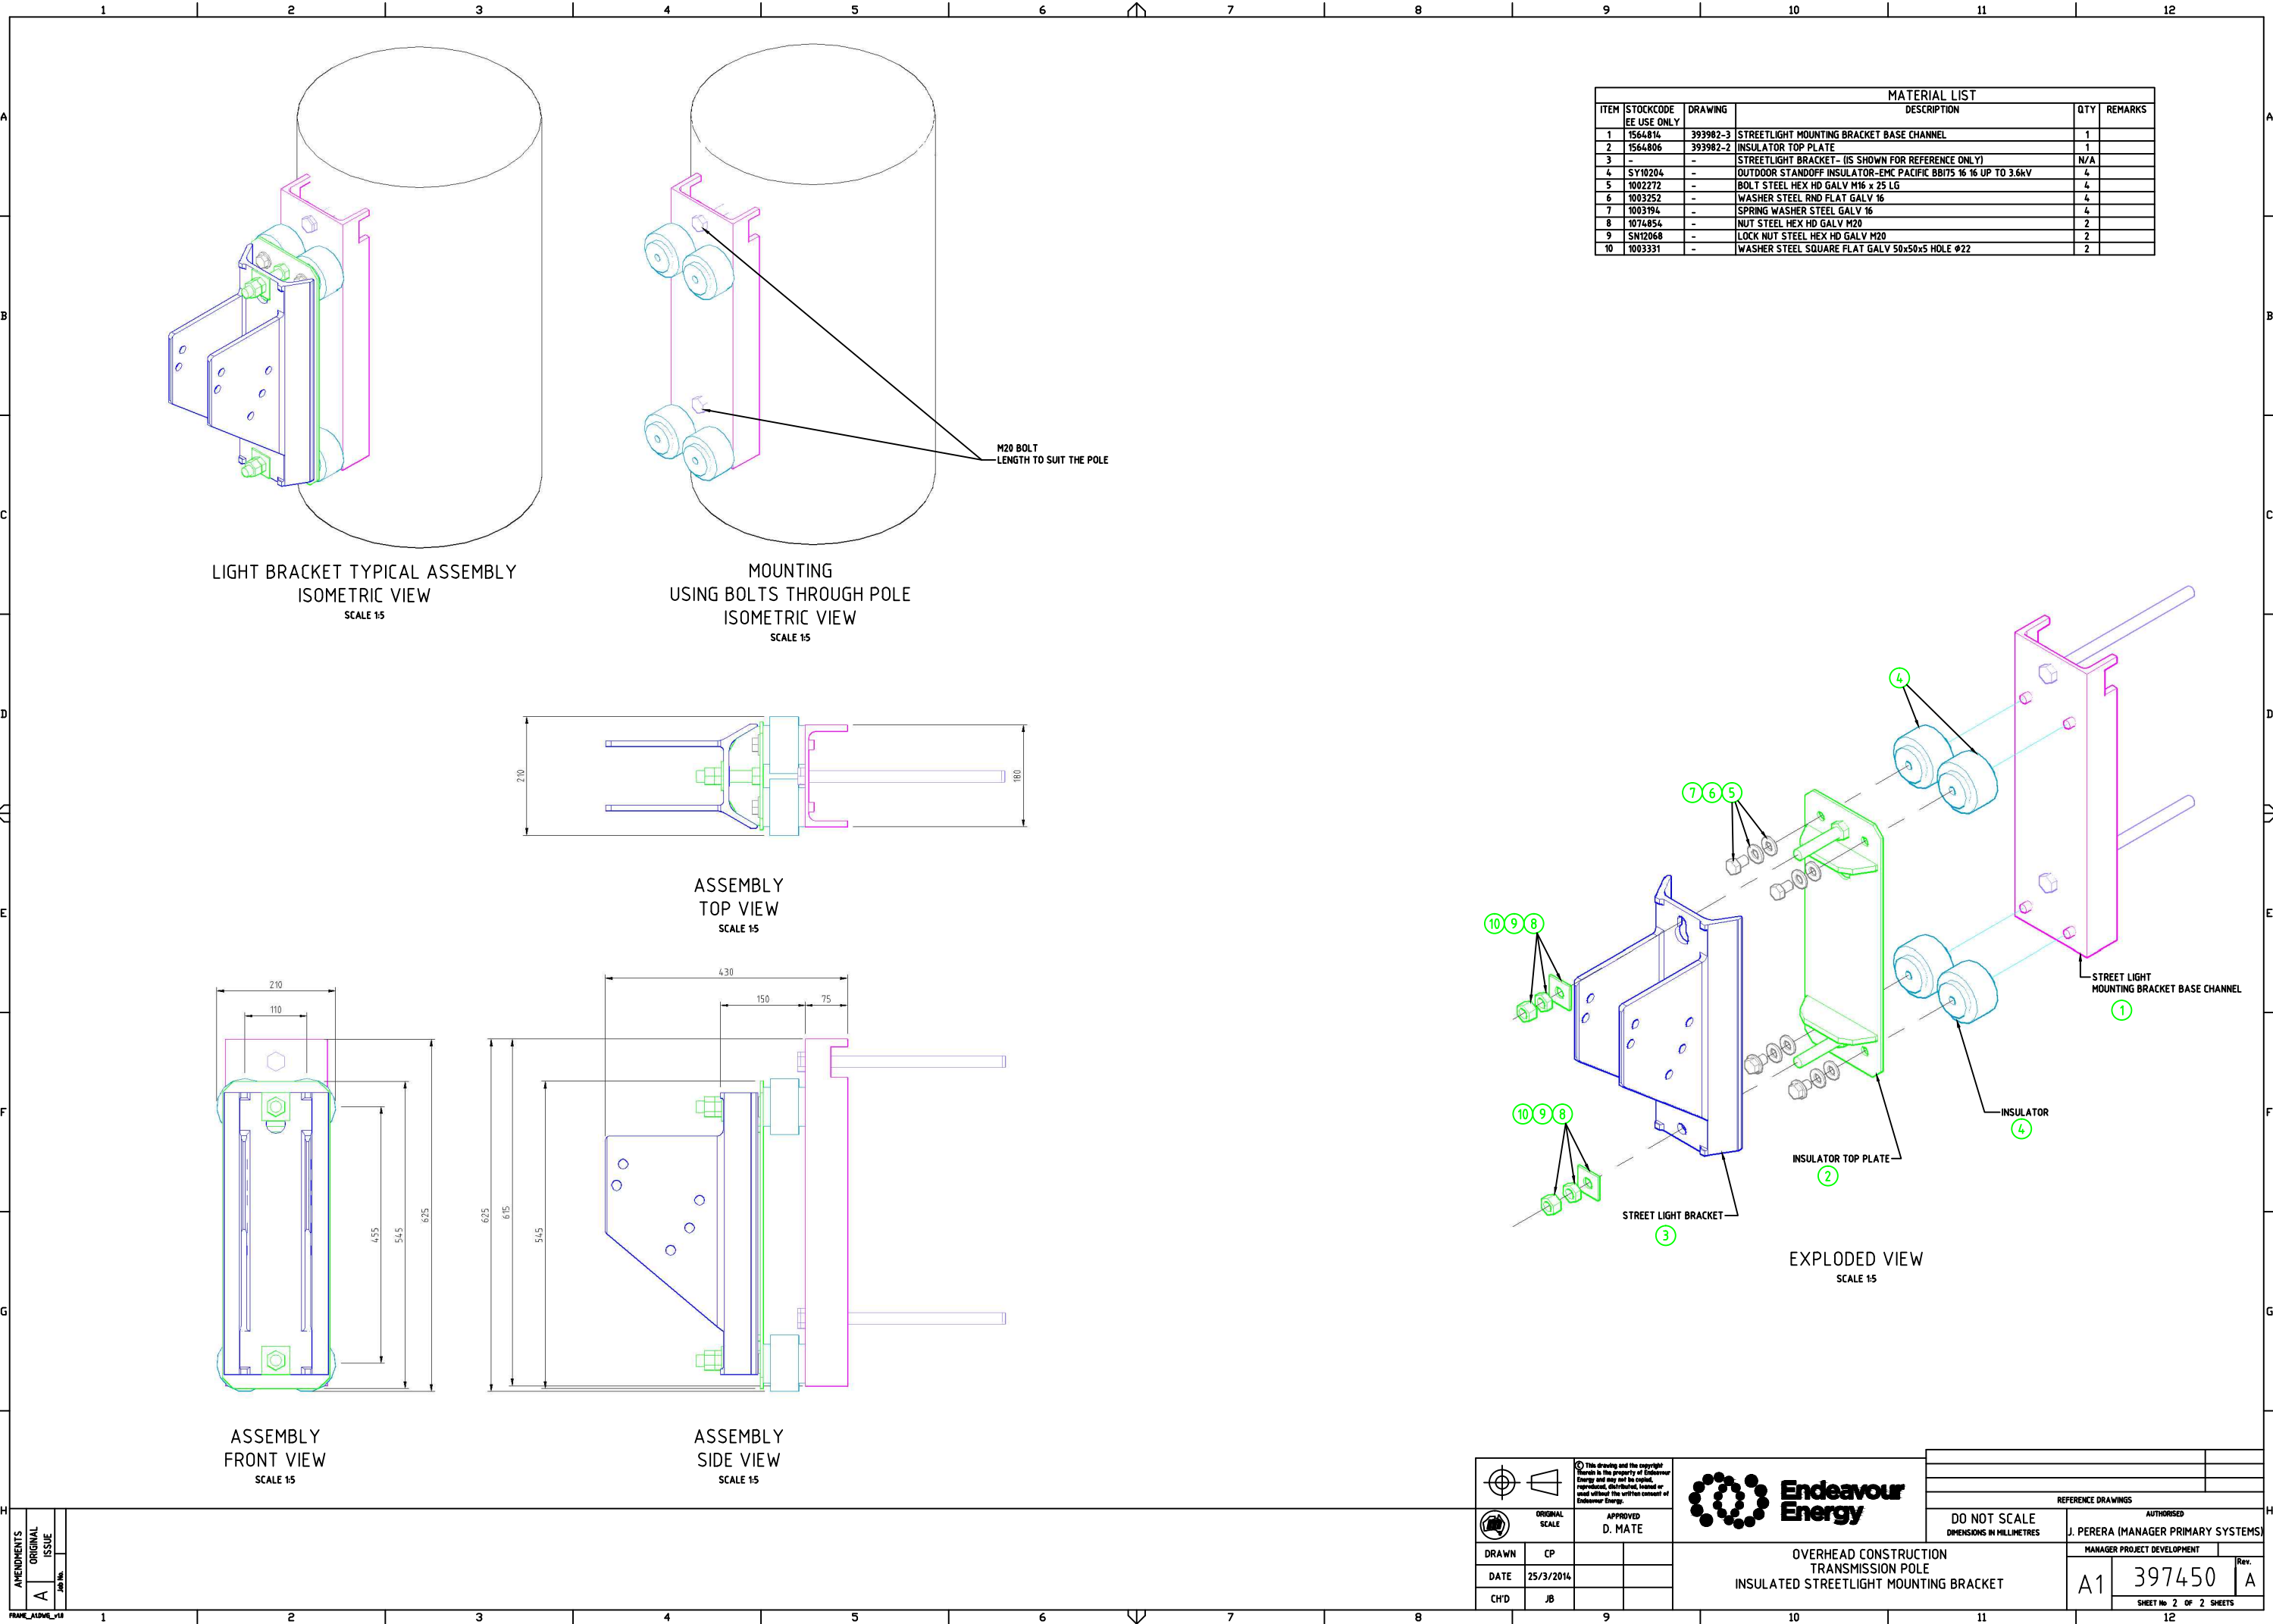

MATERIAL LIST					
ITEM	STOCKCODE	DRAWING	DESCRIPTION	QTY	REMARKS
1	1564814	393982-3	STREETLIGHT MOUNTING BRACKET BASE CHANNEL	1	
2	1564806	393982-2	INSULATOR TOP PLATE	1	
3	-	-	STREETLIGHT BRACKET- (IS SHOWN FOR REFERENCE ONLY)	N/A	
4	SY10204	-	OUTDOOR STANDOFF INSULATOR-EMC PACIFIC BB175 16 16 UP TO 3.6kV	4	
5	1002272	-	BOLT STEEL HEX HD GALV M16 x 25 LG	4	
6	1003252	-	WASHER STEEL RND FLAT GALV 16	4	
7	1003194	-	SPRING WASHER STEEL GALV 16	4	
8	1074854	-	NUT STEEL HEX HD GALV M20	2	
9	SN12068	-	LOCK NUT STEEL HEX HD GALV M20	2	
10	1003331	-	WASHER STEEL SQUARE FLAT GALV 50x50x5 HOLE Ø22	2	

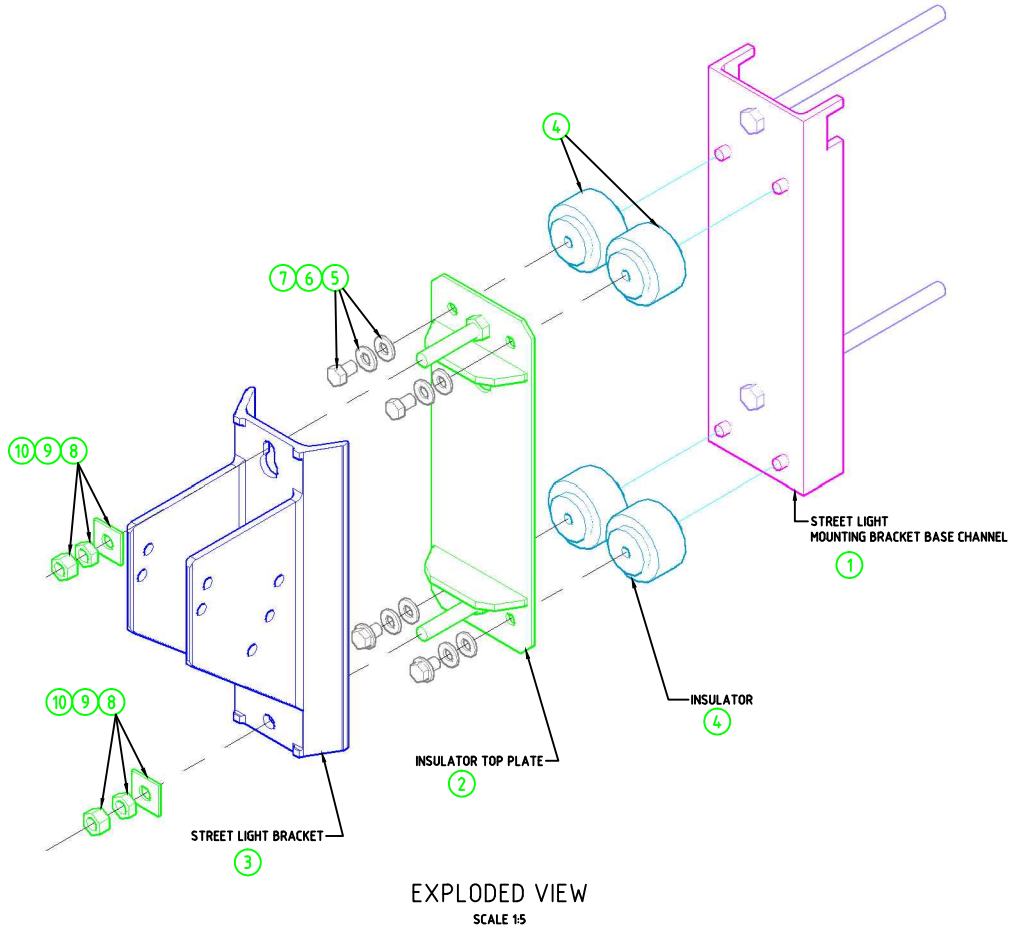

		This drawing and the copyright therein is the property of Endeavour Energy and may not be copied, reproduced, distributed, loaned or used without the written consent of Endeavour Energy.											
ORIGINAL SCALE		APPROVED D. MATE				DO NOT SCALE DIMENSIONS IN MILLIMETRES		REFERENCE DRAWINGS		AUTHORISED J. PERERA (MANAGER PRIMARY SYSTEMS)			
DRAWN	CP	OVERHEAD CONSTRUCTION TRANSMISSION POLE INSULATED STREETLIGHT MOUNTING BRACKET						MANAGER PROJECT DEVELOPMENT					
DATE	25/3/2014							A1		397450		Rev. A	
CH'D	JB									SHEET No 2 OF 2 SHEETS			
		9		10		11		12					