


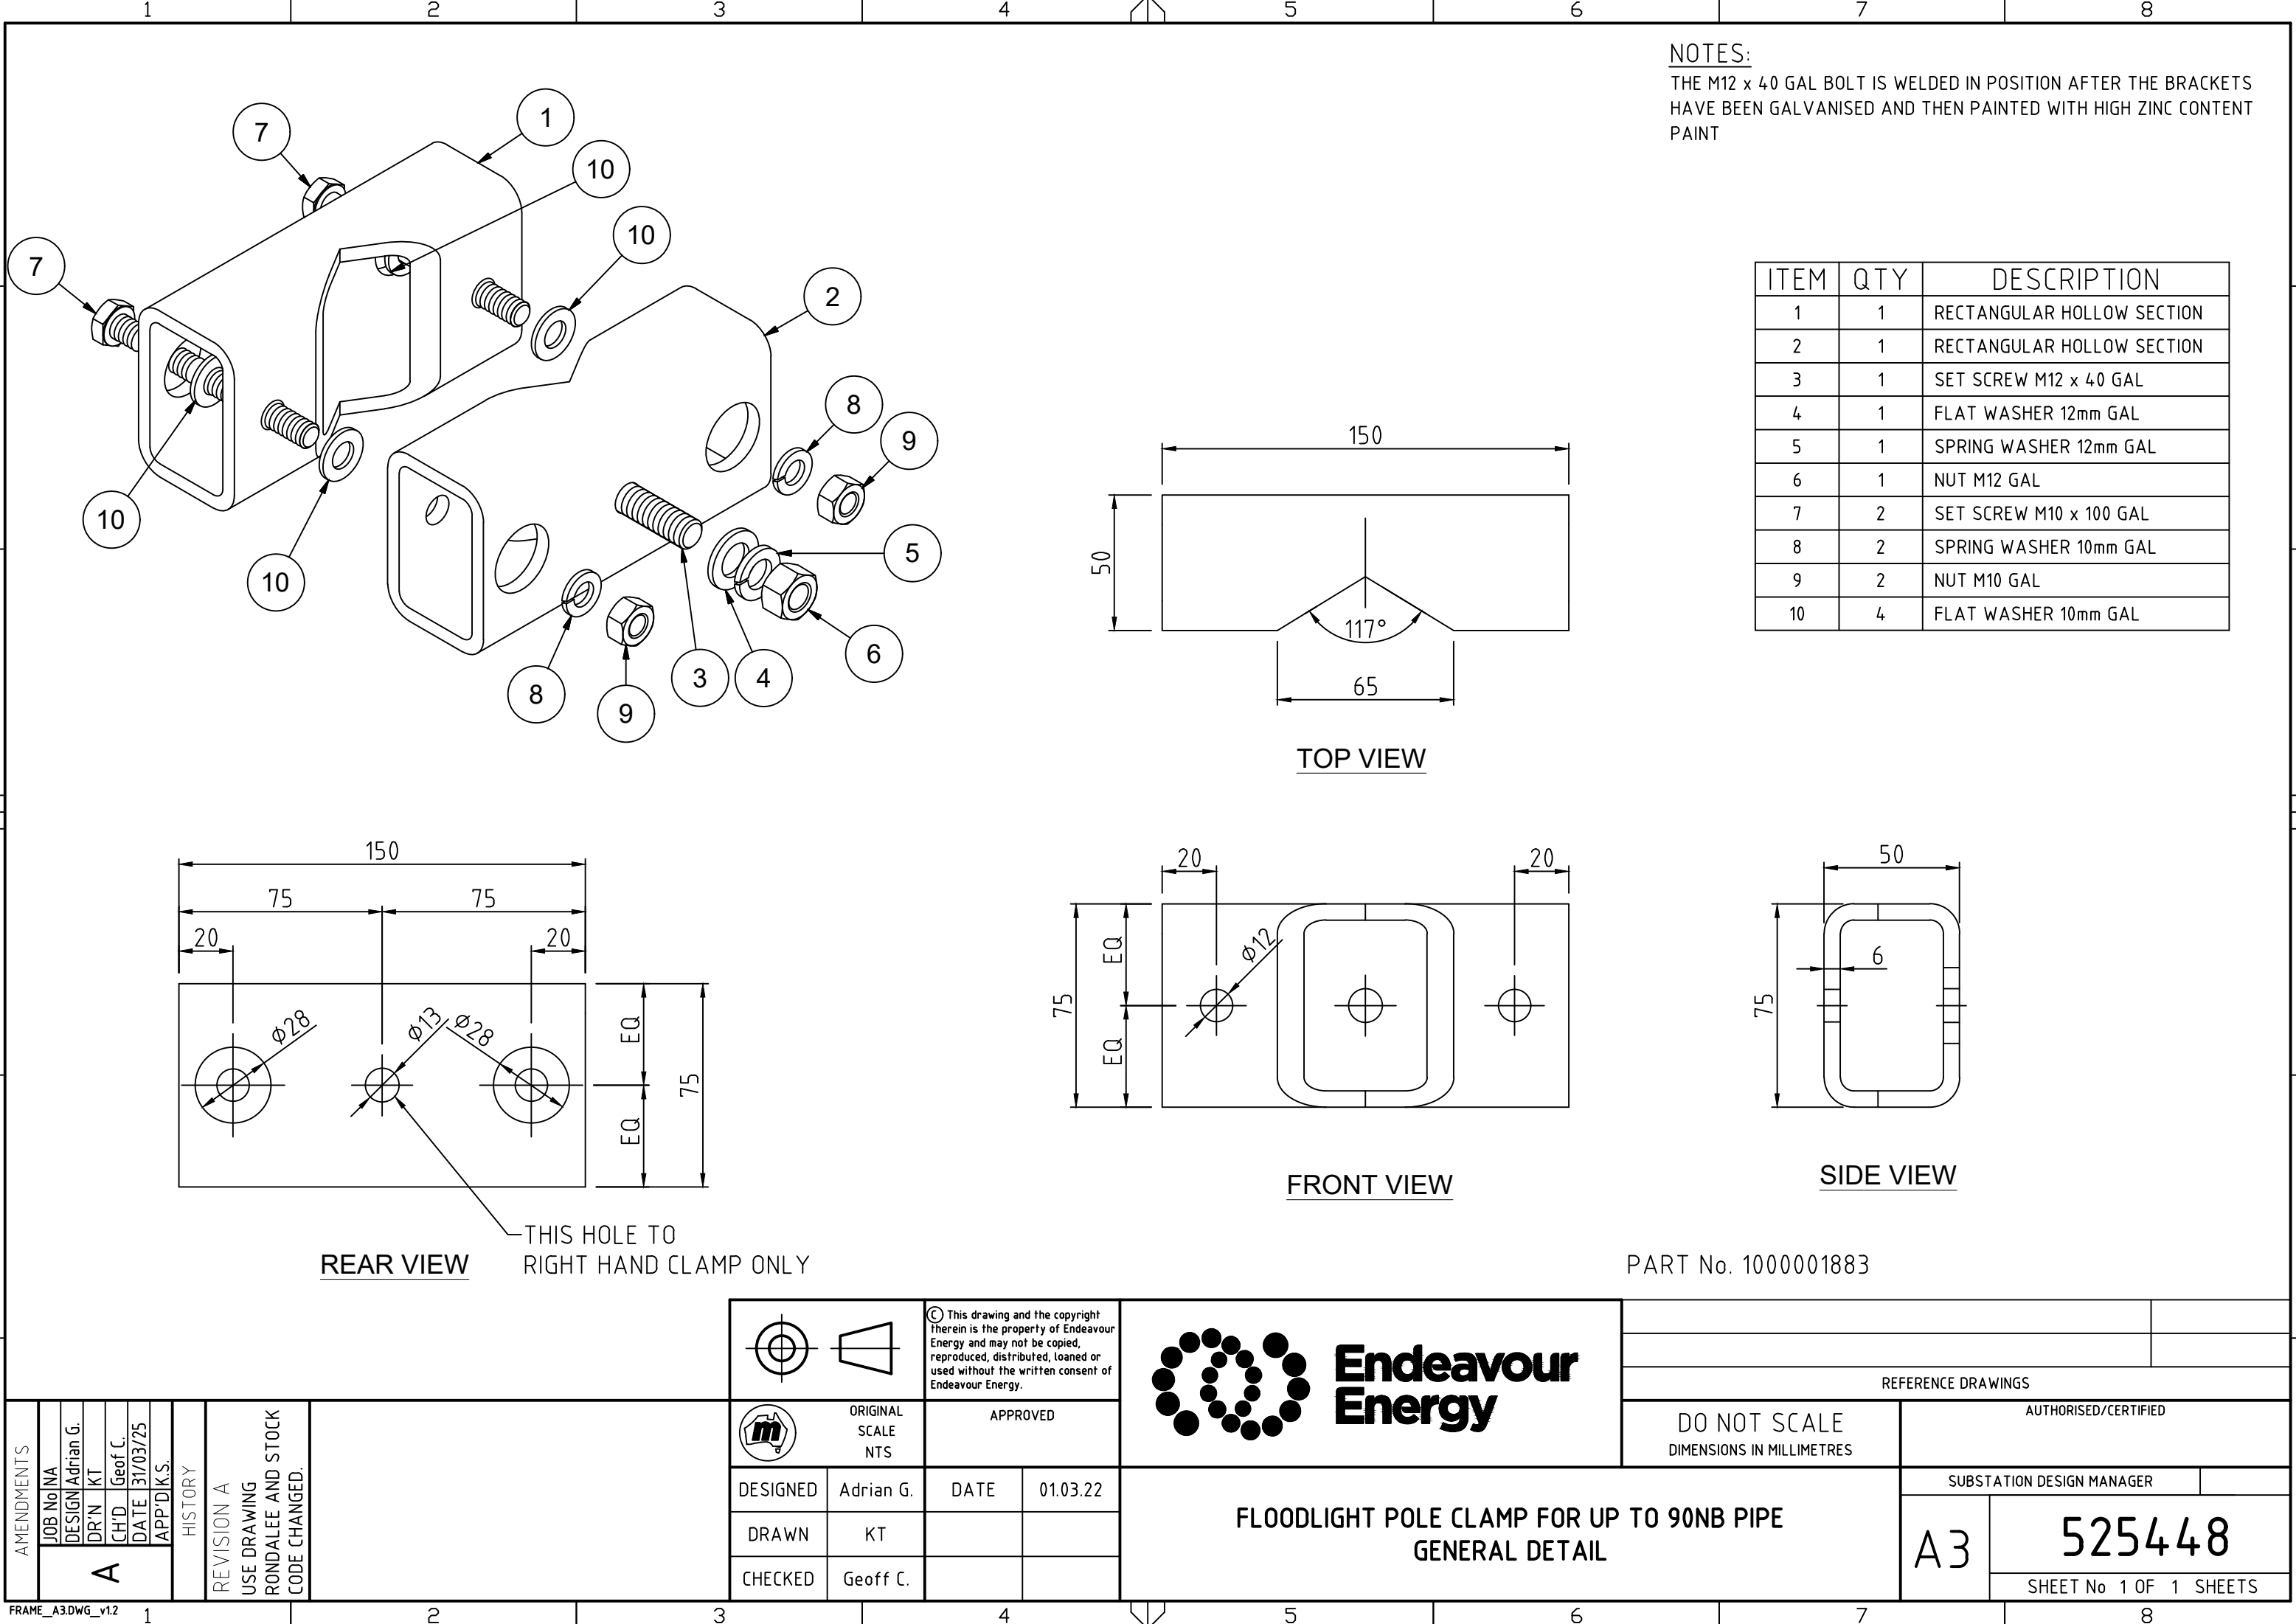

NOTES:
THE M12 x 40 GAL BOLT IS WELDED IN POSITION AFTER THE BRACKETS HAVE BEEN GALVANISED AND THEN PAINTED WITH HIGH ZINC CONTENT PAINT

ITEM	QTY	DESCRIPTION
1	1	RECTANGULAR HOLLOW SECTION
2	1	RECTANGULAR HOLLOW SECTION
3	1	SET SCREW M12 x 40 GAL
4	1	FLAT WASHER 12mm GAL
5	1	SPRING WASHER 12mm GAL
6	1	NUT M12 GAL
7	2	SET SCREW M10 x 100 GAL
8	2	SPRING WASHER 10mm GAL
9	2	NUT M10 GAL
10	4	FLAT WASHER 10mm GAL

REAR VIEW
THIS HOLE TO RIGHT HAND CLAMP ONLY

TOP VIEW

FRONT VIEW

SIDE VIEW

PART No. 1000001883


AMENDMENTS

JOB No	NA
DESIGN	Adrian G.
DR'N	KT
CH'D	Geof C.
DATE	31/03/25
APP'D	DKS.

A

HISTORY

REVISION A
USE DRAWING RONDALÉE AND STOCK CODE CHANGED.

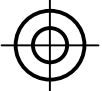

© This drawing and the copyright therein is the property of Endeavour Energy and may not be copied, reproduced, distributed, loaned or used without the written consent of Endeavour Energy.



ORIGINAL SCALE NTS

DESIGNED

Adrian G.

DATE

01.03.22


DRAWN

KT

CHECKED

Geoff C.

APPROVED

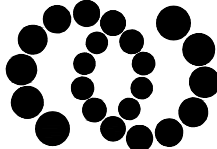

Endeavour Energy

FLOODLIGHT POLE CLAMP FOR UP TO 90NB PIPE

GENERAL DETAIL

DO NOT SCALE
DIMENSIONS IN MILLIMETRES

REFERENCE DRAWINGS

AUTHORISED/CERTIFIED

SUBSTATION DESIGN MANAGER

A3

525448

SHEET No 1 OF 1 SHEETS