


ITEM	QTY	DESCRIPTION	MATERIAL No.
1	1	POLE MOUNTING BRACKET, DWG No.E03131	1000001079
2	1	STANDOFF INSULATOR	1000008286

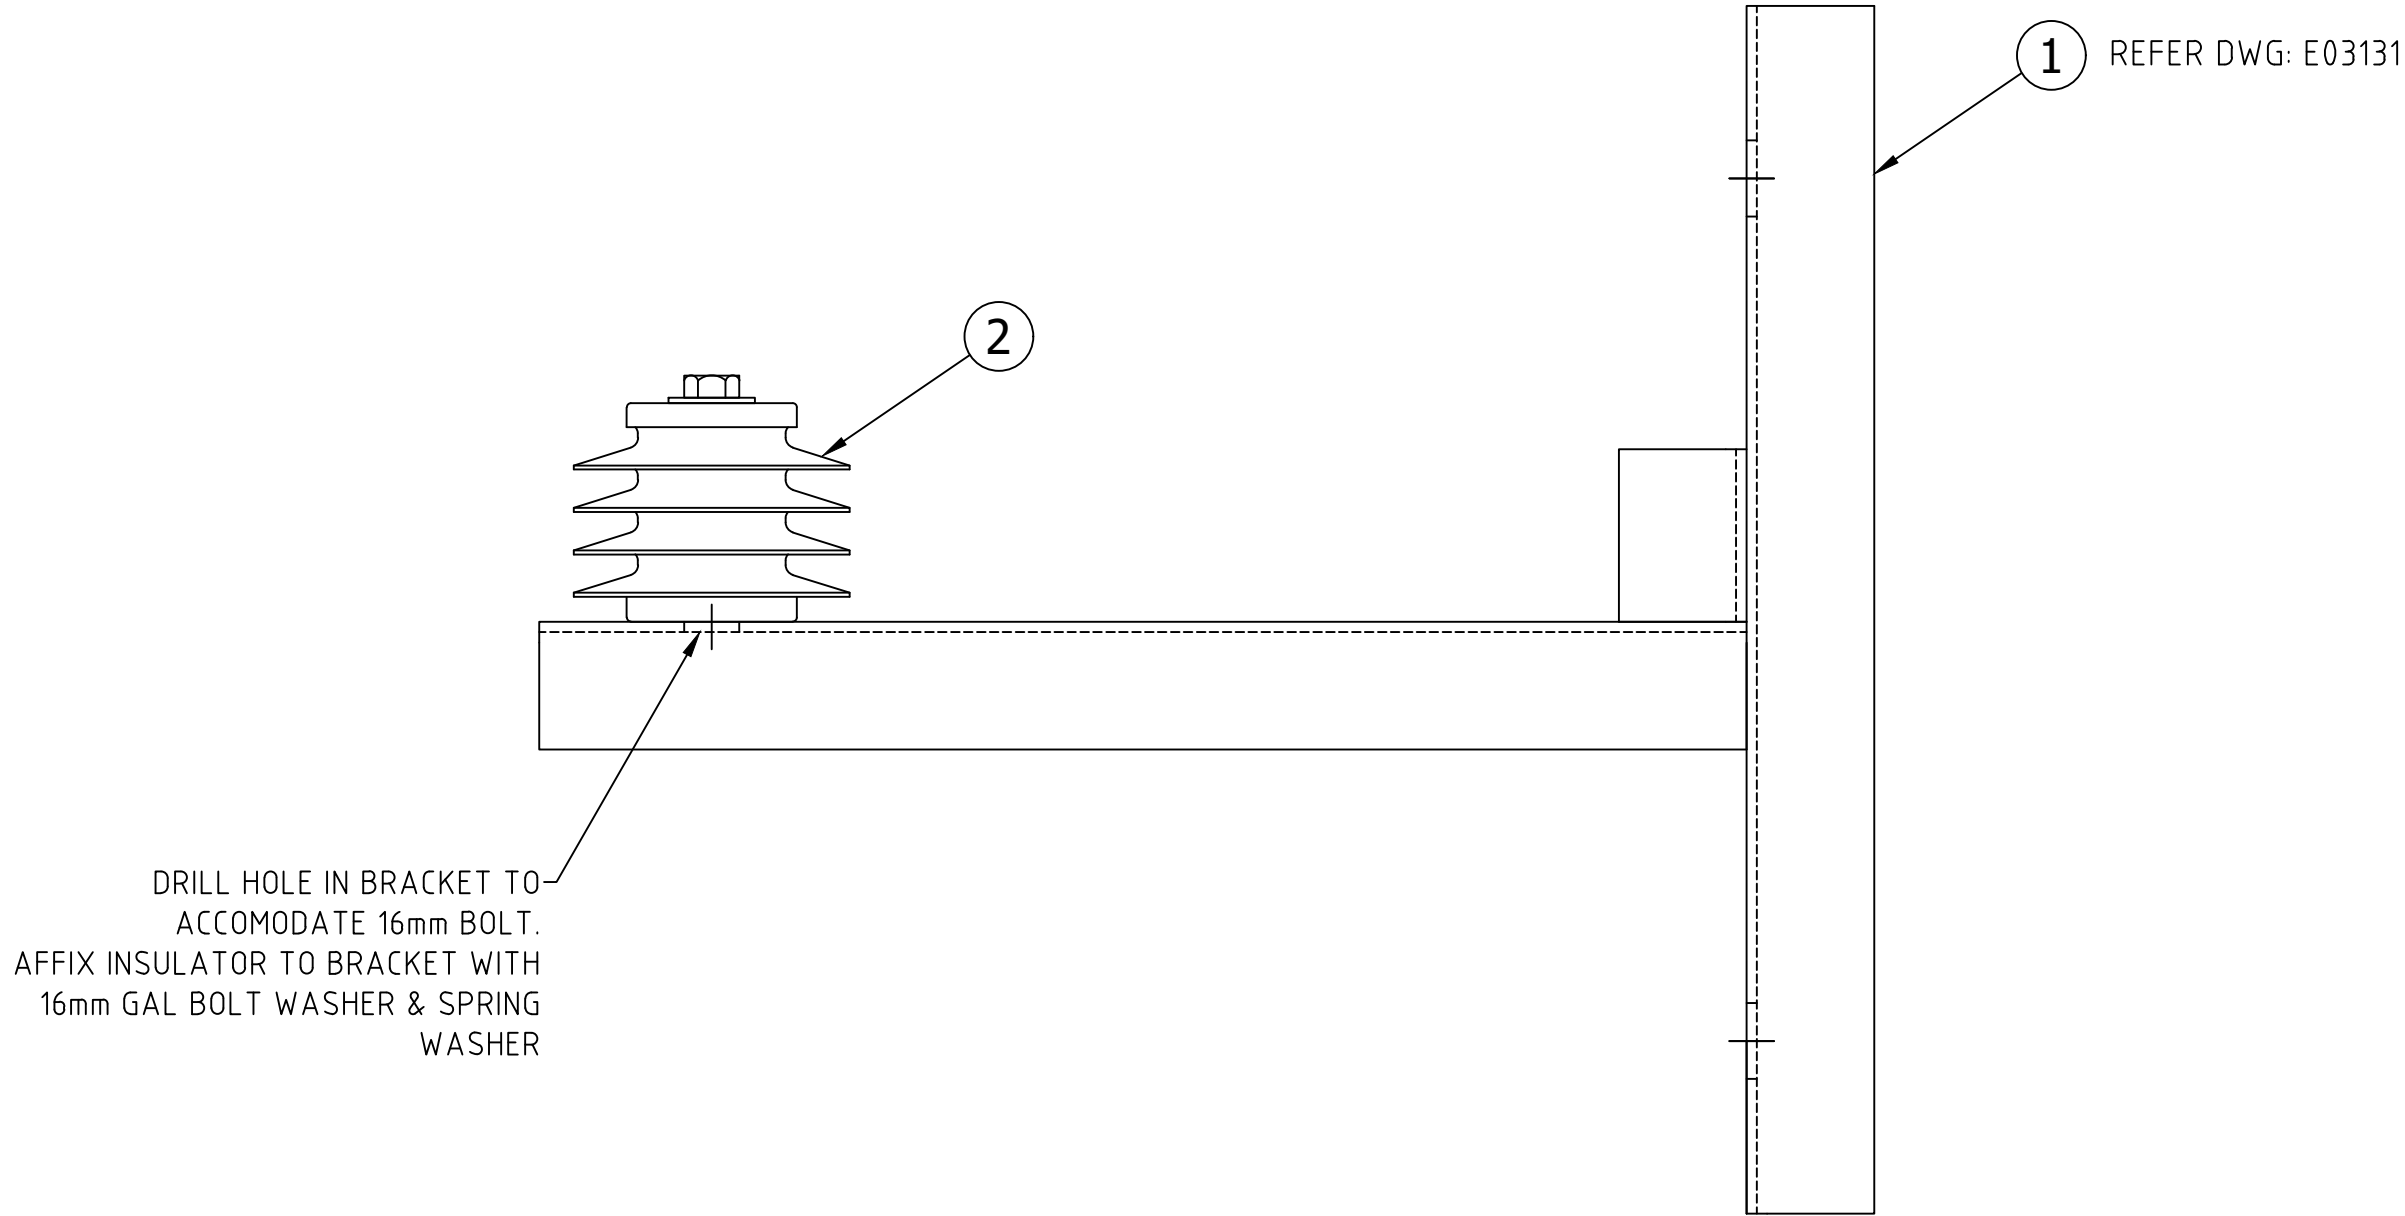

AMENDMENTS	JOB No	NA	HISTORY	REVISION A ORIGINAL ISSUE			ORIGINAL SCALE NTS	APPROVED			DO NOT SCALE DIMENSIONS IN MILLIMETRES	AUTHORISED/CERTIFIED				
	DESIGN	Adrian G.						DESIGNED	A.G			DATE	04.03.22	SUBSTATION DESIGN MANAGER		
	DR'N	KT						DRAWN	KT					A3	525480	
	CH'D	Geof C.						CHECKED	G.C							SHEET No 1 OF 1 SHEETS
	DATE	31/03/25														
APP'D		DK.S.	FLOODLIGHT MOUNTING BRACKET WITH HV INSULATOR													