


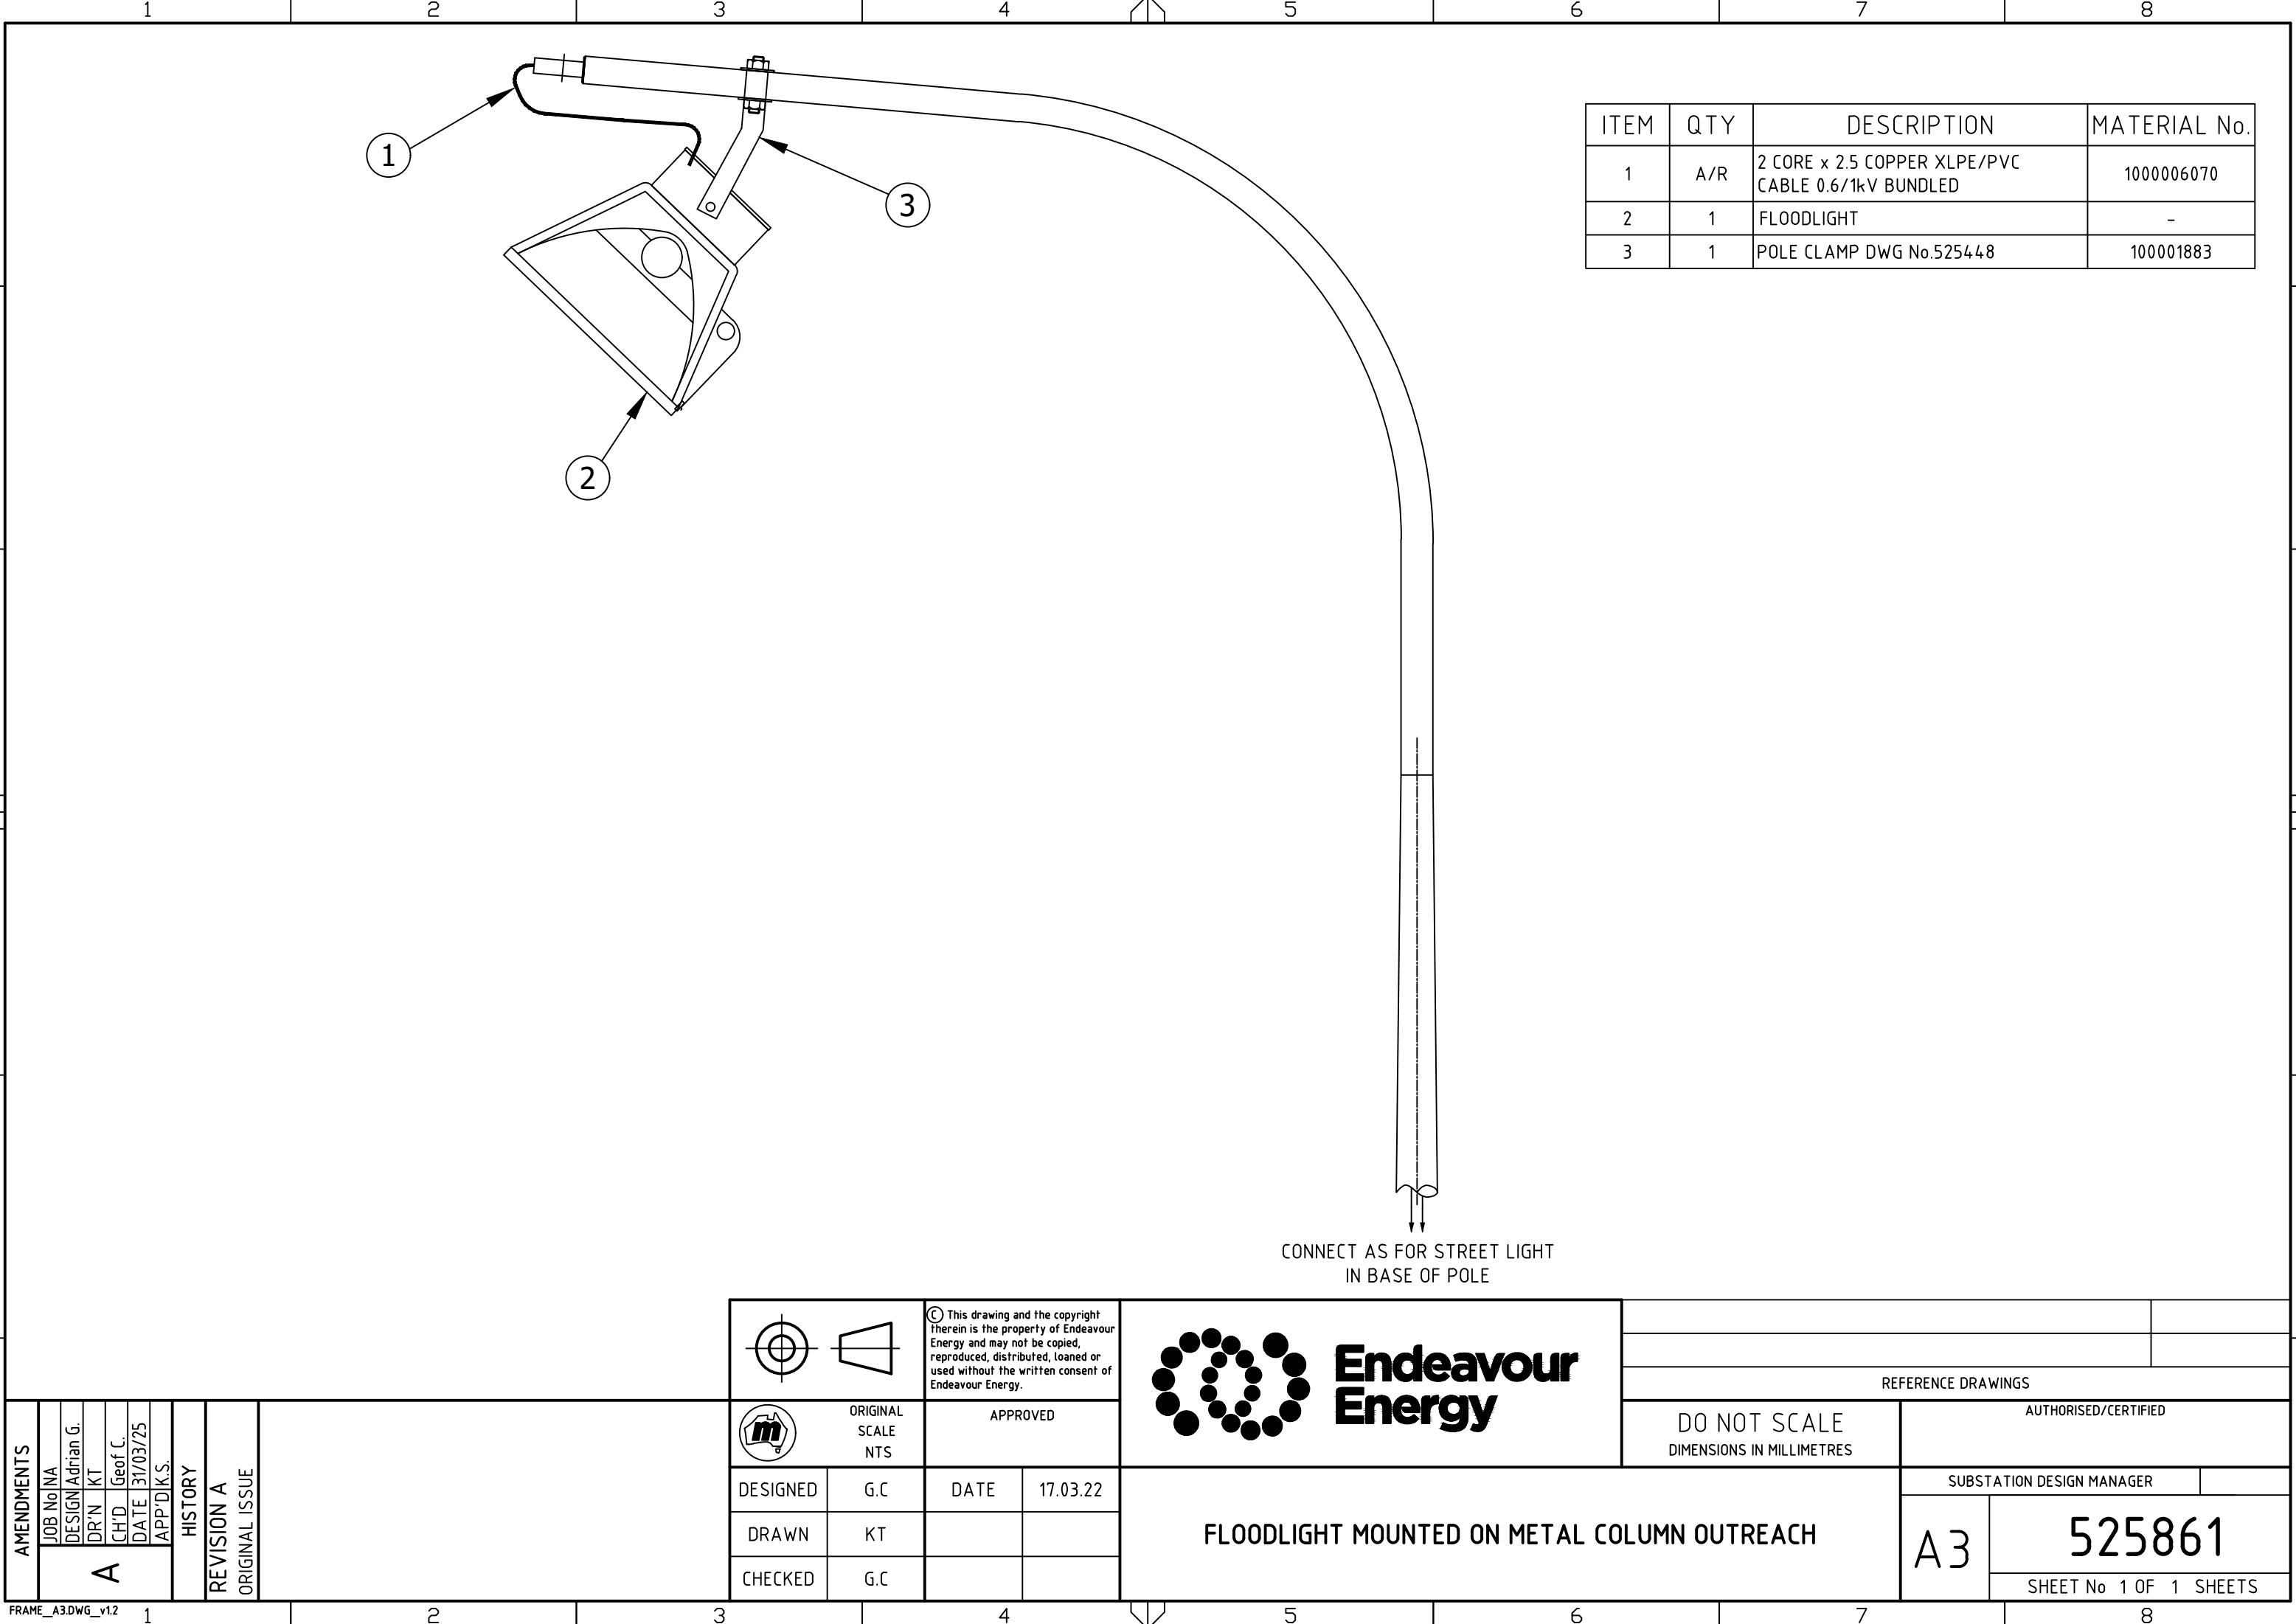

ITEM	QTY	DESCRIPTION	MATERIAL No.
1	A/R	2 CORE x 2.5 COPPER XLPE/PVC CABLE 0.6/1kV BUNDLED	1000006070
2	1	FLOODLIGHT	-
3	1	POLE CLAMP DWG No.525448	100001883

AMENDMENTS

JOB No	NA
DESIGN	Adrian G.
DR'N	KT
CH'D	Geof C.
DATE	31/03/25
APP'D	DK.S.

A

HISTORY

REVISION	A
ORIGINAL	ISSUE




© This drawing and the copyright therein is the property of Endeavour Energy and may not be copied, reproduced, distributed, loaned or used without the written consent of Endeavour Energy.



ORIGINAL
SCALE
NTS

APPROVED

DESIGNED	G.C	DATE	17.03.22
DRAWN	KT		
CHECKED	G.C		

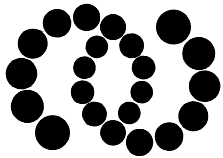

Endeavour
Energy

FLOODLIGHT MOUNTED ON METAL COLUMN OUTREACH

DO NOT SCALE
DIMENSIONS IN MILLIMETRES

AUTHORISED/CERTIFIED

SUBSTATION DESIGN MANAGER

A3

525861

SHEET No 1 OF 1 SHEETS

FRAME_A3.DWG_v1.2

1

2

3

4

5

6

7

8