
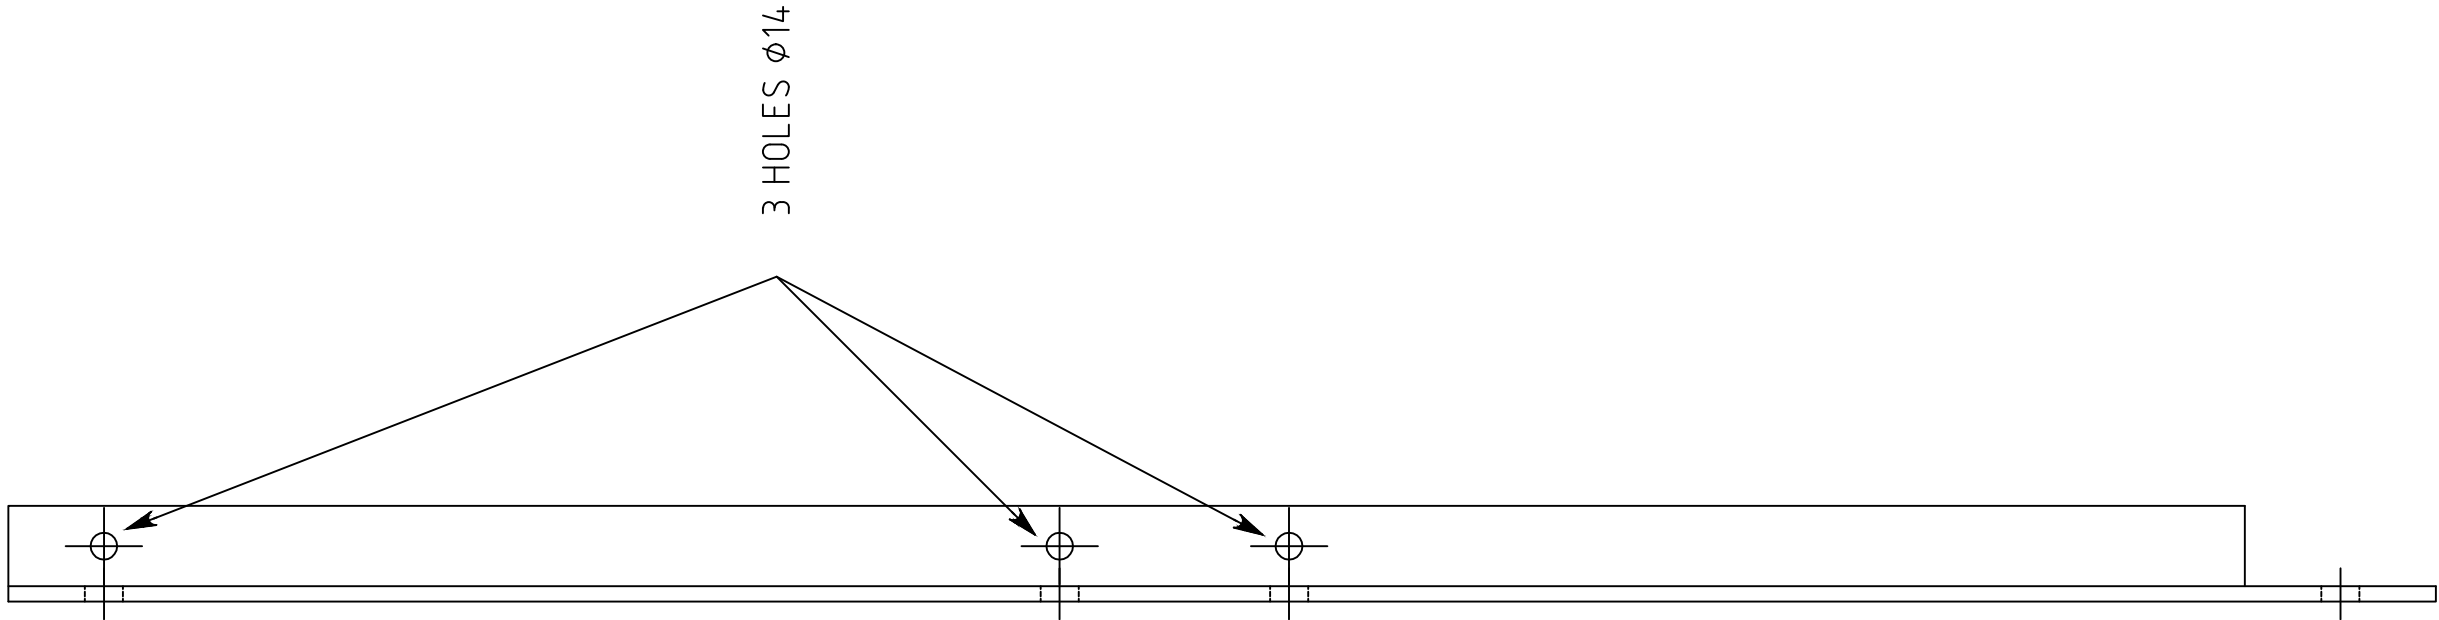




NOTES:

1. MATERIAL TO BE 50 x 50 x 8 ANGLE x 1270 long.
2. FINISHED ITEM TO BE HOT DIP GALVANIZED TO AS 4860.
3. SUPPLY & FIT 1xM12x40long GALV. SET SCREW WITH 2 FLAT WASHERS & 1 SPRING WASHER & 1 x NUT.

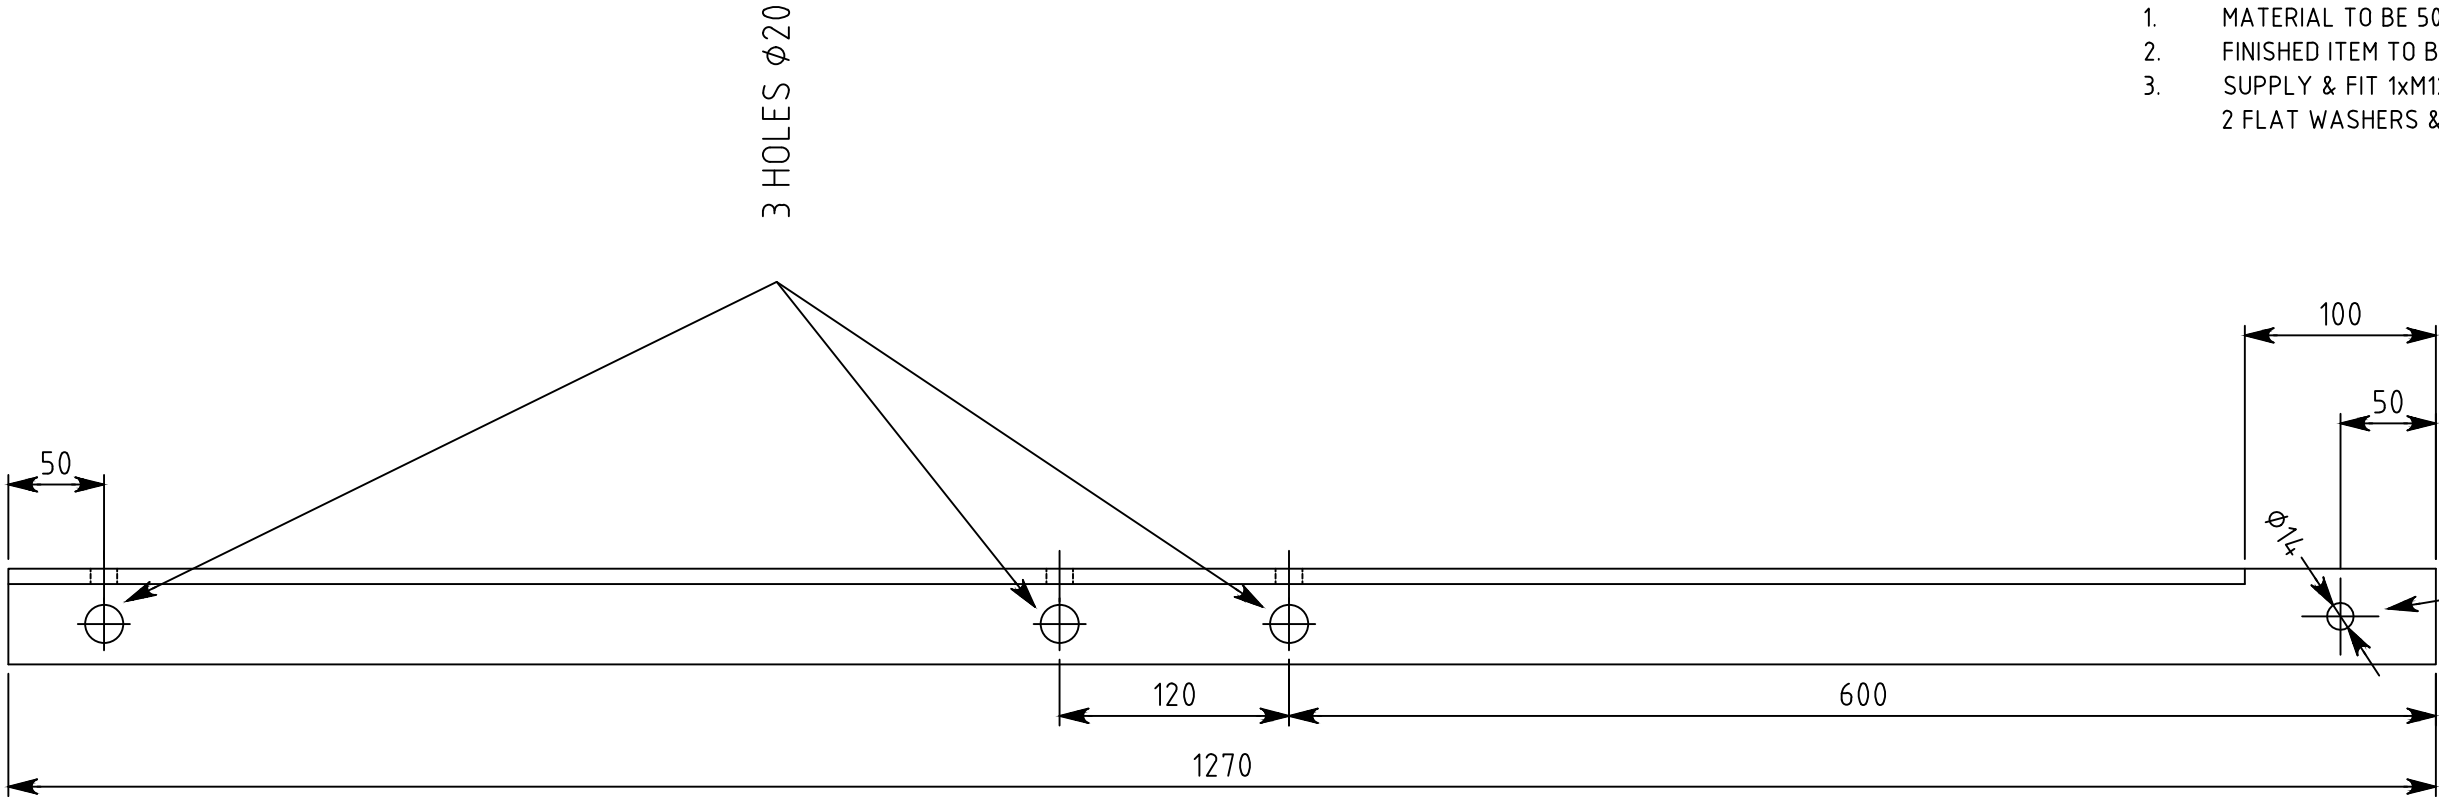

MATERIAL No.: 1000001988

AMENDMENTS										
D	JOB No		NA							
	DESIGN		Adrian G.							
	DR'N		KT							
	CH'D		Geof C.							
	DATE		29/01/26							
APP'D		DISP.								
HISTORY										
REVISION A										
ORIGINAL ISSUE										
REVISION B										
REVISED AND TITLE MODIFIED.										
REVISION C										
CHANGED DRAWING LAYOUT,										
REVISION D										
DRAWING AMENDMENT TO ADD 1 NUT & STOCK CODE CHANGE.										

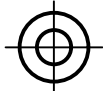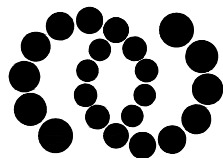				© This drawing and the copyright therein is the property of Endeavour Energy and may not be copied, reproduced, distributed, loaned or used without the written consent of Endeavour Energy.		 Endeavour Energy					
		ORIGINAL SCALE NTS		APPROVED S.Turki				REFERENCE DRAWINGS			
								DO NOT SCALE DIMENSIONS IN MILLIMETRES		AUTHORISED/CERTIFIED W.Isley	
DESIGNED	B.Harrigan	DATE	09.12.96	FLOODLIGHT CROSS ARM MOUNTING BRACKET GENERAL DETAIL				SUBSTATION DESIGN MANAGER		09.12.1996	
DRAWN	Frank H.							A3	E03130		
CHECKED	B.Harrigan										SHEET No 1 OF 1 SHEETS