
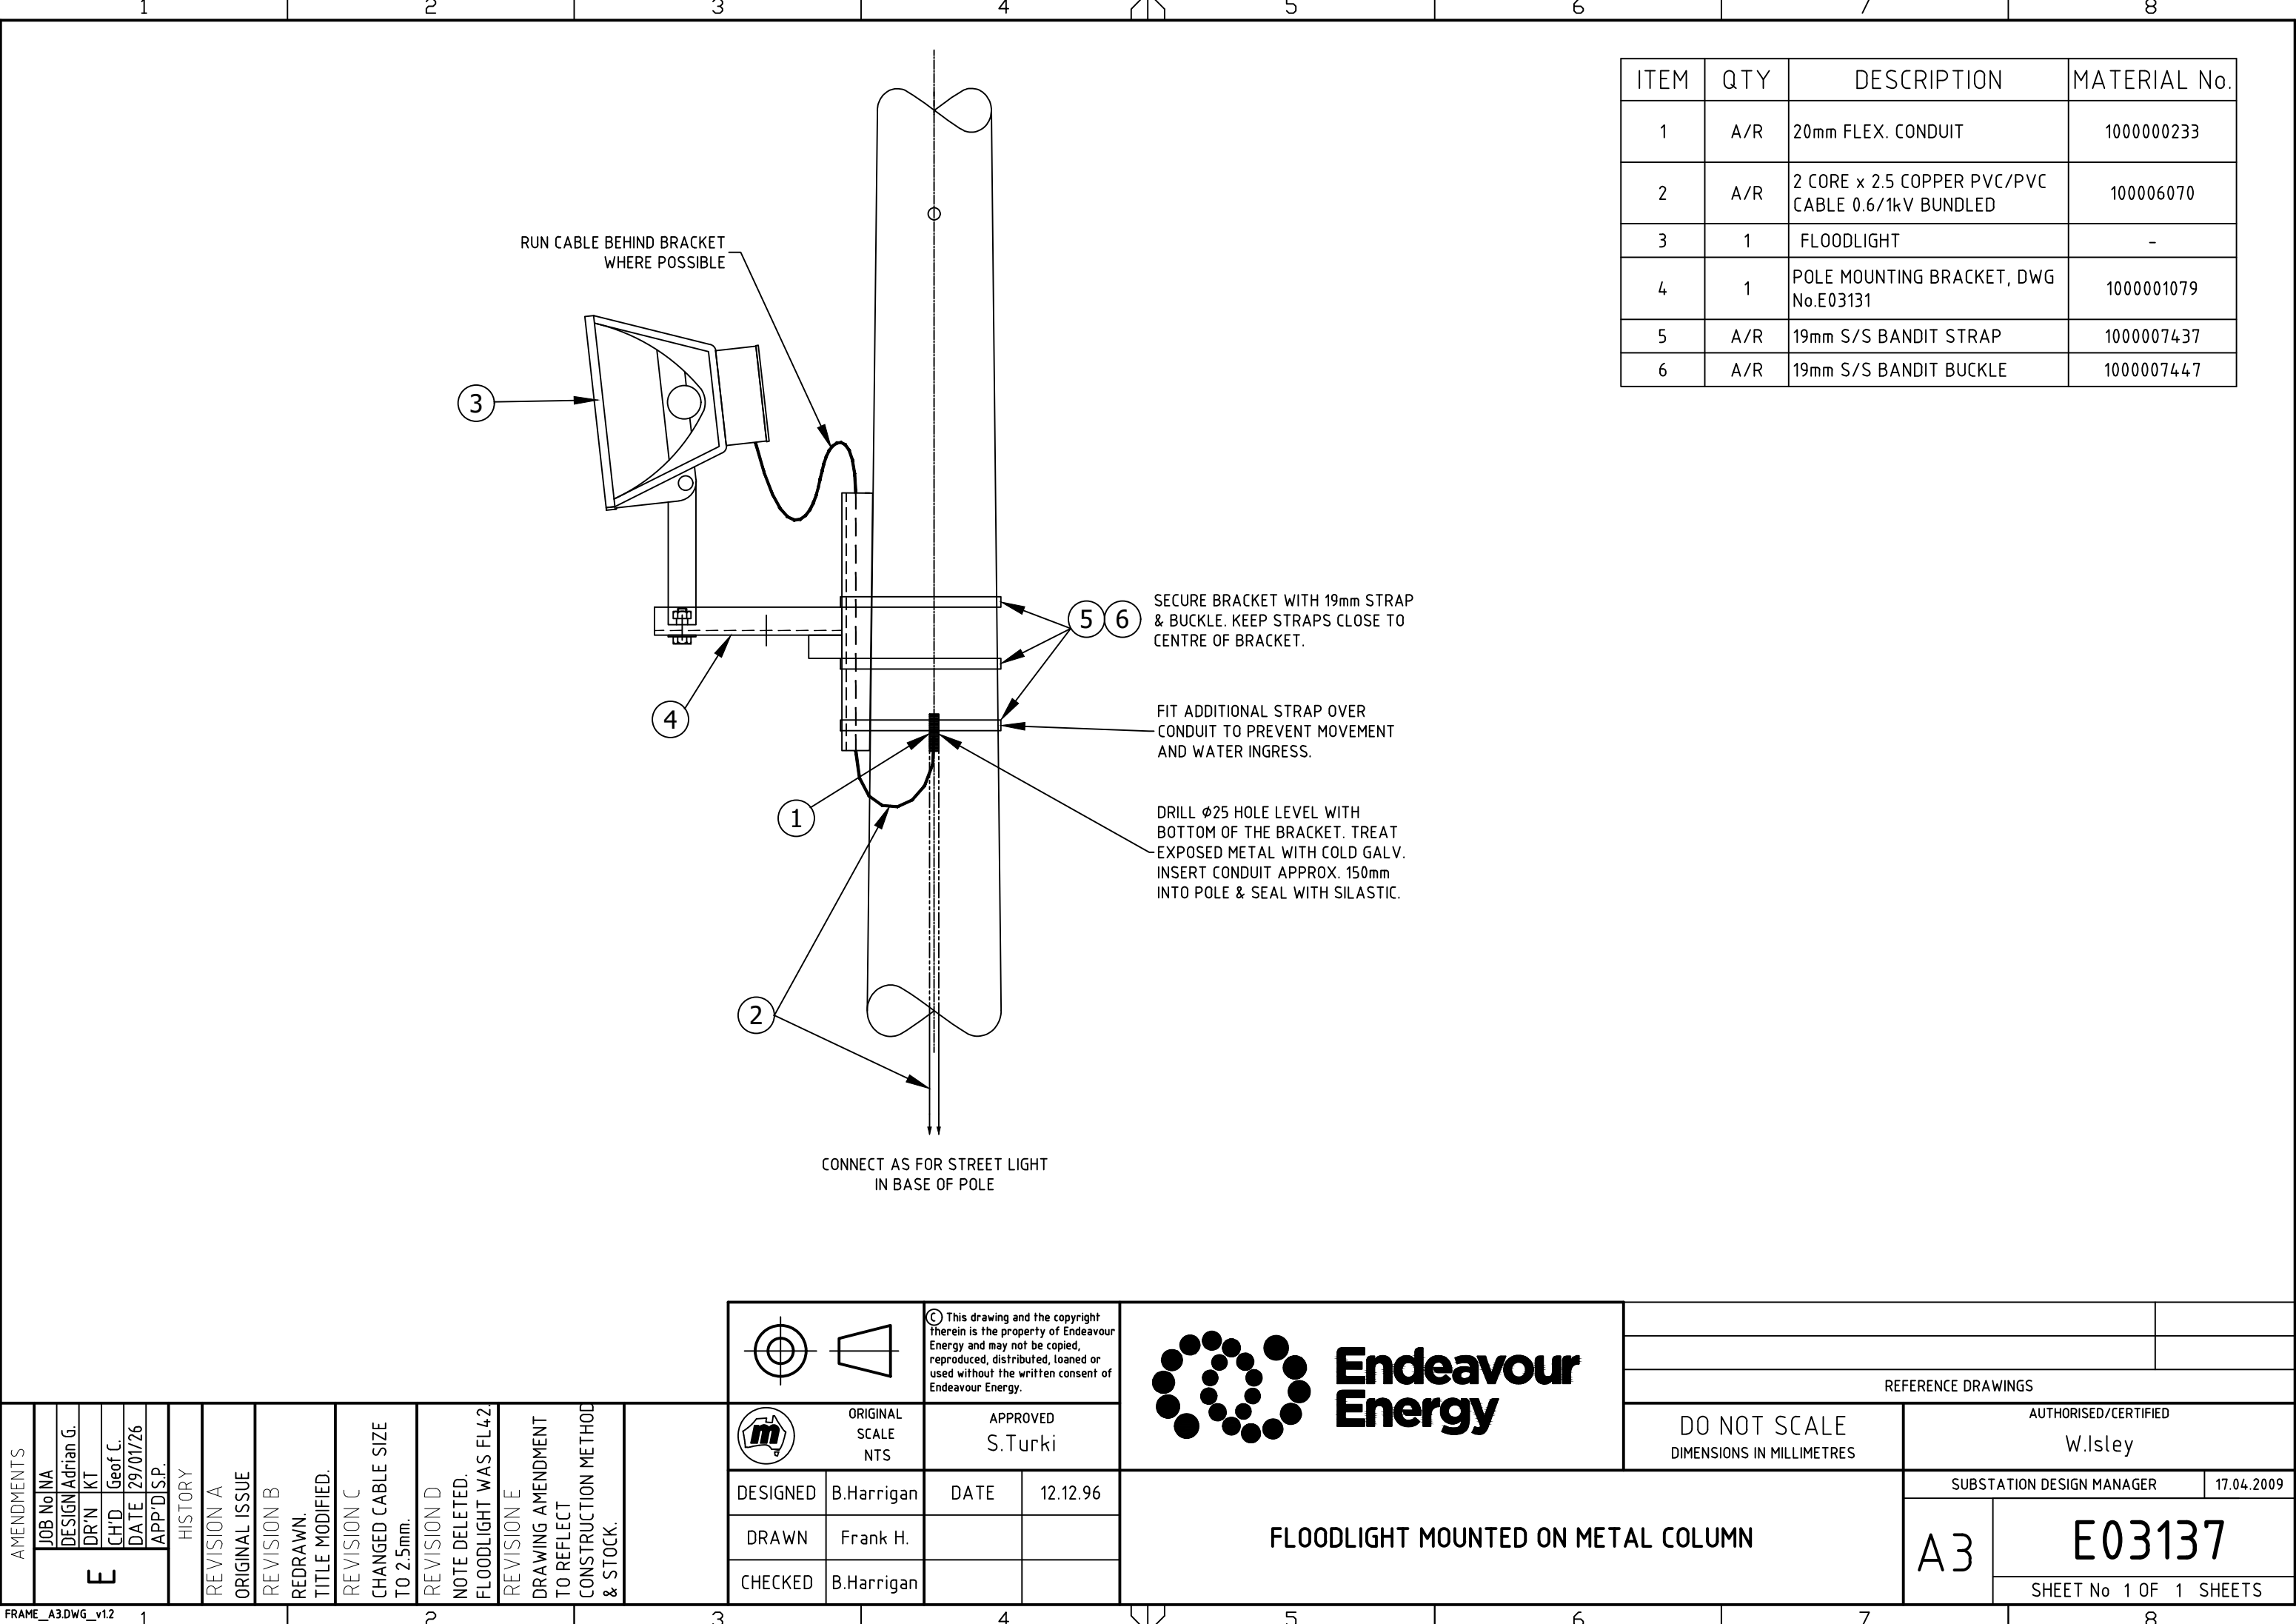
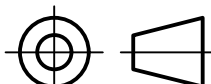


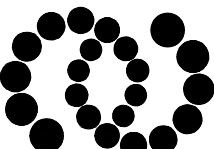

ITEM	QTY	DESCRIPTION	MATERIAL No.
1	A/R	20mm FLEX. CONDUIT	1000000233
2	A/R	2 CORE x 2.5 COPPER PVC/PVC CABLE 0.6/1kV BUNDLED	100006070
3	1	FLOODLIGHT	-
4	1	POLE MOUNTING BRACKET, DWG No.E03131	1000001079
5	A/R	19mm S/S BANDIT STRAP	1000007437
6	A/R	19mm S/S BANDIT BUCKLE	1000007447

												Ⓒ This drawing and the copyright therein is the property of Endeavour Energy and may not be copied, reproduced, distributed, loaned or used without the written consent of Endeavour Energy.		 Endeavour Energy	
														REFERENCE DRAWINGS	
														DO NOT SCALE DIMENSIONS IN MILLIMETRES		AUTHORISED/CERTIFIED W.Isley	
AMENDMENTS <table><tr><td colspan="2">JOB No</td><td colspan="2">NA</td></tr><tr><td colspan="2">DESIGN</td><td colspan="2">Adrian G.</td></tr><tr><td colspan="2">DR'N</td><td colspan="2">KT</td></tr><tr><td colspan="2">CH'D</td><td colspan="2">Geof C.</td></tr><tr><td colspan="2">DATE</td><td colspan="2">29/01/26</td></tr><tr><td colspan="2">APP'D</td><td colspan="2">DISP.</td></tr><tr><td colspan="4">HISTORY</td></tr><tr><td colspan="4">REVISION A</td></tr><tr><td colspan="4">ORIGINAL ISSUE</td></tr><tr><td colspan="4">REVISION B</td></tr><tr><td colspan="4">REDRAWN.</td></tr><tr><td colspan="4">TITLE MODIFIED.</td></tr><tr><td colspan="4">REVISION C</td></tr><tr><td colspan="4">CHANGED CABLE SIZE TO 2.5mm.</td></tr><tr><td colspan="4">REVISION D</td></tr><tr><td colspan="4">NOTE DELETED.</td></tr><tr><td colspan="4">FLOODLIGHT WAS FL42</td></tr><tr><td colspan="4">REVISION E</td></tr><tr><td colspan="4">DRAWING AMENDMENT TO REFLECT CONSTRUCTION METHOD & STOCK.</td></tr></table>										JOB No		NA		DESIGN		Adrian G.		DR'N		KT		CH'D		Geof C.		DATE		29/01/26		APP'D		DISP.		HISTORY				REVISION A				ORIGINAL ISSUE				REVISION B				REDRAWN.				TITLE MODIFIED.				REVISION C				CHANGED CABLE SIZE TO 2.5mm.				REVISION D				NOTE DELETED.				FLOODLIGHT WAS FL42				REVISION E				DRAWING AMENDMENT TO REFLECT CONSTRUCTION METHOD & STOCK.				ORIGINAL SCALE NTS		APPROVED S.Turki		FLOODLIGHT MOUNTED ON METAL COLUMN					
										JOB No		NA	
										DESIGN		Adrian G.	
										DR'N		KT	
CH'D		Geof C.	
DATE		29/01/26	
APP'D		DISP.	
HISTORY	
REVISION A	
ORIGINAL ISSUE	
REVISION B	
REDRAWN.	
TITLE MODIFIED.	
REVISION C	
CHANGED CABLE SIZE TO 2.5mm.	
REVISION D	
NOTE DELETED.	
FLOODLIGHT WAS FL42	
REVISION E	
DRAWING AMENDMENT TO REFLECT CONSTRUCTION METHOD & STOCK.	
DESIGNED		B.Harrigan		DATE		12.12.96	
DRAWN		Frank H.	
CHECKED		B.Harrigan	
FRAME_A3.DWG_v1.2										1		2		3		4		5		6		7		8	