


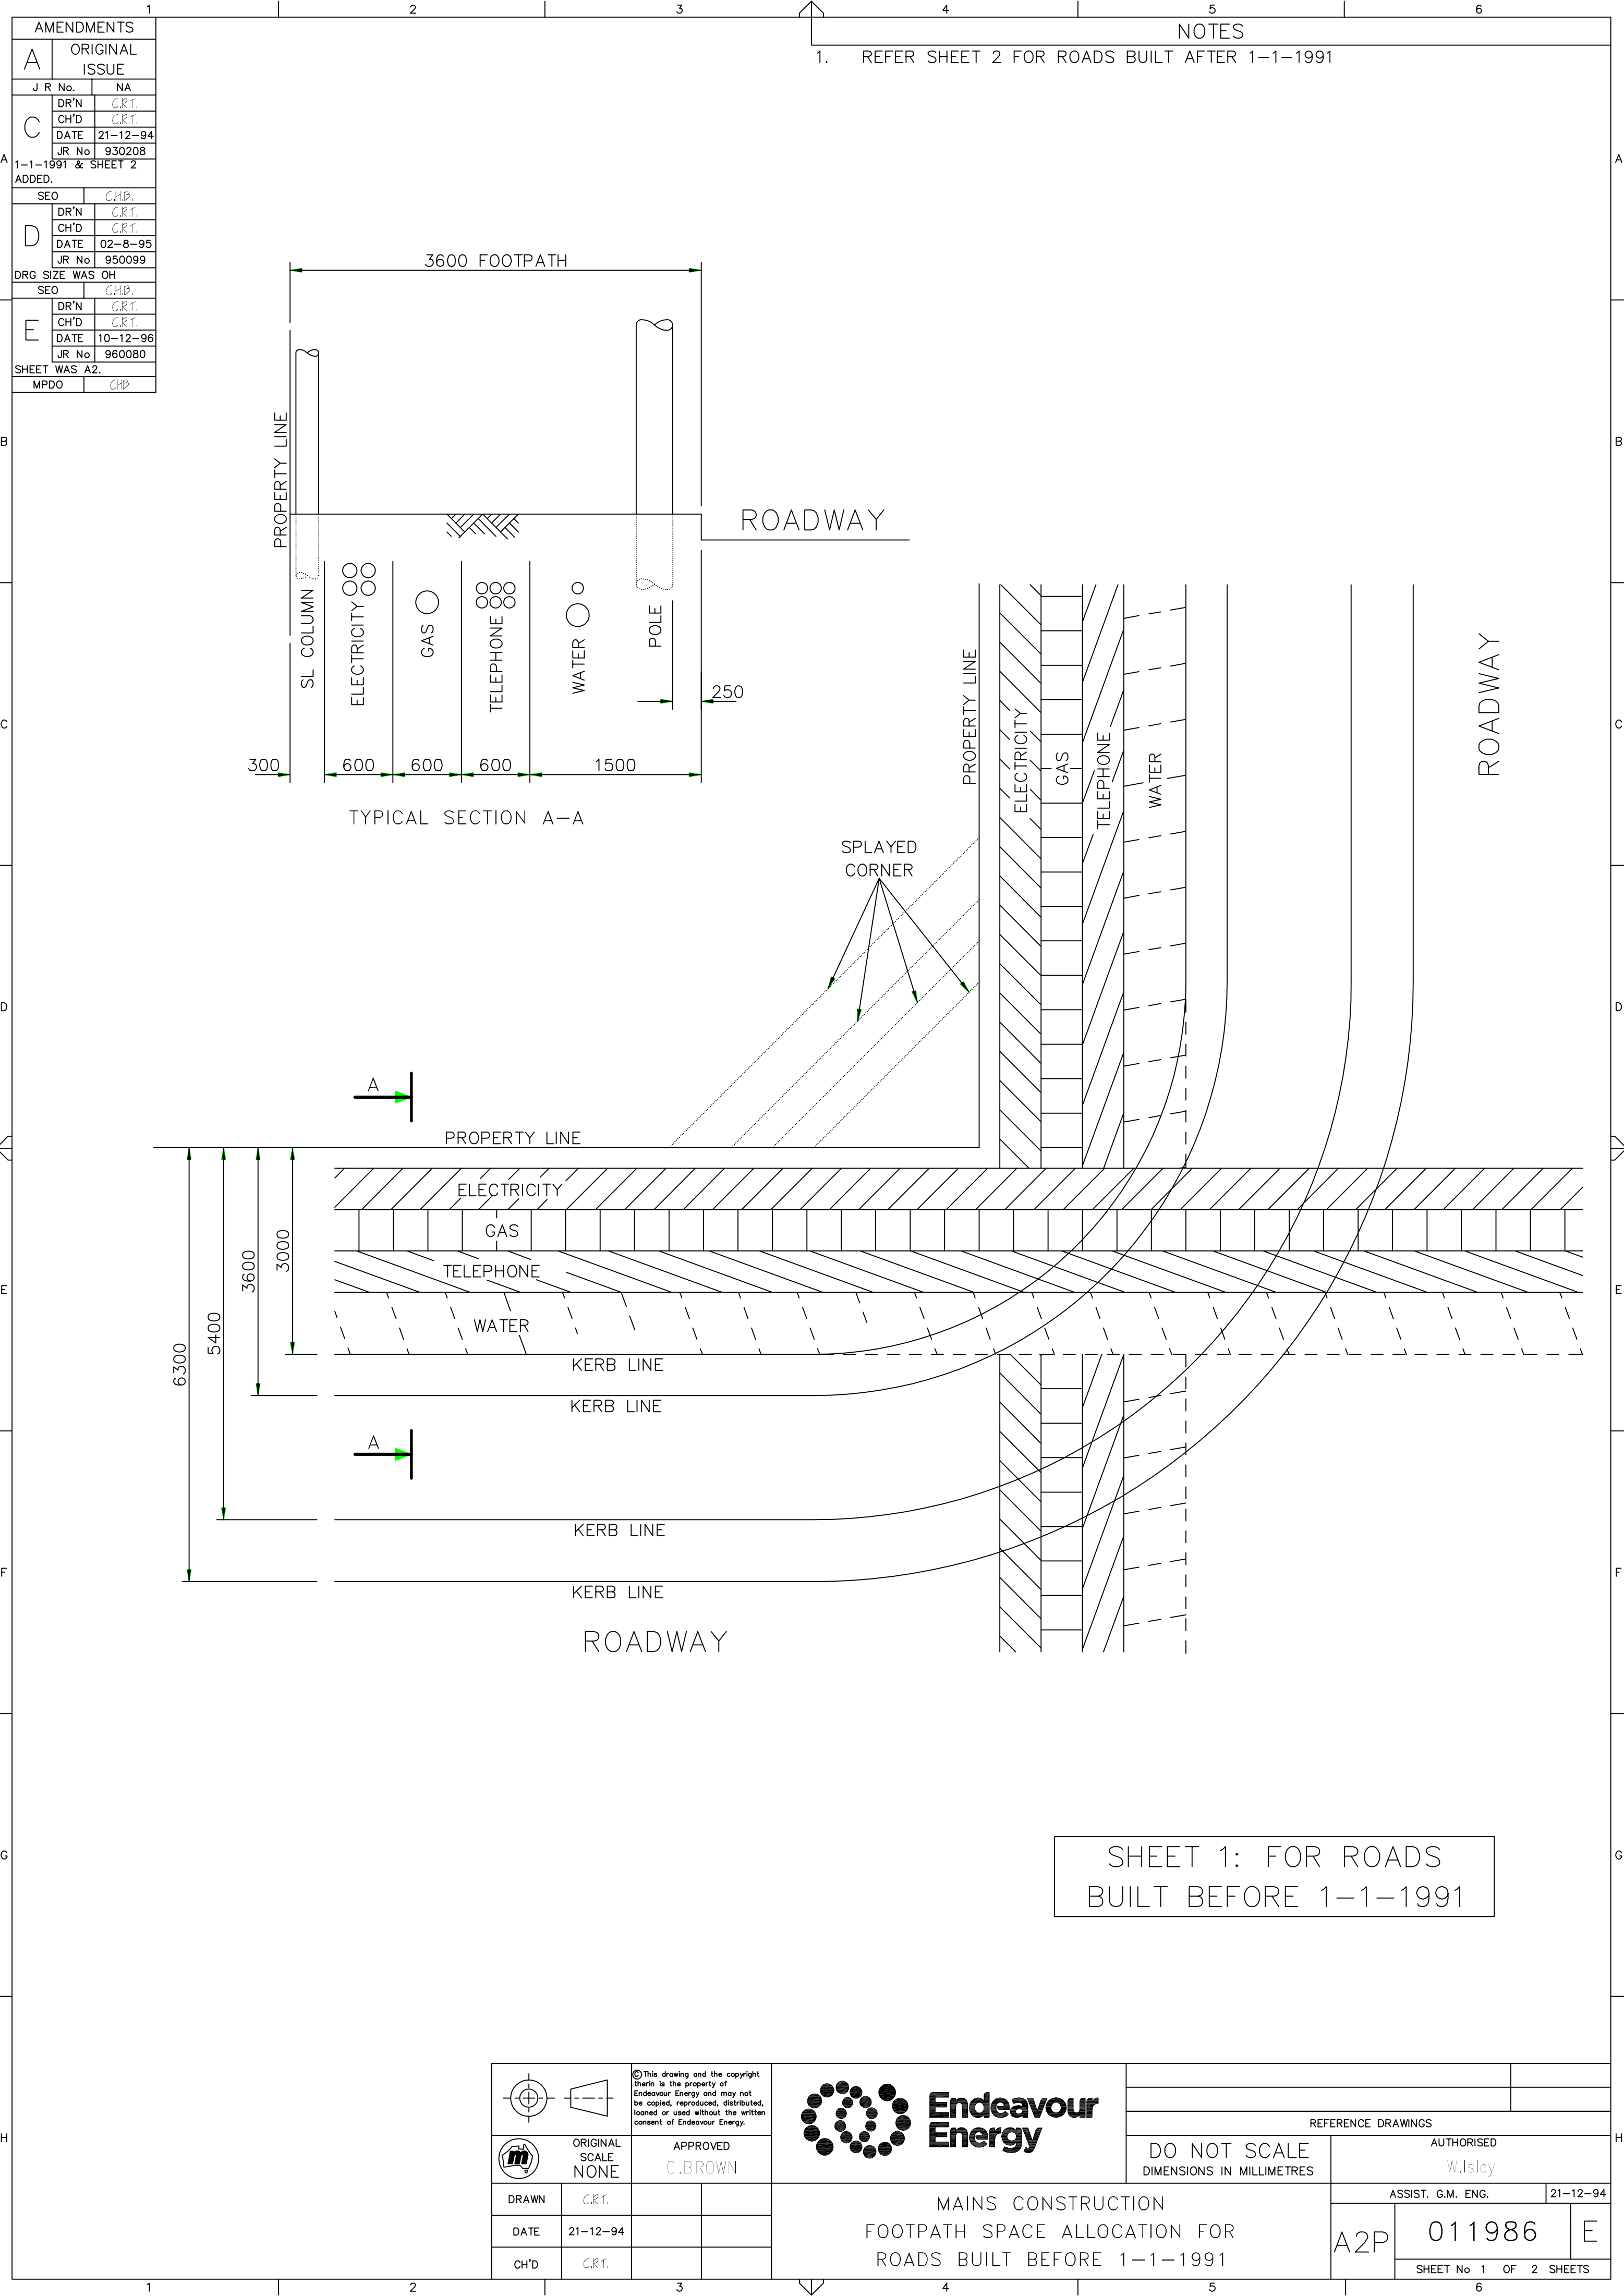

AMENDMENTS	
A	ORIGINAL ISSUE
J R No.	NA
C	DR'N C.R.T.
	CH'D C.R.T.
	DATE 21-12-94
	JR No 930208
1-1-1991 & SHEET 2 ADDED.	
	SEO CHB.
D	DR'N C.R.T.
	CH'D C.R.T.
	DATE 02-8-95
	JR No 950099
DRG SIZE WAS OH	
	SEO CHB.
E	DR'N C.R.T.
	CH'D C.R.T.
	DATE 10-12-96
	JR No 960080
SHEET WAS A2.	
	MPDO CHB

NOTES
1. REFER SHEET 2 FOR ROADS BUILT AFTER 1-1-1991

SHEET 1: FOR ROADS
BUILT BEFORE 1-1-1991

		© This drawing and the copyright therein is the property of Endeavour Energy and may not be copied, reproduced, distributed, loaned or used without the written consent of Endeavour Energy.			
	ORIGINAL SCALE NONE	APPROVED C.BROWN			
DRAWN	C.R.T.		MAINS CONSTRUCTION FOOTPATH SPACE ALLOCATION FOR ROADS BUILT BEFORE 1-1-1991		
DATE	21-12-94				
CH'D	C.R.T.				
				REFERENCE DRAWINGS	
				DO NOT SCALE DIMENSIONS IN MILLIMETRES	AUTHORISED W.Isley
				ASSIST. G.M. ENG. 21-12-94	
				A2P	011986 E
				SHEET No 1 OF 2 SHEETS	