


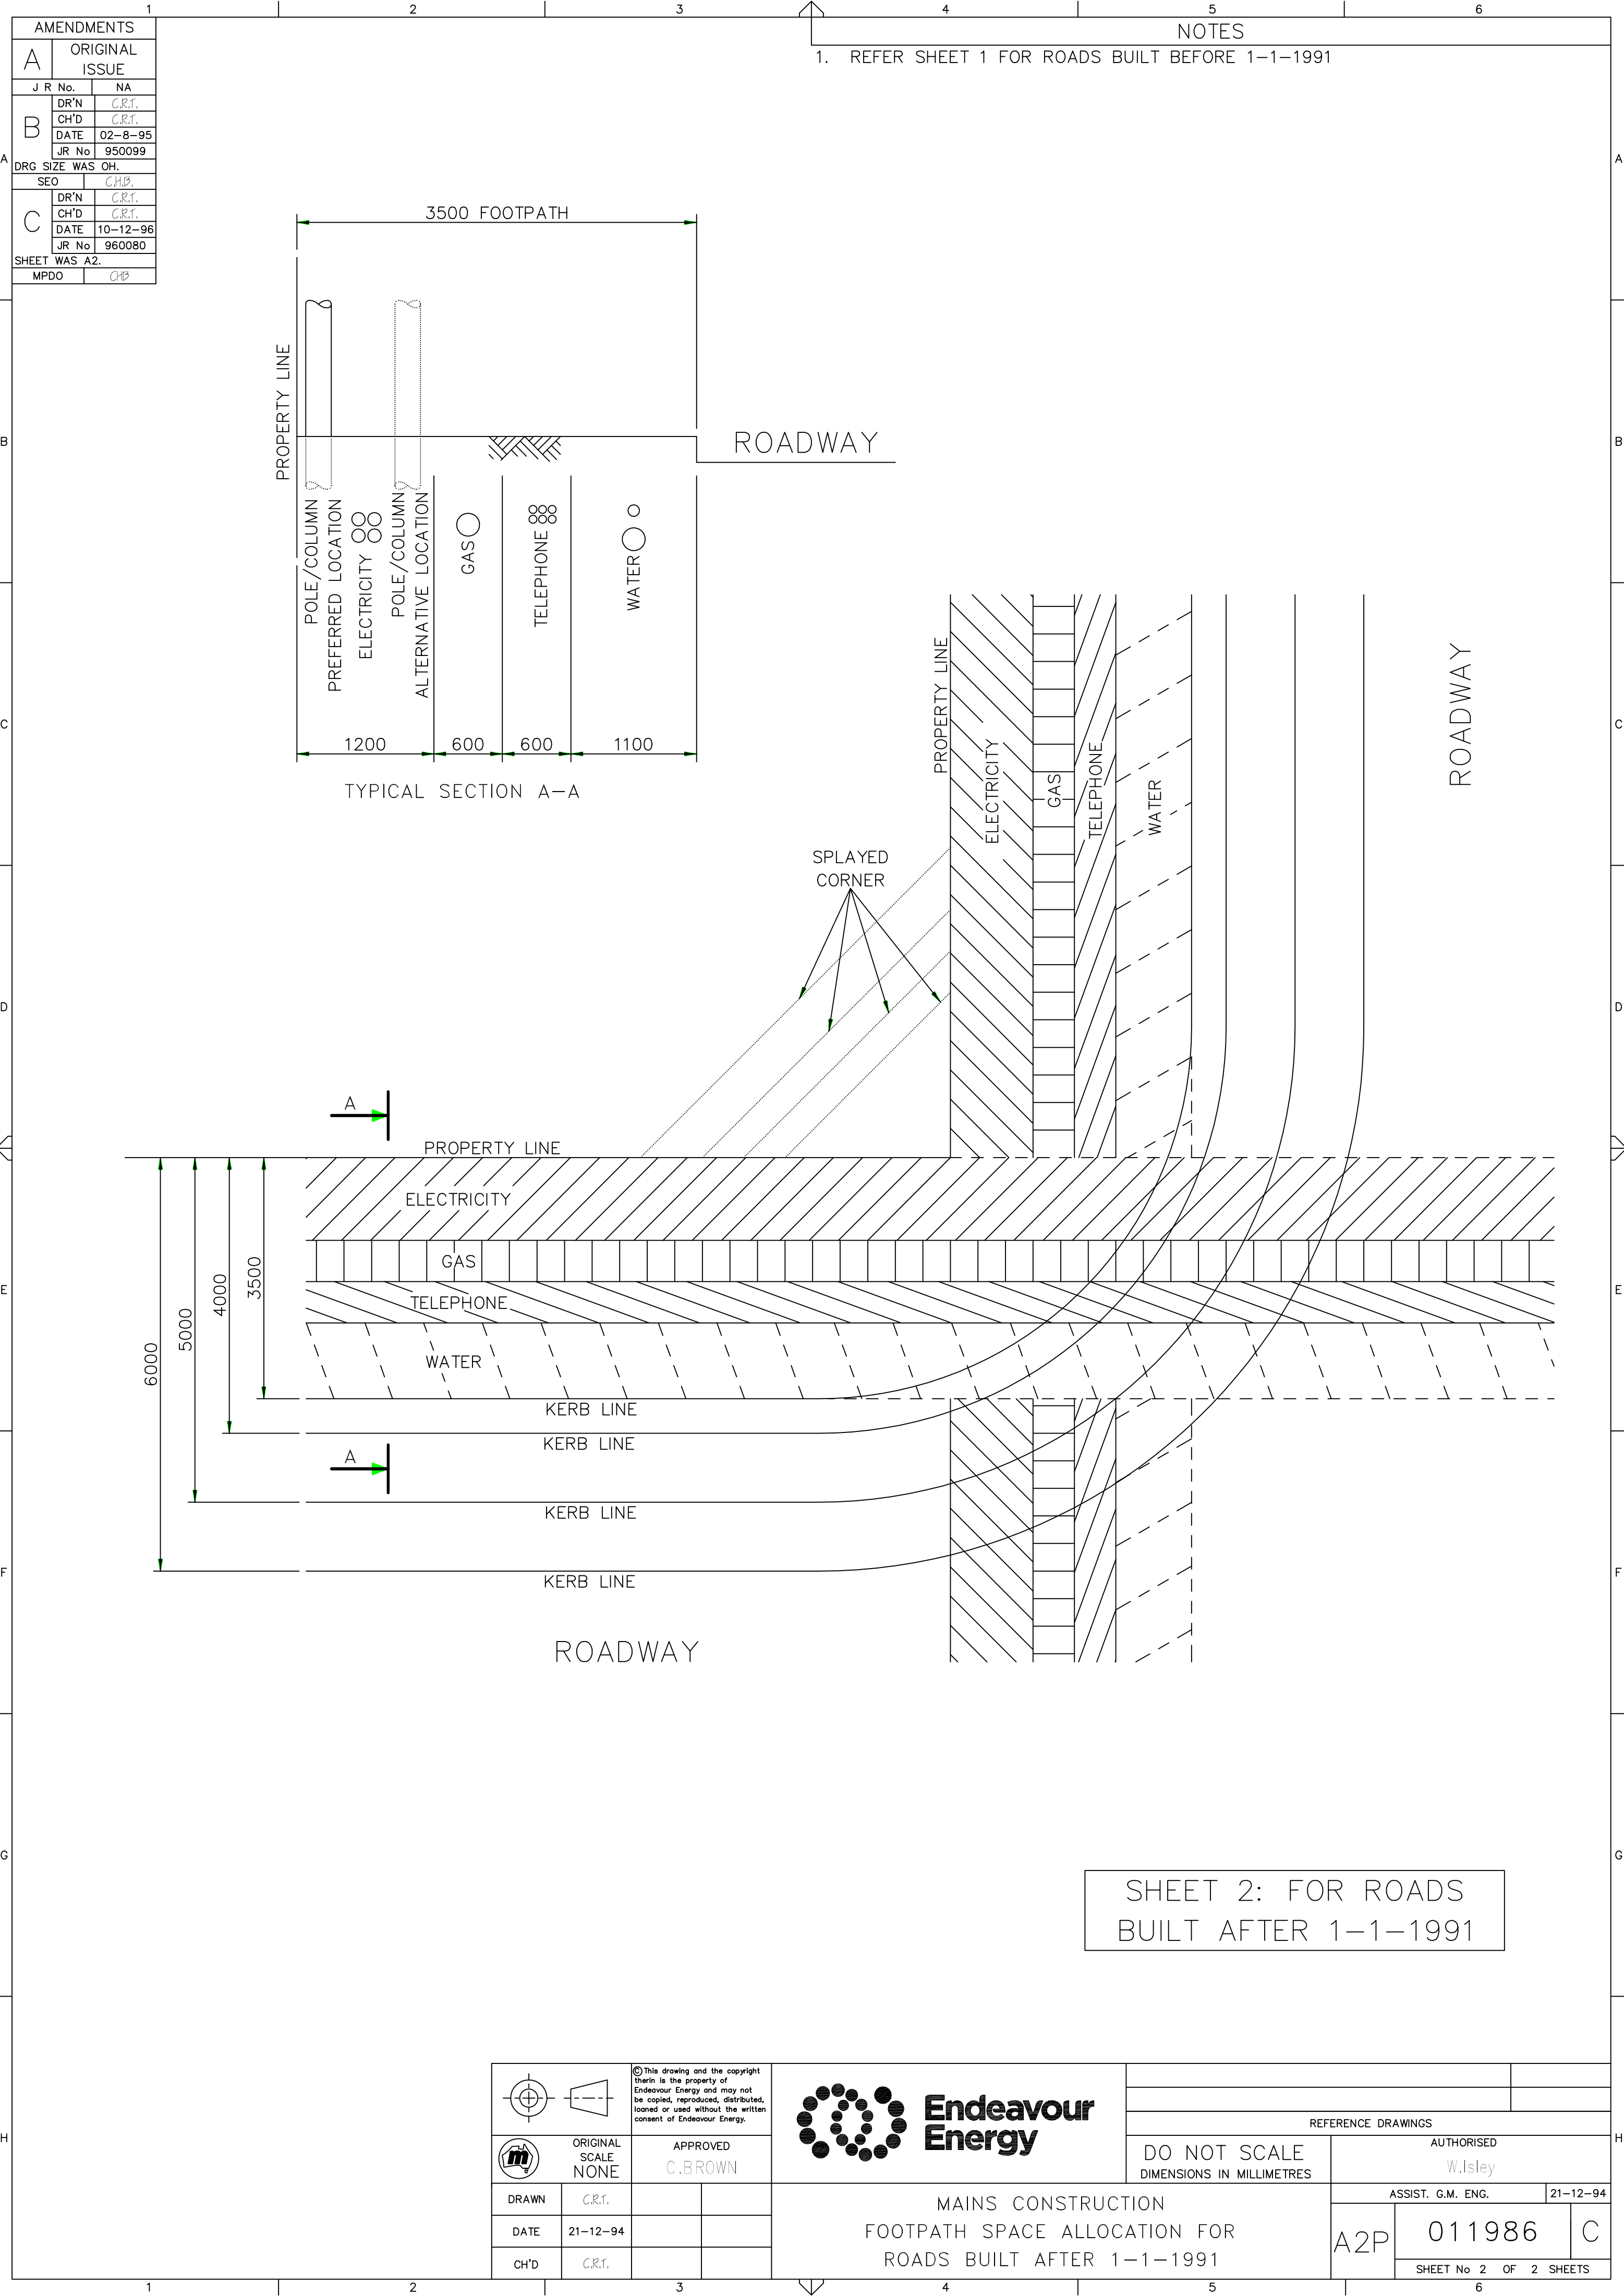


1

AMENDMENTS		
A	ORIGINAL ISSUE	
	J R No.	NA
B	DR'N	C.R.T.
	CH'D	C.R.T.
	DATE	02-8-95
	JR No	950099
A	DRG SIZE WAS OH.	
	SEO	CHB.
C	DR'N	C.R.T.
	CH'D	C.R.T.
	DATE	10-12-96
	JR No	960080
SHEET WAS A2.		
	MPDO	CHB

NOTES

1. REFER SHEET 1 FOR ROADS BUILT BEFORE 1-1-1991

SHEET 2: FOR ROADS
BUILT AFTER 1-1-1991

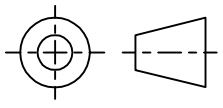	ORIGINAL SCALE NONE	APPROVED C.BROWN		REFERENCE DRAWINGS	
DRAWN	C.R.T.			DO NOT SCALE DIMENSIONS IN MILLIMETRES	AUTHORISED W.Isley
DATE	21-12-94			ASSIST. G.M. ENG. 21-12-94	
CH'D	C.R.T.			A2P 011986 C	
MAINS CONSTRUCTION FOOTPATH SPACE ALLOCATION FOR ROADS BUILT AFTER 1-1-1991				SHEET No 2 OF 2 SHEETS	