

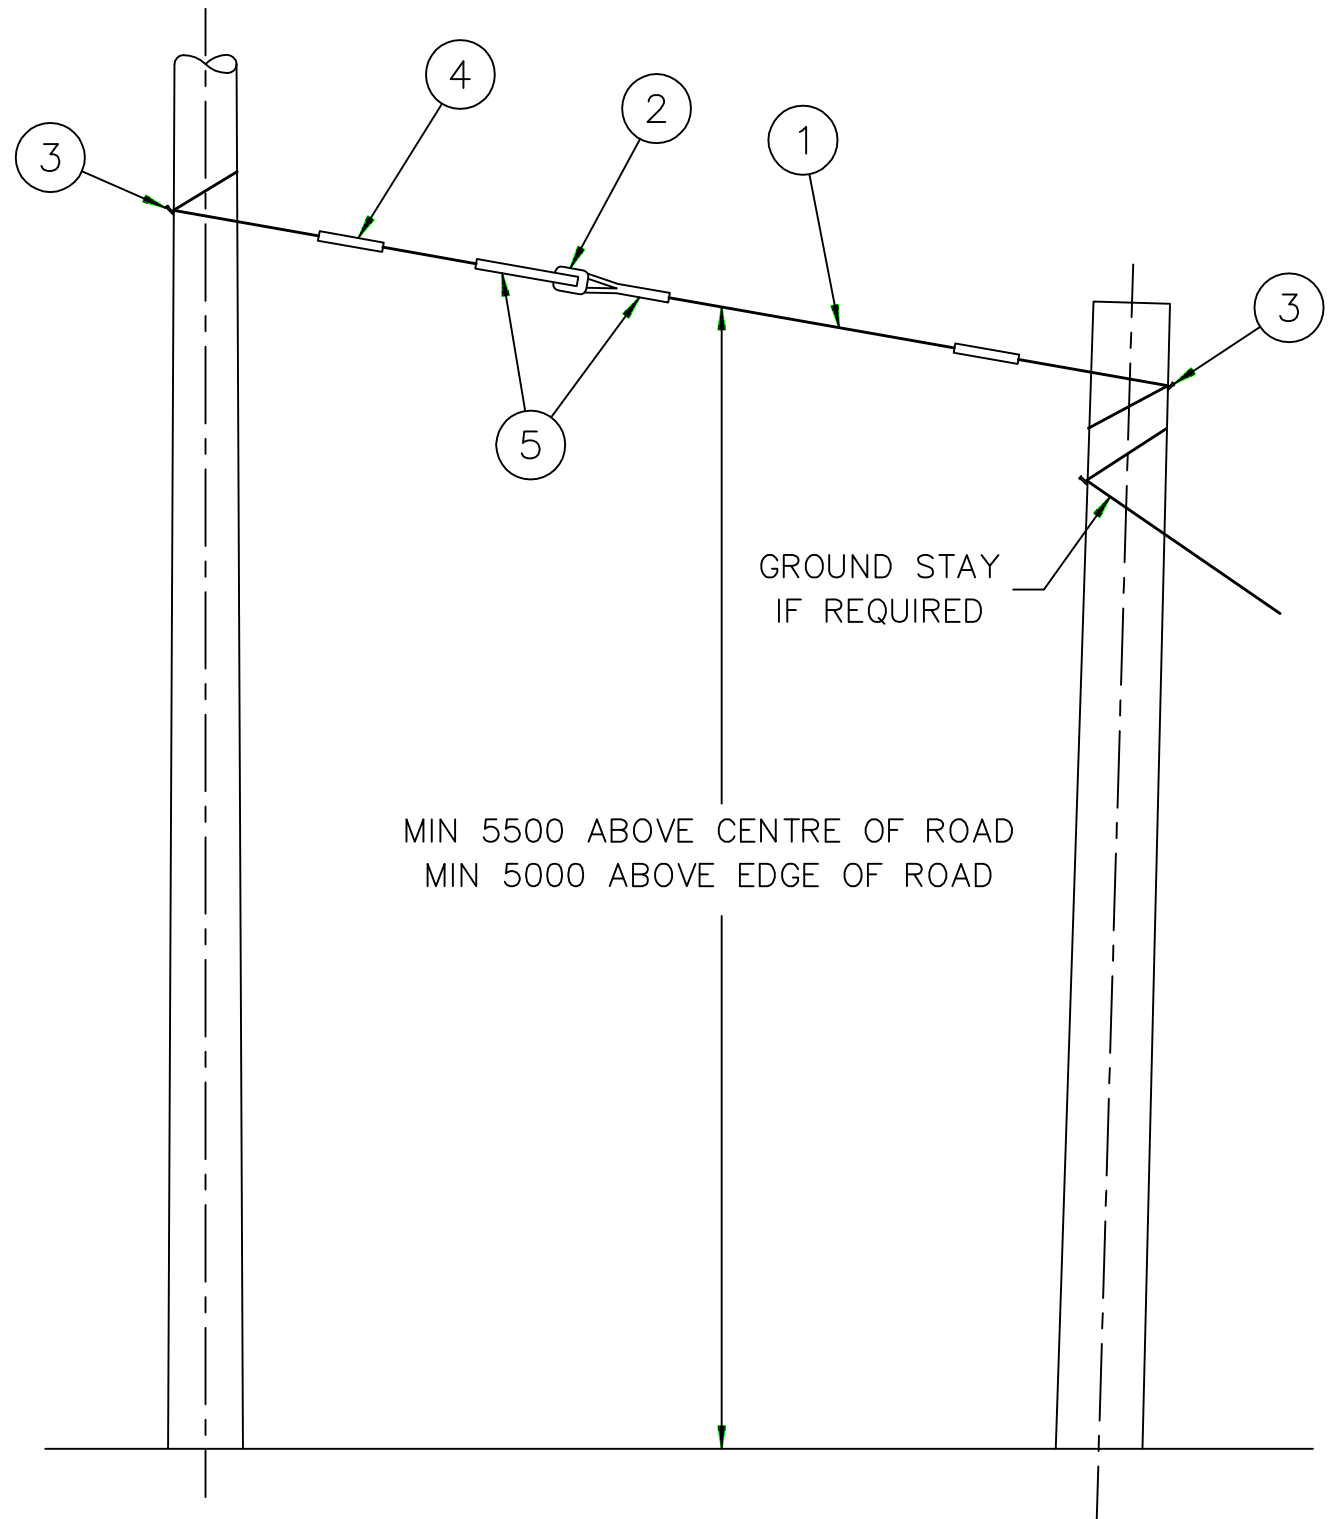
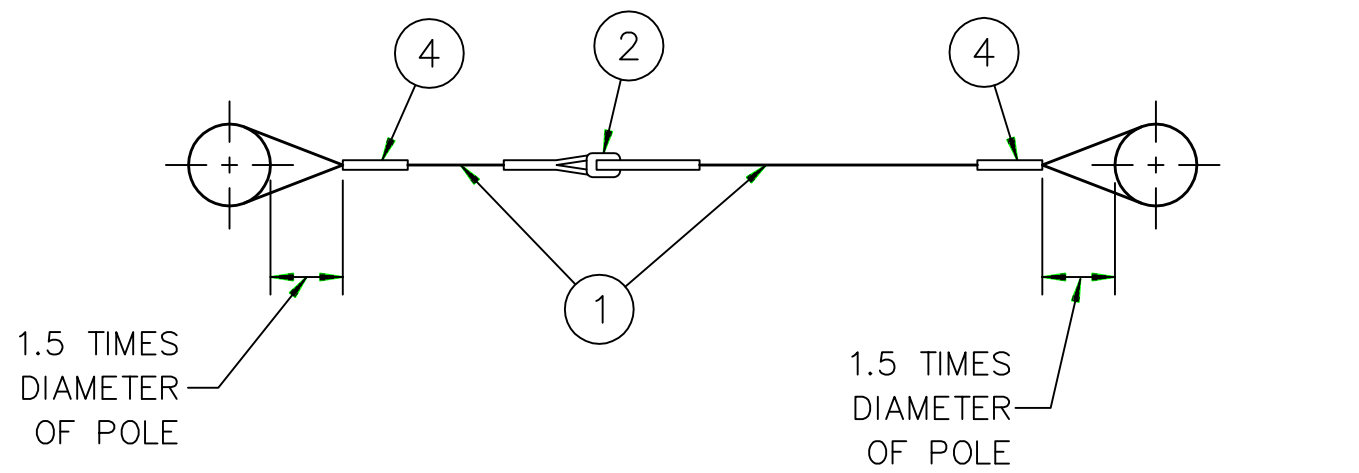


|                    |                   |          |
|--------------------|-------------------|----------|
| AMENDMENTS         |                   |          |
| A                  | ORIGINAL<br>ISSUE |          |
| J R No.            |                   | NA       |
| E                  | DR'N              | CRT.     |
|                    | CH'D              | CRT.     |
|                    | DATE              | 13-12-94 |
|                    | JR No             | 930208   |
| ITEM LIST REVISED. |                   |          |
| SEO                |                   | CHB.     |
| F                  | DR'N              | CRT.     |
|                    | CH'D              | CRT.     |
|                    | DATE              | 01-8-95  |
|                    | JR No             | 950099   |
| DRG SIZE           |                   | W. H.    |
| SEO                |                   | CHB.     |
| G                  | DR'N              | CRT.     |
|                    | CH'D              | CRT.     |
|                    | DATE              | 03-1-97  |
|                    | JR No             | 960080   |
| SHEET WAS A2.      |                   |          |
| MPDO               |                   | CHB      |




| ITEM | PART    | DRG    | DESCRIPTION                                   | A1<br>QTY | A2<br>QTY | A3<br>QTY | REMARK |
|------|---------|--------|-----------------------------------------------|-----------|-----------|-----------|--------|
| 1    | SW11872 | —      | WIRE STAY 6 X 7 (6/1) WRC 16 DIA              | A/R       | A/R       | A/R       | —      |
|      | SW10639 | —      | WIRE STAY 6 X 7 (6/1) WRC 12 DIA              |           |           |           | —      |
| 2    | SY10271 | —      | INSULATOR STAY GY3                            | 1         | 1         | 1         | —      |
| 3    | SC11186 | 241511 | COACHSCREW STEEL HEX HD GALV 12 X 100 LG      | 2         | 2         | 2         | —      |
| 4    | SS12803 | —      | SPLICE STEEL PRESET GFS 160 (FOR 16 DIA WIRE) | 2         | 2         | 2         | —      |
|      | SS10452 | —      | SPLICE STEEL PRESET GFS 120 (FOR 12 DIA WIRE) |           |           |           | —      |
| 5    | SD10184 | —      | DEADEND STEEL PRESET GFG 120                  | 2         | —         | —         | —      |

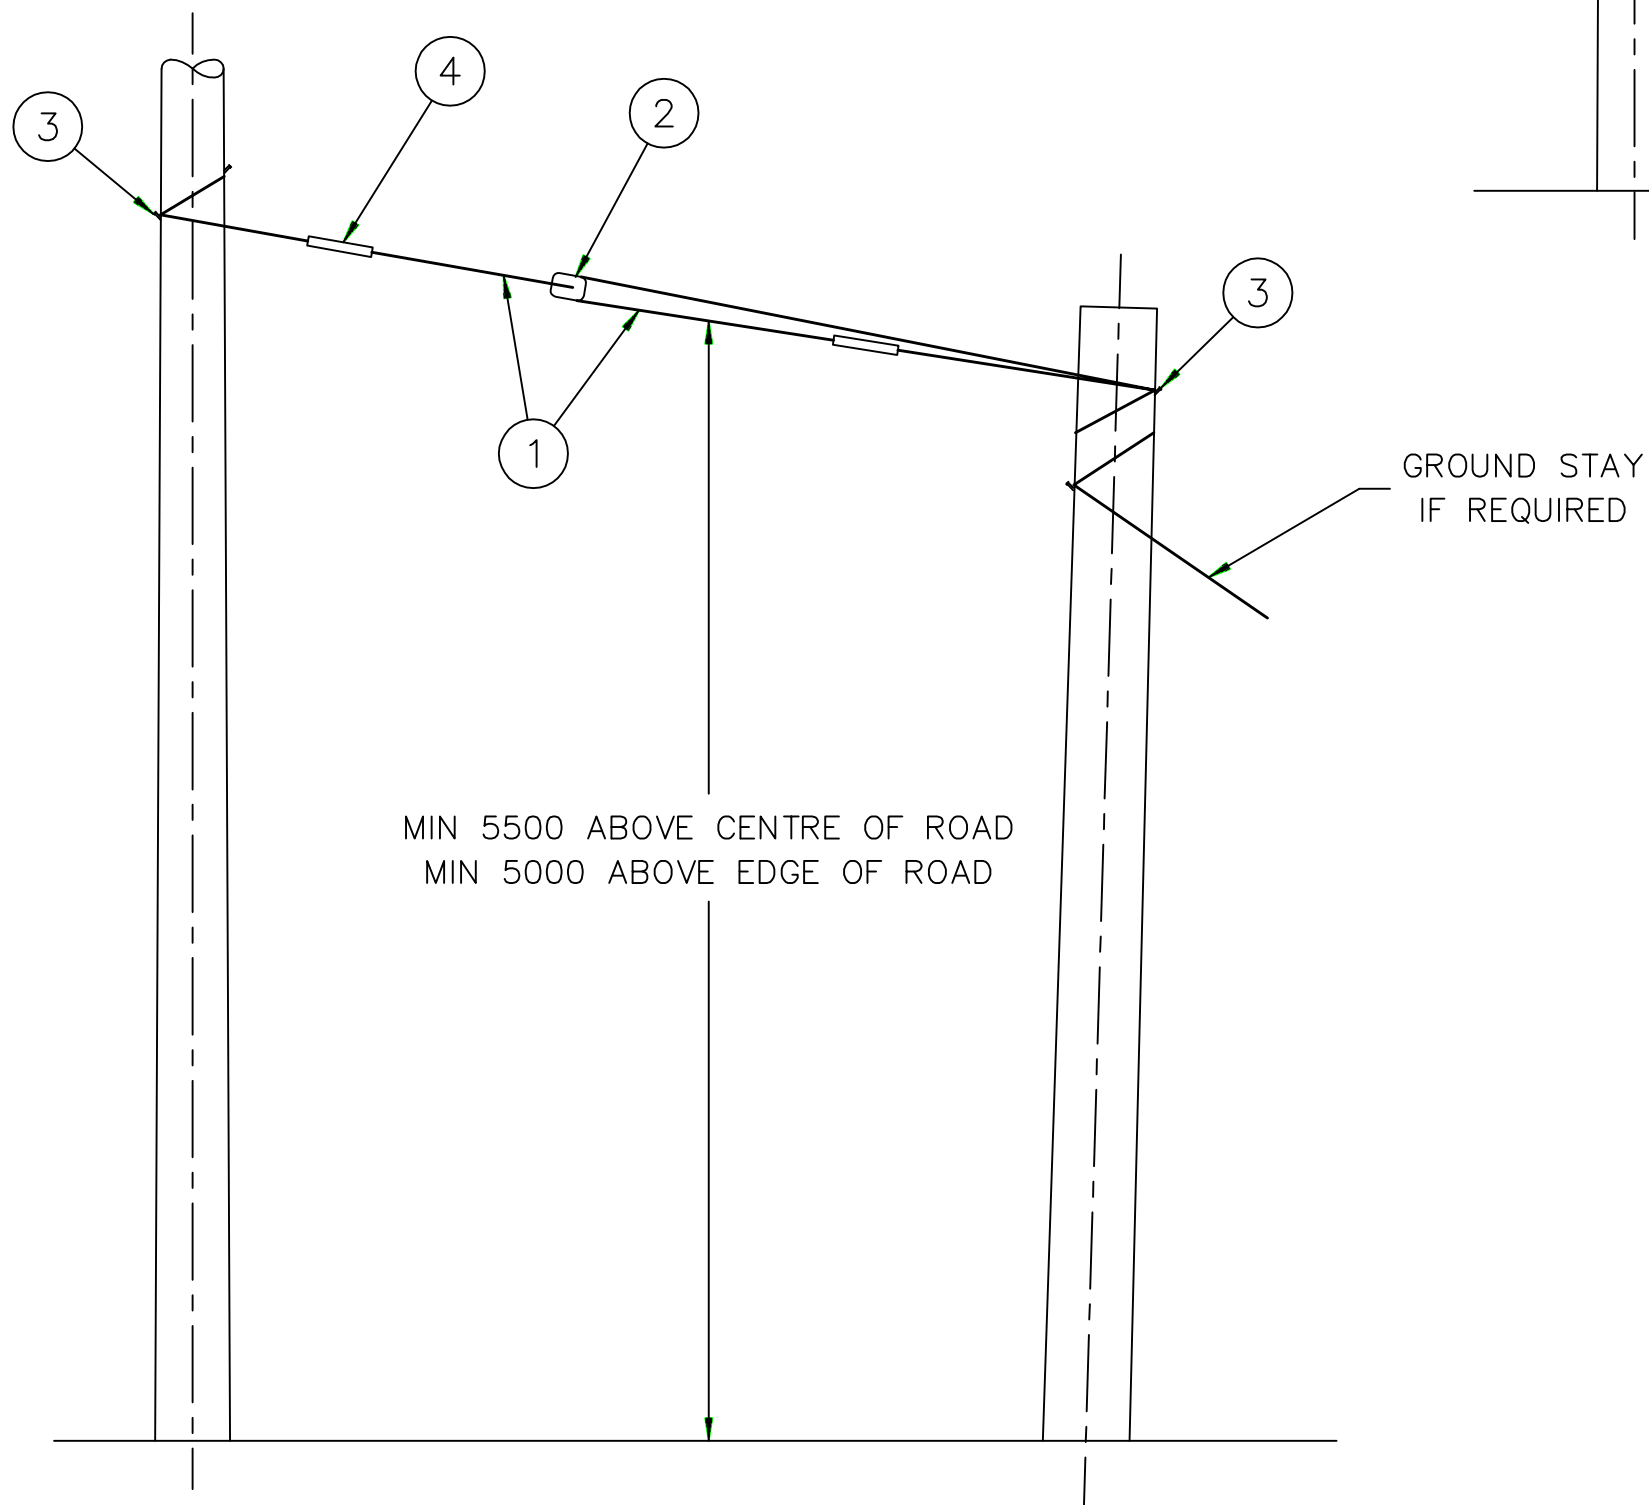

AERIAL STAY TYPE A1  
(SINGLE WIRE)

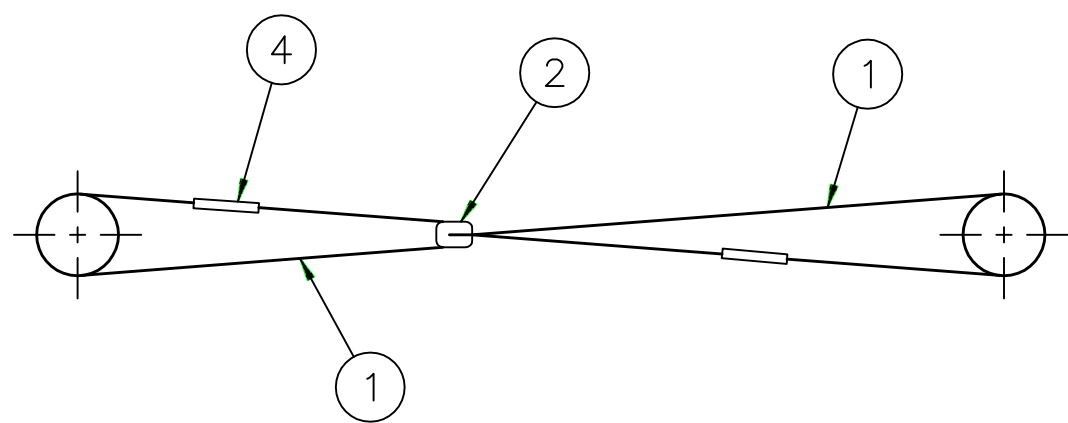

AERIAL STAY TYPES A2 & A3  
(DOUBLE WIRE)
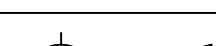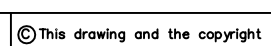 
|   |  |                                                                                     |  |   |  |                                    |  |                        |  |
|---|--|-------------------------------------------------------------------------------------|--|---|--|------------------------------------|--|------------------------|--|
|                         |  |  |  |  <b>Endeavour Energy</b> |  | AERIAL & GROUND STAY DESIGN DET    |  | 011976                 |  |
|  ORIGINAL SCALE<br>NONE |  | APPROVED<br>C.BROWN                                                                 |  | DO NOT SCALE<br>DIMENSIONS IN MILLIMETRES                                                                     |  | REFERENCE DRAWINGS                 |  |                        |  |
|                         |  |                                                                                     |  |   |  | AUTHORISED<br>W.Isley              |  |                        |  |
| DRAWN<br>C.R.T.                                                                                            |  |                                                                                     |  | OVERHEAD CONSTRUCTION                                                                                         |  | MAINS DEVELOPMENT MANAGER 04-08-95 |  |                        |  |
| DATE<br>13-12-94                                                                                           |  |                                                                                     |  | 11/22kV AERIAL STAYS TYPE A1, A2 & A3                                                                         |  | A2P                                |  | 011991                 |  |
| CH'D<br>C.R.T.                                                                                             |  |                                                                                     |  | DETAIL   |  |                                    |  | SHEET No 1 OF 1 SHEETS |  |