


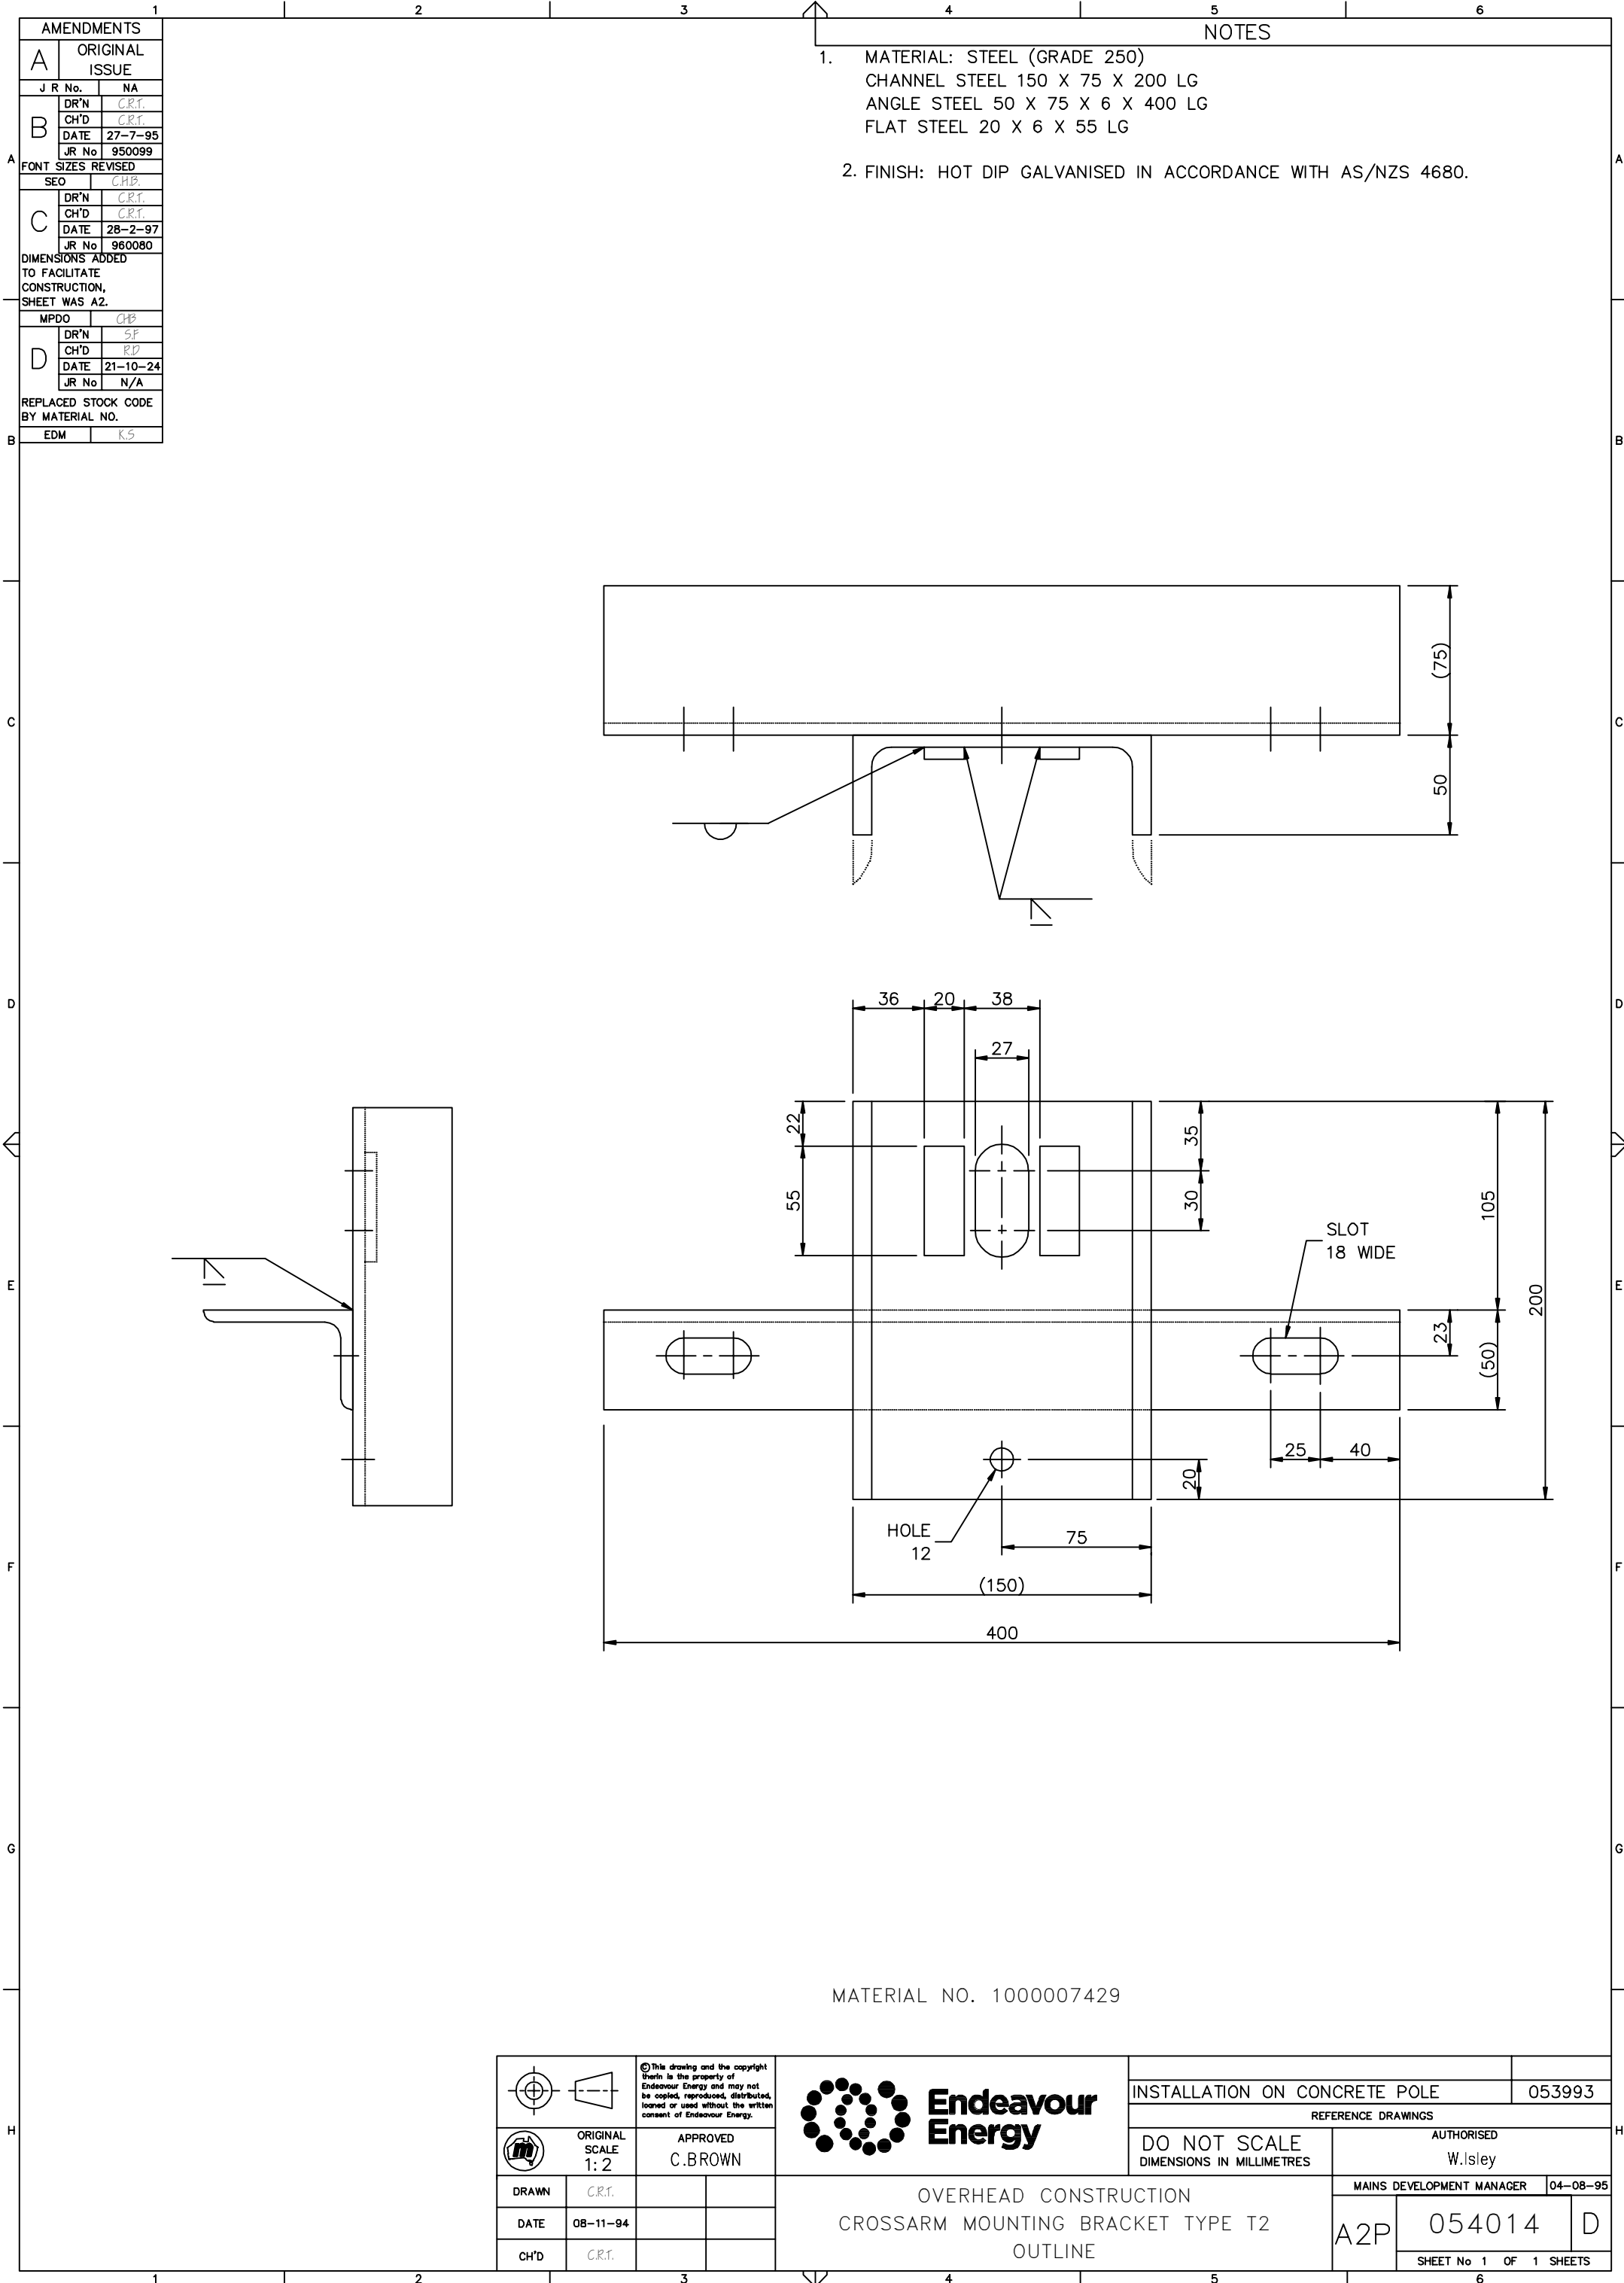

AMENDMENTS		
A	ORIGINAL ISSUE	
	J R No.	NA
	DR'N	C.R.T.
	CH'D	C.R.T.
	DATE	27-7-95
	JR No	950099
FONT SIZES REVISED		
	SEO	CHB
	DR'N	C.R.T.
	CH'D	C.R.T.
	DATE	28-2-97
	JR No	960080
DIMENSIONS ADDED TO FACILITATE CONSTRUCTION, SHEET WAS A2.		
	MPDO	CHB
	DR'N	SF
	CH'D	RD
	DATE	21-10-24
	JR No	N/A
REPLACED STOCK CODE BY MATERIAL NO.		
	EDM	KS

- NOTES
1.

MATERIAL: STEEL (GRADE 250)
CHANNEL STEEL 150 X 75 X 200 LG
ANGLE STEEL 50 X 75 X 6 X 400 LG
FLAT STEEL 20 X 6 X 55 LG
2.

FINISH: HOT DIP GALVANISED IN ACCORDANCE WITH AS/NZS 4680.



Endeavour
Energy

OVERHEAD CONSTRUCTION
CROSSARM MOUNTING BRACKET TYPE T2
OUTLINE





ORIGINAL
SCALE
1: 2

APPROVED
C.BROWN

DRAWN

DATE

CH'D

C.R.T.

08-11-94

C.R.T.

INSTALLATION ON CONCRETE POLE

053993

REFERENCE DRAWINGS

DO NOT SCALE
DIMENSIONS IN MILLIMETRES

AUTHORISED
W.Isley

MAINS DEVELOPMENT MANAGER

04-08-95

A2P

054014

D

SHEET No 1 OF 1 SHEETS