
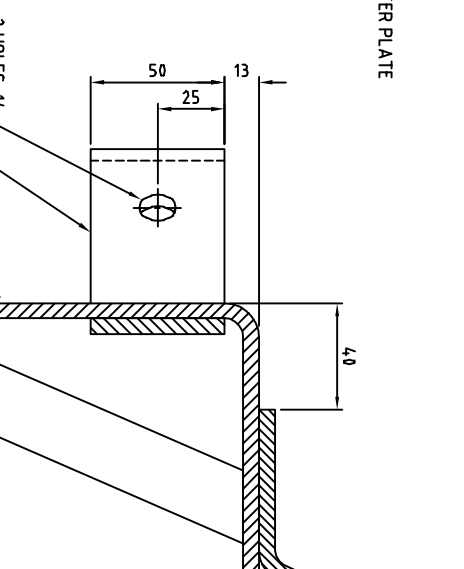
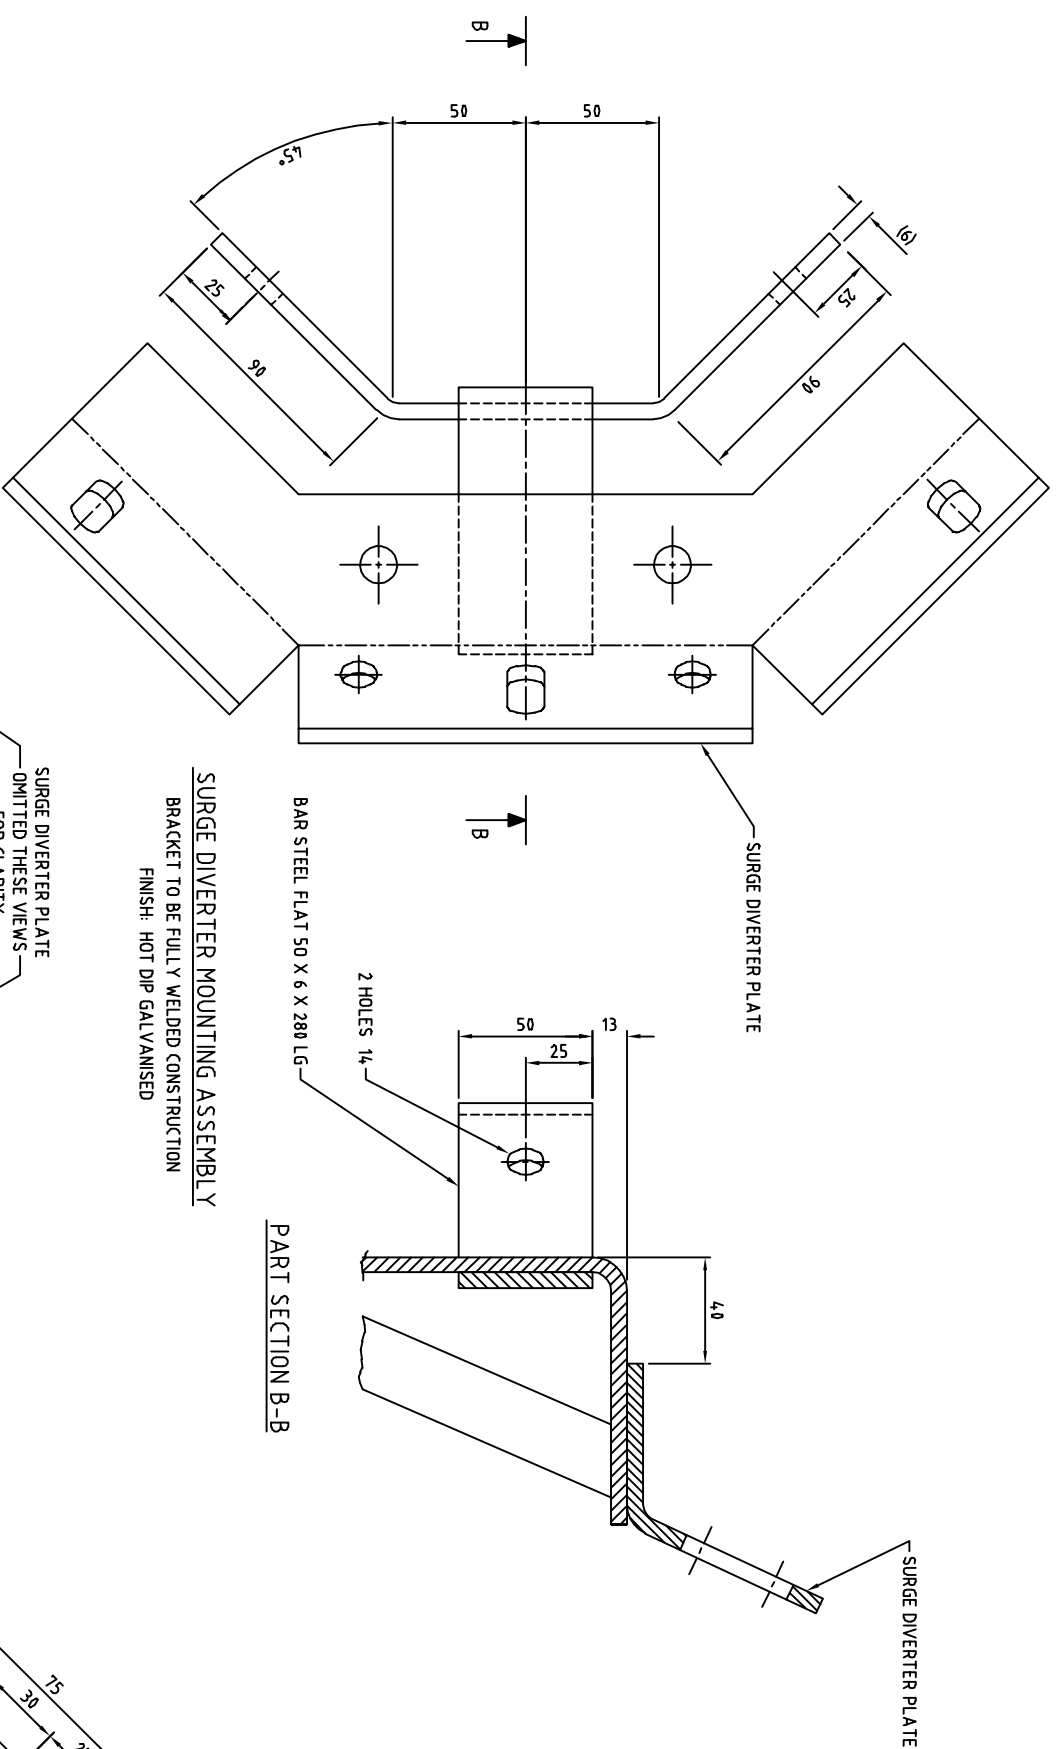


FORMED SECTION A-A

PART SECTION B-B

BAR STEEL FLAT 50 X 6 X 280 LG

SURGE DIVERTER MOUNTING ASSEMBLY
BRACKET TO BE FULLY WELDED CONSTRUCTION
FINISH: HOT DIP GALVANISED

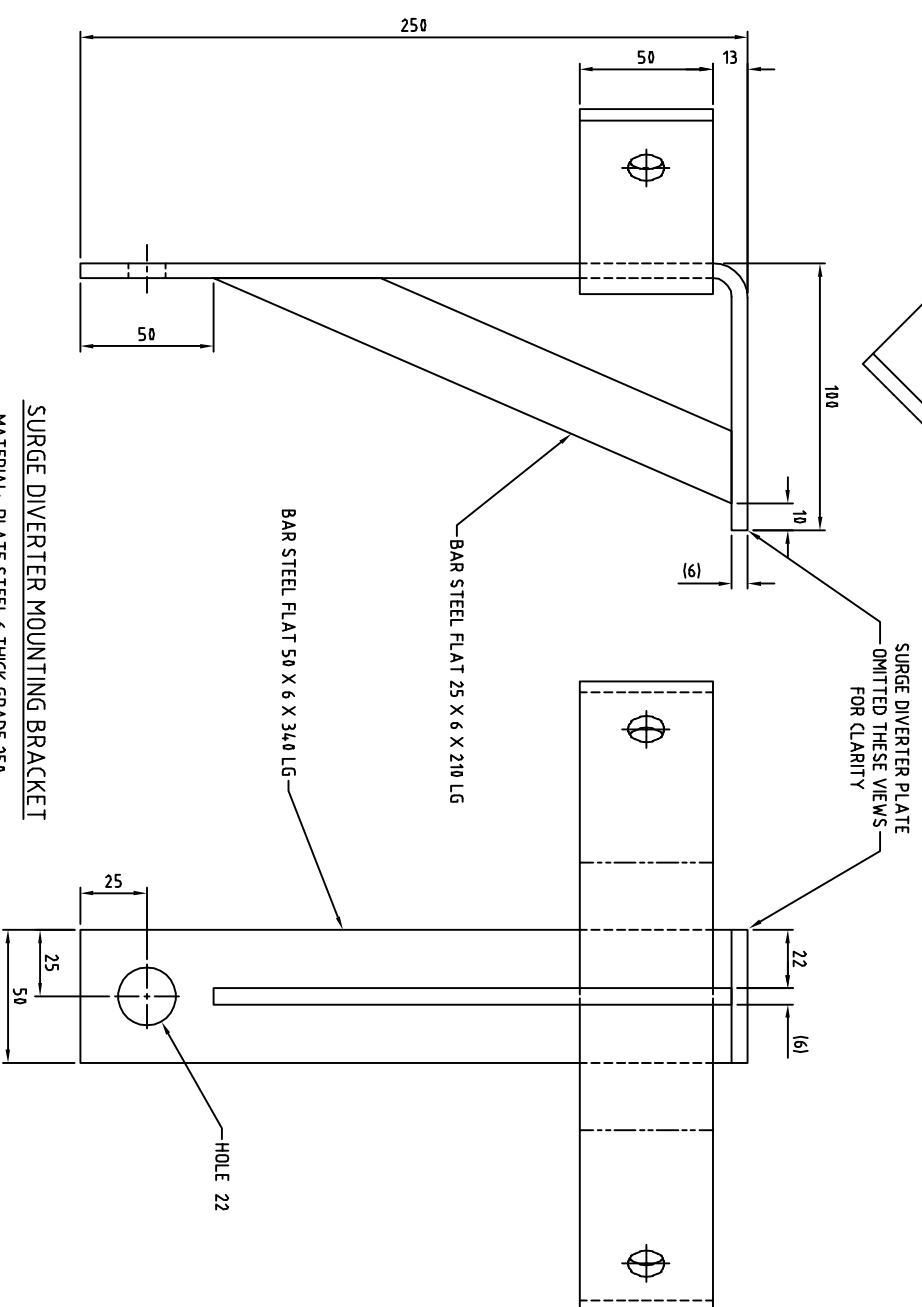

**SURGE DIVERTER PLATE
— OMITTED THESE VIEWS —
FOR CLARITY**

BAR STEEL FLAT 25 X 6 X 210 LG


BAR STEEL FLAT 50 X 6 X 340 LG —

-HOLE 22

SURGE DIVERTER MOUNTING BRACKET

MATERIAL: PLATE STEEL 6 THICK GRADE 250

AMENDMENTS	
A	ORIGINAL ISSUE
Job No. 930205	
B	DR'N DRAWN
	CH'D CHECKED
	DATE DATE
JOB No JOB	
DSM DSM	
4 HLS Ø14 ADDED	
C	DR'N G.S.F.
	CH'D G.S.F.
	DATE 24-6-10
	JOB No N/A
MDEB G.S.F.	
BOTT HOLE WAS 14mm	
D	DR'N S.F
	CH'D R.D
	DATE 23-10-24
	JOB No N/A
EDM K.S	
REPLACED STOCK CODE BY MATERIAL NO.	

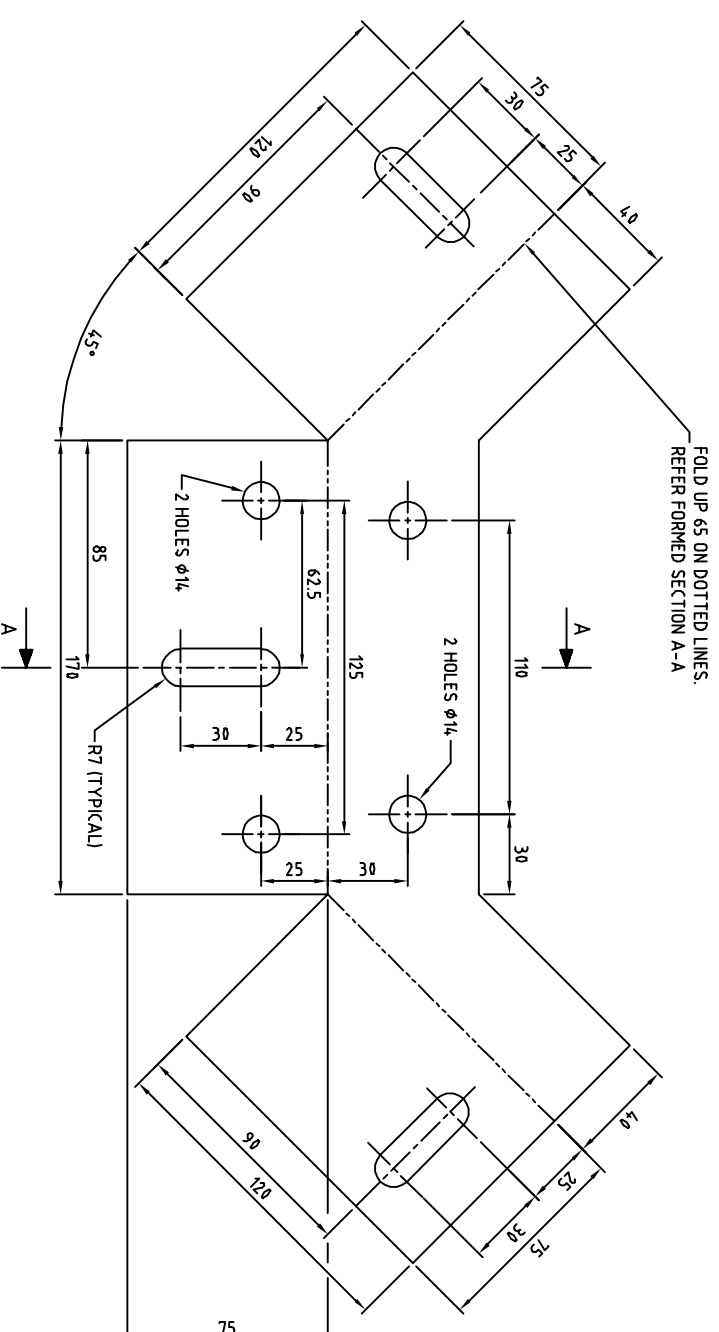


FOLD UP 65 ON DOTTED LINES
REFER FORMED SECTION A-A

DEVELOPED - SURGE DIVERTER PLATE

MATERIAL: PLATE STEEL 6 THICK GRADE 250

MATERIAL NO. 1000007367

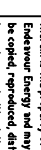		 The design and the copyright herein is the property of Endeavour Energy and may not be copied, reproduced, distributed, loaned or used without the written consent of Endeavour Energy.		DO NOT SCALE DIMENSIONS IN MILLIMETRES	REFERENCE DRAWINGS	AUTHORISED W. Isley	MGR TRANSMISSION CAPITAL PROJECTS 24.11.19
		ORIGINAL SCALE 1:2 APPROVED W. Isley					
DRAWN	D.J.Z.	DESIGN	D.J.Z.	MOUNTING BRACKET FABRICATION DETAILS			
DATE	15.11.19						
CHD	D.J.Z.						
				A2		077643 D	
				SHEET No 1 OF 1 SHEETS			