


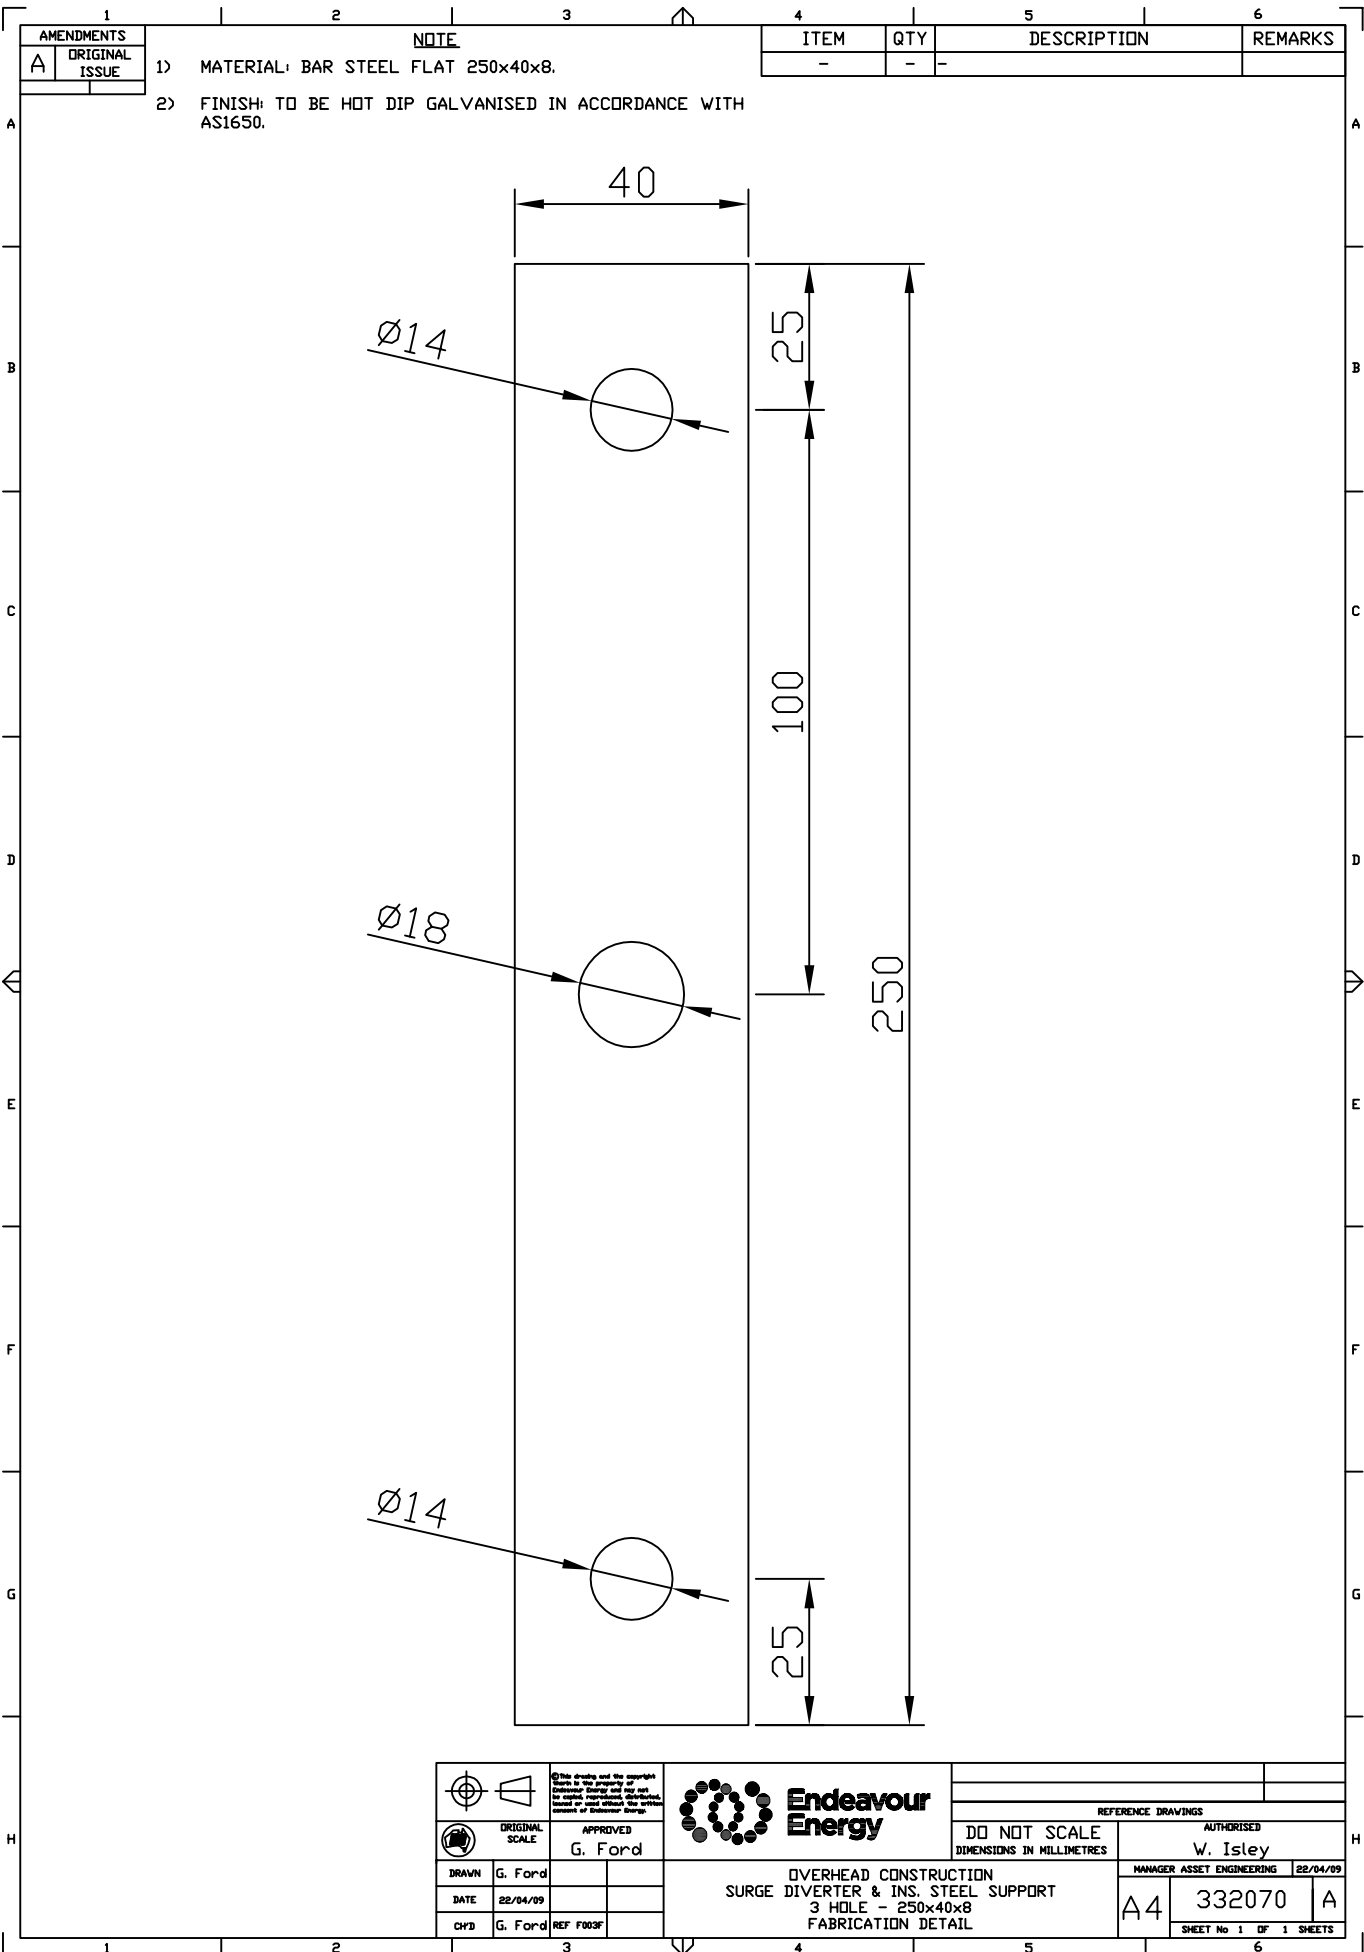

Endeavour Energy		REFERENCE DRAWINGS	
DO NOT SCALE DIMENSIONS IN MILLIMETRES		AUTHORISED W. Isley	
OVERHEAD CONSTRUCTION SURGE DIVERTER & INS. STEEL SUPPORT 3 HOLE - 250x40x8 FABRICATION DETAIL		MANAGER ASSET ENGINEERING 22/04/09	
A4 332070 A		SHEET No 1 OF 1 SHEETS	