
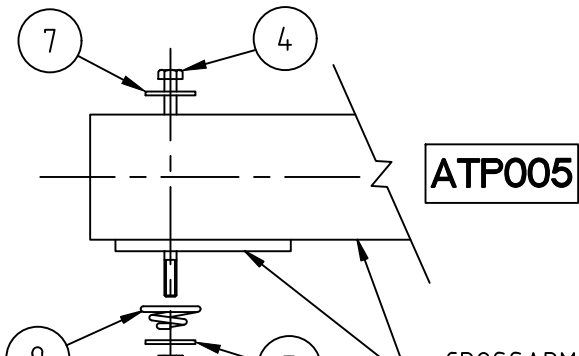


AMENDMENTS		NOTES		ITEM No.	PART/ ASSEMBLY No.	DWG No.	DESCRIPTION	QTY
A	ORIGINAL ISSUE	1. POLE STEPS TO BE INSTALLED AT 450mm CENTRES. POLE STEPS NOT TO BE INSTALLED WITHIN 650mm OF HEAD OF POLE.		1	NA	050167	EYEBOLT STEEL GALV M20 X LGTH TO SUIT	A/R
Job No. NA				2	NA	063900	BOLT STEEL HEX HD GALV M20 X LGTH TO SUIT	A/R
B	DESIGN N/A DR'N K.T. CH'D JB/RL DATE 31.10.14			3	NA	063900	BOLT STEEL HEX HD GALV M16 X LGTH TO SUIT	A/R
TMDM S.F.Williams NMM D.Mate		2. POLE STEPS ARE REQUIRED TO BE INSTALLED FROM 8.3m ABOVE GROUND LEVEL. WHERE NORMAL VEHICLE ACCESS IS NOT AVAILABLE (OFF ROAD) POLE STEPS WILL BE REQUIRED FROM 6m ABOVE GROUND LEVEL.		4	NA	063600	BOLT STEEL HEX HD GALV M12 X LGTH TO SUIT	A/R
MATERIAL LIST UPDATE. OHEW BRACKET & POLE EARTH ADDED.				5	1000000104	079037	WASHER,FLT,SQ,M22,75MM(W),5MM(T),GALV	A/R
C				6	1000008251	079038	WASHER,FLT,SQ,M18,50MM(W),3MM(T),GALV	A/R
DESIGN N/A DR'N TV CH'D MA/MB DATE 17.10.25		3. EARTH WIRE SADDLED TO POLE AT 600mm CENTRES (NOMINAL)		7	1000008252	079039	WASHER,FLT,SQ,M14,50MM(W),3MM(T),GALV	A/R
A.E.M. S.P.				8	1000008269	059556	WASHER,LOCK,SPRG,M20-M24,SS,VOLUTE	A/R
STOCK CODES UPDATED				9	1000008270	059556	WASHER,LOCK,SPRG,M12-M16,SS,VOLUTE	A/R
				10	1000000097	050169	NUT,EYE,M20,GALV	A/R
				11	1000000930	-	NUT,HEX,M20,STEEL,GALV	A/R
				12	1000007900	-	NUT,HEX,LOCK,M20,ZP,PKG/100	A/R
				13	1008950	-	PIPE STEEL 25NB GALV (CUT TO SUIT)	A/R
				14	1000000112	240601	SCREW,COACH,M16x100MM,HEX HD,GALV	A/R
				15	1000006341	-	CABLE,1C,19/2.45 CIRC COMP AL,BLACK,95MM	A/R
				16	1000005911	-	SADDLE,CONDUIT,HALF,16MM,GALV	A/R
				17	1000006135	-	SCREW,S/D,TYPE 17,G12x40MM,8MM HEX HD,	A/R

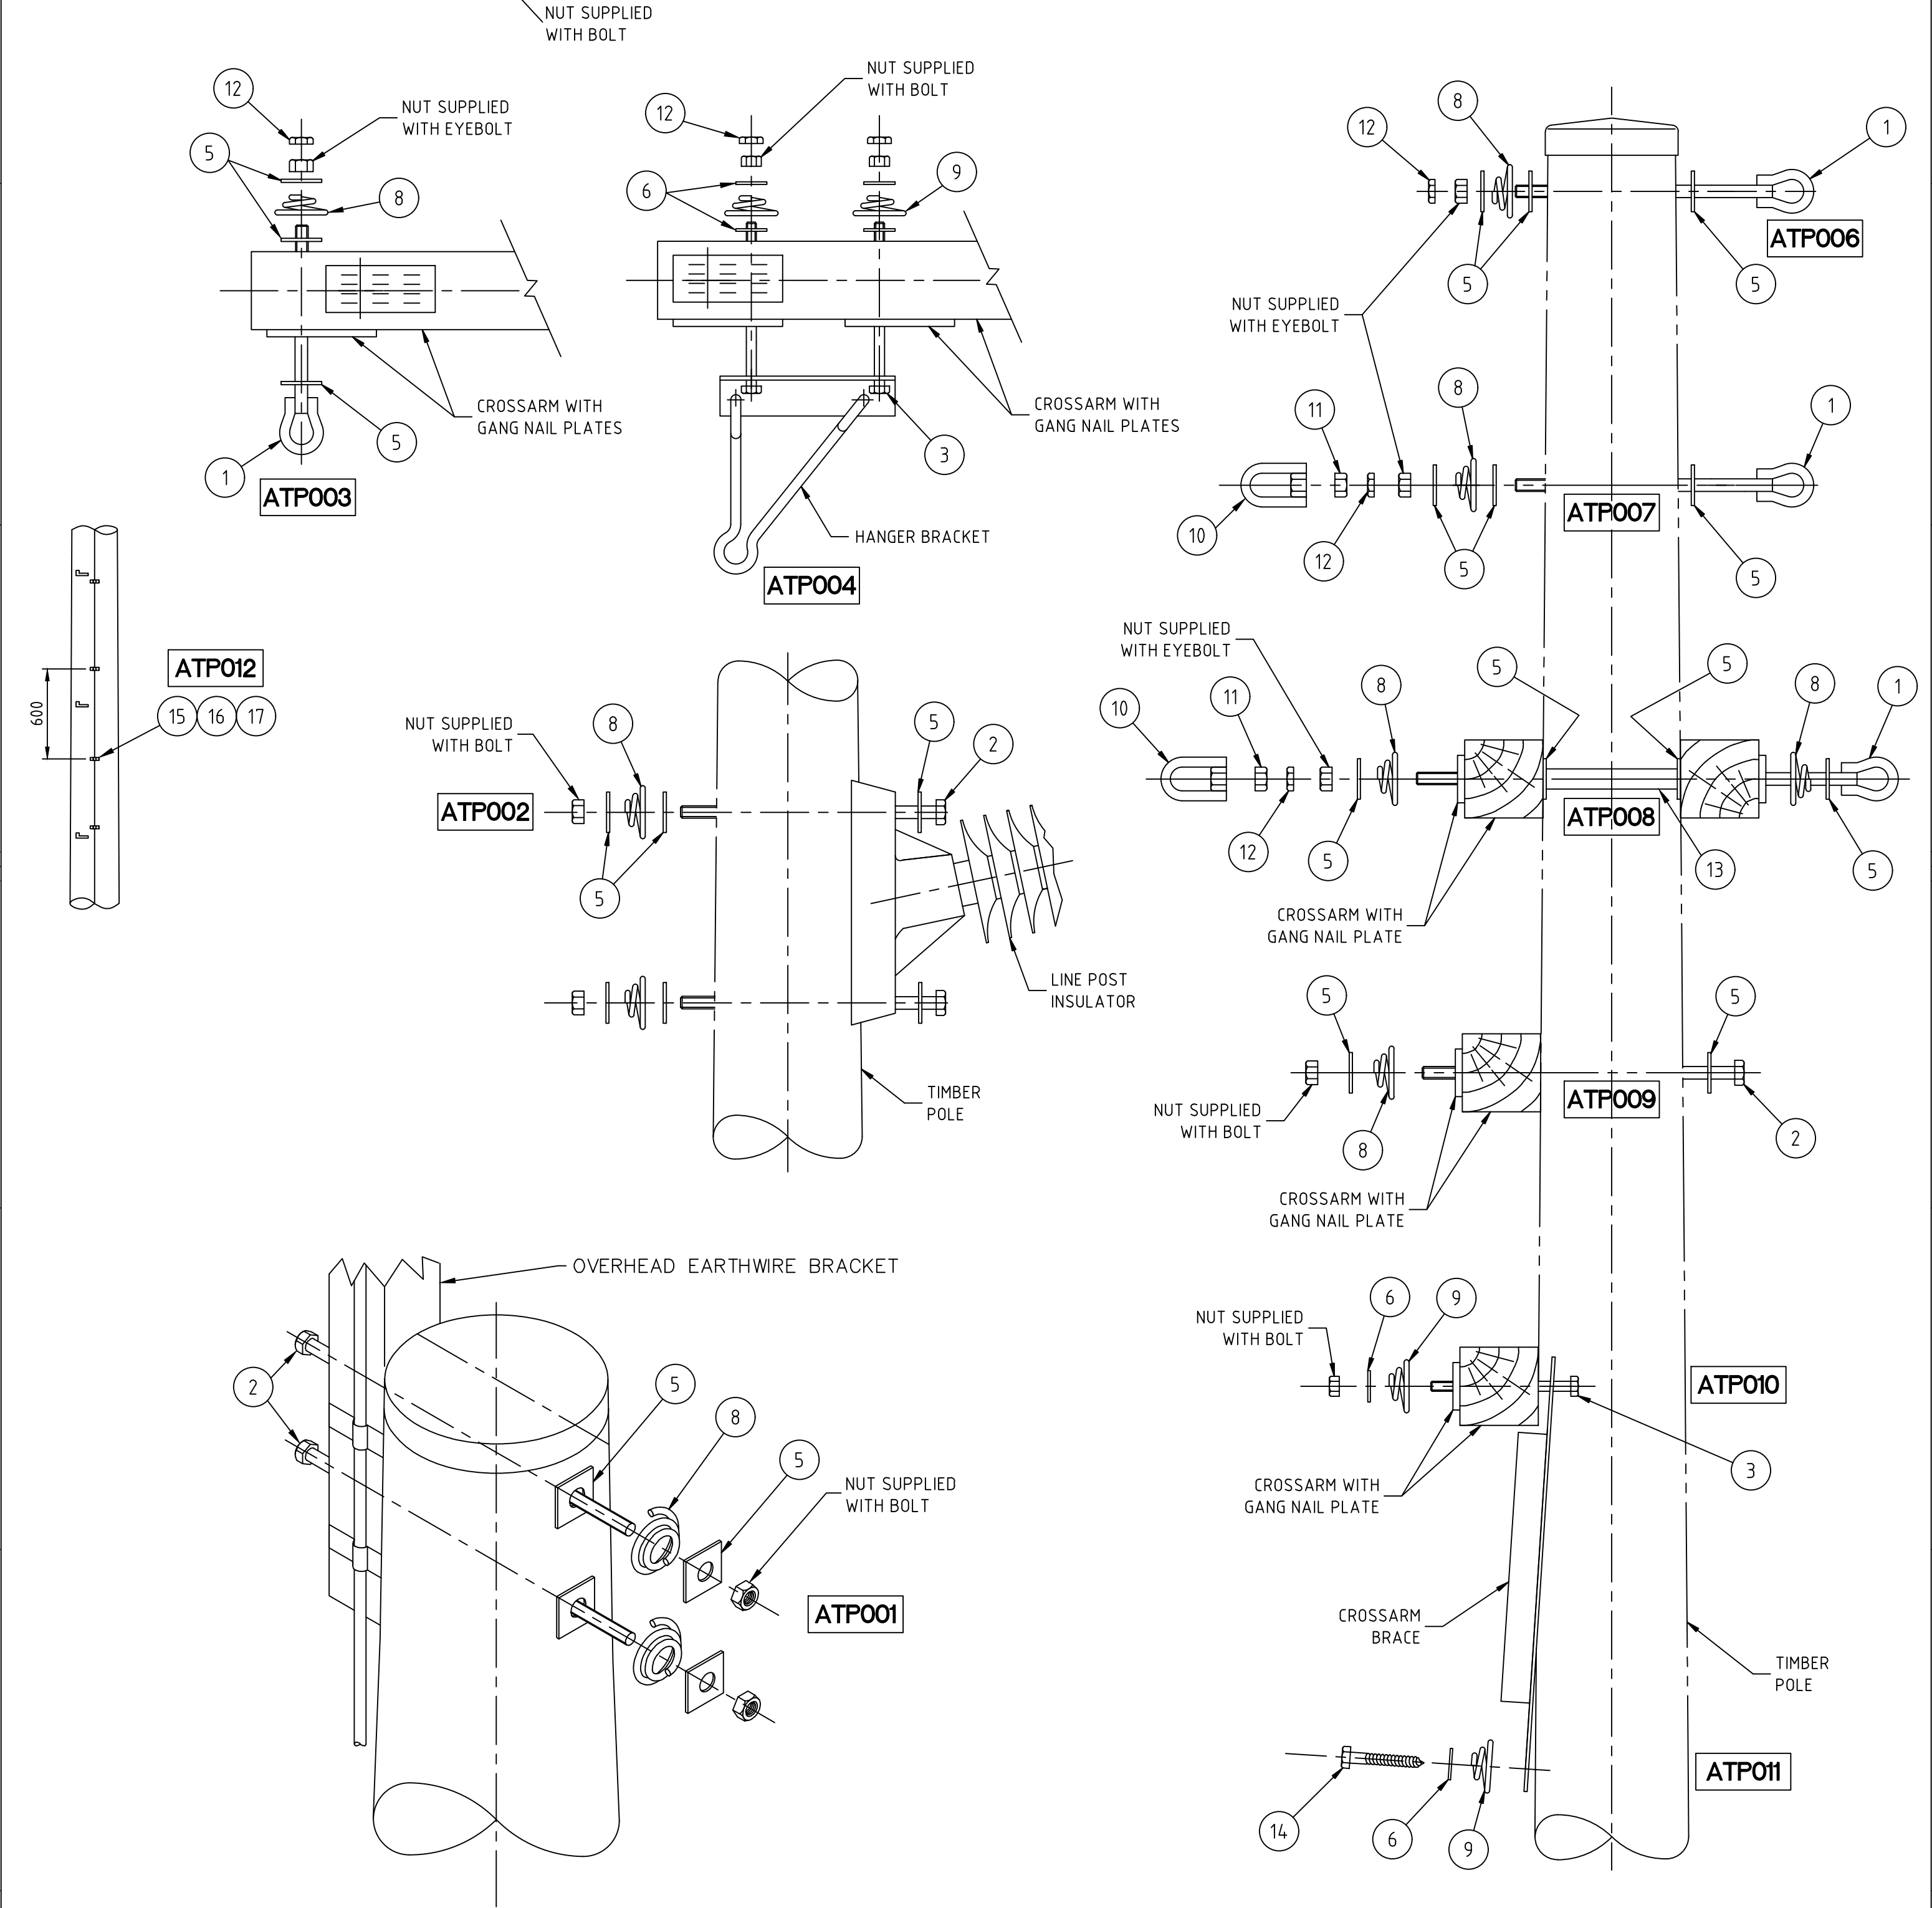

ATP-ASSEMBLY TIMBER POLE

		DO NOT SCALE DIMENSIONS IN MILLIMETRES		AUTHORISED W.Isley	
DRAWN CRT		DATE 25.07.96		MGR NETWORK MAINS ASSETS	
CH'D CRT		APPROVED C.Brown		13.09.96	
ORIGINAL SCALE NONE		OVERHEAD TRANSMISSION ASSEMBLY DETAILS FOR TIMBER POLES		A2P 054798 c	
SHEET No 1 OF 1 SHEETS					