
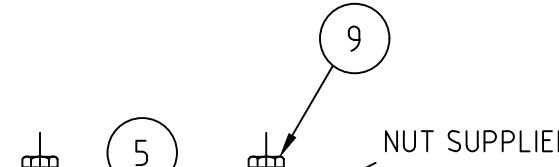


AMENDMENTS		NOTES		ITEM	PART	DRG	DESCRIPTION	QTY		
A	ORIGINAL ISSUE	1. CROSSARMS SHOWN ARE TYPICAL ONLY. REFER CONSTRUCTION DRAWING FOR TYPE & SIZE OF CROSSARMS.		1	NA	050167	EYEBOLT STEEL GALV M20 X LGTH TO SUIT	A/R		
	Job No.			N/A	2	NA	063900	BOLT STEEL HEX HD GALV M20 X LGTH TO SUIT	A/R	
DR'N	C.R.T.			3	NA	063900	BOLT STEEL HEX HD GALV M16 X LGTH TO SUIT	A/R		
CH'D	C.R.T.			4	1000000105	079040	WASHER,FLT,SQ,M22,50MM(W),5MM(T),GALV	A/R		
DATE	13-8-97			5	1000008251	079038	WASHER,FLT,SQ,M18,50MM(W),3MM(T),GALV	A/R		
JR No	970059			6	1000000097	050169	NUT,EYE,M20,GALV	A/R		
DESCRIPTION OF MOUNTING BRACKET REVISED.				7	1000000930	-	NUT,HEX,M20,STEEL,GALV	A/R		
MPDO	CHB			8	1000007900	-	NUT,HEX,LOCK,M20,ZP,PKG/100	A/R		
DESIGN	N/A			9	SN12041	-	NUT LOCK Z/P M16 (DOTLOCK)	A/R		
DR'N	K.T.			10	AEC-C	051125	EARTH CONNECTION 'C'	A/R		
CH'D	JB/RL			11	1000007431	240379	ADAPTER,POLE-XARM,GAIN BLOCK,100MM,2	A/R		
DATE	31.10.14									
TMDM S.F.Williams										
NMM D.Mate										
MATERIAL LIST UPDATE.										
D										
DESIGN N/A										
DR'N TV										
CH'D MA/MB										
DATE 17.10.25										
A.E.M. S.P.										
STOCK CODES UPDATED										

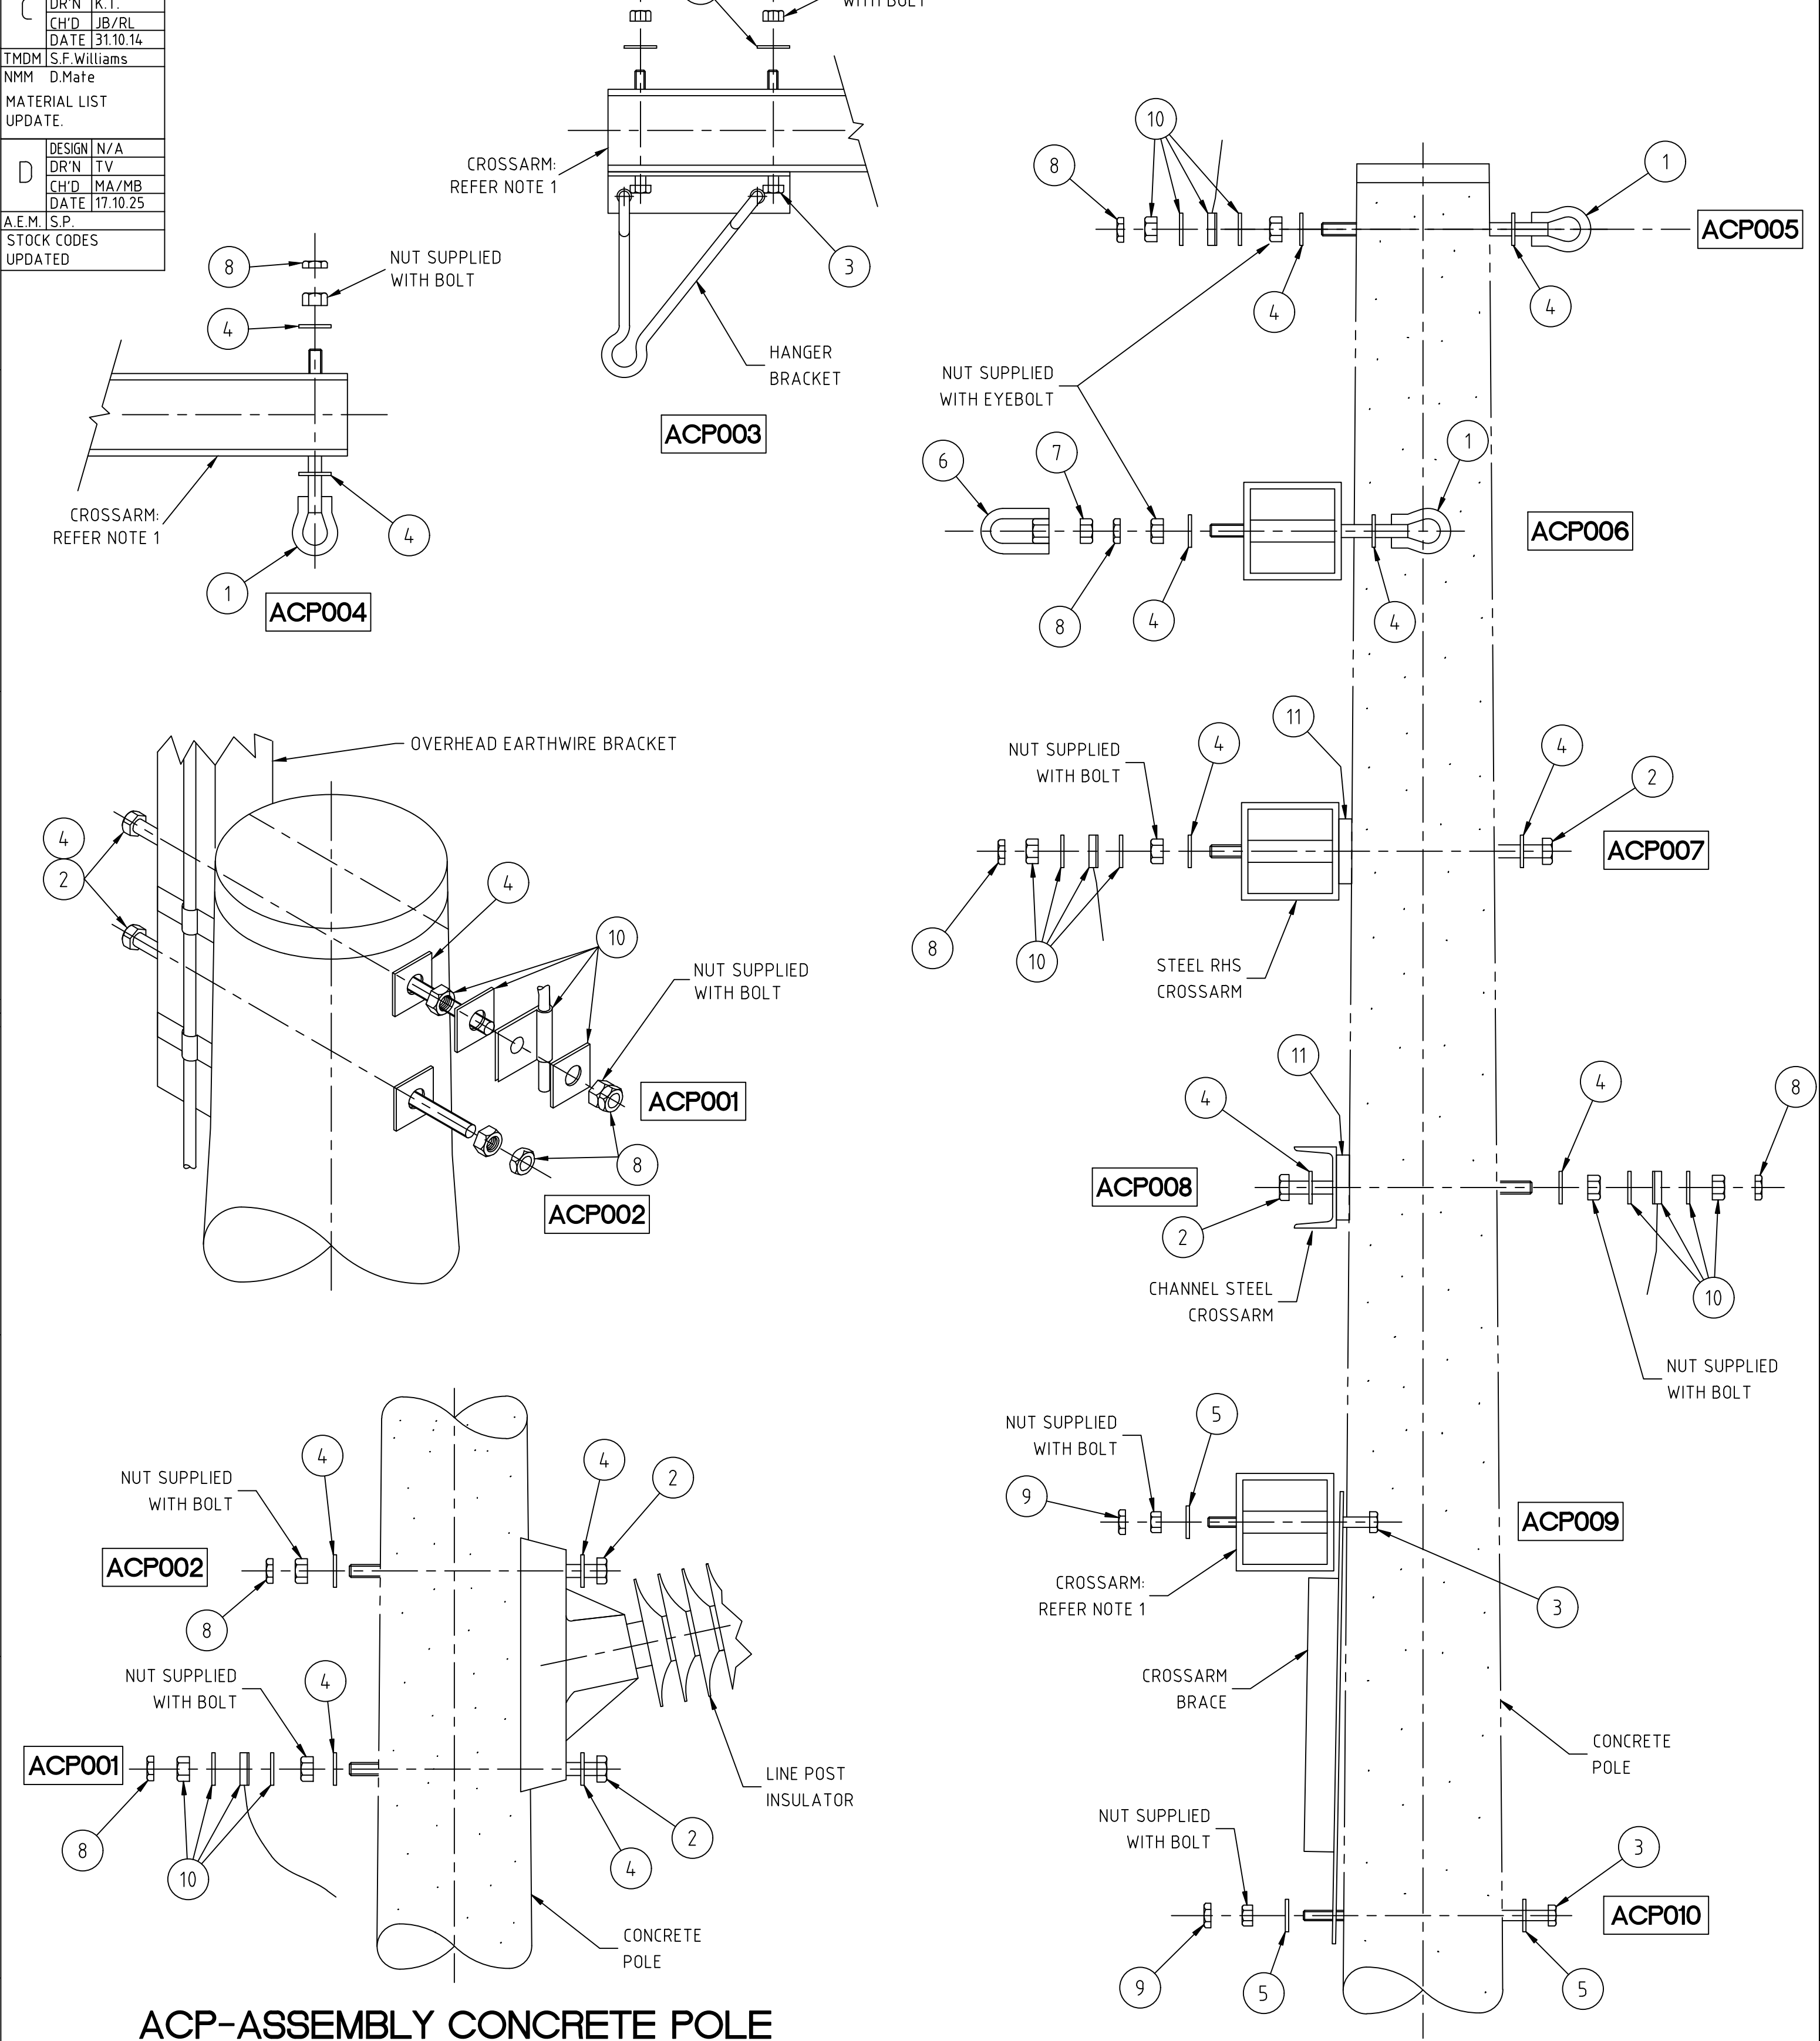

ACP-ASSEMBLY CONCRETE POLE

		DO NOT SCALE DIMENSIONS IN MILLIMETRES		AUTHORISED W.Isley	
ORIGINAL SCALE NONE		APPROVED C.Brown		MAIN'S DEVELOPMENT MANAGER	
DRAWN CRT		DATE 24.07.96		12.09.96	
CH'D CRT		OVERHEAD TRANSMISSION ASSEMBLY DETAILS FOR CONCRETE POLES		A2P 240600	
				SHEET No 1 OF 1 SHEETS	