
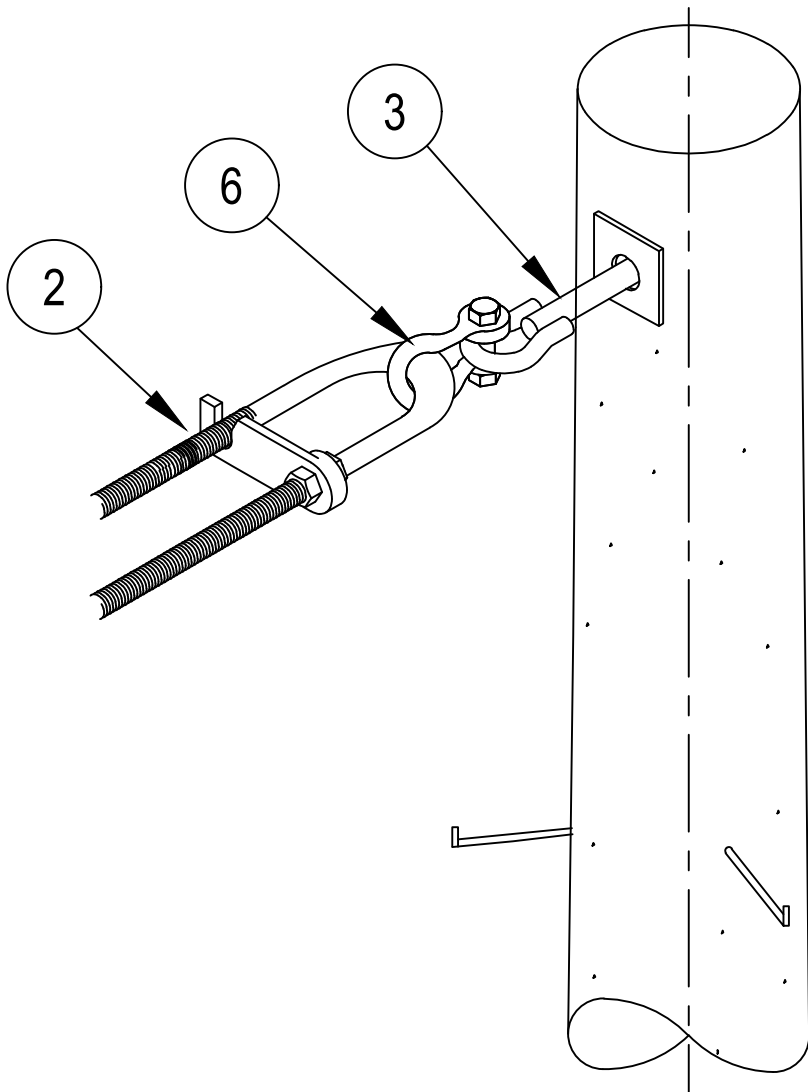
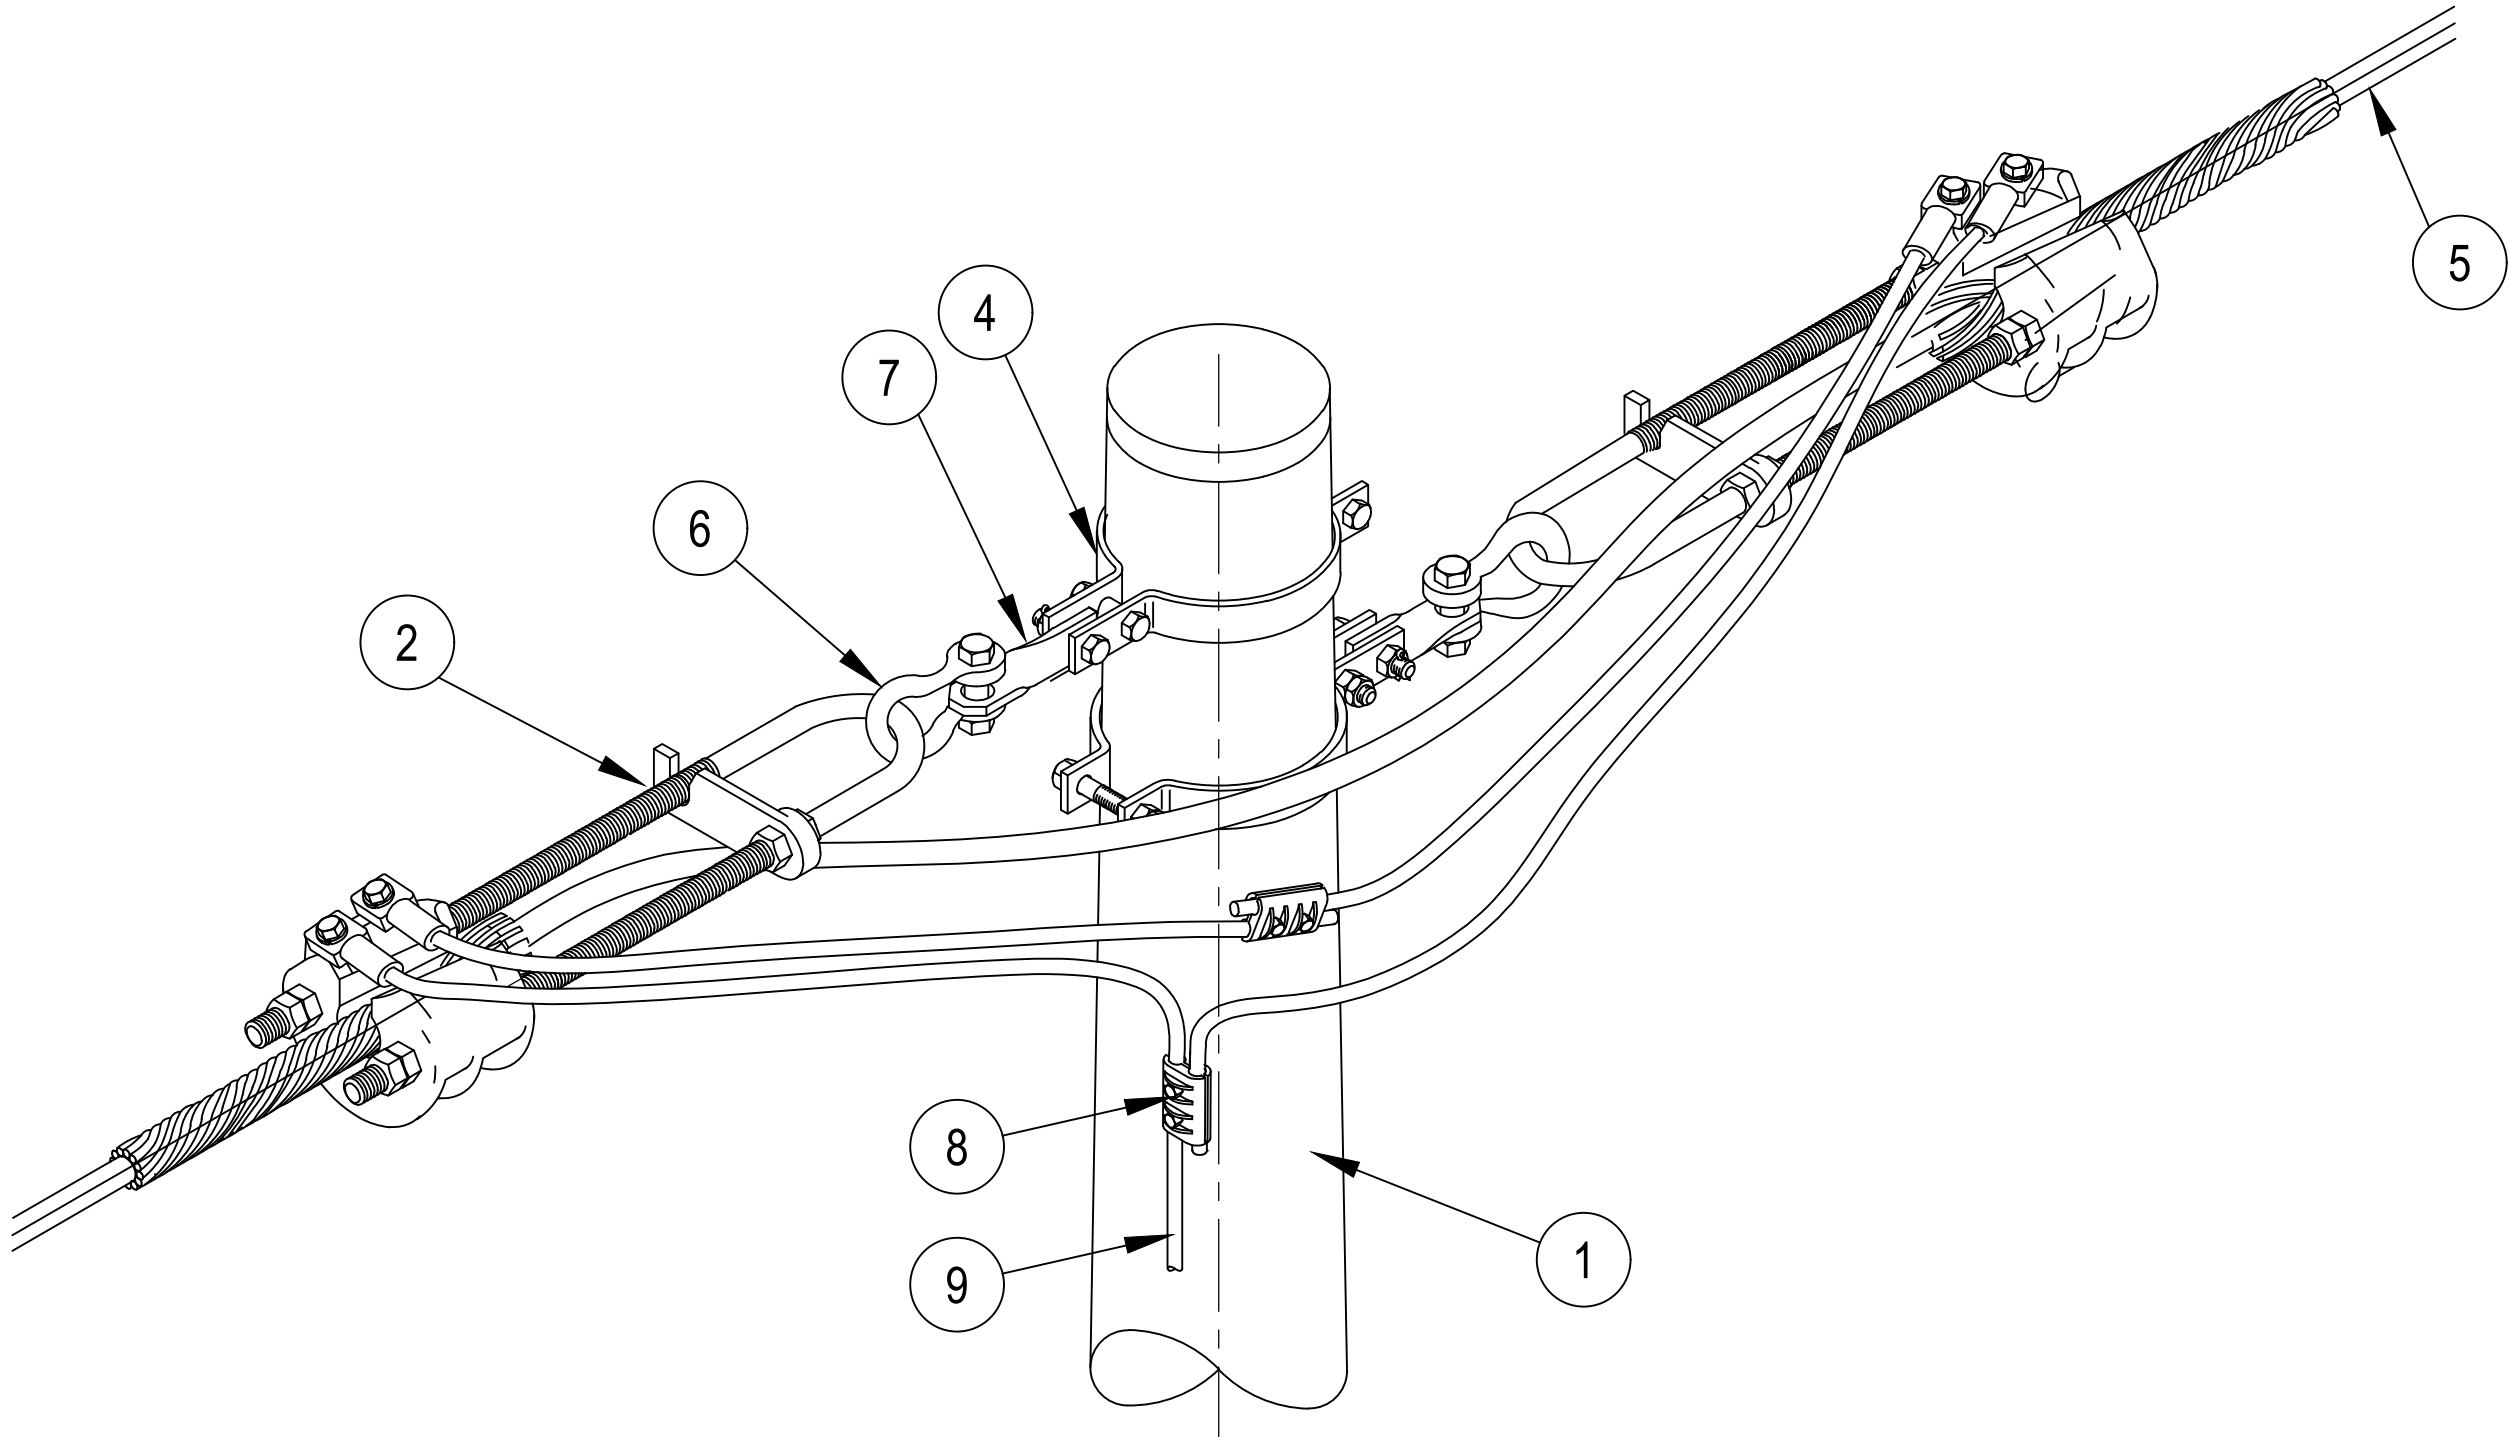
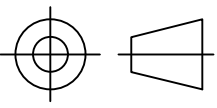


AMENDMENTS			ITEM				PART No				DRG No				DESCRIPTION				QTY																
A			1				-				-				POLE: REFER PROJECT DRAWING				1																
Job No.			TM01301				2				1000005512				-				CLAMP,COND,STRAIN,18.01-18.5MM LH LAY				2												
B			DR'N				A.C.B.				3				ACP005				240600				M20 EYEBOLT ASSEMBLY FOR CONCRETE POLES				2								
			CH'D				W.L.				ASP005				398036				M20 EYEBOLT ASSEMBLY FOR STEEL POLES																
			DATE								ATP006				054798				M20 EYEBOLT ASSEMBLY FOR TIMBER POLES																
JOB No			TM01301				4				-				048761				POLE BAND TWO PIECE 125kN DIA. TO SUIT				2												
DSM			G. SCHAFER				5				-				-				OPGW CABLE				-												
NOTE 3, ITEMS 9 & 10 DETAILS ADDED																6				1000000866				054796				SHACKLE,BOW,70KN SWL,M16 HEX BOLT				2			
C			DESIGN				N/A				7				1000008116				015320				STRAP,INSULR BRACKET,R/ ANG,TWISTED,175MM				2								
			DR'N				K.T.				8				-				-				P.G. CLAMP 2 BOLT (7.5 - 19mm)				2								
			CH'D				JB/RL				9				-				056814				EARTH CONNECTION TO SUIT CONCRETE/STEEL OR TIMBER POLE				1								
			DATE				31.10.14								048340				EARTH CONNECTION TO SUIT TIMBER POLE																
TMDM			S.F.Williams																																
NMM			D.Mate																																
AMENDED TO SUIT CONCRETE/STEEL OR TIMBER POLE.																																			
DAMPERS & BONDING LEAD DELETED.																																			
D			DESIGN				N/A																												
			DR'N				TV																												
			CH'D				MA/MB																												
			DATE				17.10.25																												
A.E.M. S.P.																																			
STOCK CODES UPDATED																																			

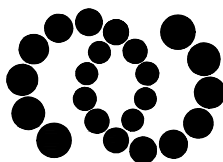

ALTERNATIVE ARRANGEMENT
FOR EYEBOLT.

		© This drawing and the copyright therein is the property of Endeavour Energy and may not be copied, reproduced, distributed, loaned or used without the written consent of Endeavour Energy.				REFERENCE DRAWINGS	
		ORIGINAL SCALE N.T.S.	APPROVED K.Oliver	DO NOT SCALE DIMENSIONS IN MILLIMETRES		AUTHORISED D.Asvestas	
DRAWN	P.J.B			OVERHEAD TRANSMISSION OPGW ASSEMBLY TYPE 2 THROUGH STRAIN WITHOUT SPLICE		MGR TRANSMISSION PROJECT DEVELOPMENT	
DATE	19.08.05					19.08.05	
CH'D	R.L					Rev.	
						A2P	298176
						SHEET No 1 OF 1 SHEETS	