


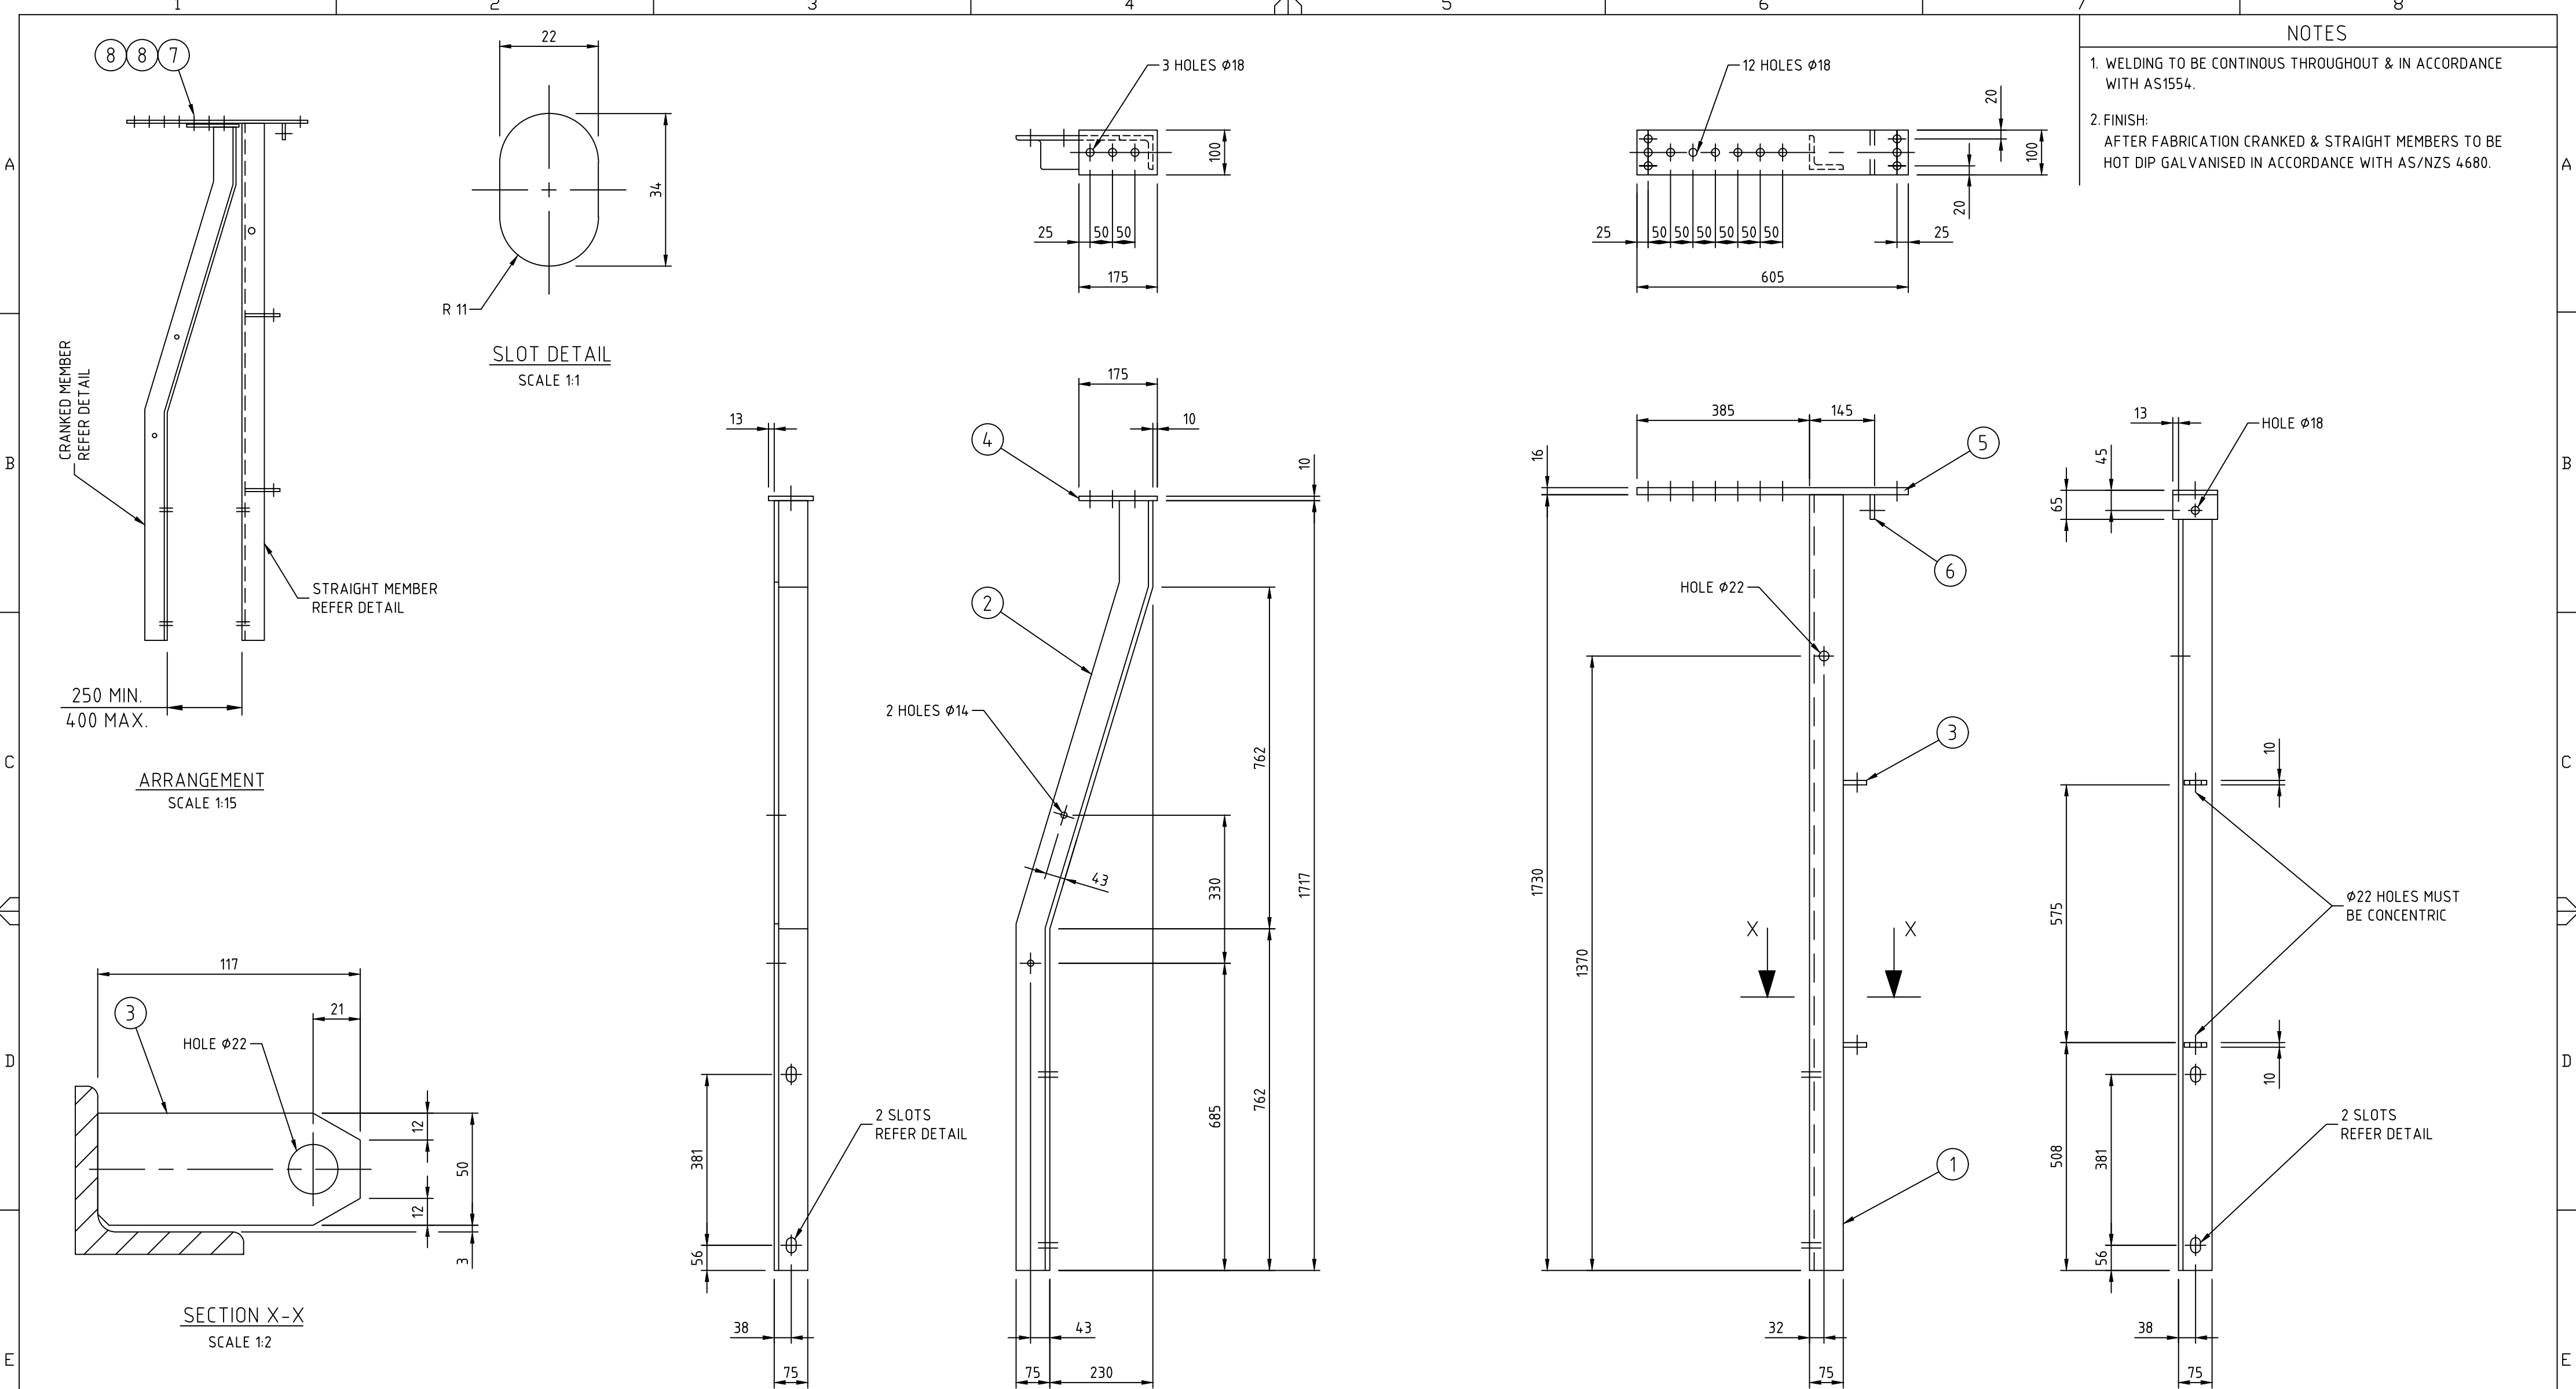

MATERIAL LIST					
ITEM	STOCKCODE	DRAWING	DESCRIPTION	QTY	REMARKS
1	-	-	75 x 75 x 10 EA x 1730 LG	1	GRADE 300
2	-	-	75 x 75 x 10 EA x 1800 LG	1	GRADE 300
3	-	-	50 x 10 x 117 LG FLAT STEEL BAR	1	GRADE 300
4	-	-	100 x 10 x 175 LG FLAT STEEL BAR	1	GRADE 300
5	-	-	100 x 16 x 605 LG FLAT STEEL BAR	1	GRADE 300
6	-	-	100 x 10 x 55 LG FLAT STEEL BAR	1	GRADE 300
7	1000000056	-	BOLT T,M16x60MM,HEX HD,GALV,+NUT	2	
8	1000000100	-	WASHER,FLT,RD,M16,GALV	4	

ORIGINAL SCALE AS SHOWN

APPROVED

S.F.Williams

DO NOT SCALE
DIMENSIONS IN MILLIMETRES

AUTHORISED
D.ASVESTAS/GST

OVERHEAD TRANSMISSION
OVERHEAD EARTHWIRE SUSPENSION/TERMINATION BRACKET
EARTHWIRE ATTACHMENT NOM 1200mm ABOVE POLE TOP
DETAIL

MGR TRANSMISSION CAPITAL PROJECTS

08.09.05

A2P

298799

B

SHEET No 1 OF 1 SHEETS