


|                     |                |       |        |         |                                      |   |  |                |                      |               |                                       |                                     |   |
|---------------------|----------------|-------|--------|---------|--------------------------------------|---|--|----------------|----------------------|---------------|---------------------------------------|-------------------------------------|---|
| 1                   |                | 2     |        | 3       |                                      | 4 |  | 5              |                      | 6             |                                       |                                     |   |
| AMENDMENTS          |                | NOTES |        |         |                                      |   |  | ITEM           | PART/ASSEMBLY NUMBER | DRG Nos.      | DESCRIPTION                           | QTY                                 |   |
| A                   | ORIGINAL ISSUE |       |        |         |                                      |   |  | 1              | -                    | 056303        | POLE PRESTRESSED CONCRETE             | 1                                   |   |
| Job No. WTE1406     |                |       |        |         |                                      |   |  | 2              | 1000006368           | 061648        | XARM,METAL,SHS,10000x150x150MM,6MM(T) | 1                                   |   |
| B                   | DESIGN DR'N    |       |        |         |                                      |   |  | N/A TV         | 3                    | 1000000468    | 054790                                | BRACE,XARM,ANG,TYPE 3H,GALV,2 X M18 | 2 |
|                     | CH'D DATE      |       |        |         |                                      |   |  | MA/MB 13.11.25 | 4                    | ALR001        | 398038                                | INSULATOR LONG ROD ASSEMBLY         | 3 |
|                     | A.E.M. S.P.    |       |        |         |                                      |   |  | 5              | -                    | REFER PROJECT | OPGW ASSEMBLY (NOMINAL SHOWN)         | 1                                   |   |
| STOCK CODES UPDATED |                |       |        |         |                                      |   |  | 6a             | AEC-A                | 051125        | EARTH CONNECTION AEC-A                | 2                                   |   |
|                     |                |       |        |         |                                      |   |  | 6c             | AEC-C                | 051125        | EARTH CONNECTION AEC-C                | 2                                   |   |
|                     |                |       |        |         |                                      |   |  | 6e             | AEC-E                | 051125        | EARTH CONNECTION AEC-E                | 2                                   |   |
|                     |                |       |        |         |                                      |   |  | 7a             | ACP006               | 24.0600       | M20 EYEBOLT ASSEMBLY FOR CROSSARM     | 3                                   |   |
|                     |                |       |        |         |                                      |   |  | 7b             | ACP007               | 24.0600       | M20 BOLT ASSEMBLY FOR CROSSARM        | 2                                   |   |
|                     |                |       |        |         |                                      |   |  | 8a             | ACP009               | 24.0600       | M16 BOLT ASSEMBLY FOR CROSSARM BRACE  | 2                                   |   |
|                     |                | 8b    | ACP010 | 24.0600 | M16 BOLT ASSEMBLY FOR CROSSARM BRACE | 2 |  |                |                      |               |                                       |                                     |   |

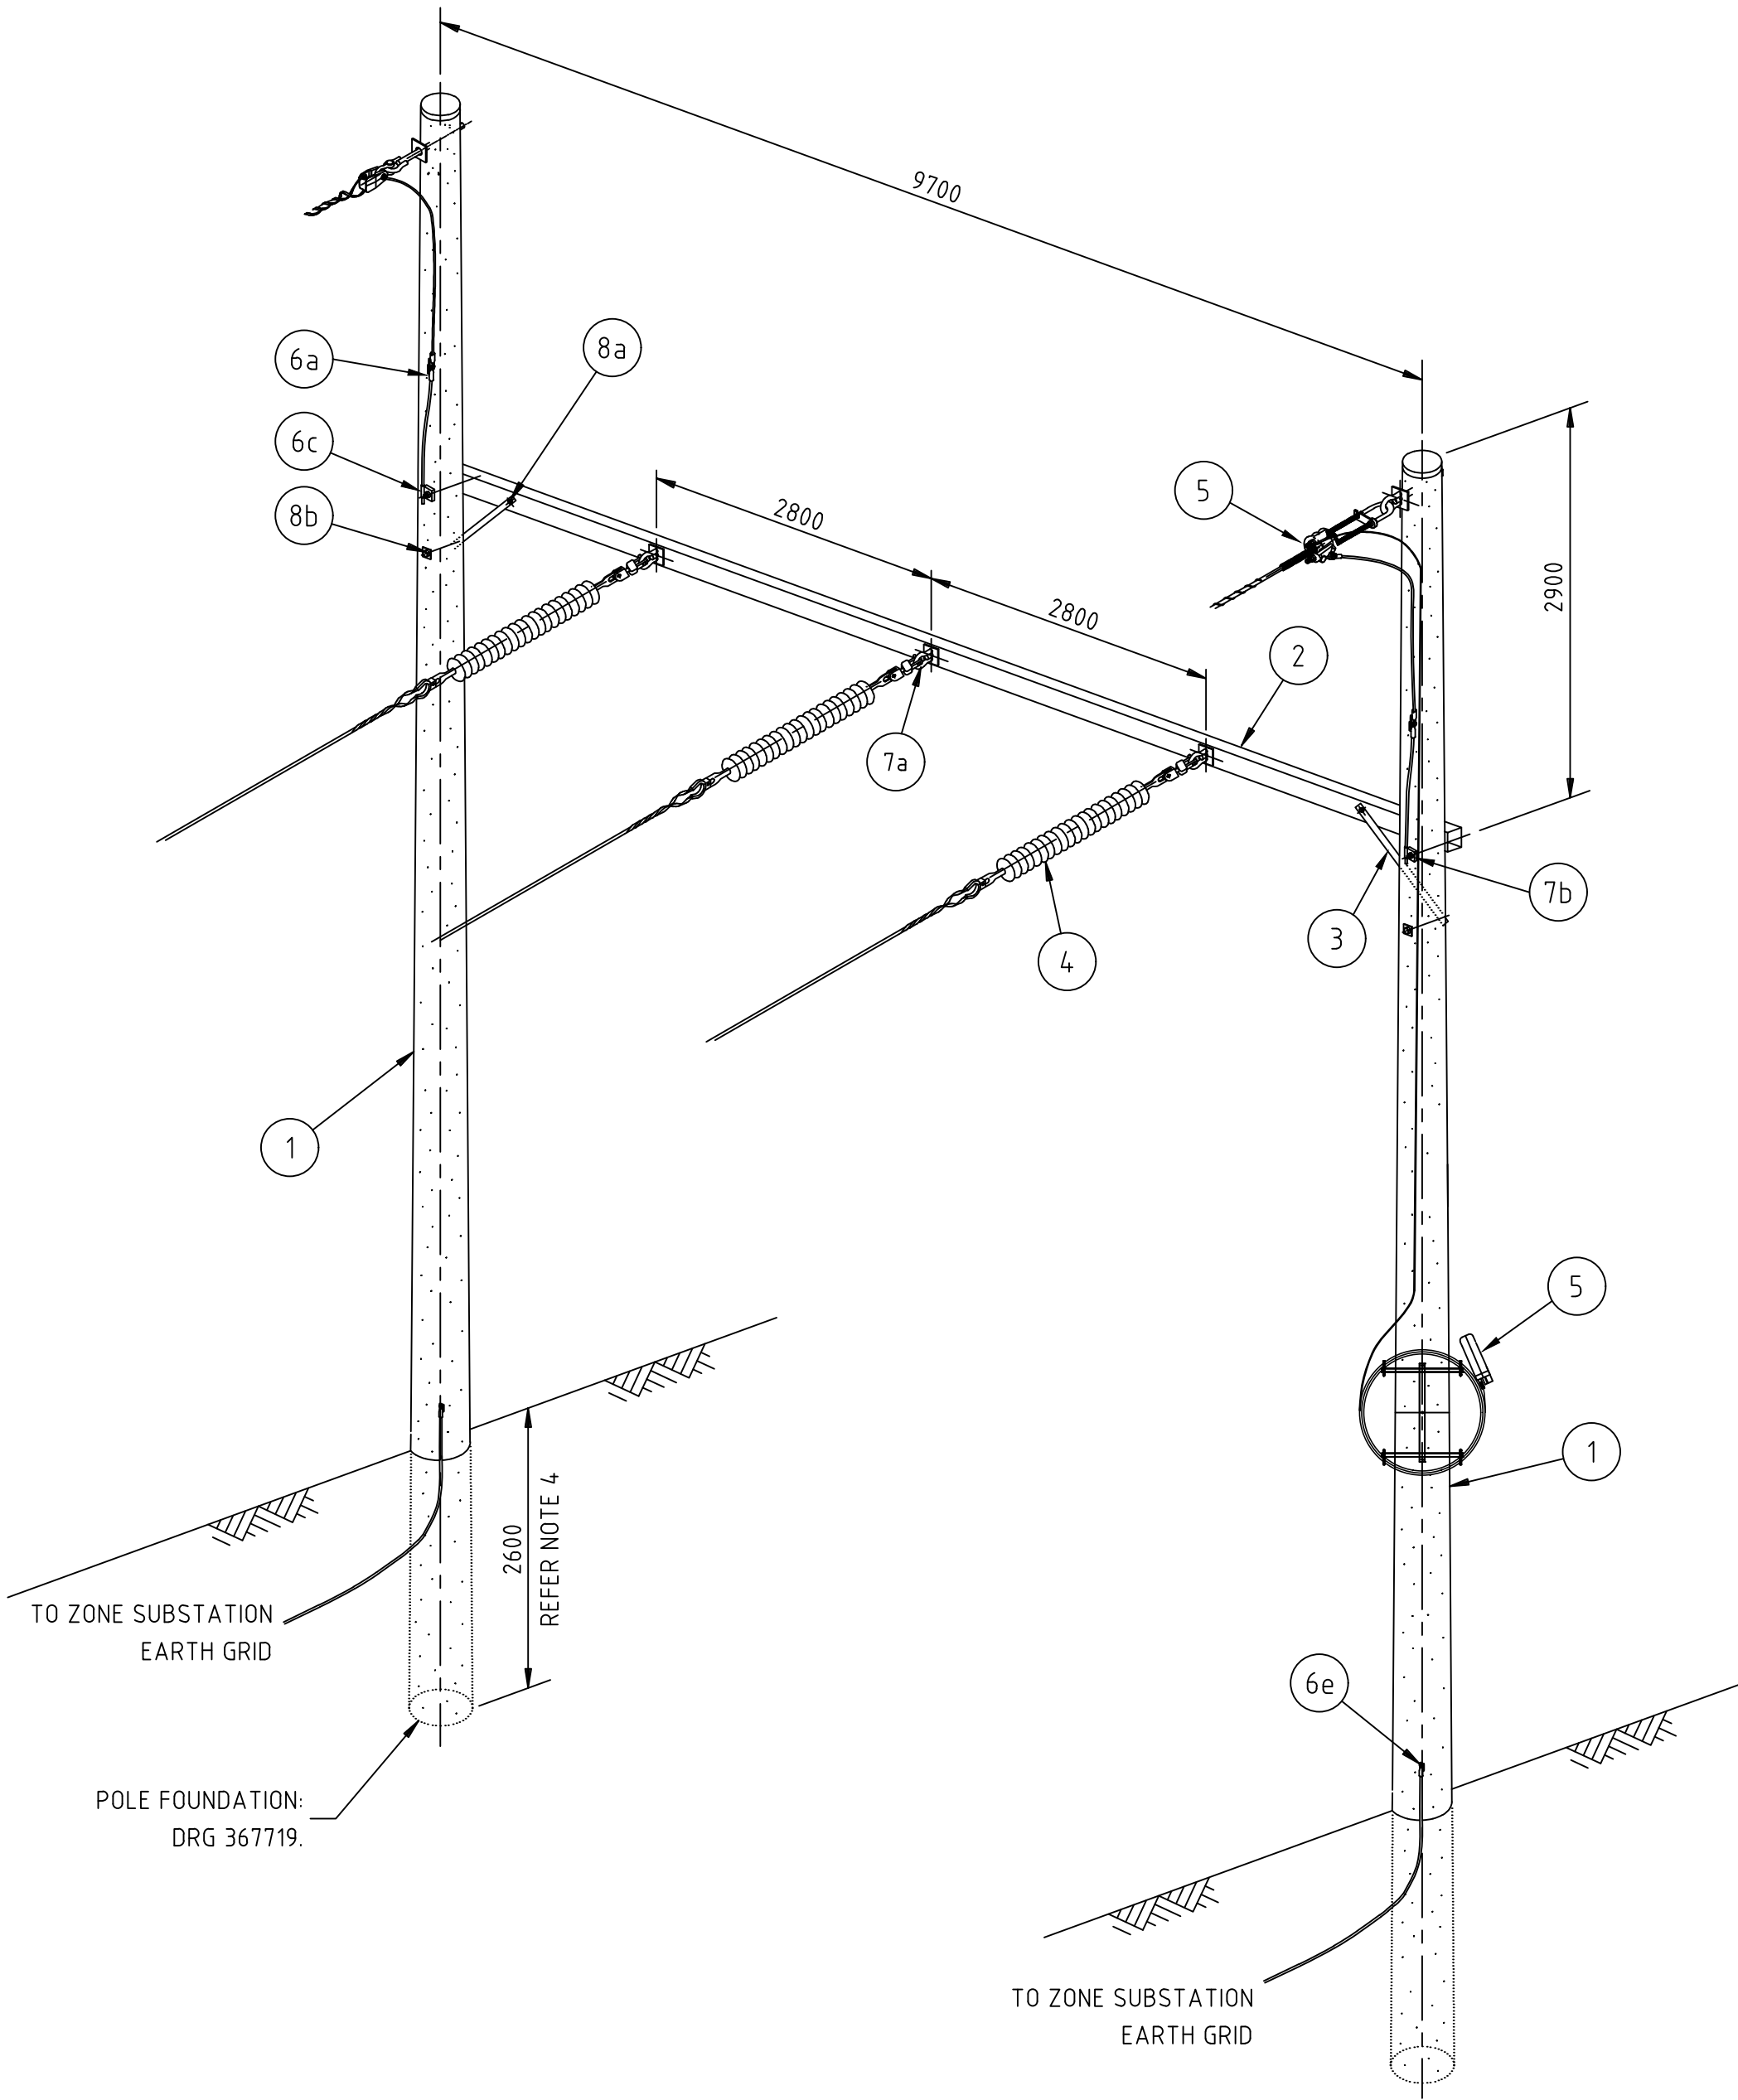

© This drawing and the copyright therein is the property of Endeavour Energy and may not be copied, reproduced, distributed, loaned or used without the written consent of Endeavour Energy.

**Endeavour Energy**

ORIGINAL SCALE  
NONE

APPROVED

S.F.Williams

DRAWN

KT

DATE

02.06.14

CH'D

J.B./R.L.

DO NOT SCALE  
DIMENSIONS  
IN MILLIMETRES

AUTHORISED  
D.Mate

NETWORK MAINS MANAGER

31.10.14

A2P

397798

Rev. B

SHEET No 1 OF 1 SHEETS

OVERHEAD TRANSMISSION  
132kV SUBSTATION LANDING STRUCTURE  
2 POLE CONCRETE