
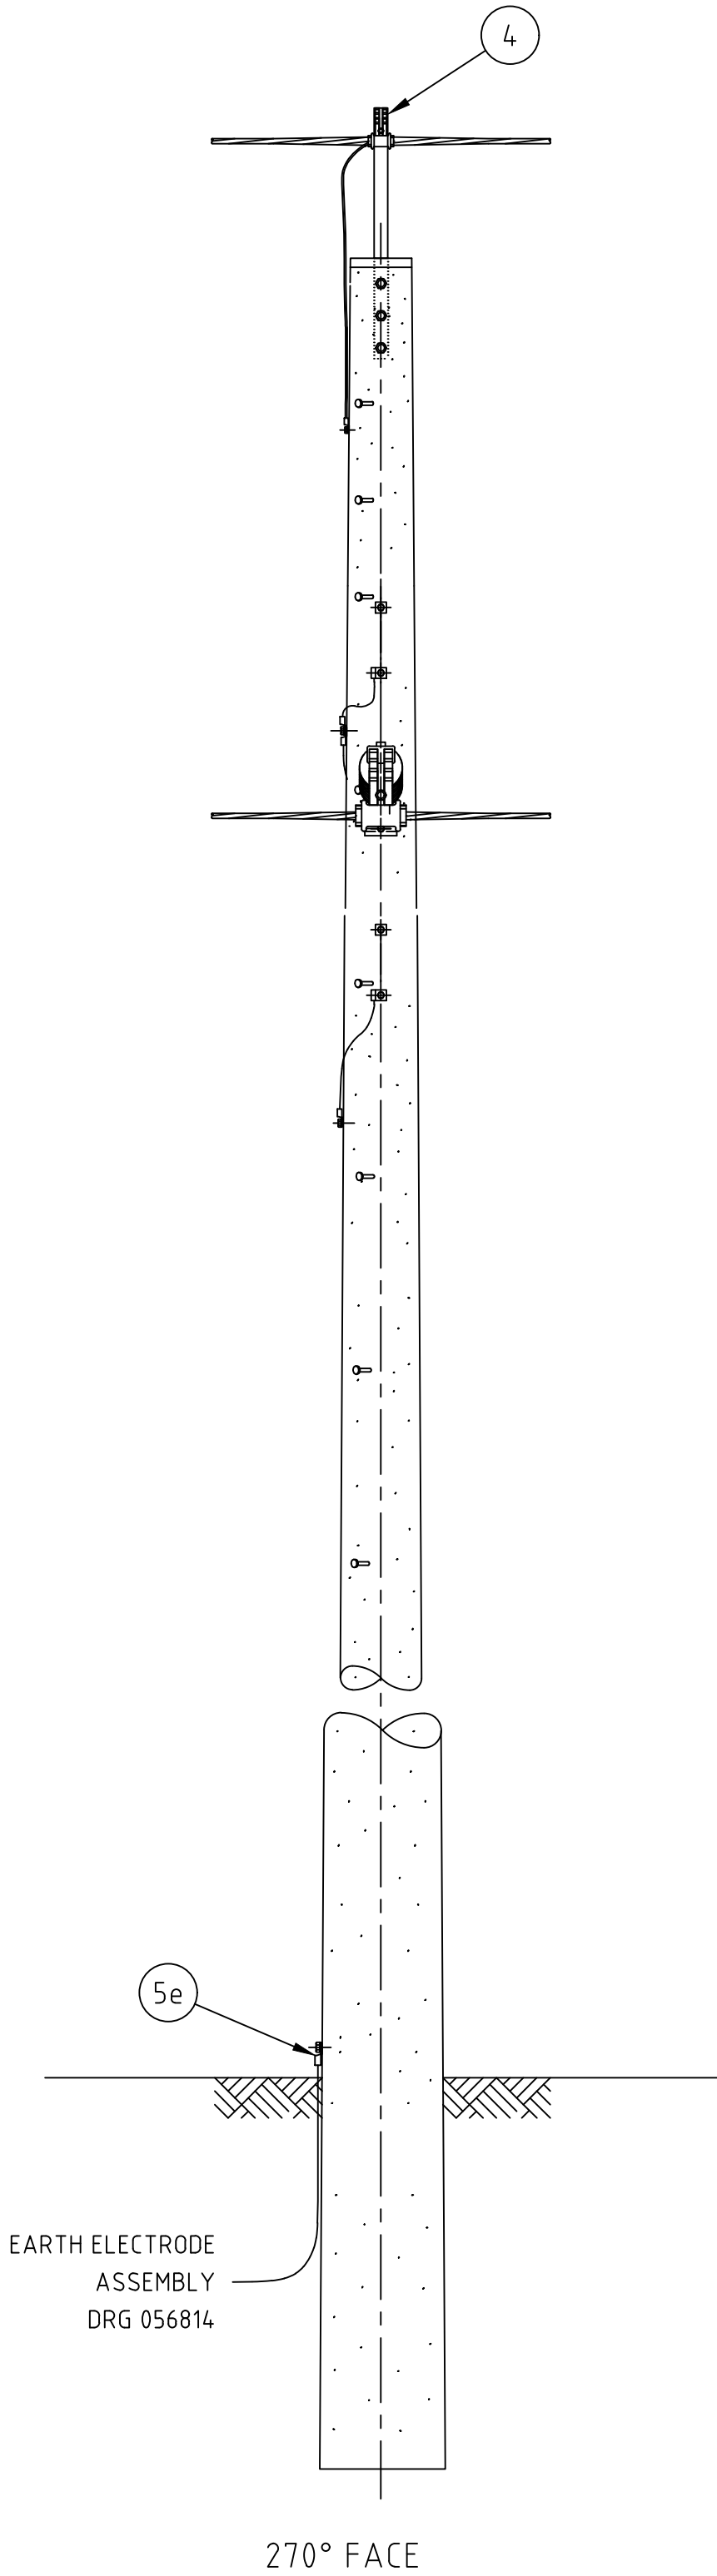


|                 |                |       |        |        |                                           |       |                      |          |                                              |                               |   |
|-----------------|----------------|-------|--------|--------|-------------------------------------------|-------|----------------------|----------|----------------------------------------------|-------------------------------|---|
|                 |                |       |        |        |                                           |       |                      |          |                                              |                               |   |
| AMENDMENTS      |                | NOTES |        |        |                                           | ITEM  | PART/ASSEMBLY NUMBER | DRG Nos. | DESCRIPTION                                  | QTY                           |   |
| A               | ORIGINAL ISSUE |       |        |        |                                           | 1     | -                    | 295703   | POLE PRESTRESSED CONCRETE                    | 1                             |   |
| Job No. WTE1406 |                |       |        |        |                                           | 2     | 1000006147           | 370399   | STEP POLE, HEX, M16x180MM(L), 50MM(T), +NUTS | A/R                           |   |
| B               | DESIGN         |       |        |        |                                           | N/A   | 3                    | ALP003   | 398035                                       | INSULATOR LINE POST ASSEMBLY  | 3 |
|                 | DR'N           |       |        |        |                                           | TV    | 4                    | -        | REFER PROJECT                                | OPGW ASSEMBLY (NOMINAL SHOWN) | 1 |
|                 | CH'D           |       |        |        |                                           | MA/MB | 5a                   | AEC-A    | 051125                                       | EARTH CONNECTION AEC-A        | 1 |
| DATE 13.10.25   |                |       |        |        |                                           | 5b    | AEC-B                | 051125   | EARTH CONNECTION AEC-B                       | 2                             |   |
| A.E.M. S.P.     |                |       |        |        |                                           | 5e    | AEC-E                | 051125   | EARTH CONNECTION AEC-E                       | 1                             |   |
| STOCK CODES     |                |       |        |        |                                           | 6a    | ACP001               | 240600   | M20 BOLT ASSEMBLY FOR LINE POST INSULATOR    | 3                             |   |
| UPDATED         |                | 6b    | ACP002 | 240600 | M20 BOLT ASSEMBLY FOR LINE POST INSULATOR | 3     |                      |          |                                              |                               |   |

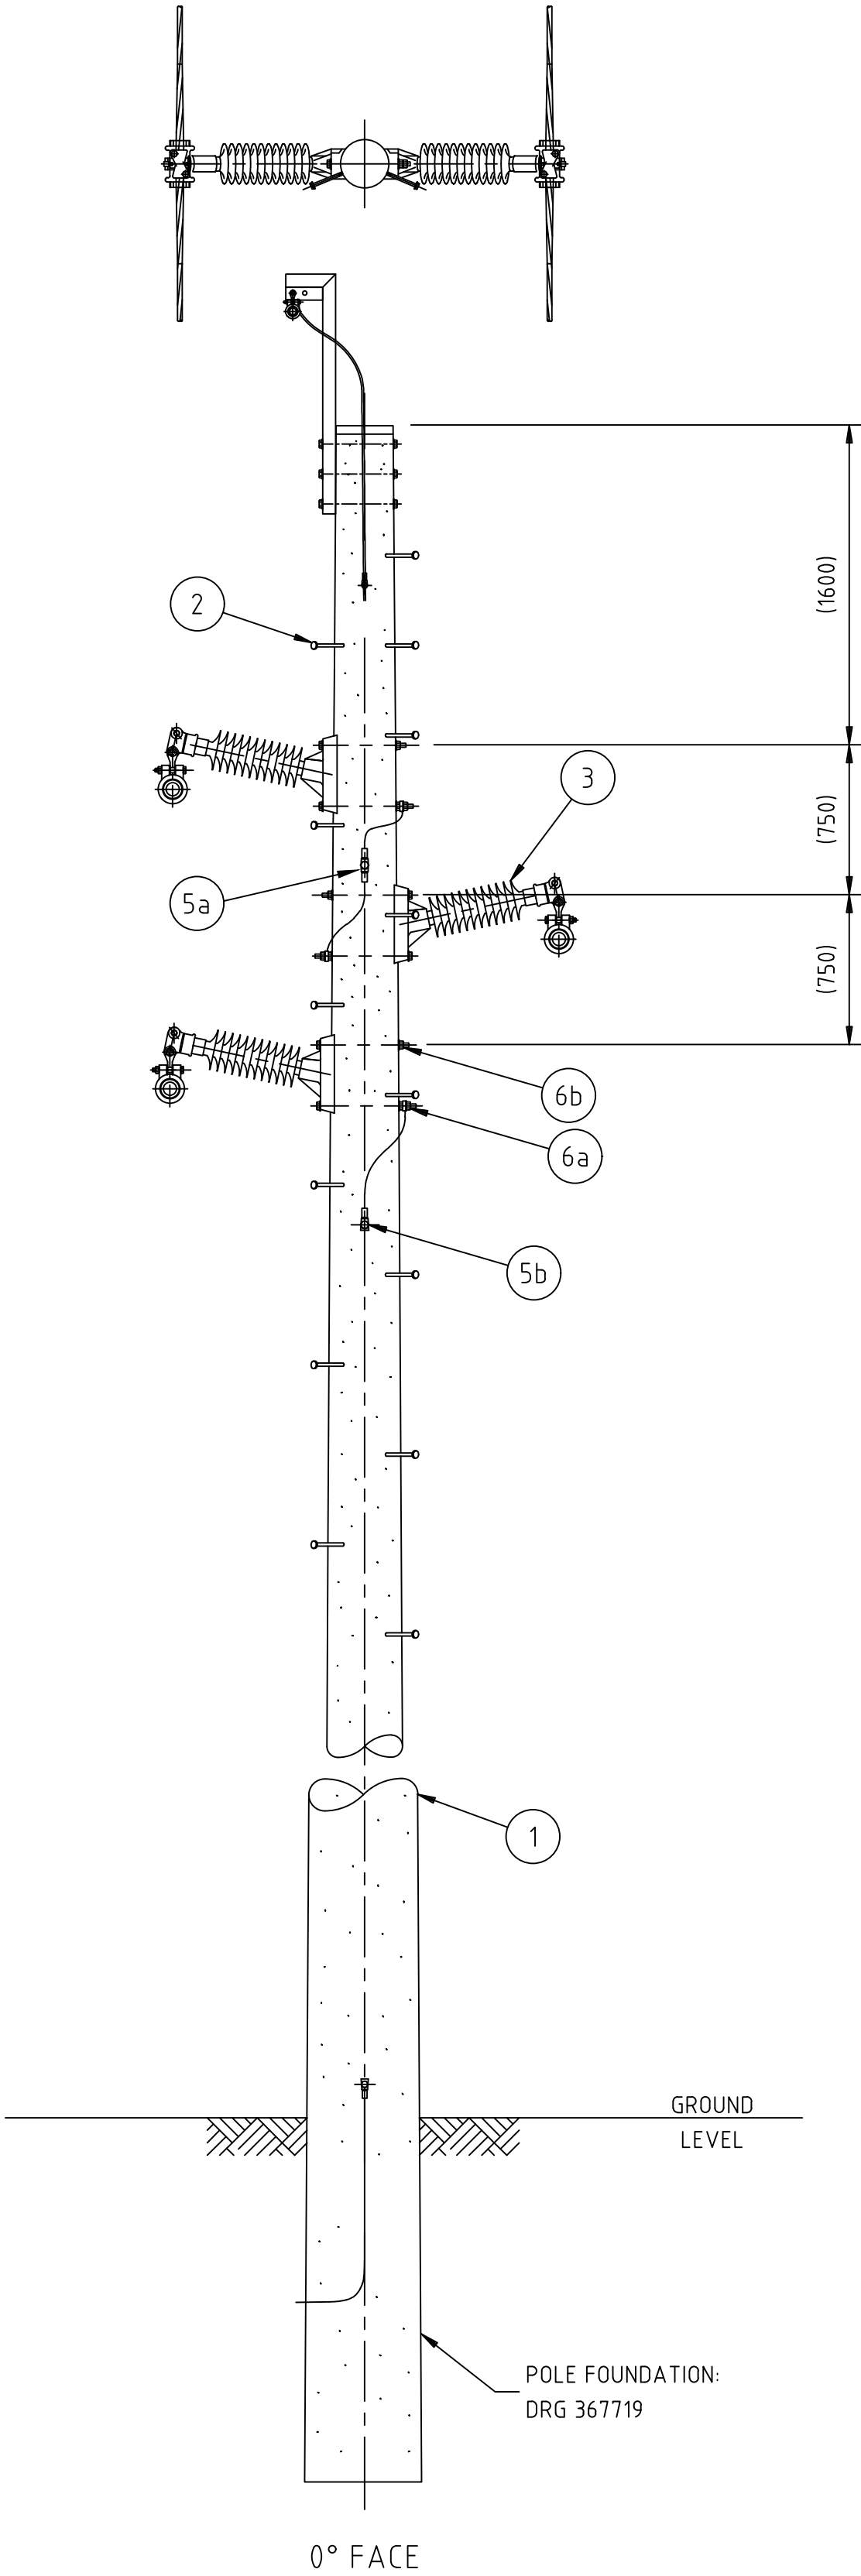

|                                                                         |  |                       |                  |
|-------------------------------------------------------------------------|--|-----------------------|------------------|
|                                                                         |  | REFERENCE DRAWINGS    |                  |
| DO NOT SCALE<br>DIMENSIONS<br>IN MILLIMETRES                            |  | AUTHORISED<br>D.Mate  |                  |
| OVERHEAD TRANSMISSION<br>33/66kV CONSTRUCTION No.61C<br>DELTA LINE POST |  | NETWORK MAINS MANAGER | 31.10.14<br>Rev. |
| A2P                                                                     |  | 397999                | B                |
| SHEET No 1 OF 1 SHEETS                                                  |  |                       |                  |